



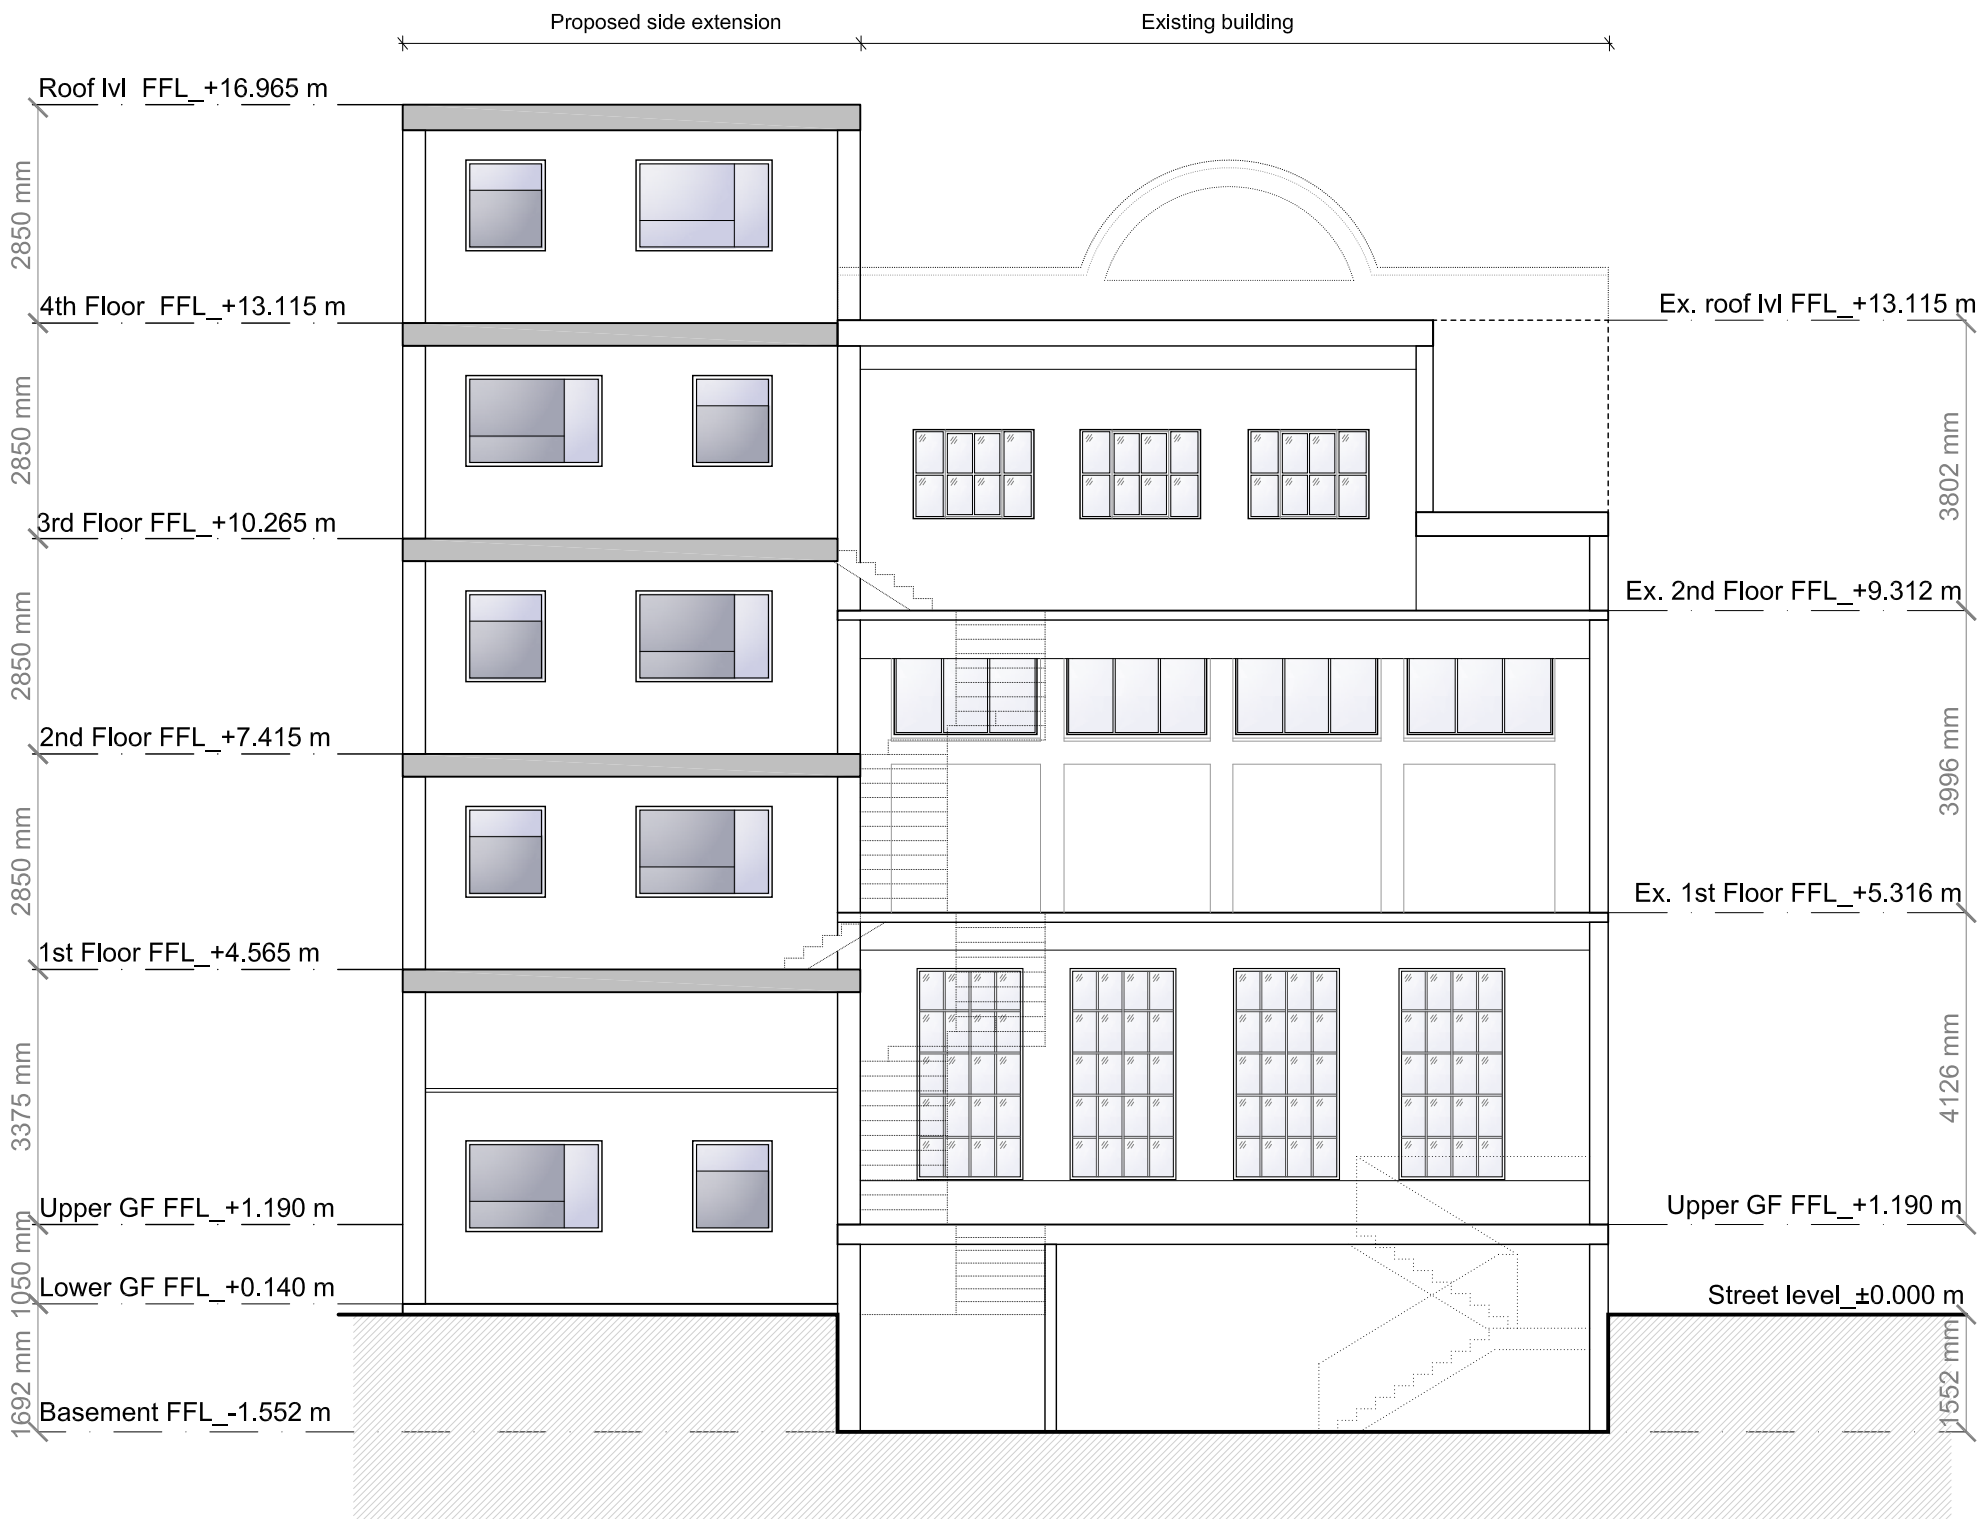

INTERNAL FRONT ELEVATION IR-IR'

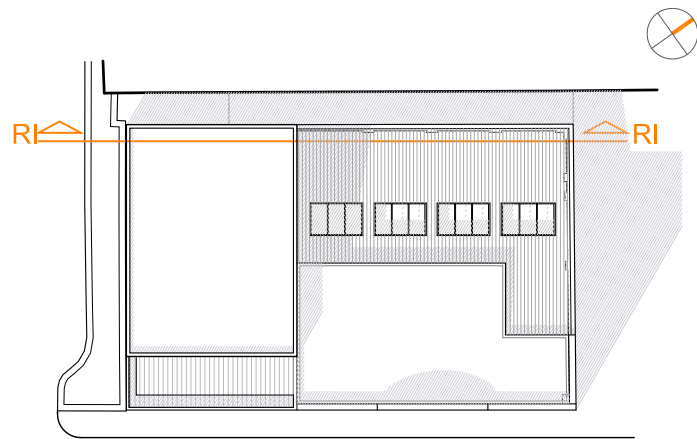

SCALE 1:100

HOWARD & SEDDON A.R.I.B.A. CHARTERED ARCHITECTS, 64 WASHWAY ROAD, SALE, CHESHIRE. M33 7RE. TEL No 0161-973 8296 FAX No 0161-962 3485 e-mail : admin@howardandseddon.co.uk	PROJECT RESIDENTIAL DEVELOPMENT 58 RICHMOND STREET MANCHESTER	TITLE PROPOSED REAR INTERNAL ELEVATION	DRAWN	DRG No. 12,764 116
			DATE 10/06/20	
	CLIENT TAHIR AHMED, TAHIR MEHMOOD		SCALE 1:100 (A3)	AMENDMENT A