


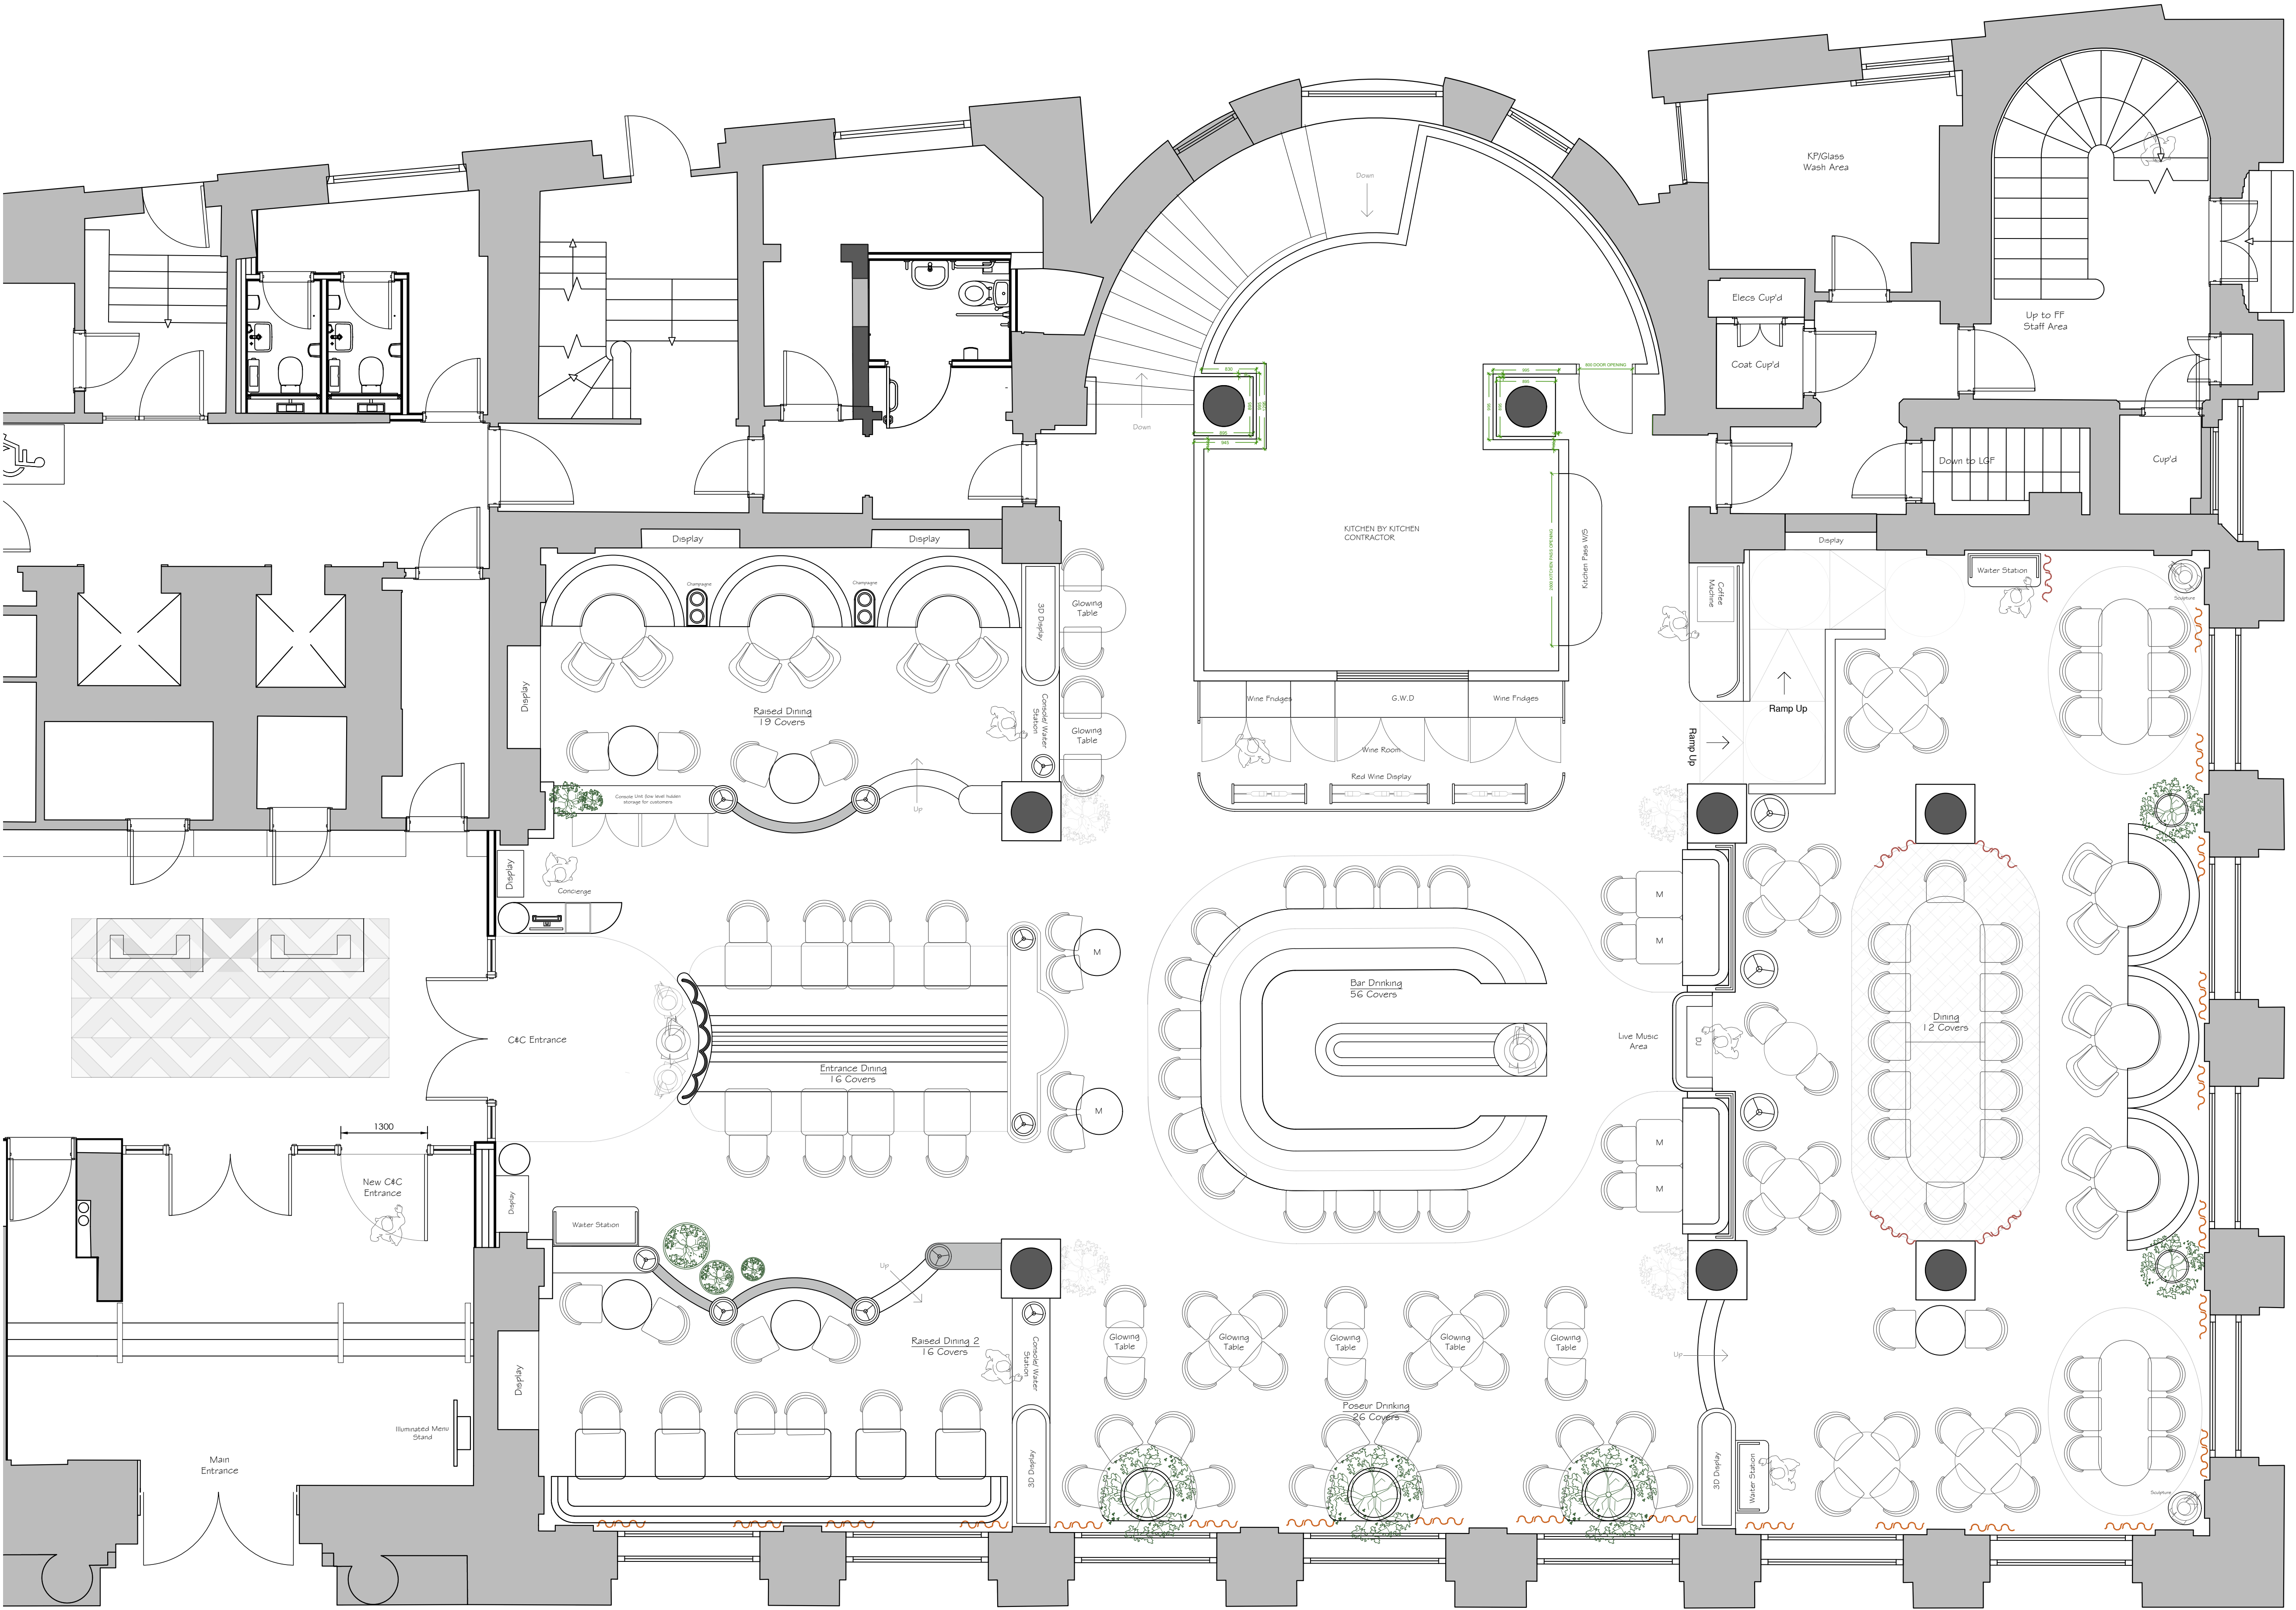

COVERS:

Ground: 118 (Dining)
56 (Bar)

Lower GF: 20

TOTAL: 194

PROPOSED GROUND FLOOR PLAN

B	AMENDMENTS TO KITCHEN ENTRANCE LAYOUT	10.10.24	MM
A	RAMP ADDED TO REAR RAISED AREA TO SUIT DISCUSSIONS/ AGREEMENTS WITH COUNCIL	18.09.24	ZCW



JOB TITLE
Cut & Craft Manchester

DRAWING TITLE
Proposed Ground Floor Plan

SCALE 1: 50 @ A1	DRAWING No
DATE October 2024	AC23- P02B

DO NOT SCALE. ALL DIMENSIONS TO BE CHECKED ON SITE BY CONTRACTOR. ALL MEASUREMENTS ARE IN MM UNLESS OTHERWISE SPECIFIED. WRITTEN DIMENSIONS TO BE USED IN PREFERENCE TO SCALED DIMENSIONS & ALL DISCREPANCIES TO BE REPORTED TO STUDIO TWO. THE DESIGN SHOWN ON THIS DRAWING IS THE PROPERTY OF STUDIO TWO AND IS NOT TO BE USED OR ITS CONTENTS COPIED, COMMUNICATED OR DISCLOSED, IN WHOLE OR IN PART.