


SITE PLAN

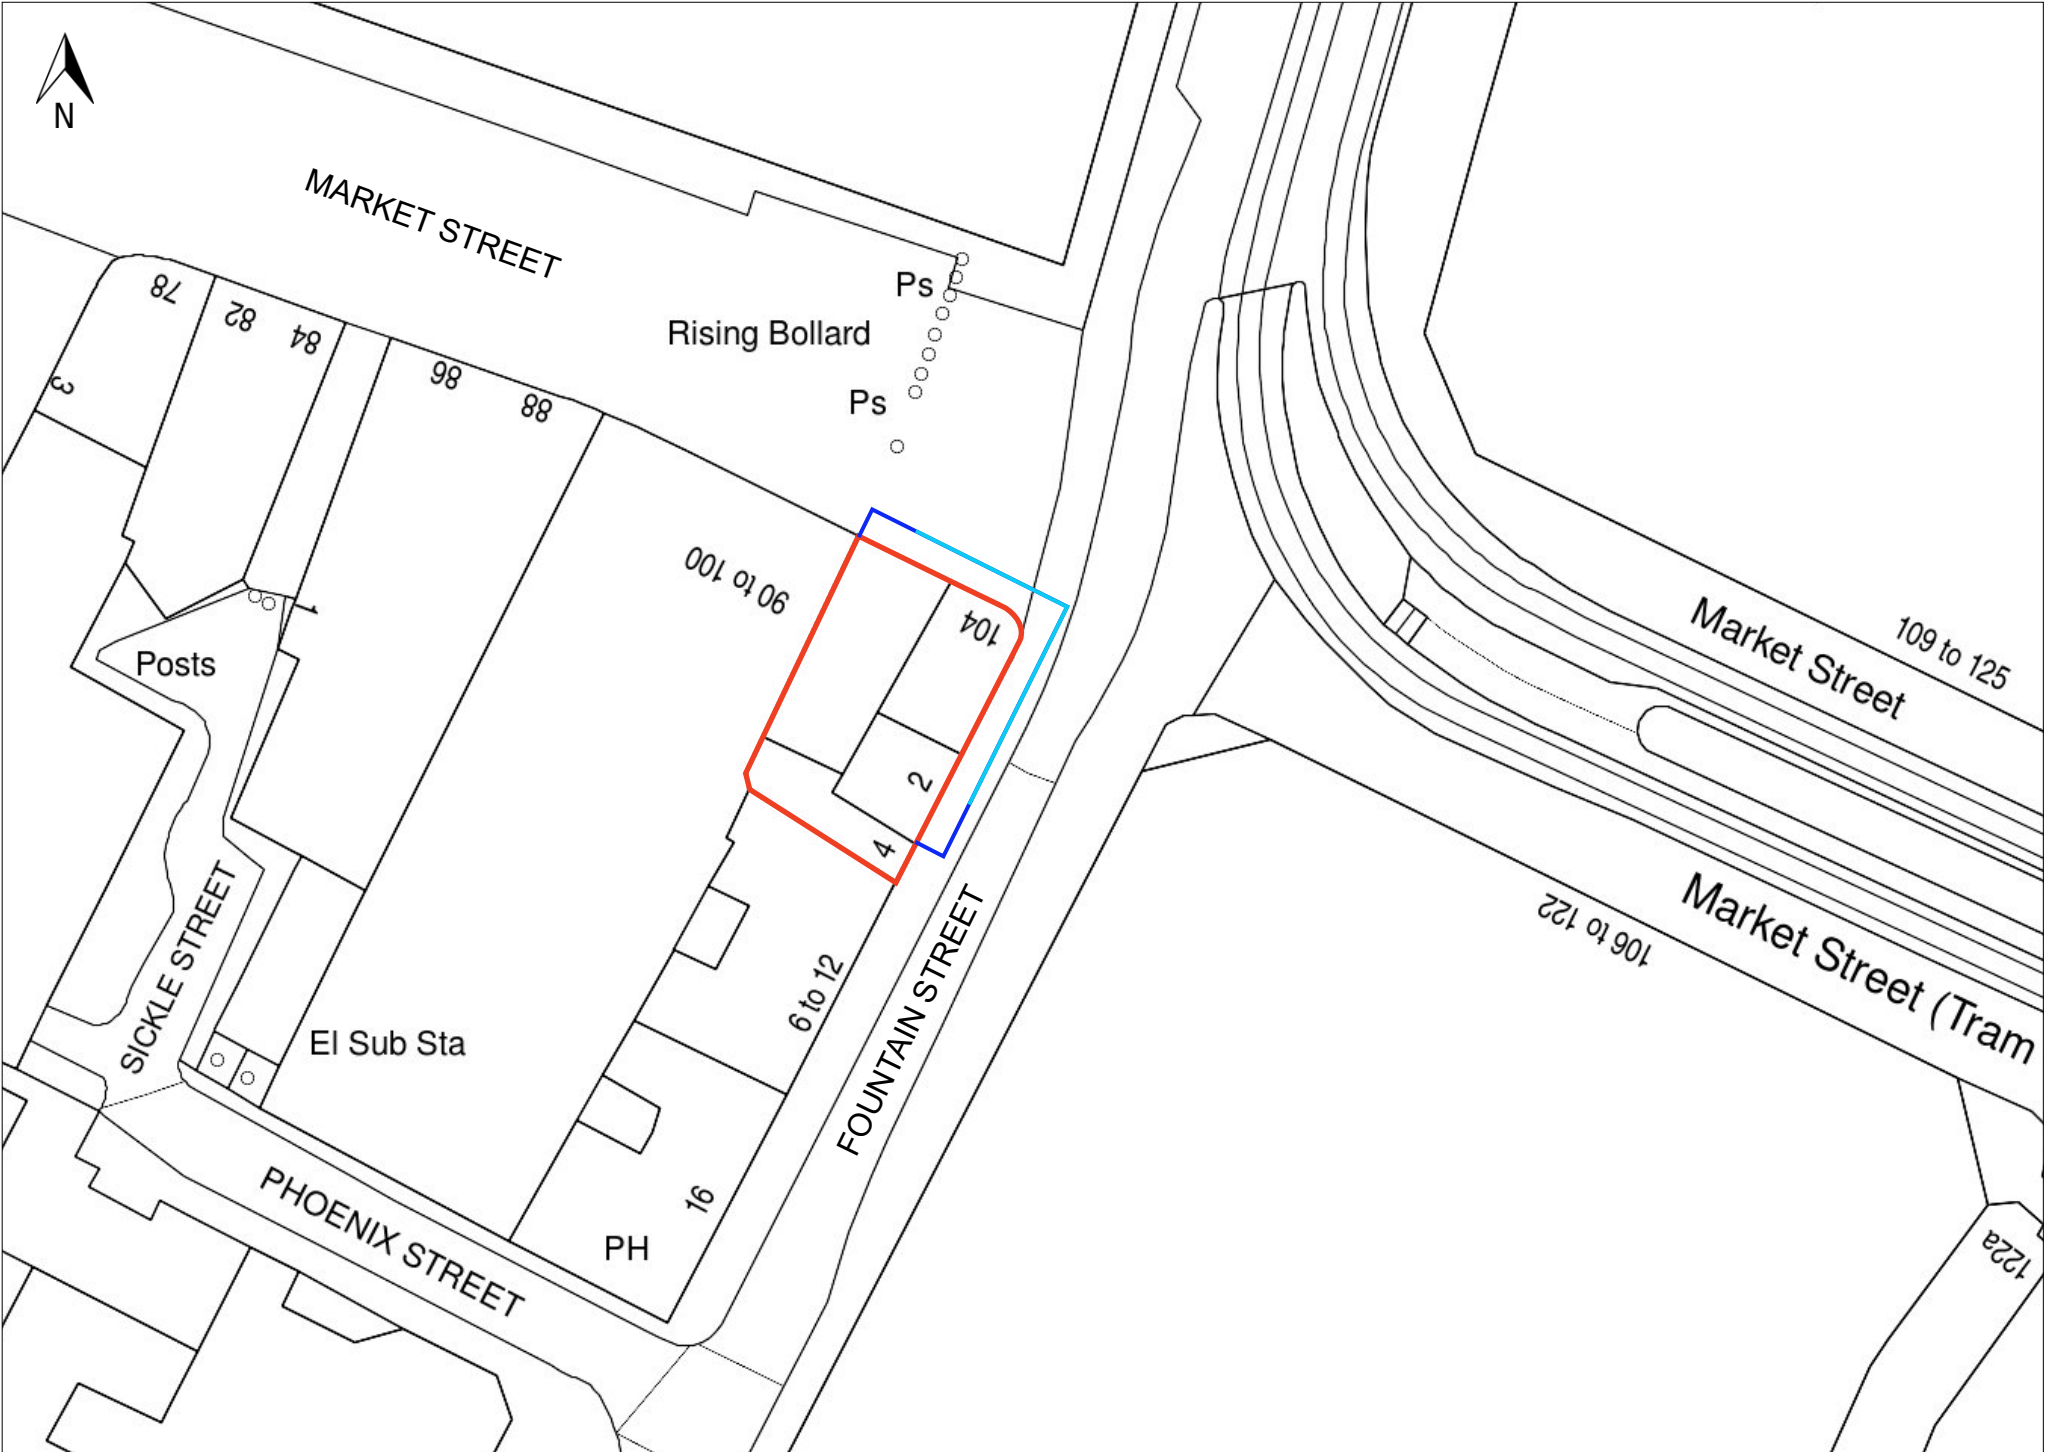

- Scaffold Shroud
- Advertising Areas
- Site Location

Site: 102-104 Market Street & 2-4 Fountain Street, Manchester M1 1PB	Title: Site Plan	Date: 08/04/2024	Dwg. No: PY4668/002	Rev:	Scale: 1:500@A3 <div>0m10m20m30m40m</div>
---	---------------------	---------------------	------------------------	------	--