


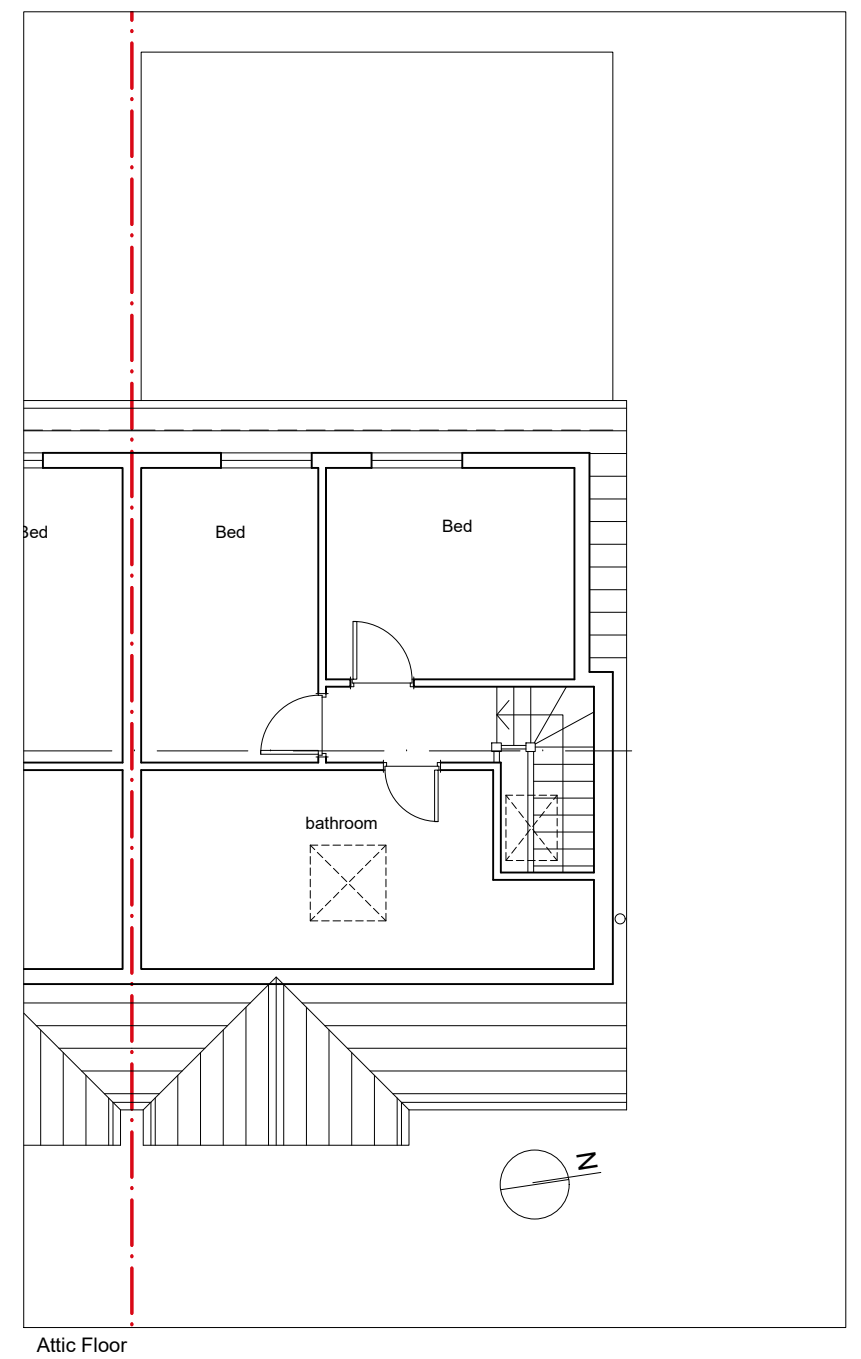
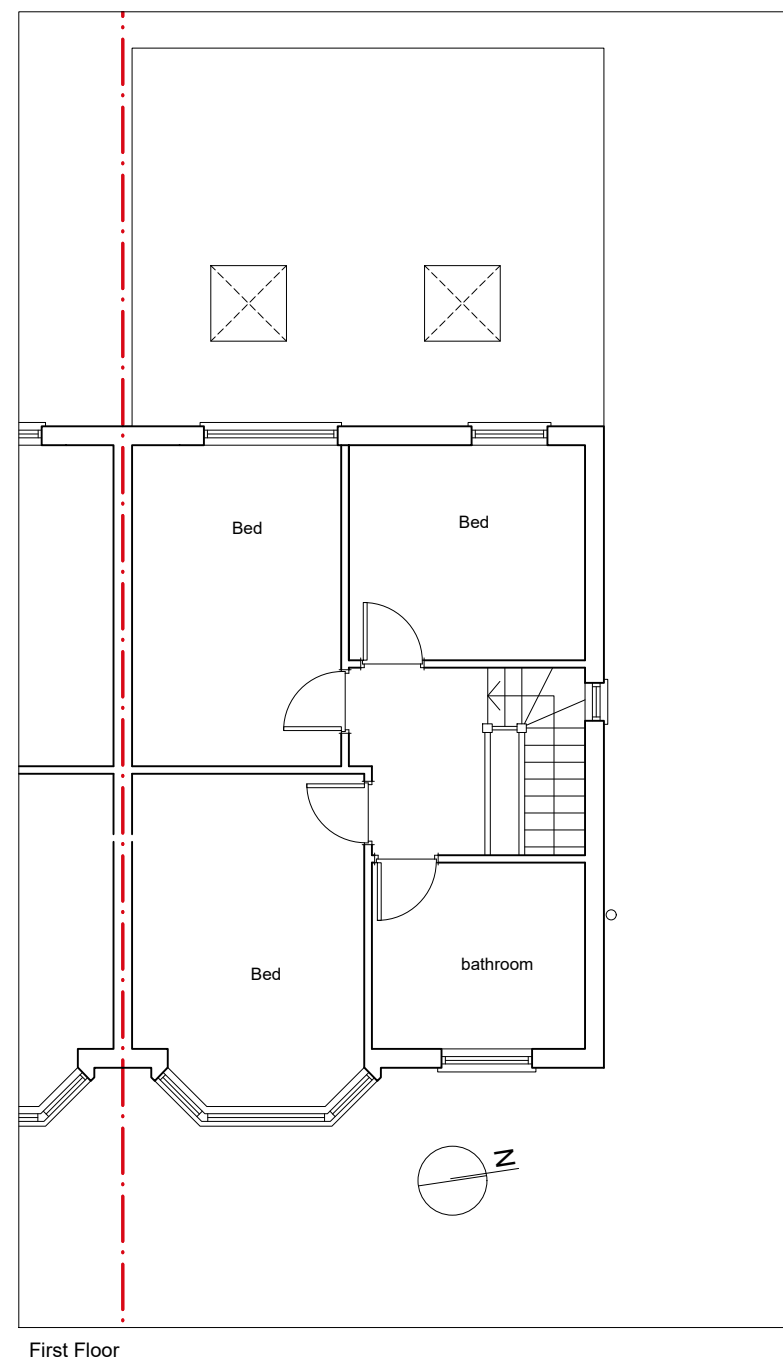
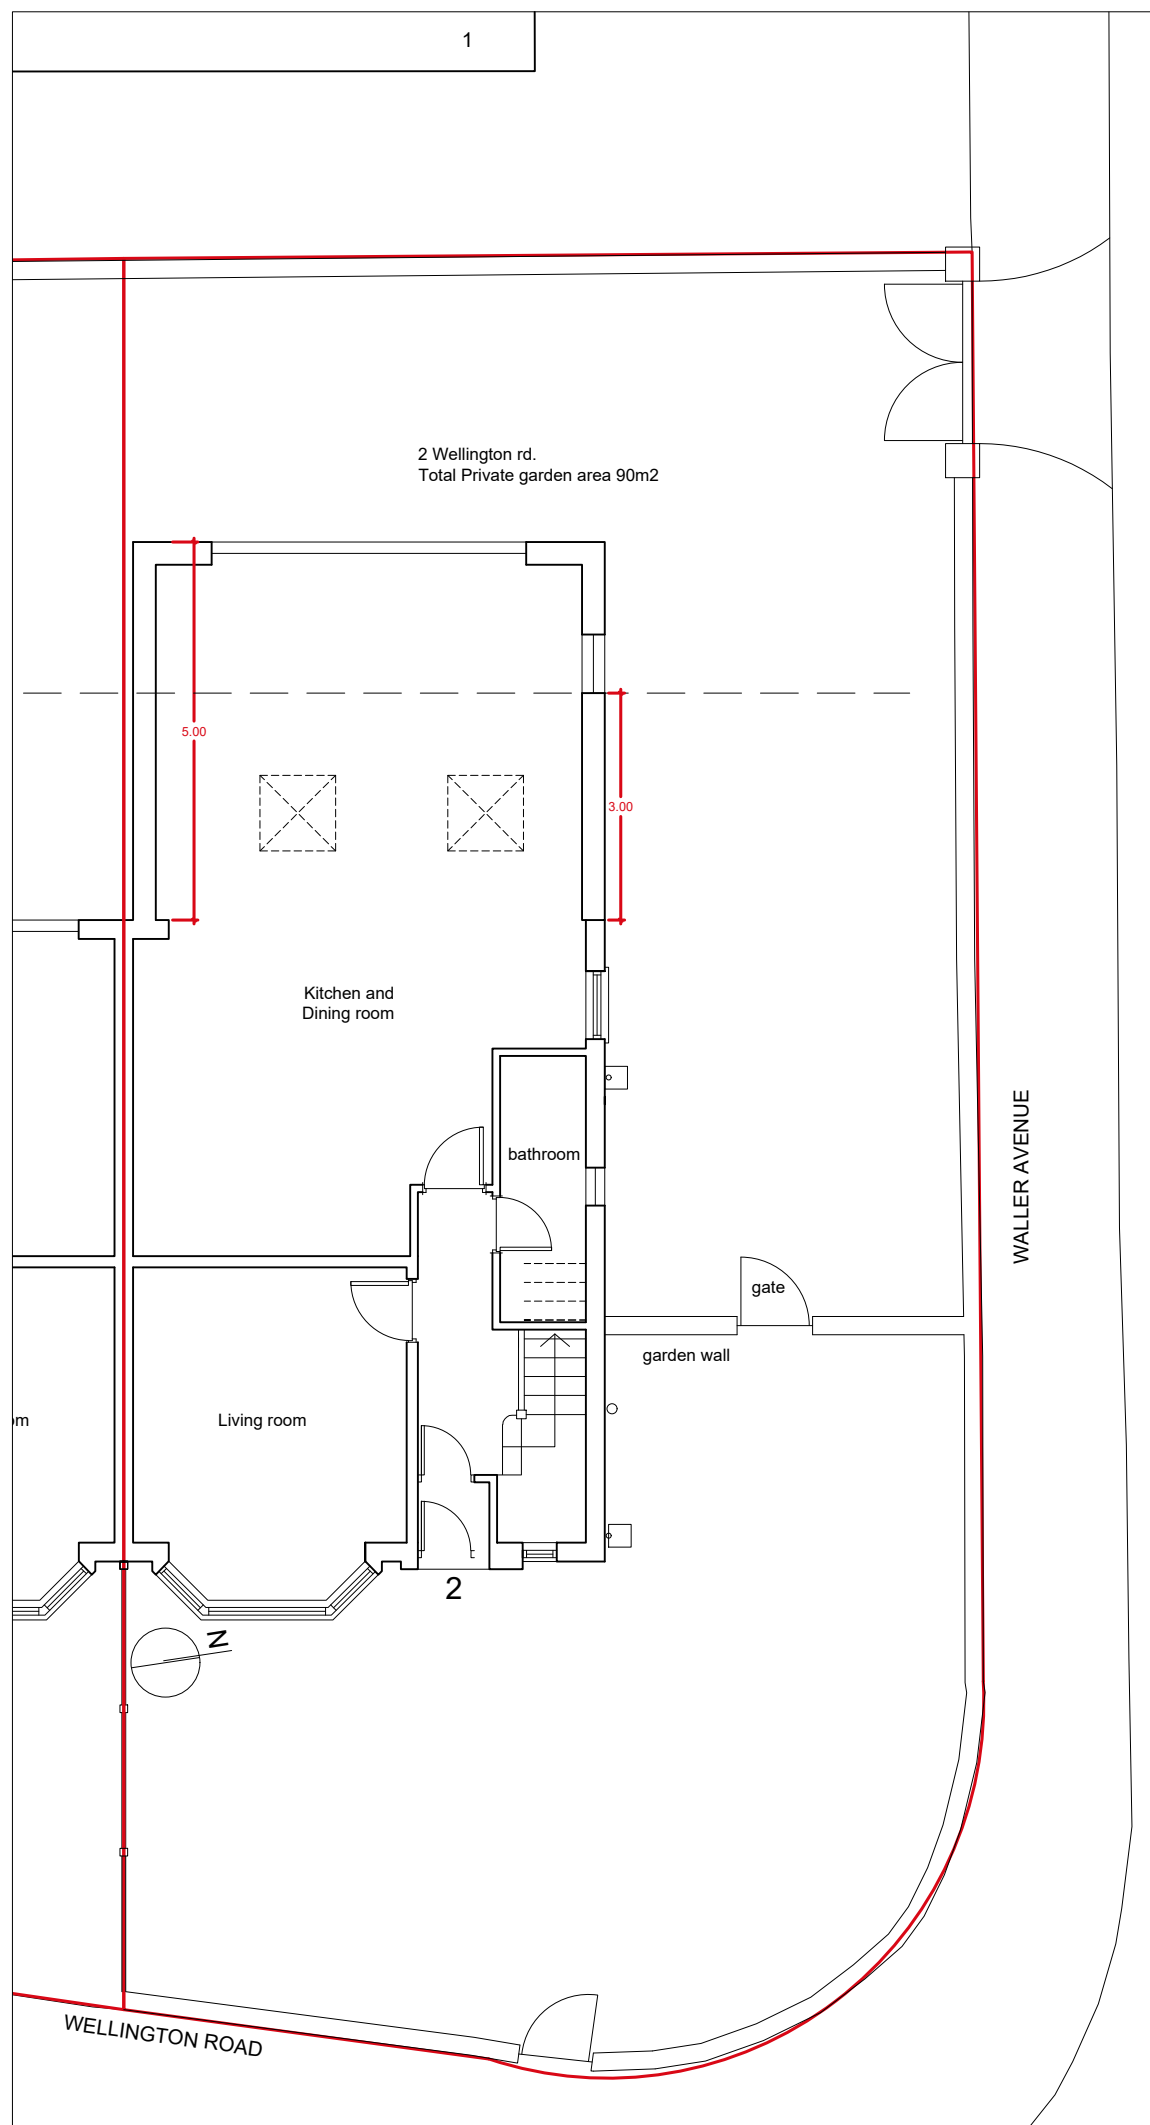
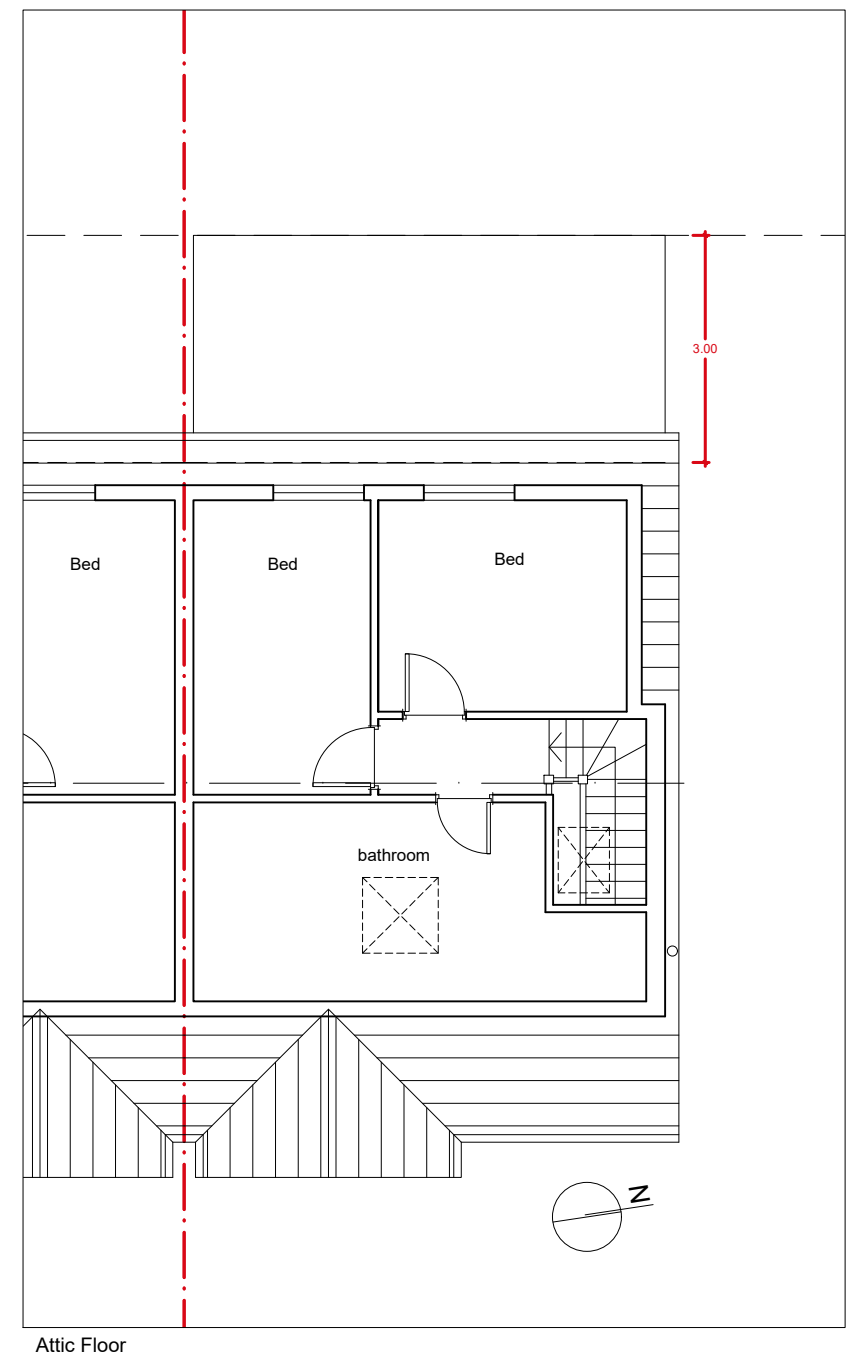


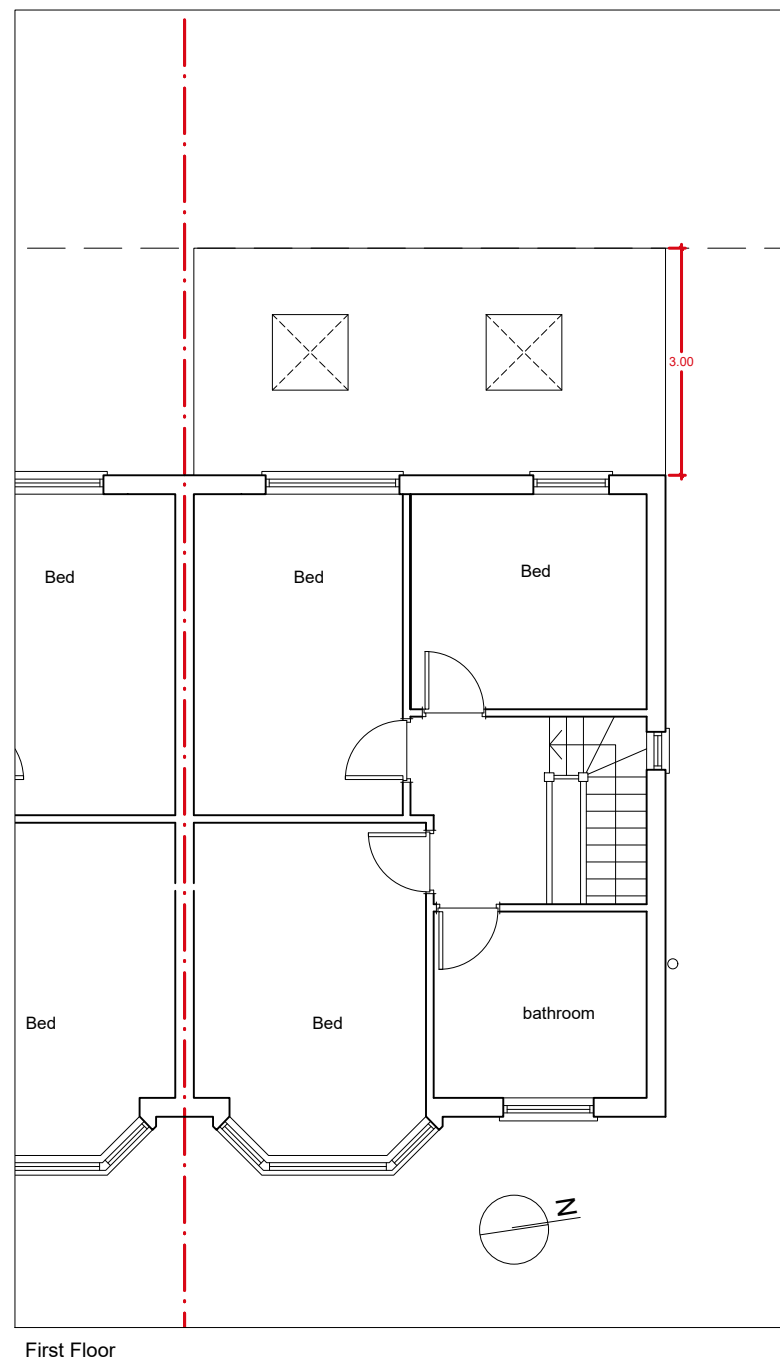

PROJECT 2 Wellington rd Fallowfield.		CLIENT AIRSHACK		PHASE Planning - PL		DATE 29/08/24	REV	DATE	REV
PROJECT NO 171 -	SITE 2WE -	PHASE PL -	DWG NO GS1	REV A	SCALE 1 : 100	SHEET A3	30/09/24	A	
DRAWING TITLE Existing Floor Plans									

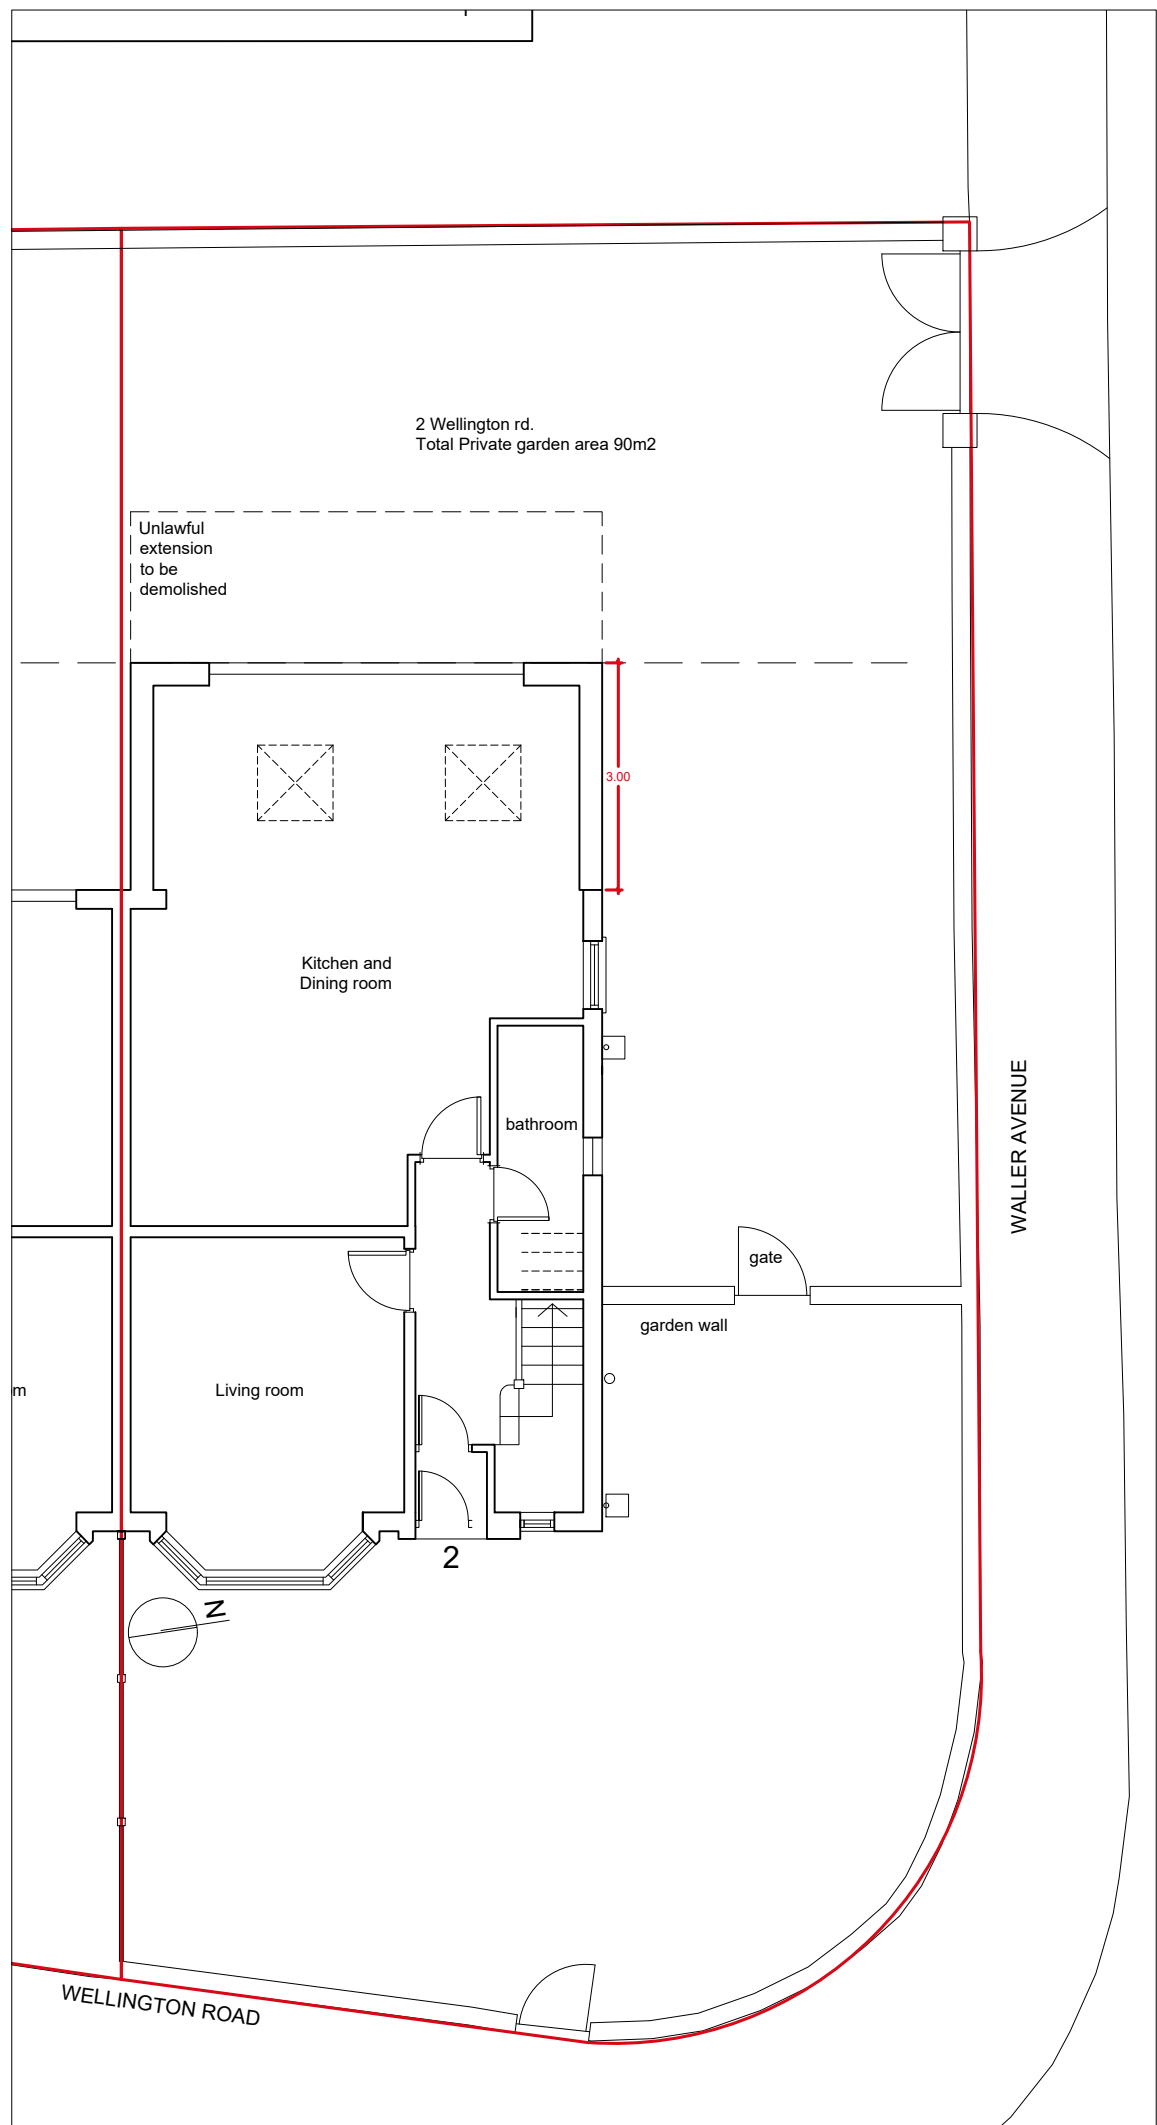


PROJECT 2 Wellington rd Fallowfield.		CLIENT AIRSHACK		PHASE Planning - PL		DATE 29/08/24	REV	DATE	REV
PROJECT NO 171 -	SITE 2WE -	PHASE PL -	DWG NO GA1	REV A	SCALE 1 : 100	SHEET A3	30/09/24	A	
DRAWING TITLE Proposed Floor Plans									

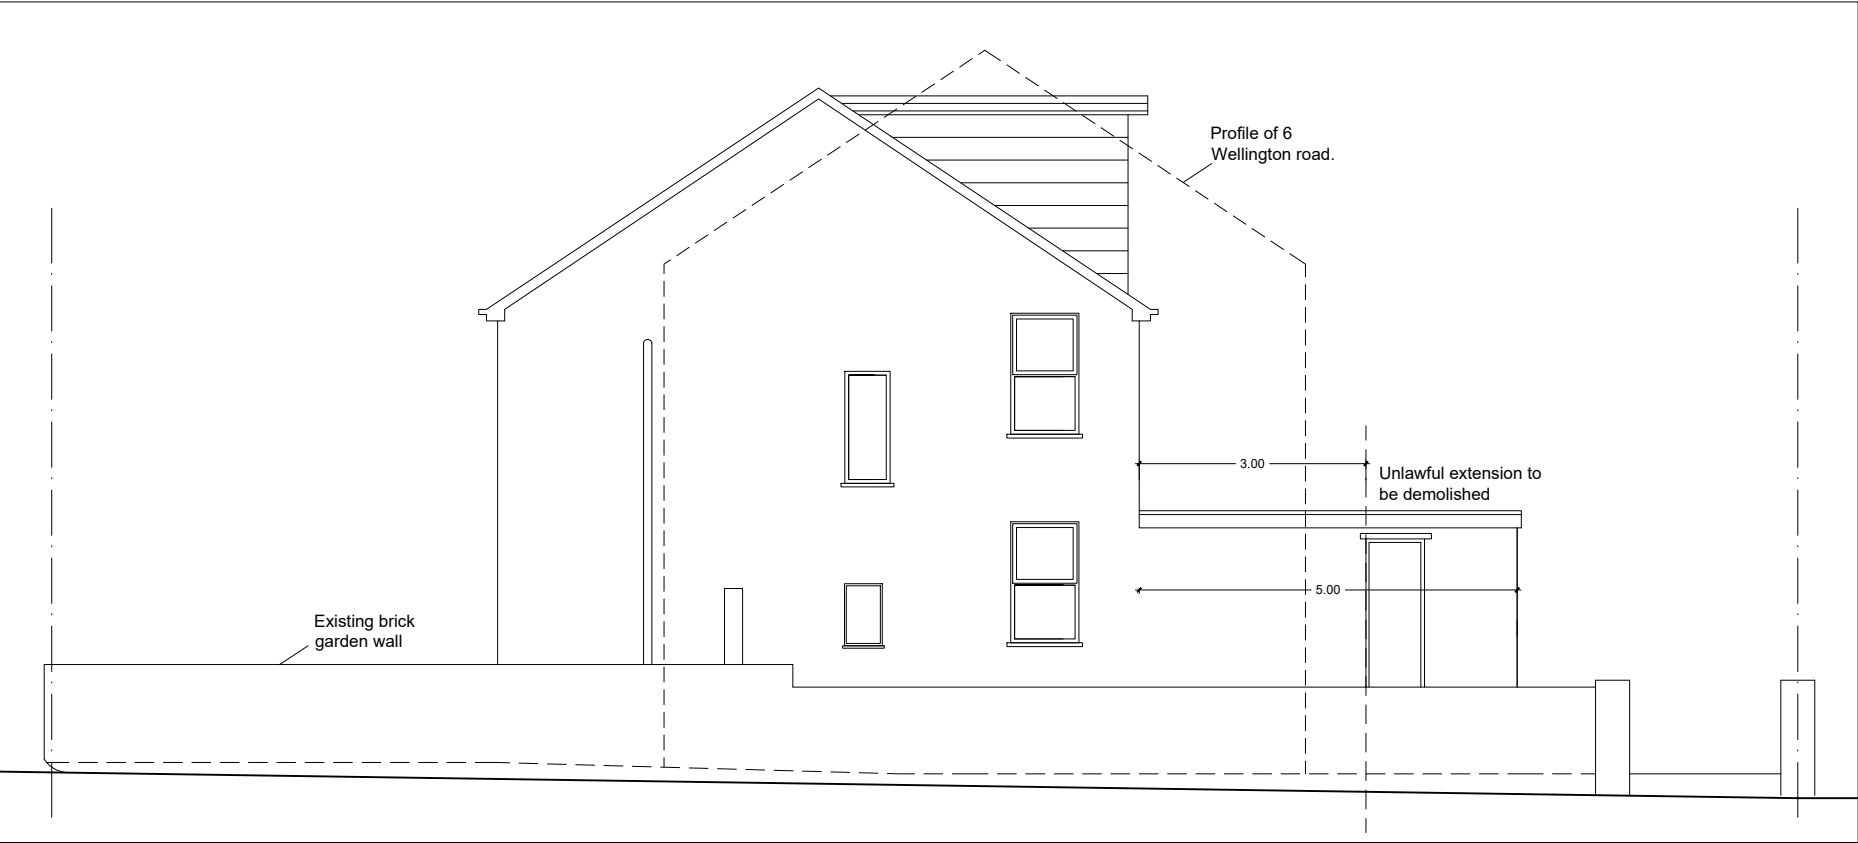


Existing Side Elevation



Existing Rear Elevation


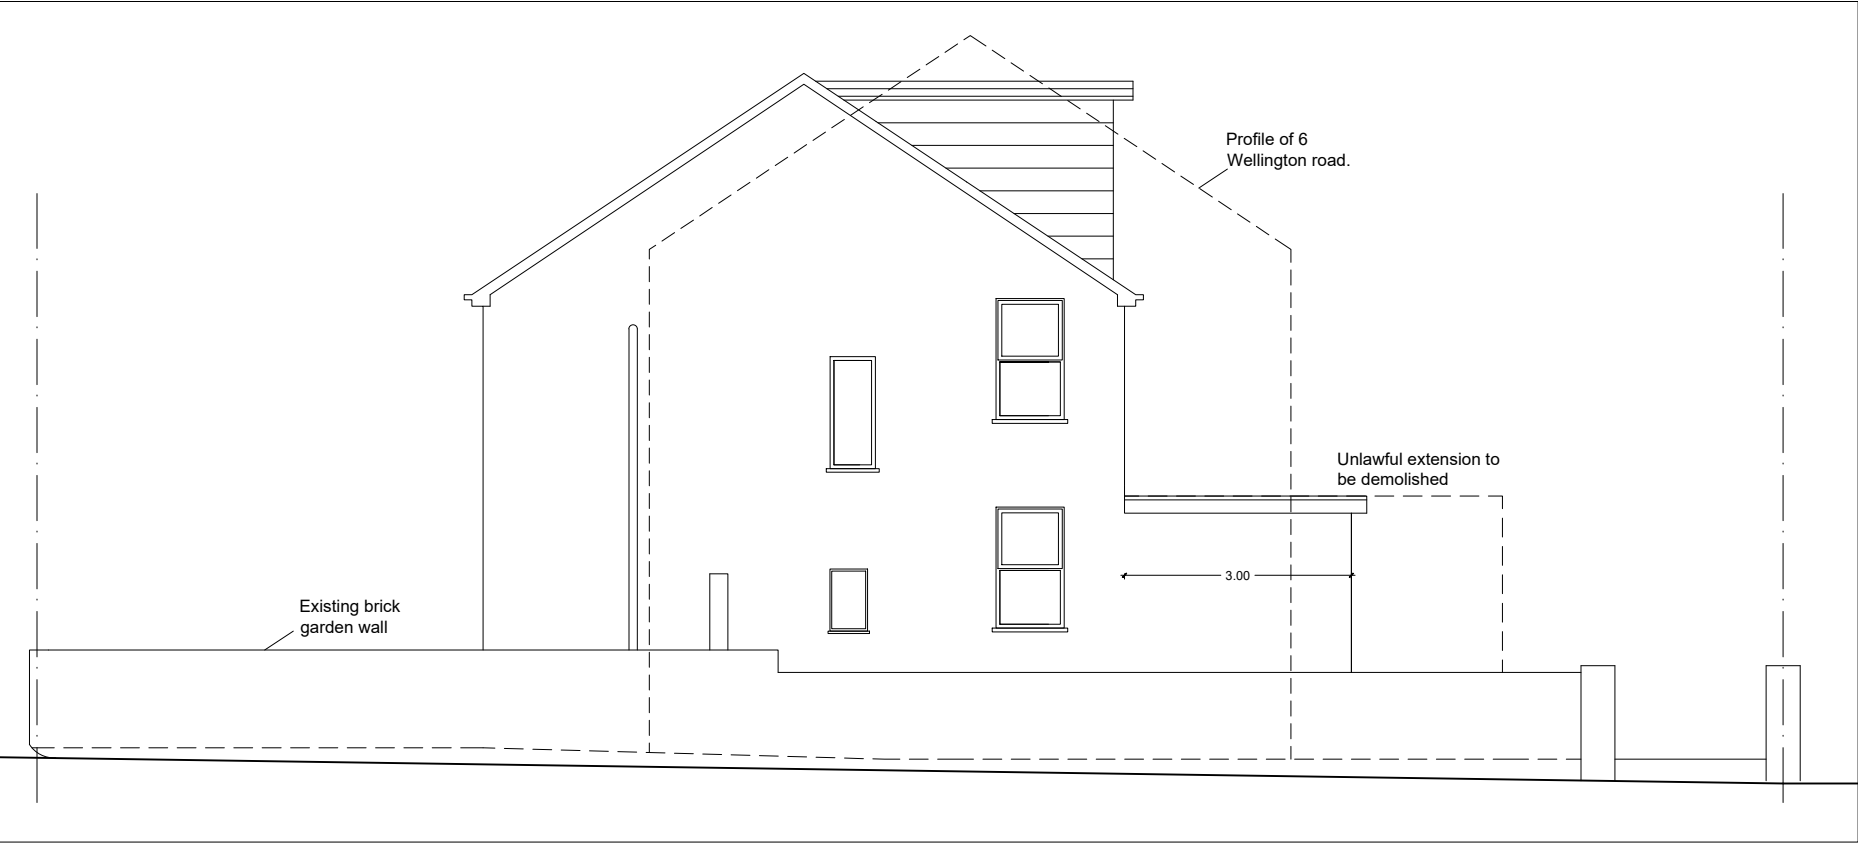


Proposed Side Elevation

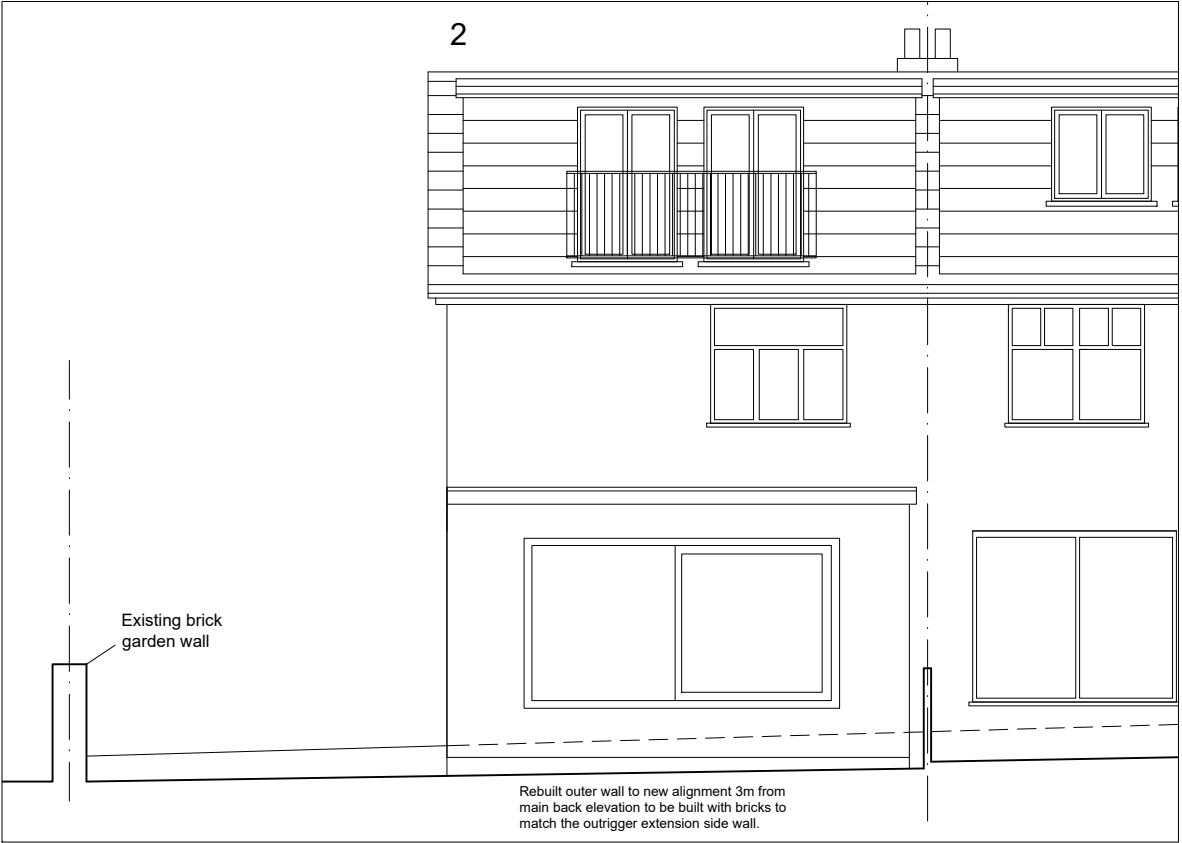

Proposed Rear Elevation

PROJECT 2 WELLINGTON RD Fallowfield.		CLIENT AIRSHACK		PHASE Planning - PL		DATE 29/08/24	REV	DATE	REV
PROJECT NO 171 -	SITE 2WE -	PHASE PL -	DWG NO ES1	REV A	SCALE 1 : 100	SHEET A3	30/09/24	A	
DRAWING TITLE Existing & Proposed Elevations							 simon james /architect		

  

PROJECT 2 WELLINGTON RD Fallowfield.		CLIENT AIRSHACK		PHASE Planning - PL		DATE 29/08/24	REV	DATE	REV
PROJECT NO 171 -	SITE 2WE -	PHASE PL -	DWG NO ES2	REVISION A	SCALE 1 : 100	SHEET A3	30/09/24	A	
DRAWING TITLE Existing & Proposed Elevations									