



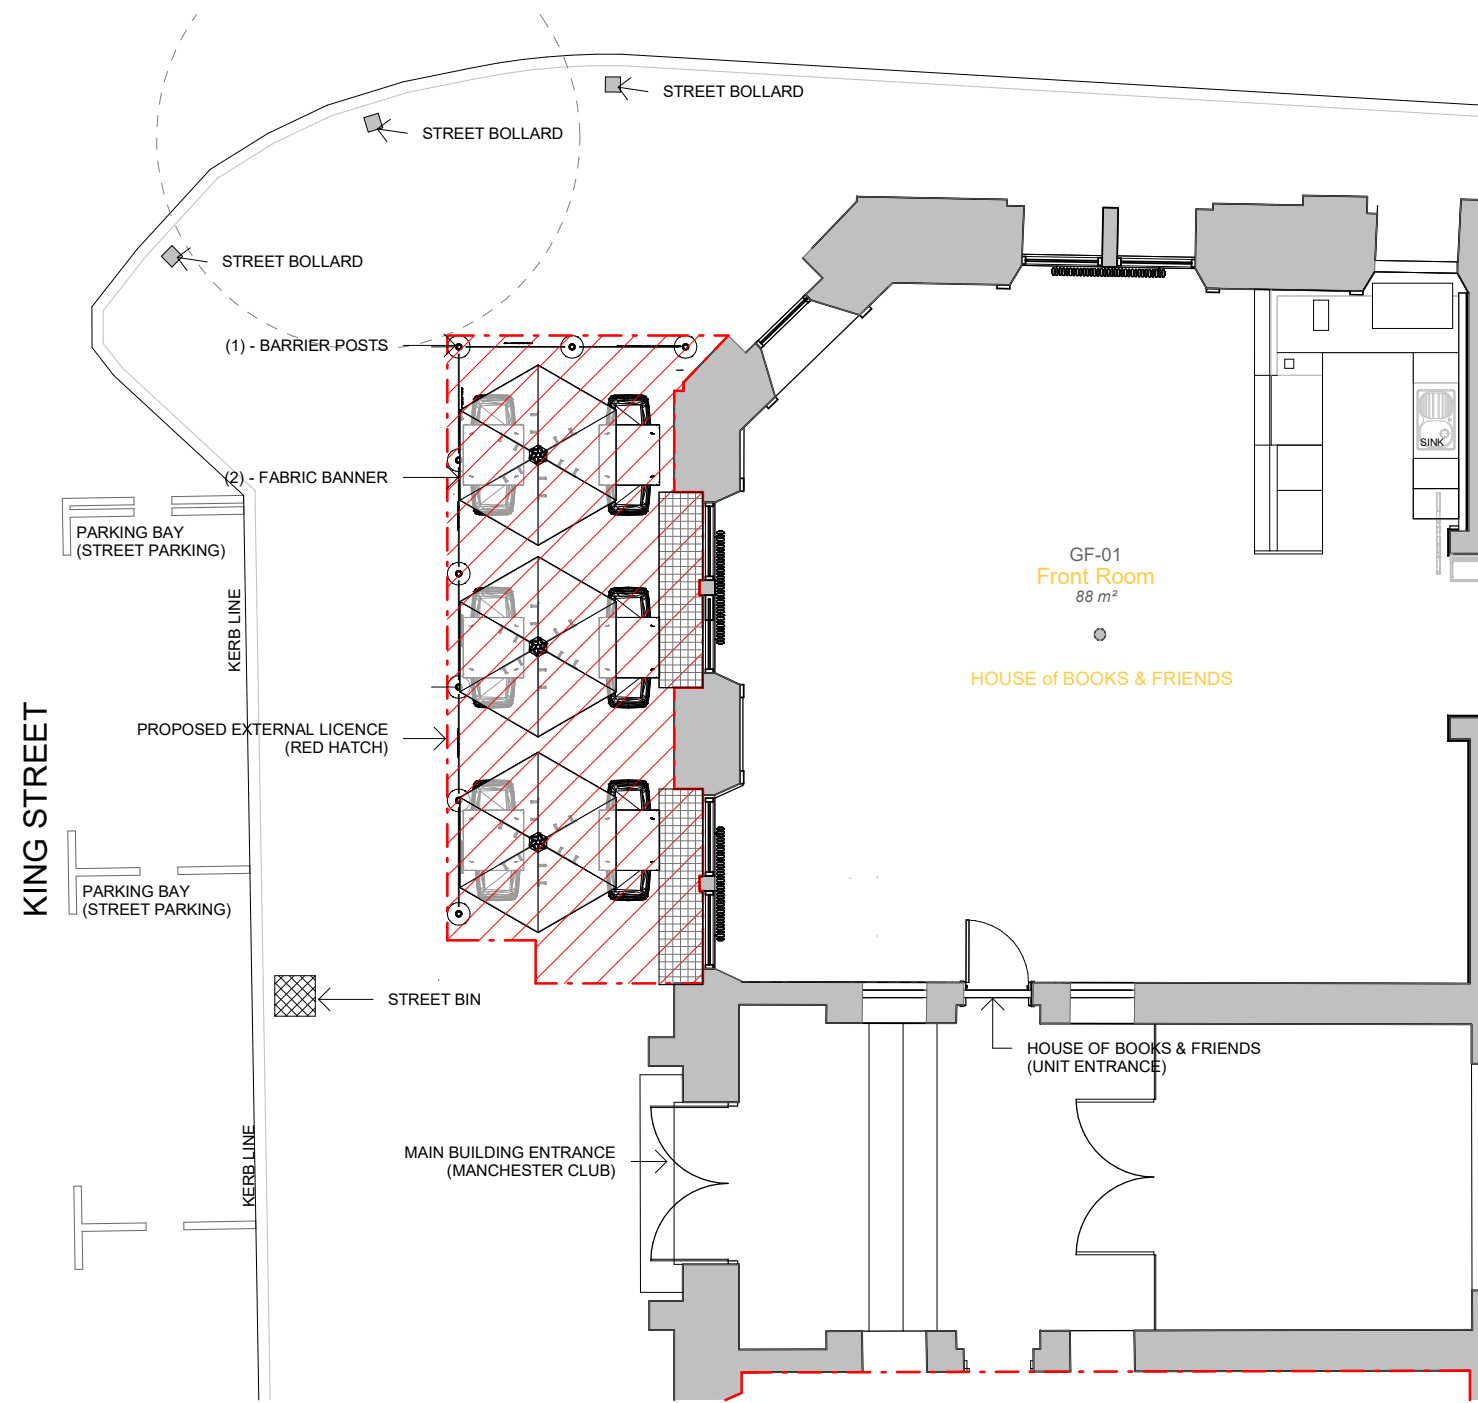


4 (PR) External Fabric Banner Elevation 01
1 : 10

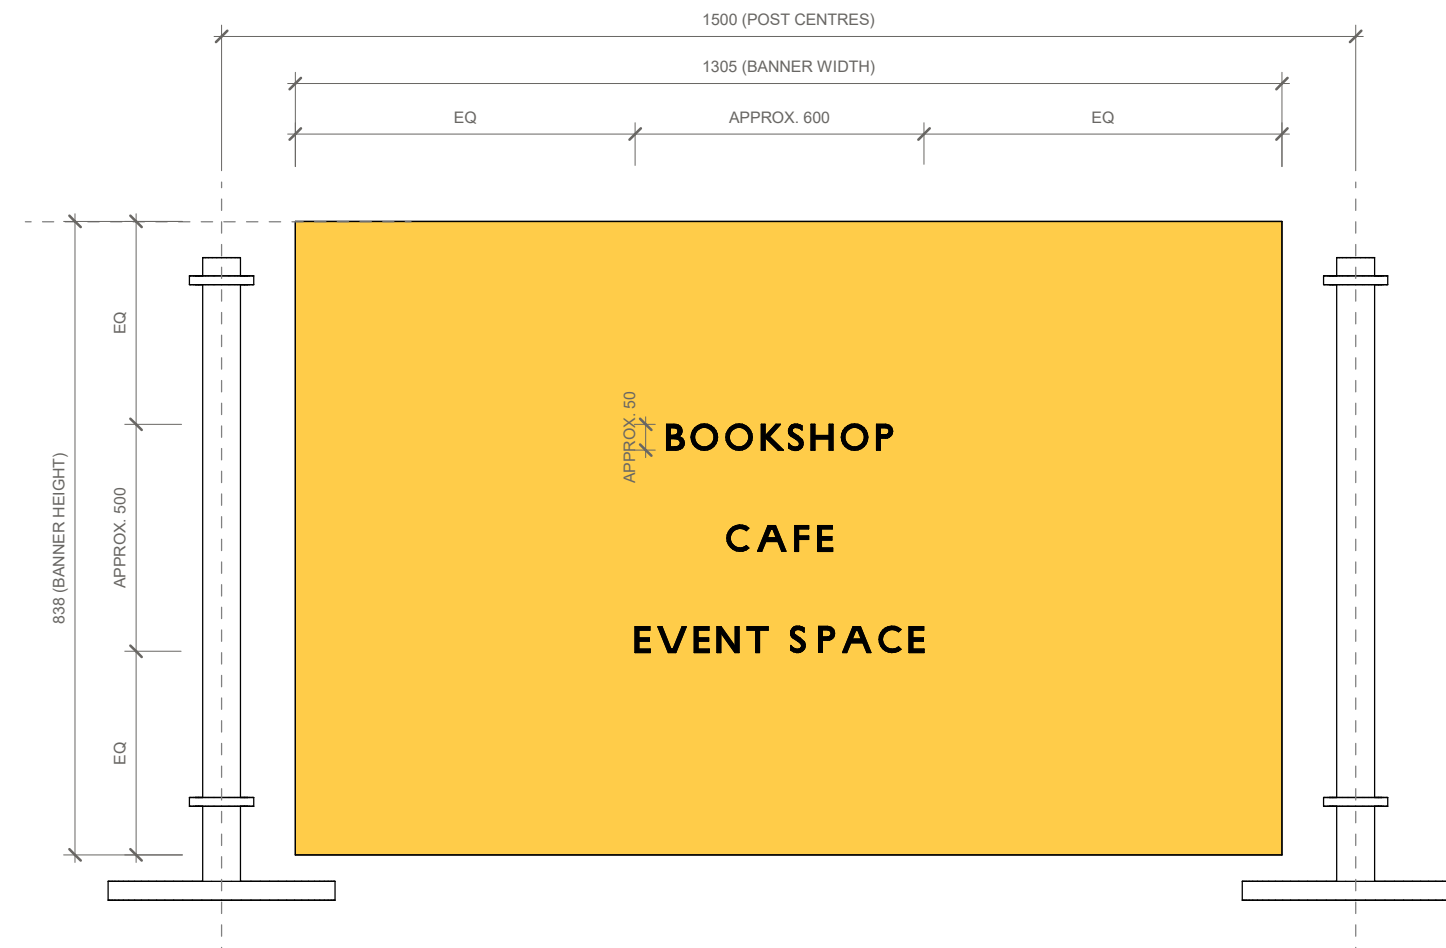


5 (PR) External Fabric Banner Elevation 02
1 : 10

1 (PR) - HoBFs - Ground Floor - External Licensing Plan
1 : 100

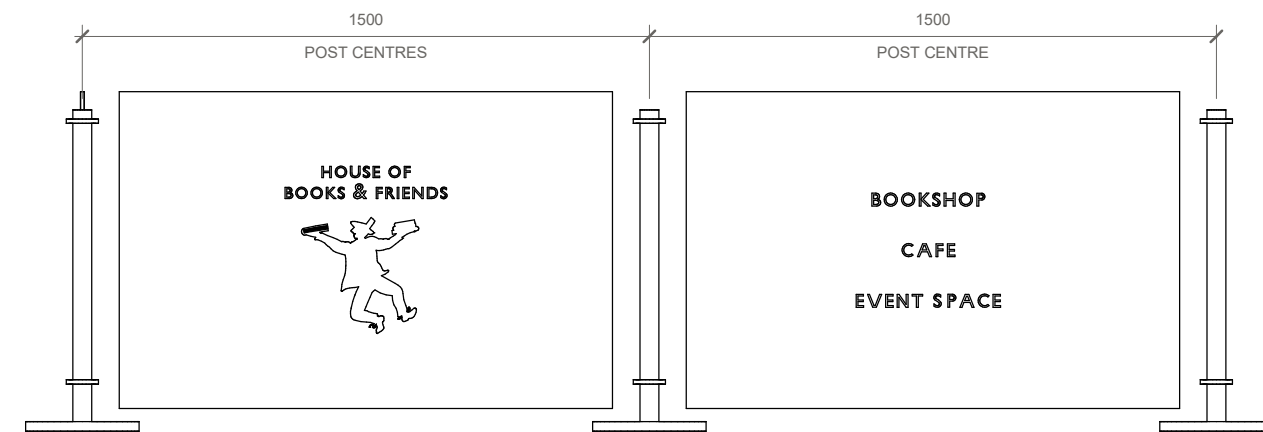

3 (PR) External Seating Banner - Side Elevation
1 : 20

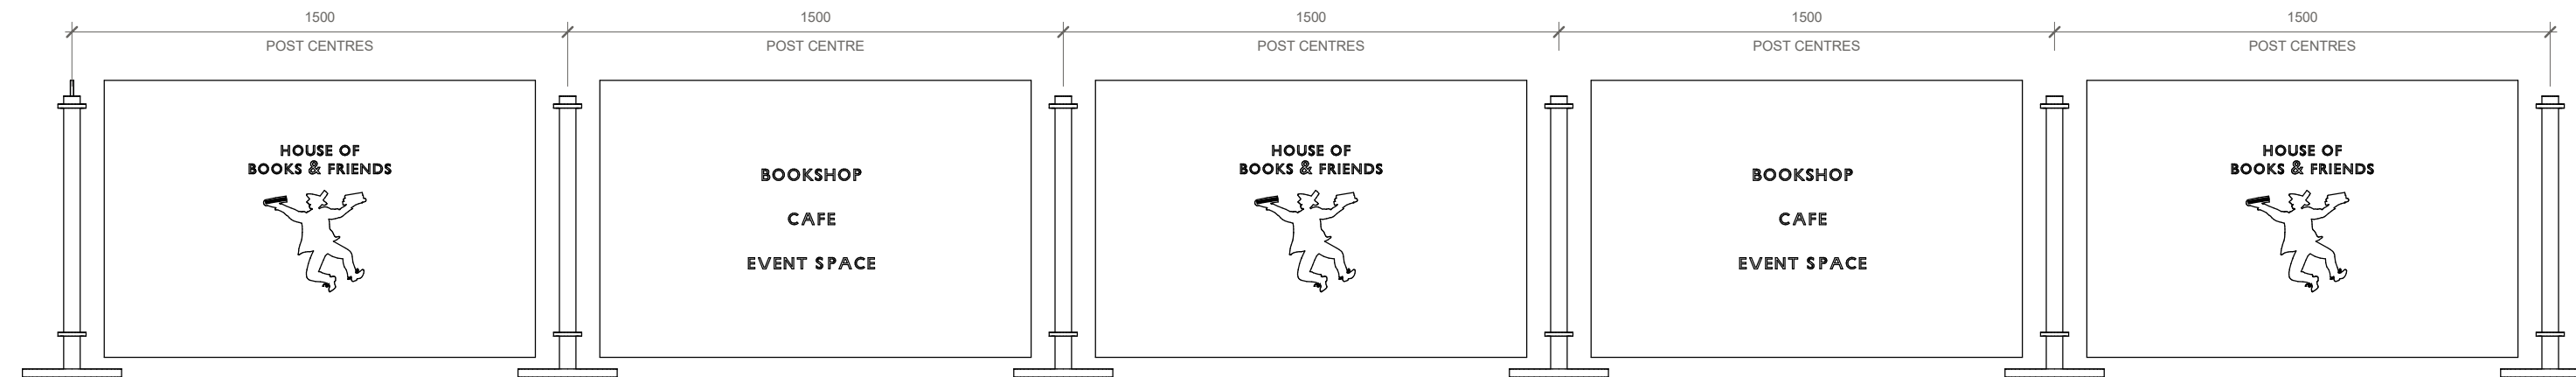

2 (PR) External Seating Banner - Front Elevation
1 : 20

0 0.5m 1m 2m 3m 4m

ORIGINAL A2

\Drawing Note

DO NOT SCALE FROM THIS DRAWING. ALL DIMENSIONS TO BE CHECKED ON SITE. (DRAWINGS MAYBE SCALED FOR LOCAL AUTHORITY & PLANNING PURPOSE ONLY)

Copyright Protected: STAMP ARCHITECTS LIMITED
Company Registration No. 12034339

FOR PLANNING

\Site Visit

\Site Visit Date

\Project Notes

\Consultant

\Consultant Drawing Ref:

01	DJ	First Drawing Issue	01/08/24
\Rev	\By	\Description	\Date



\Project Info
Manchester Club 81 Kings Street,
Manchester M2 4AH
\Client Name
House of Books & Friends

\Drawing Info
(PR) - External Seating - Banner
Advertising Drawing

\Drawing Ref	\Date	\Scale	\Sheet Size
	06/03/24	As indicated	A2
\Project No.	\Drawing No.	\Revision	
SA_111	(07) 021	01	