




REDWING AVENUE

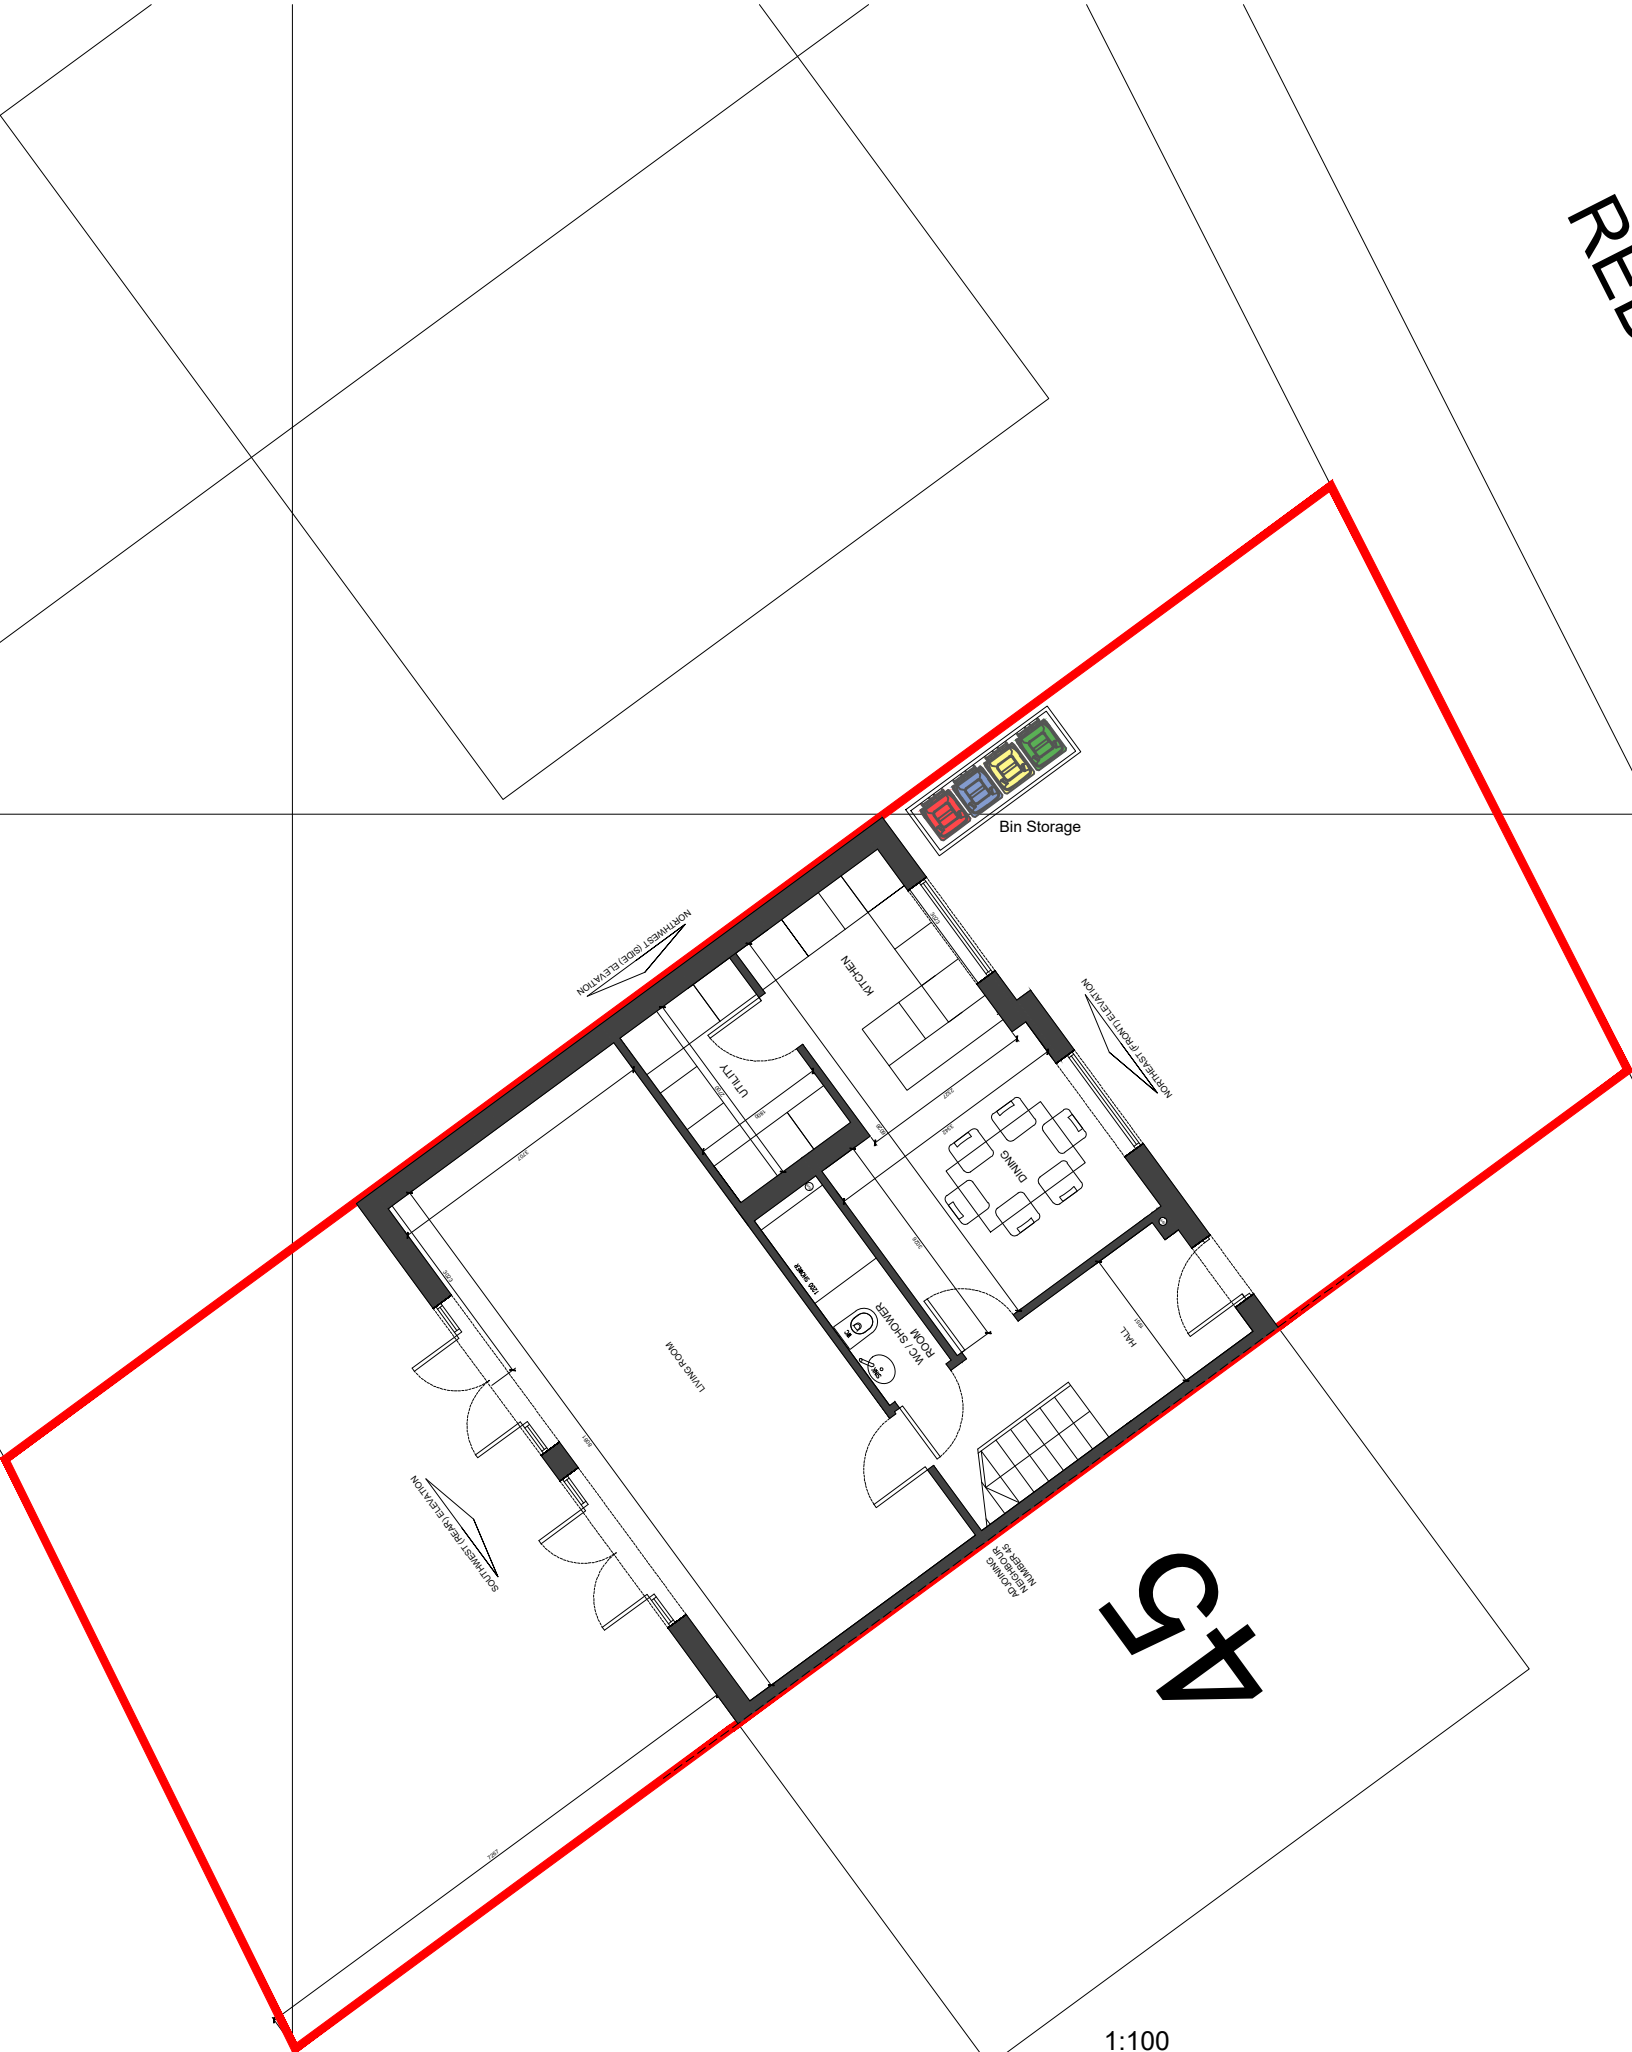

Bin Storage for 4no. 240l bins

 

Dimensions

 

RED LINE DENOTES SITE BOUNDARY

Client
Mrs C Hulme

Project
47 Redwing Avenue, M21 7JS

Drawing Title
Proposed Site Plan

Drawn	Checked	Paper Size	Scale	Date
PL	PL	A3	1:100	July 2024
Project No.	22 - 739	Drawing No.	01-02	Revision B



Philip Lambert Architecture Ltd.
3 Eastbourne Grove, Bolton, BL1 5TR
Tel. 07811118904