


19/09/2024 14:01:30

C:\Users\MTWigg\Documents\5801-HMA-HC-ZZ-M3-A-00001_P01 - Henry Royce_mtwigg\APCPG.rvt

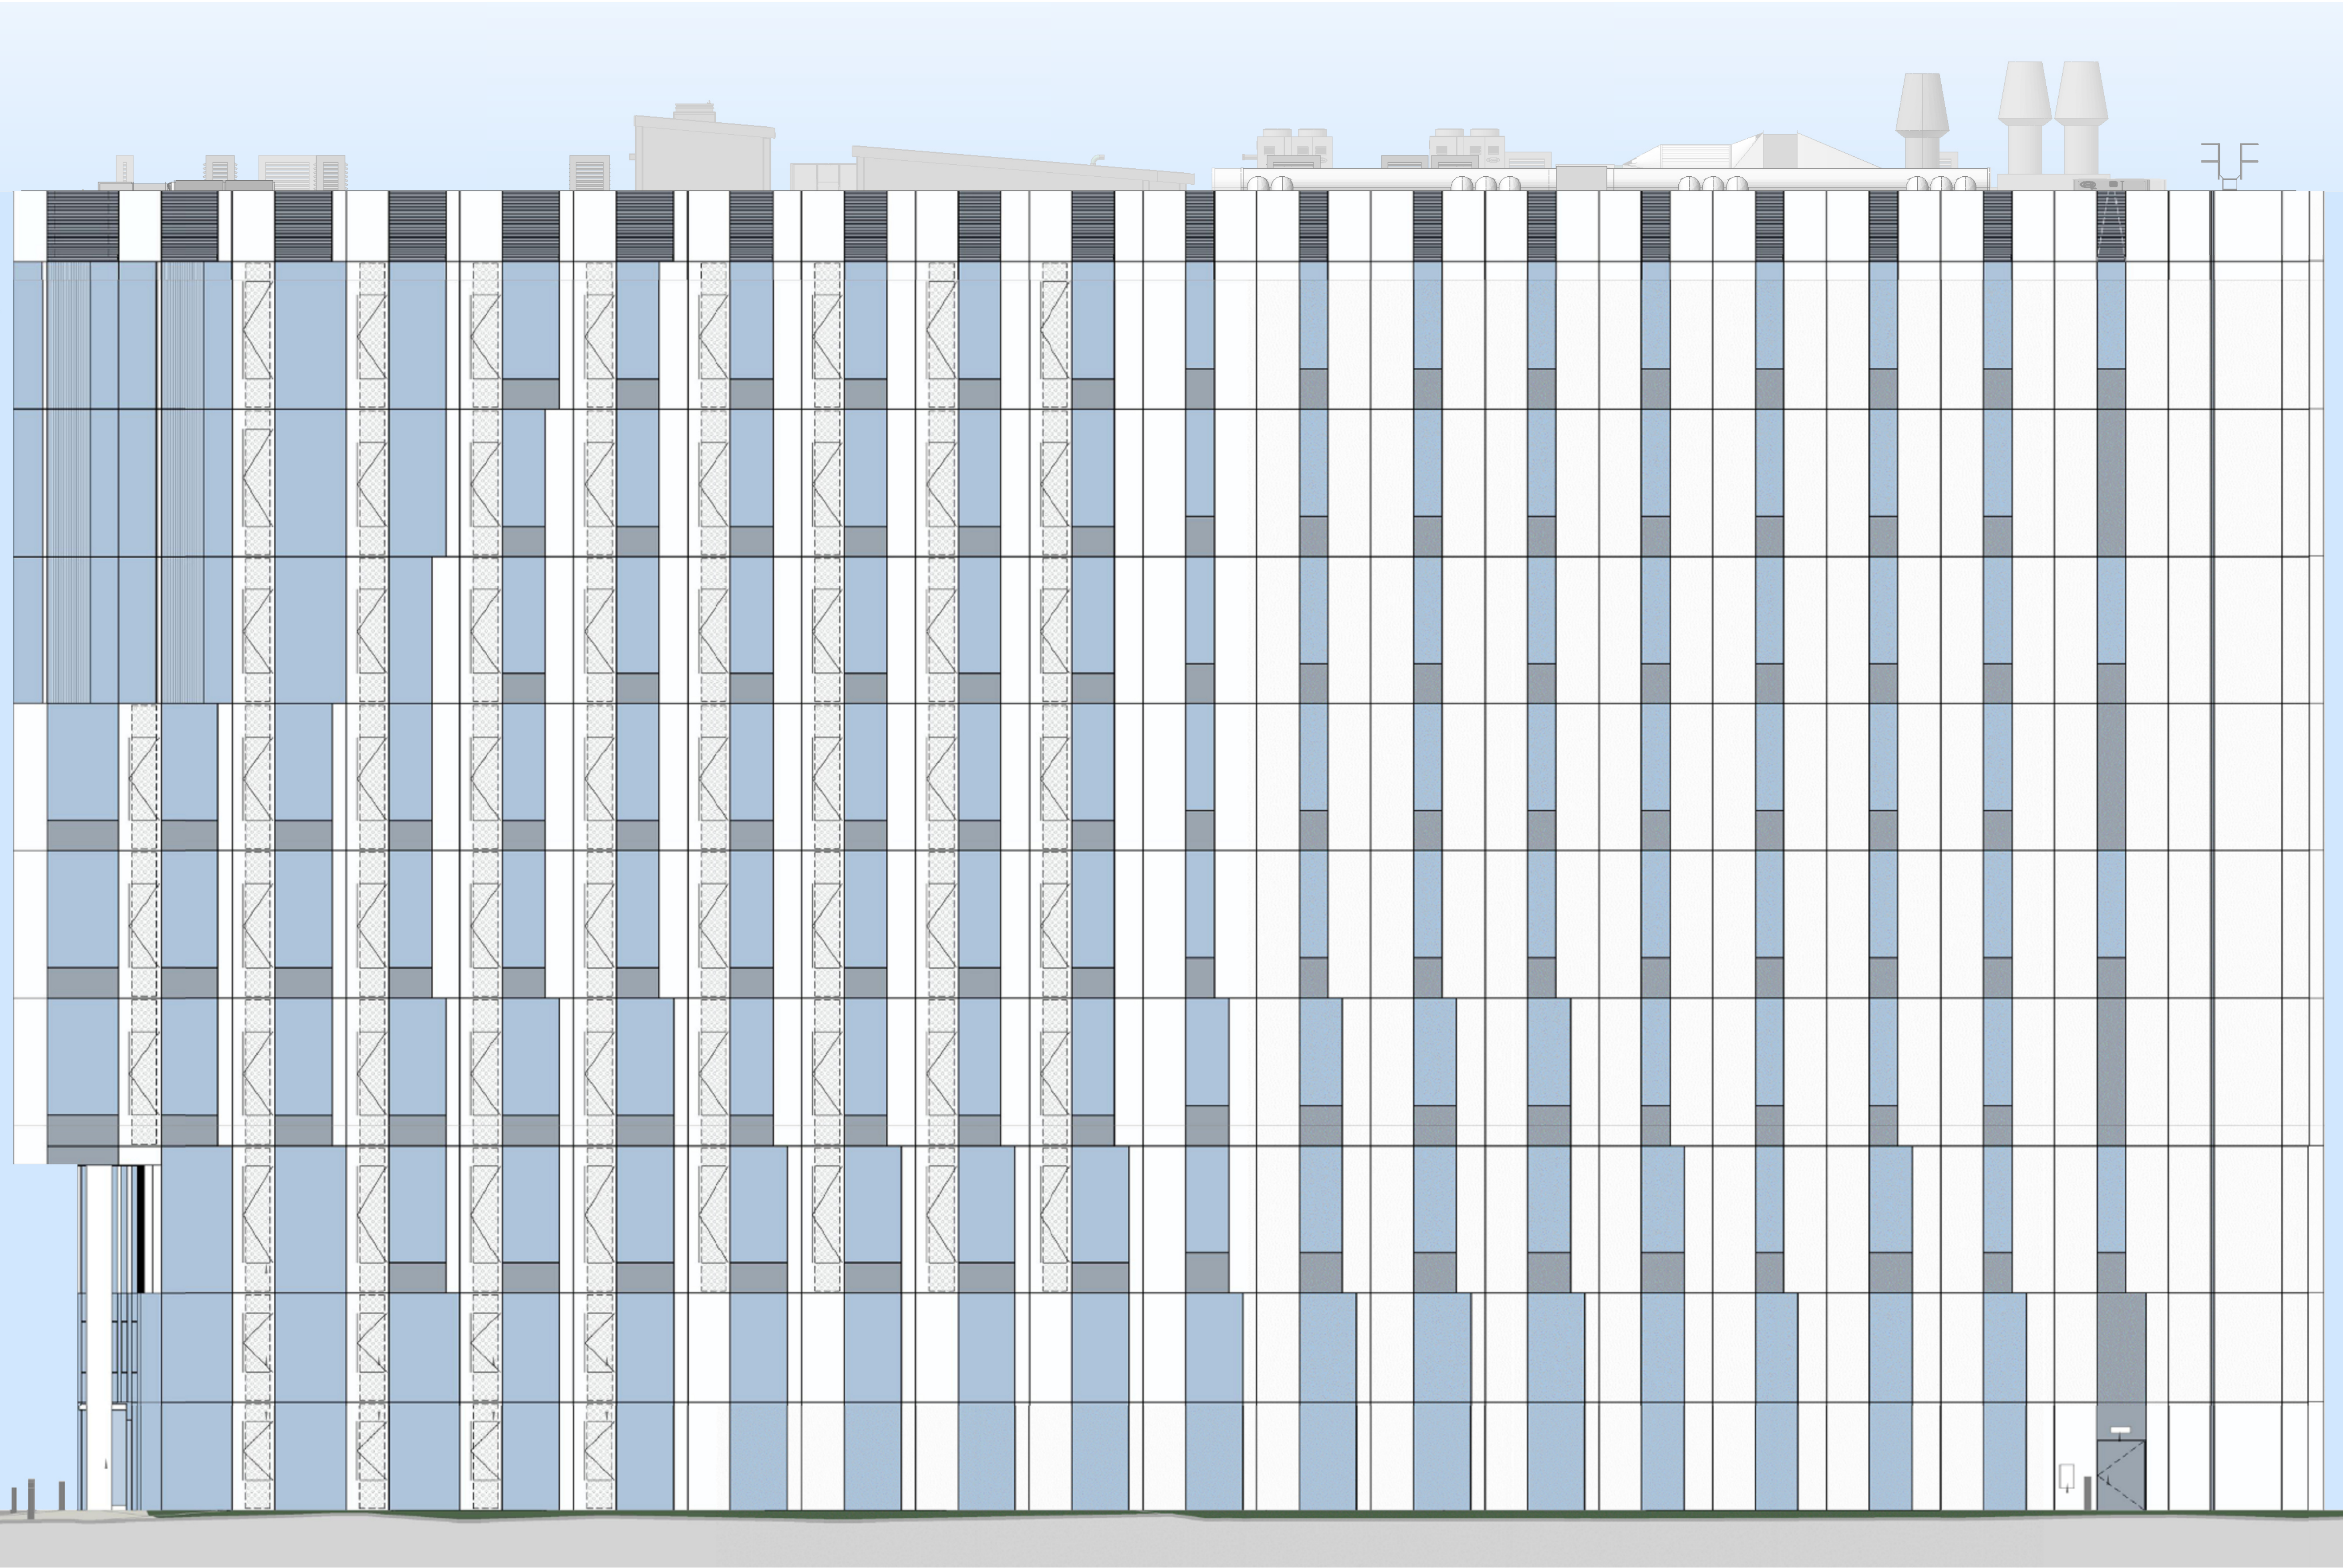

Proposed South Elevation Copy 1

1 : 100

NOTES

1. Do not scale from this drawing.
2. All measurements are in millimetres unless stated otherwise.
3. This drawing is to be read in conjunction with the specification and all relevant Architectural, Electrical, Mechanical and Structural drawings.
4. (c) University of Manchester this drawing must not be reproduced without permission.
5. Directorate of Estates and Facilities to be notified of any discrepancies.



0 4m 8m 12m

1:200 @ A3

0 2m 4m 8m

1:100 @ A1



Key Plan_South Elevation

1 : 1000

P1	First Issue for Planning	11/09/24	MT	TF
Rev	Description	Date	By	Auth



The University of Manchester

Directorate of Estates and Facilities
Beyer Building
The University of Manchester
Oxford Road
Manchester
M13 9PL



Drawing Status

PLANNING

Project
Royce Roof Plant - 5801

Building Name
Henry Royce Building

Building No.
345AA

Site Name
Oxford Road

Sub Site Name
-

Drawing Title
Royce Existing South Elevation

PM	TF	Drawn	MT	Checked	TF	Authorised	HMA
----	----	-------	----	---------	----	------------	-----

Scale @A1	Date	Date	Date
1:100	19-09-24	19-09-24	19-09-24

Drawing Number	Revision
5801-HMA-RB-ZZ-DR-A-0103	P1

Original Drawing Paper Size 841mm x 594mm