



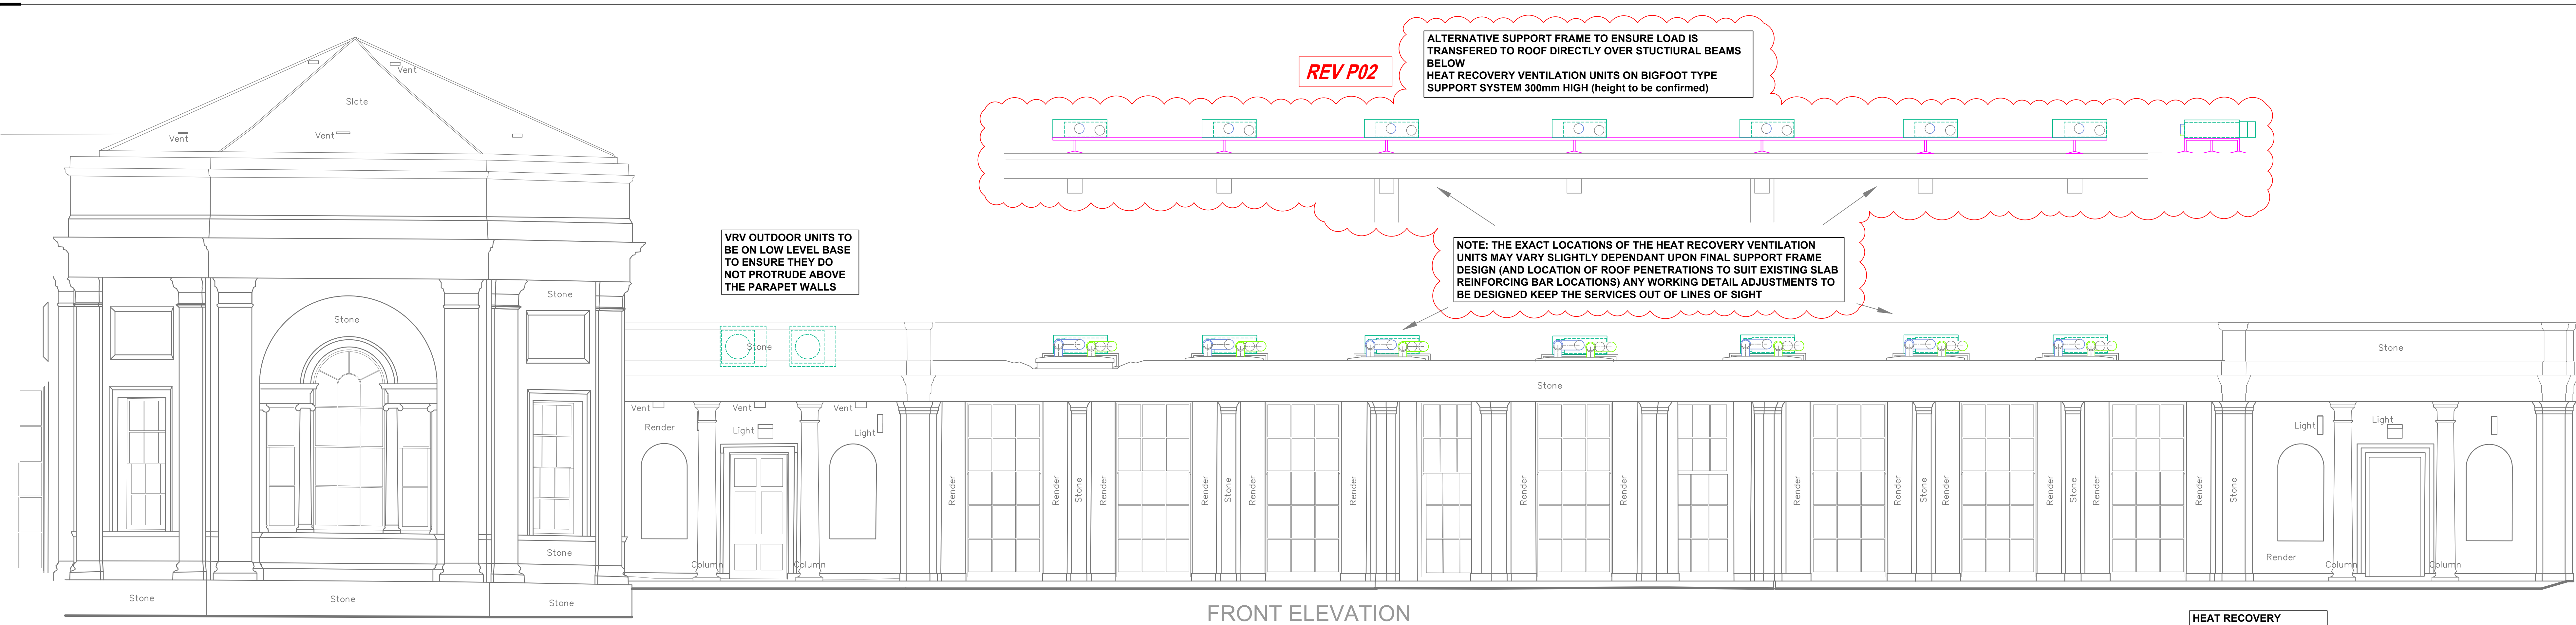

FRONT ELEVATION

SIDE ELEVATION (CUT AWAY)

EXAMPLE OF LIKELY ROOF COWL APPEARANCE. NOTE THE DETAIL WILL NEED A SUITABLE ROOF UPSTAND FOR WEATHER-PROOFING PURPOSES (APPRX 200mm ABOVE ROOF)

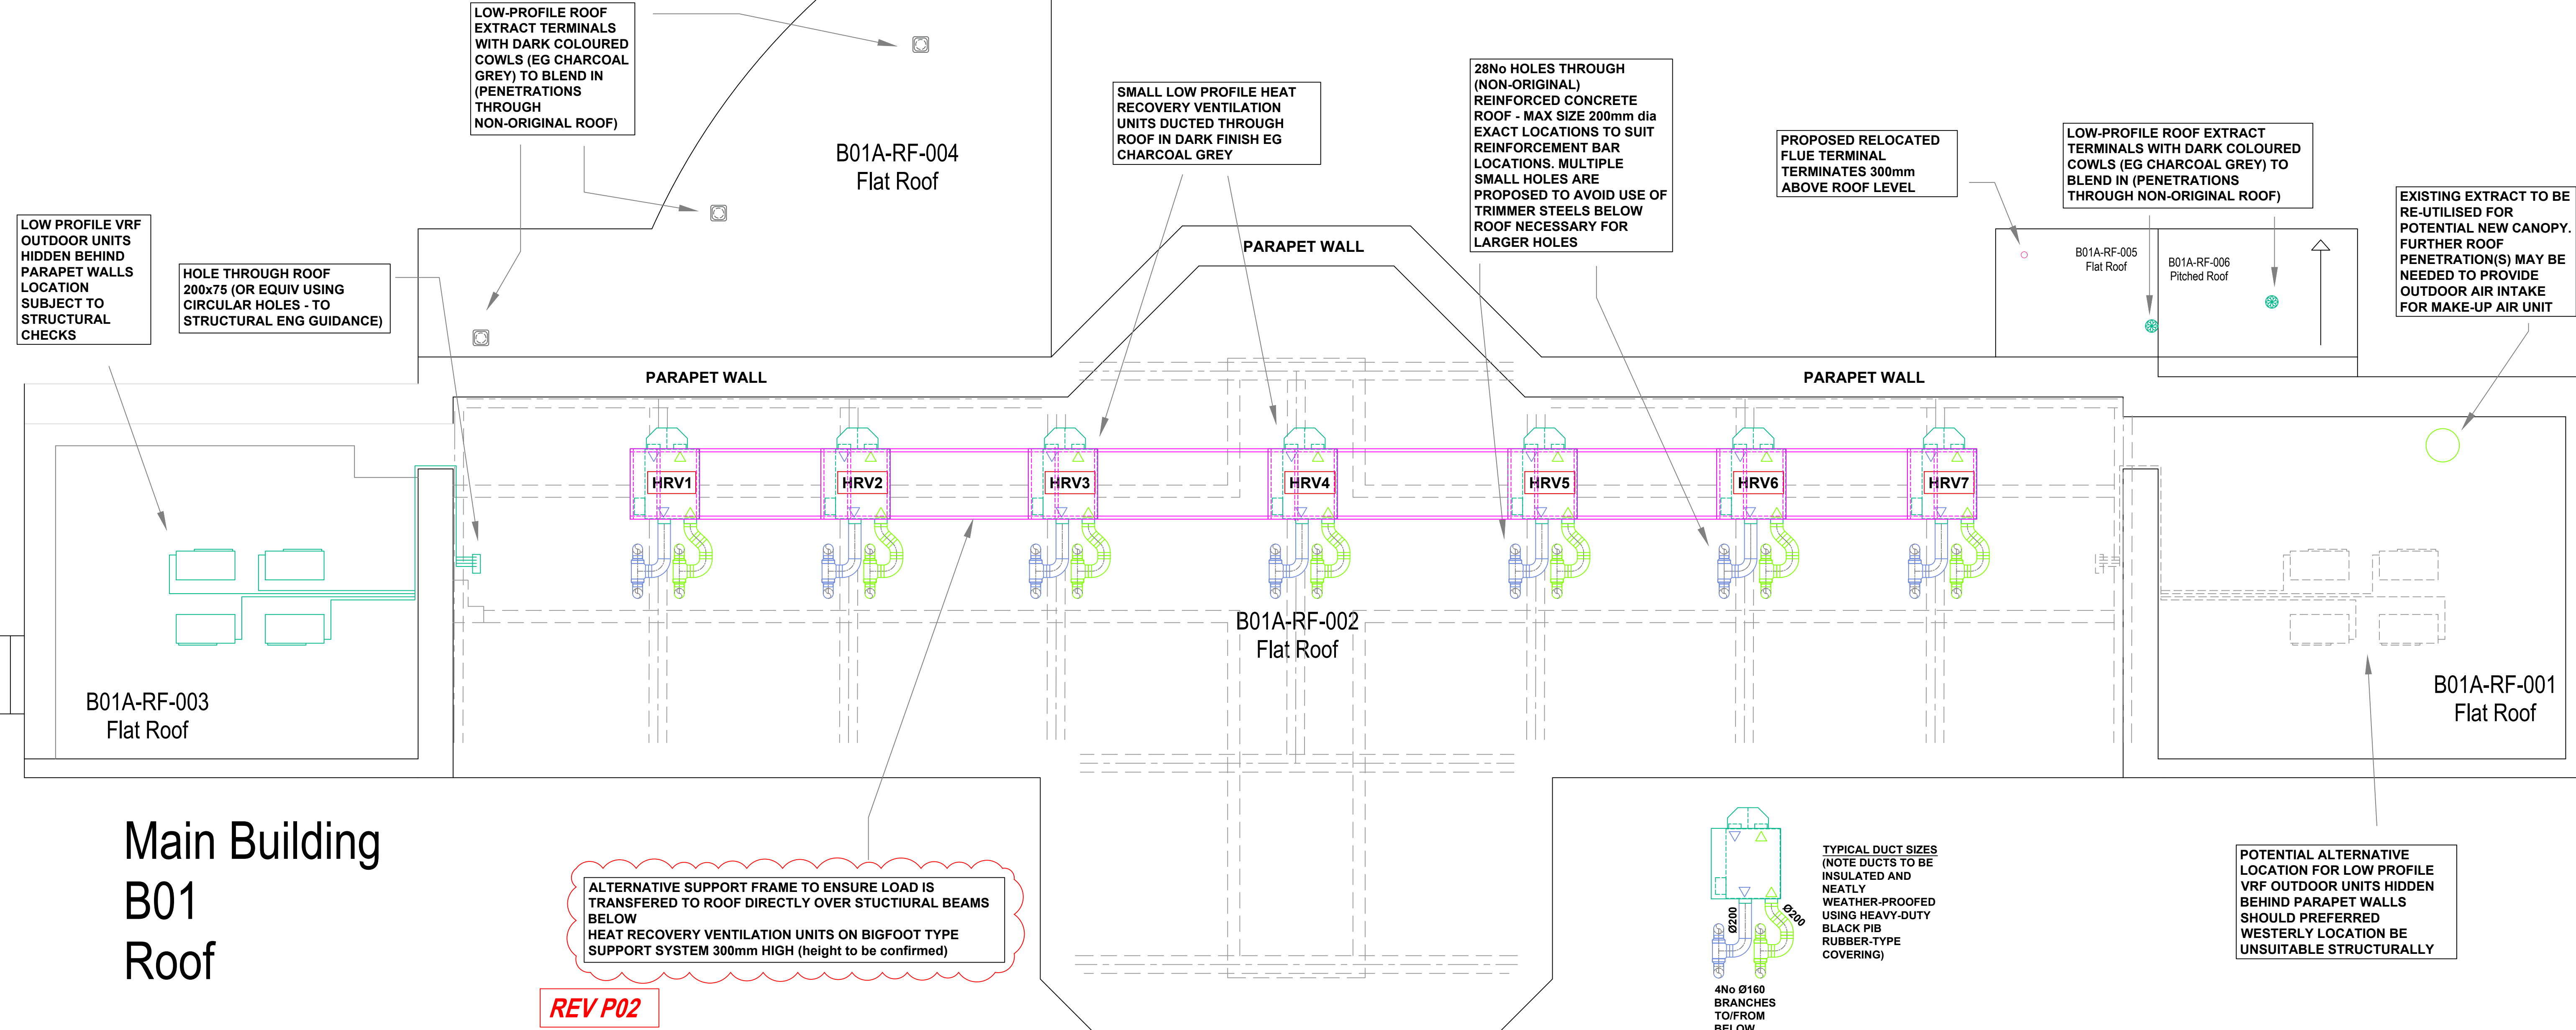

Main Building
B01
Roof

- NOTES
1. All dimensions are in millimetres unless otherwise stated
 2. This drawing is to be read with all other relevant documentation
 3. Do not scale from this drawing, all measurement data should be taken directly from the model

P02	PLANNING ISSUE (sig no corrected from A to M)	SF	JUN 24
T01	TARGET COST ISSUE	SF	FEB 24
P01	PLANNING ISSUE	SF	FEB 24
Rev	Description	By	Date

**MANCHESTER CITY COUNCIL**

Capital Programmes Division

DRAWING STATUS

Planning

PROPERTY TITLE

Heaton Park Orangery, Heaton Park, Prestwich, Manchester, M25 2SW

UPRN

010090423978

SITE NO

0000

PROJECT TITLE

Heaton Park Orangery Internal & External Refurbishment

DRAWING TITLE

Mechanical Roof Mounted Equipment Layout

JOB NO

LP45449

DATE

28/04/2023

REV

P02

SCALE

1:50 @ A0

AUTHOR

S Fox

CHECKED BY

L Stelfox

APPROVED BY

DRAWING NO

HPO-MCC-B01-GF-DR-M-0018