




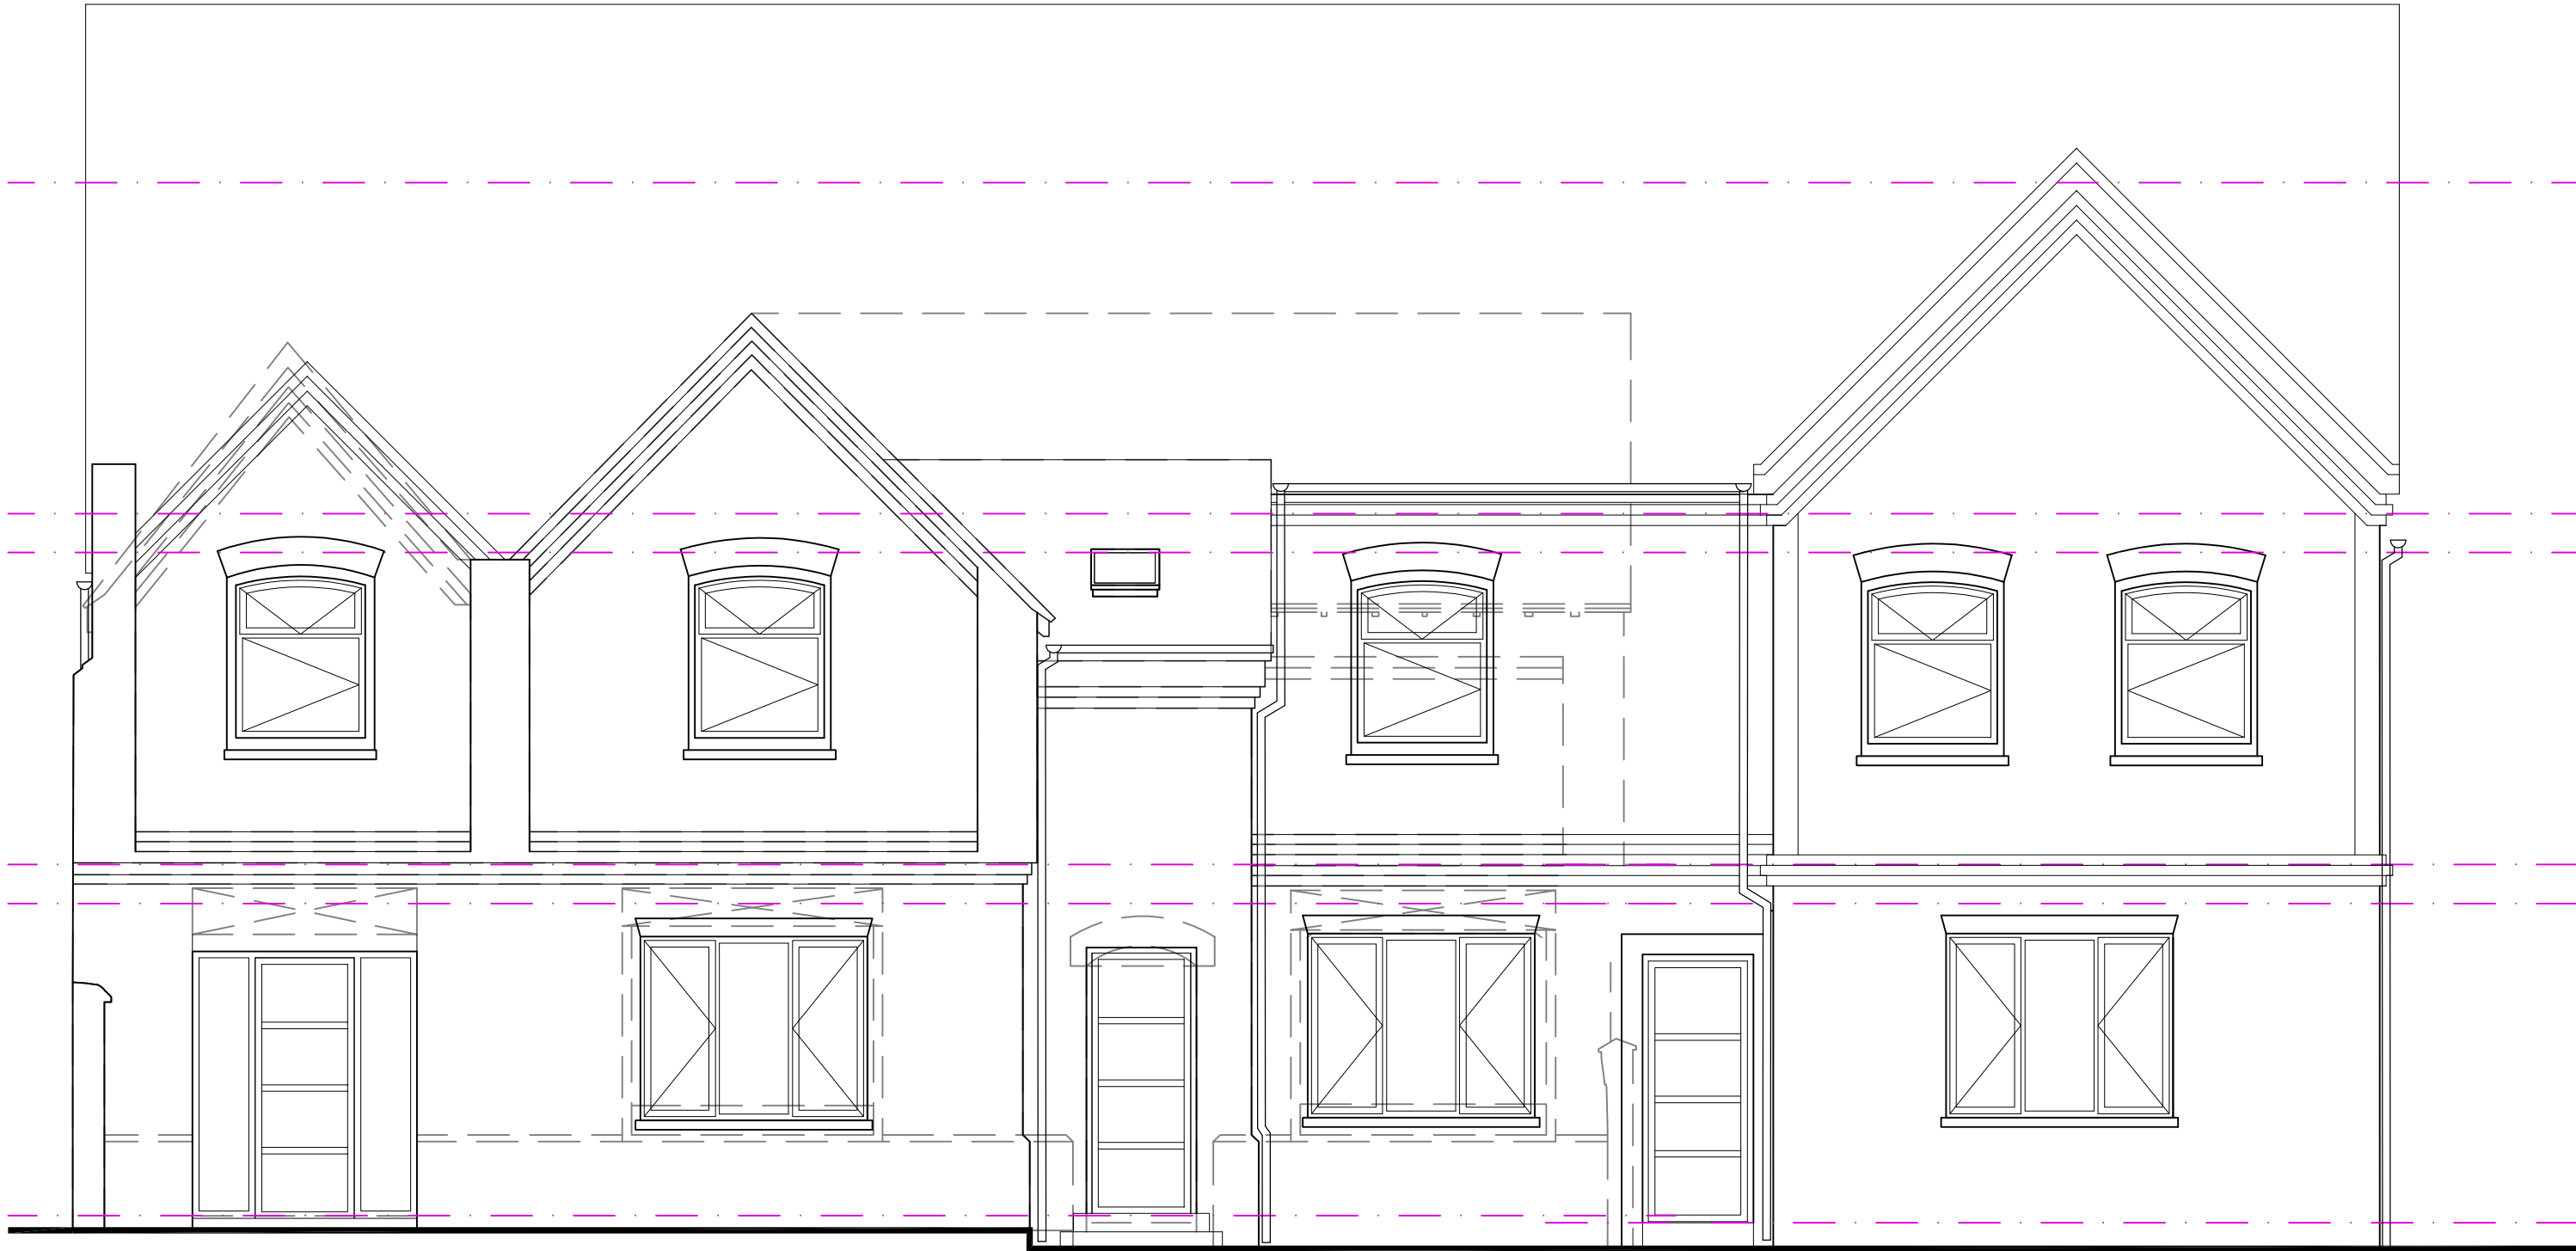


Front Elevation

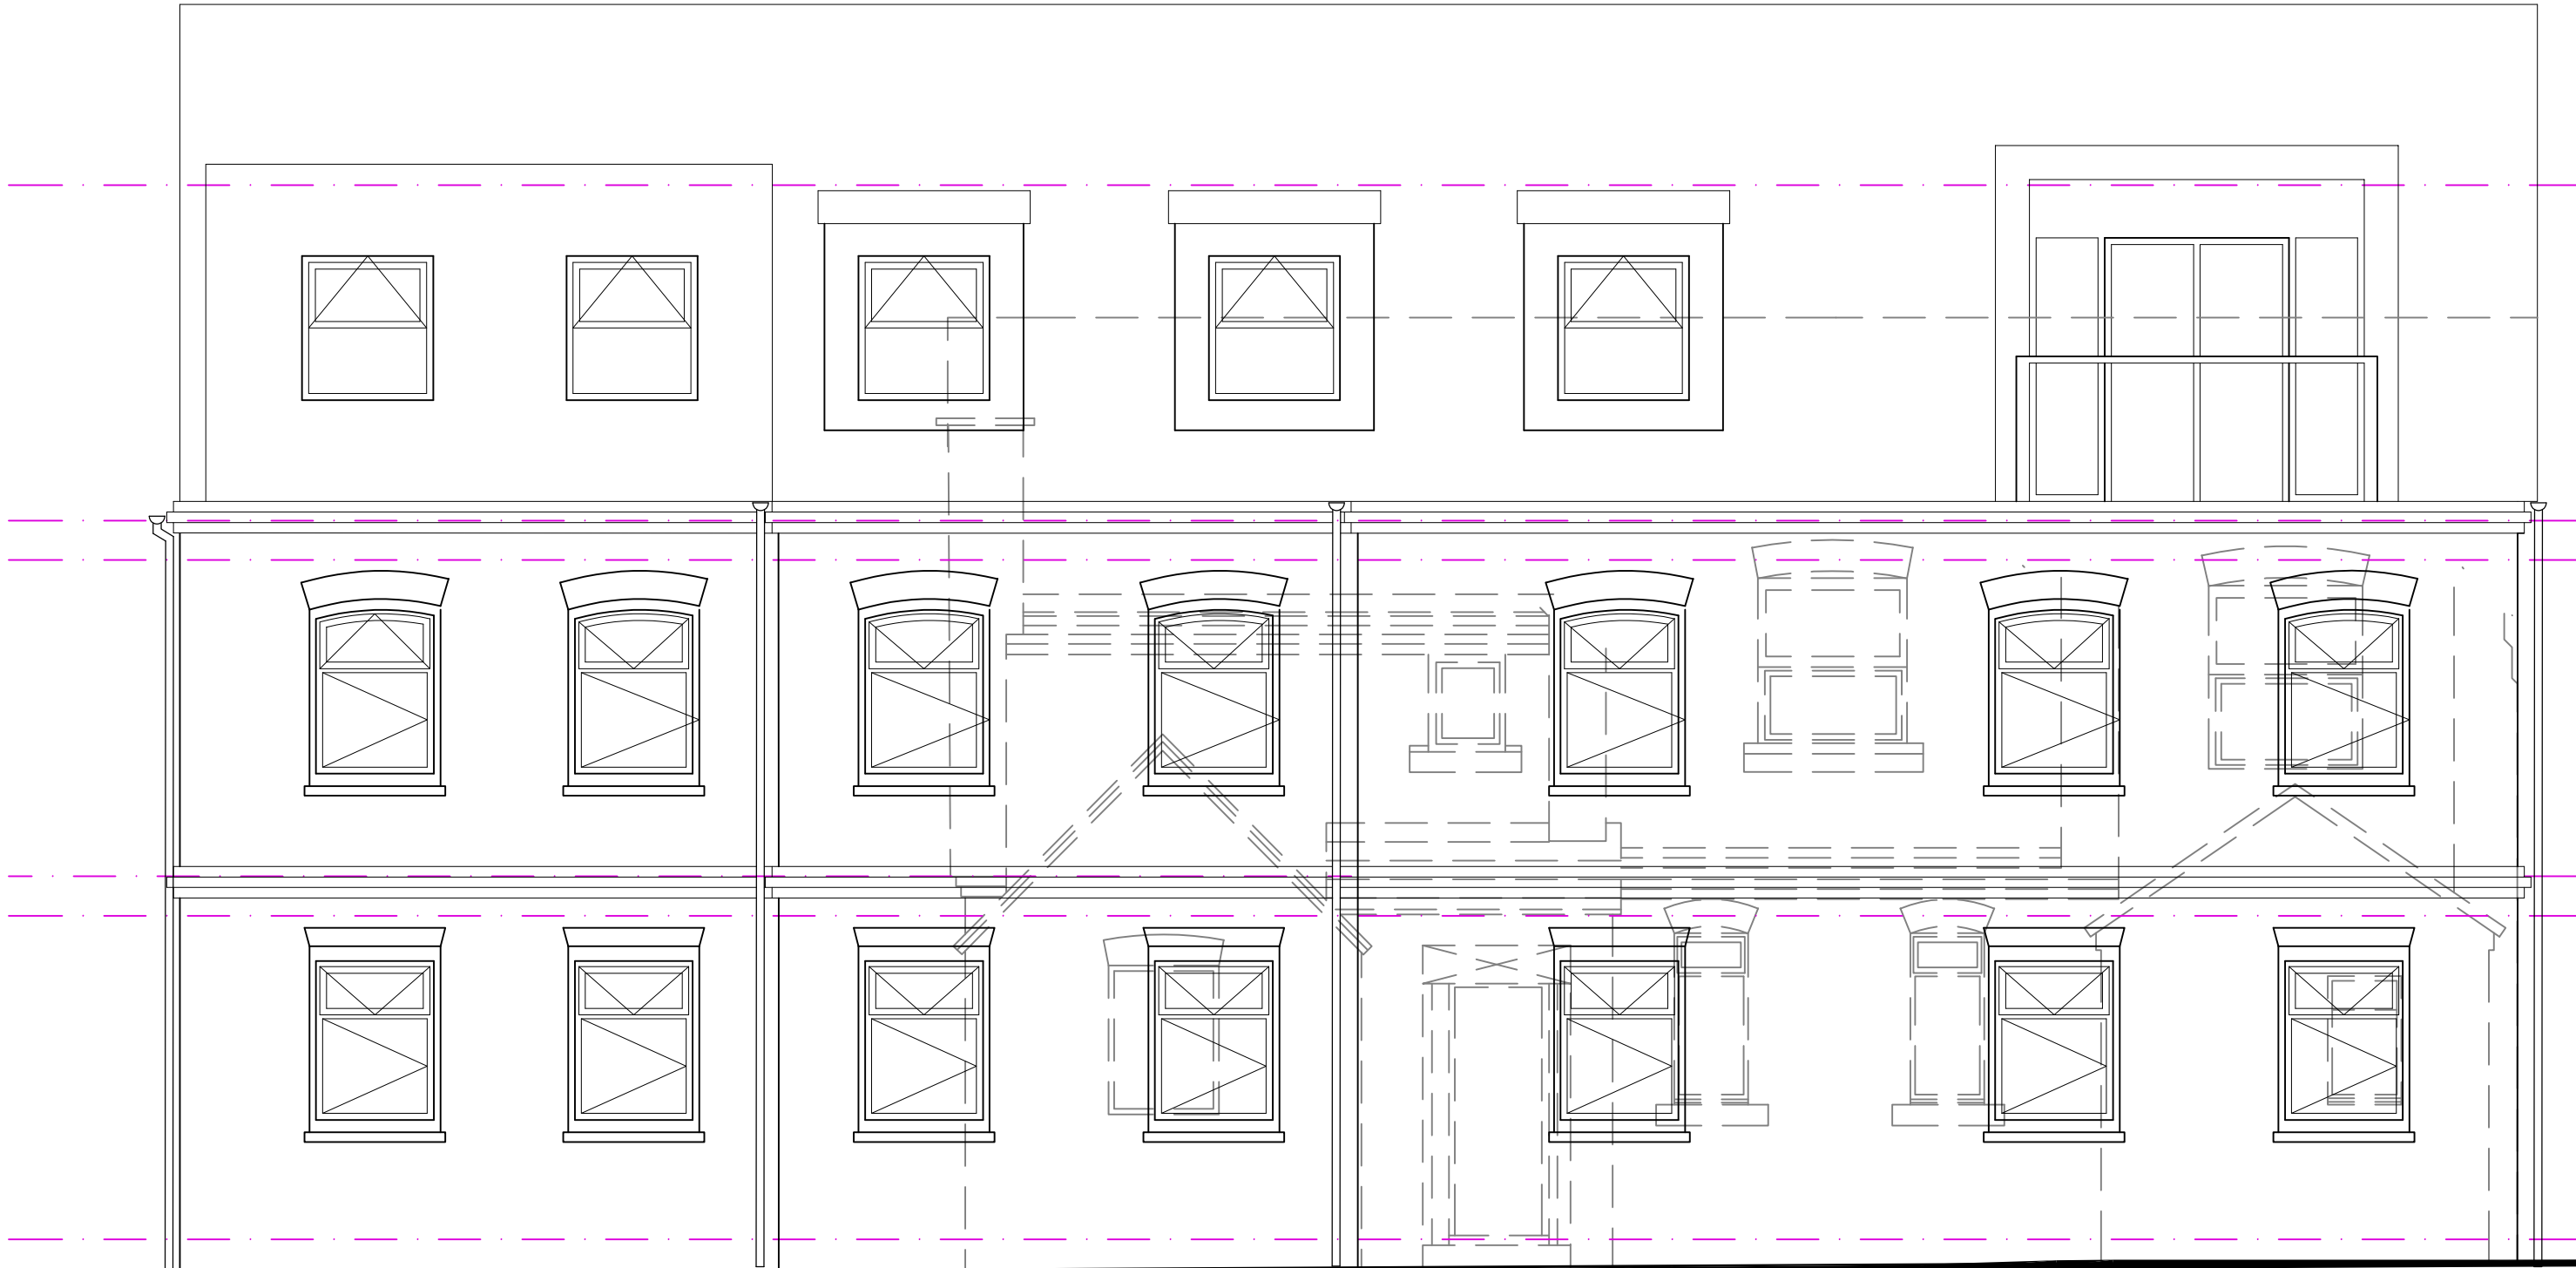


Rear Elevation

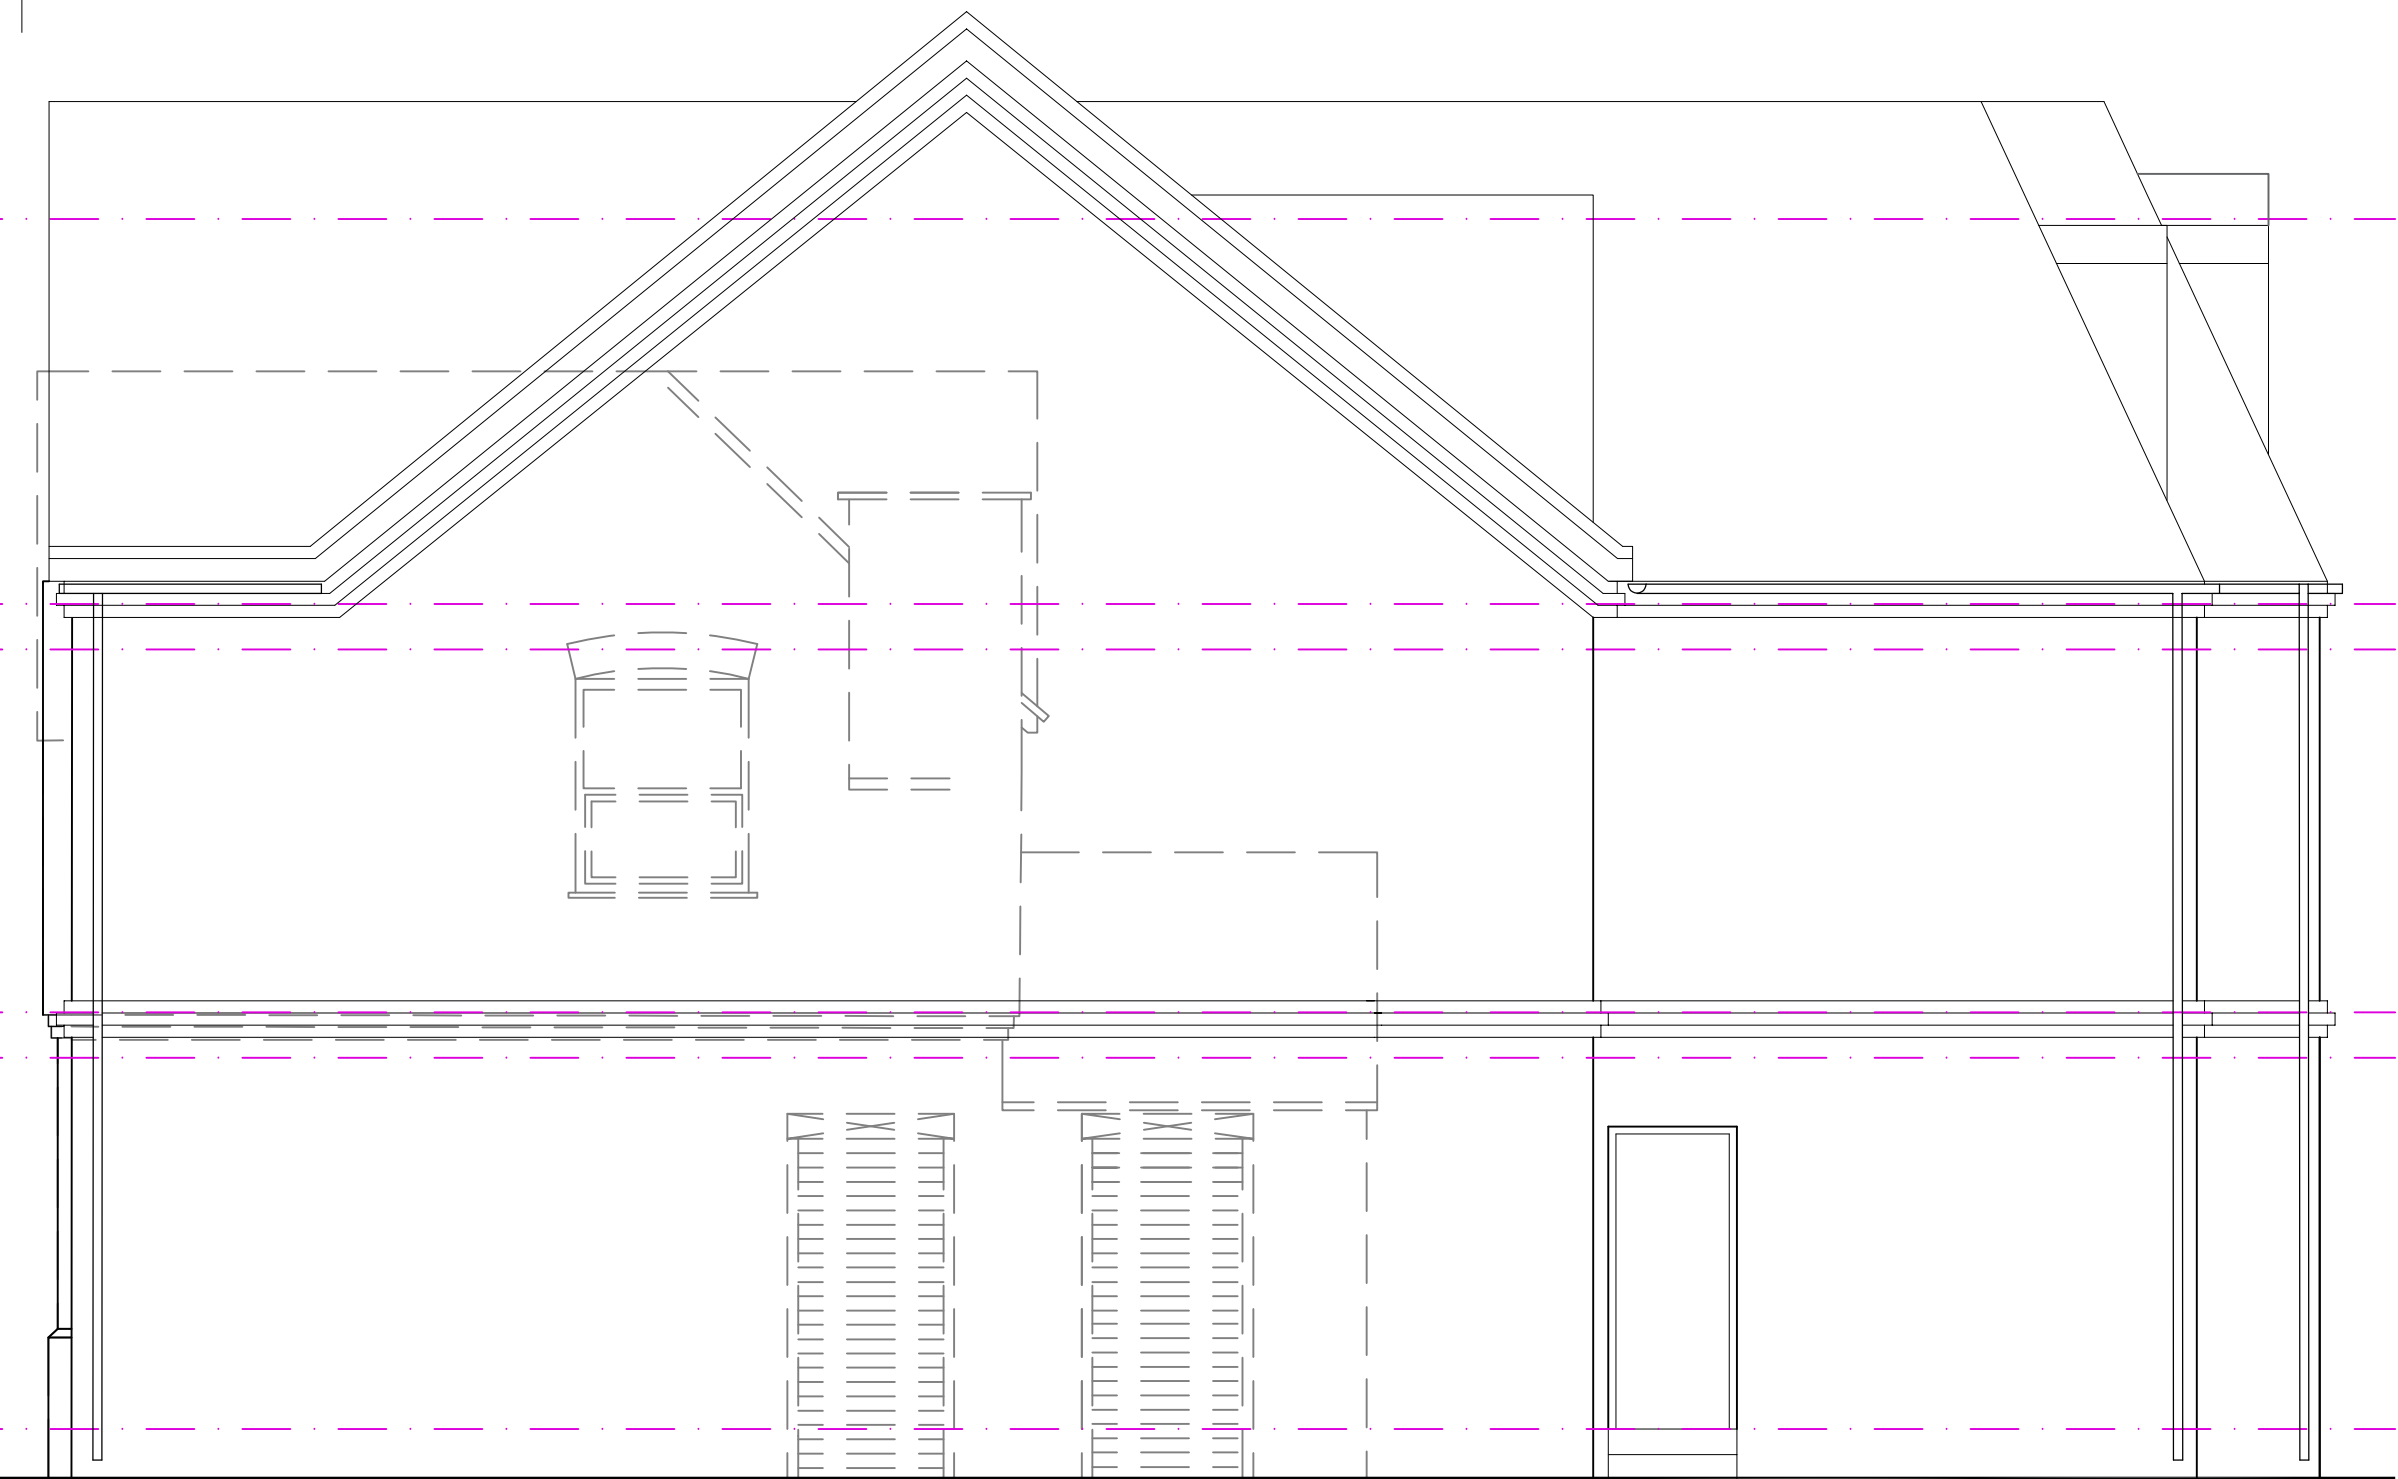

Side Elevation

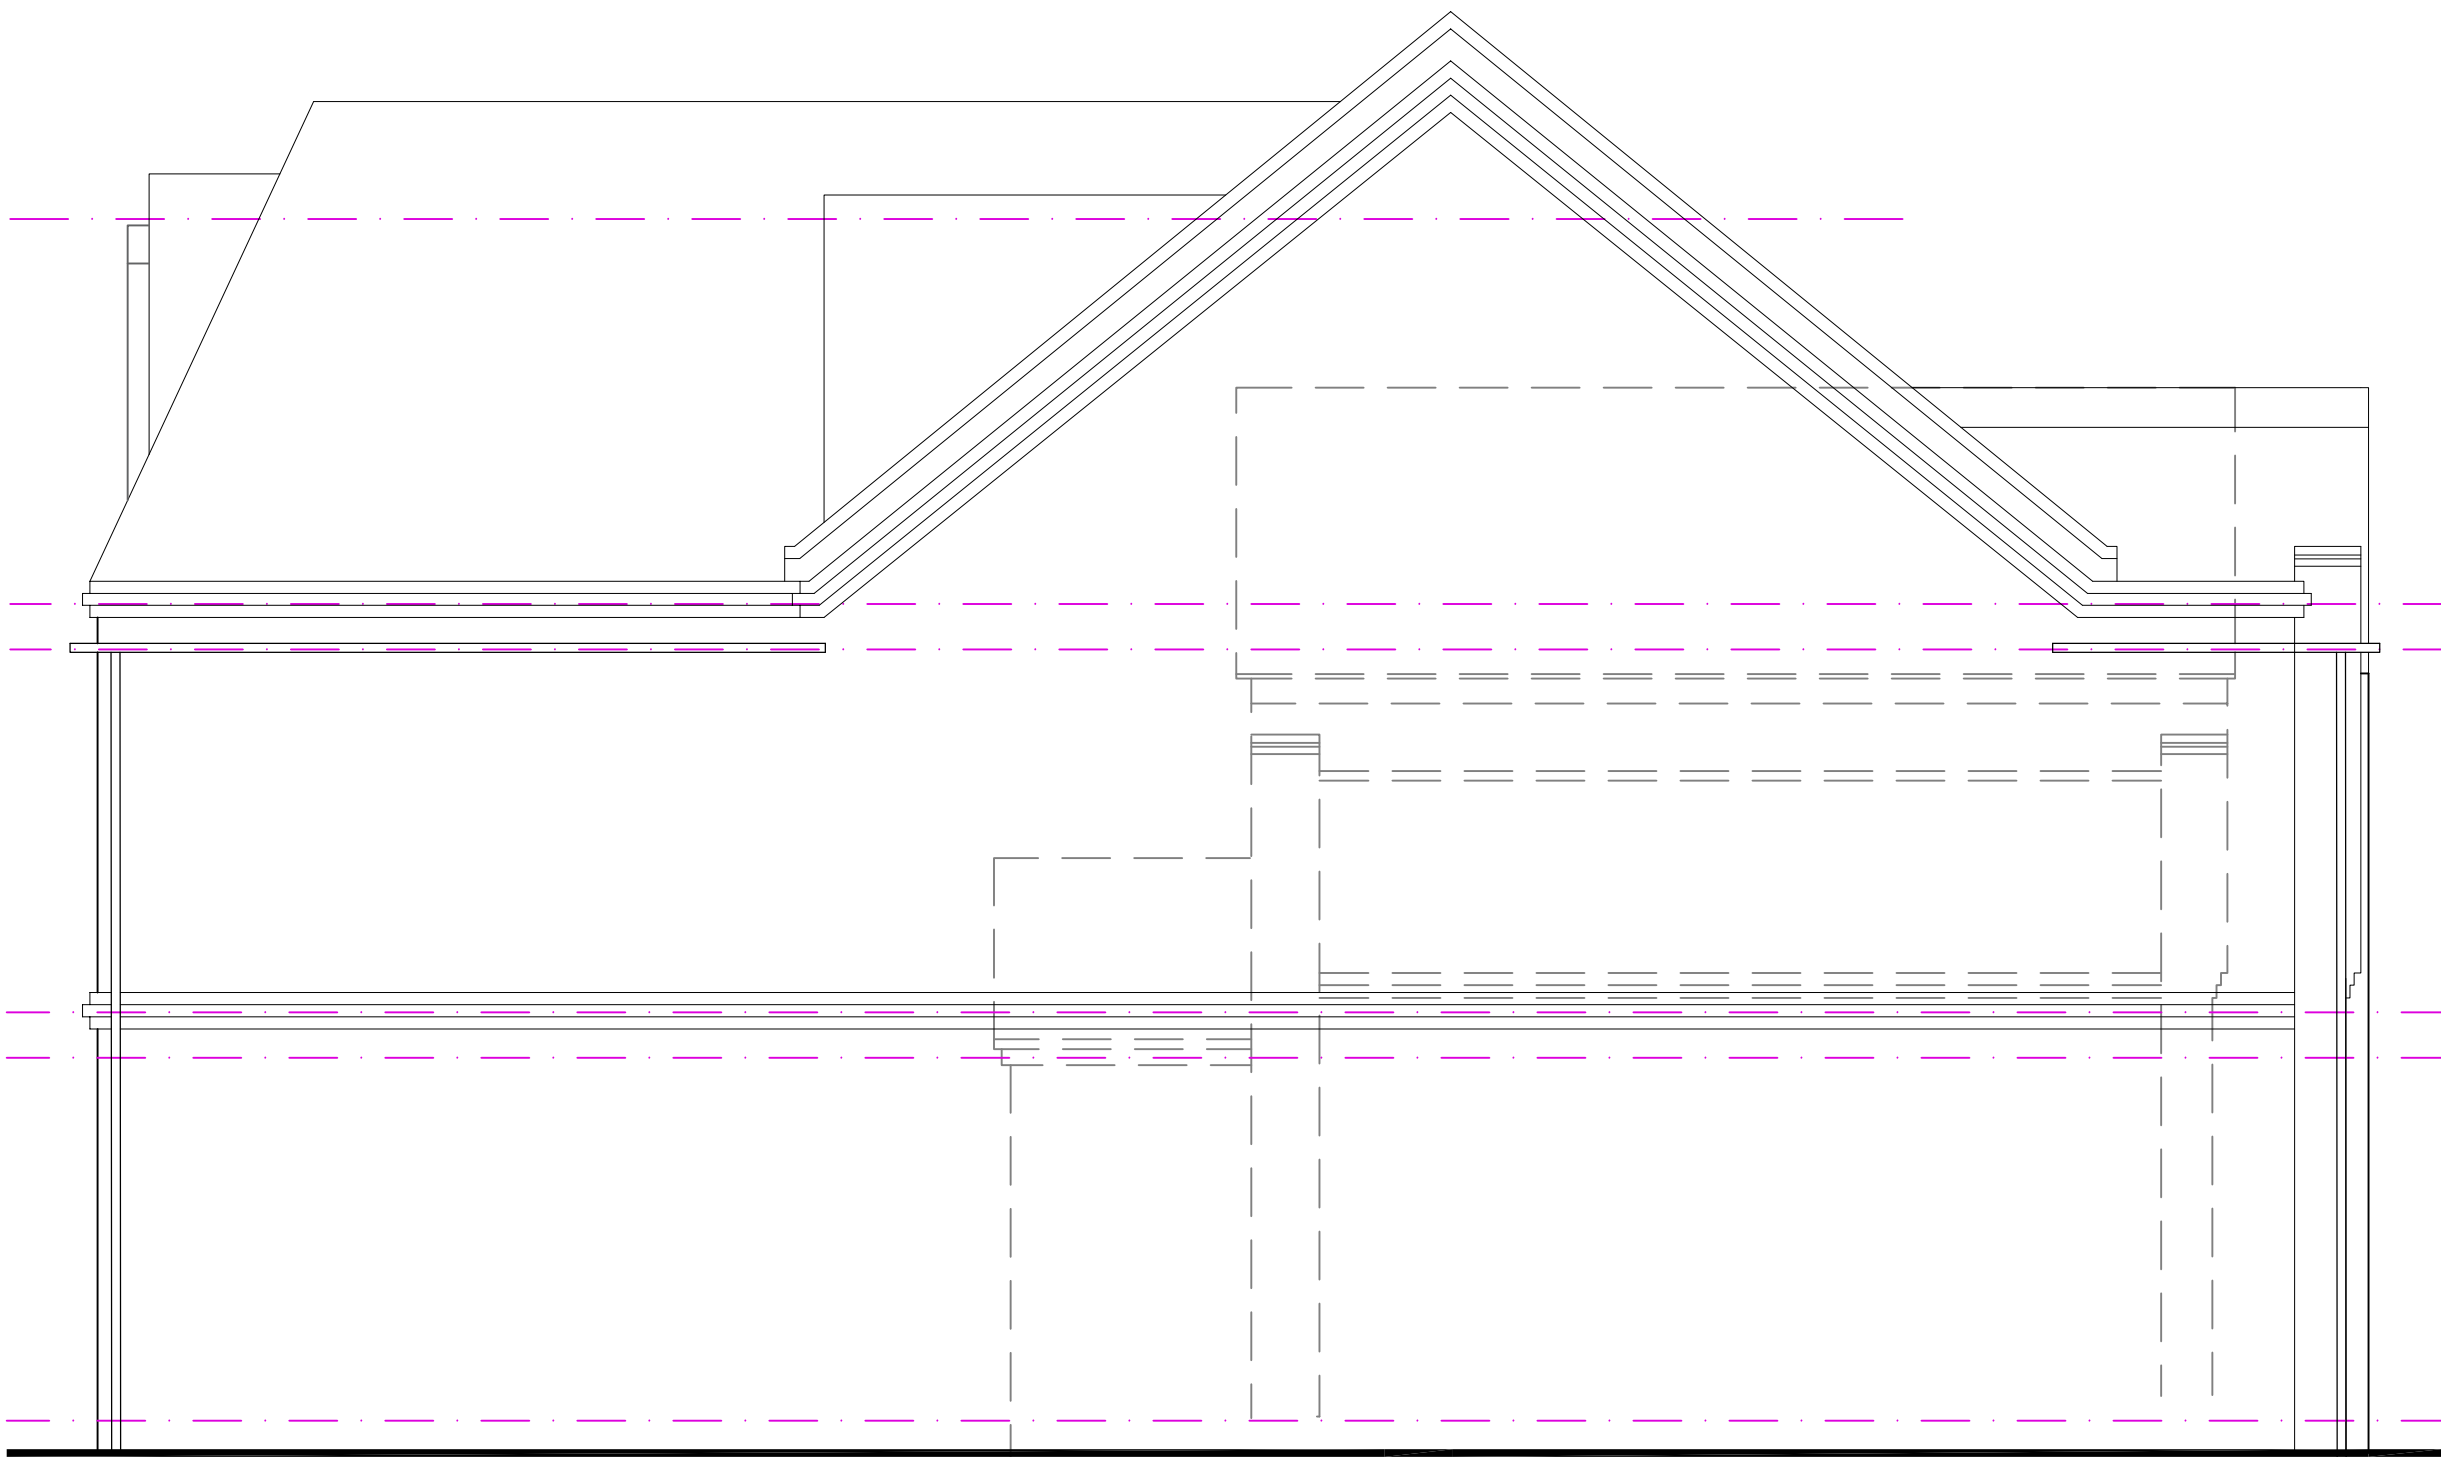

Side Elevation

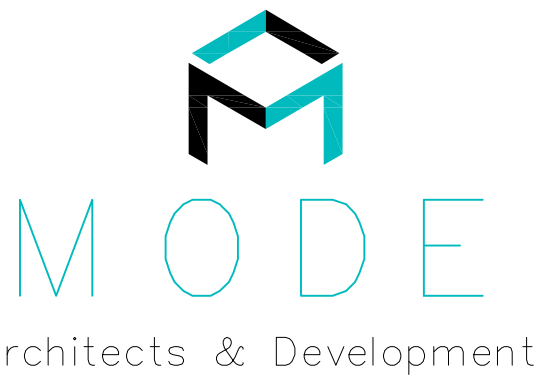

01782 479644
info@mode-architects.co.uk
www.mode-architects.co.uk

Client
Nicholas Humphreys

Project
42 Ladybarn Road
Manchester, M14 6WW

Title
Proposed Elevations

Status Scheme				
Scale	①A1	Date	Drawn	Checked
1:50		Apr 24	RA	
Drawing	No.			Rev
23 039	AL (0) 02			C