




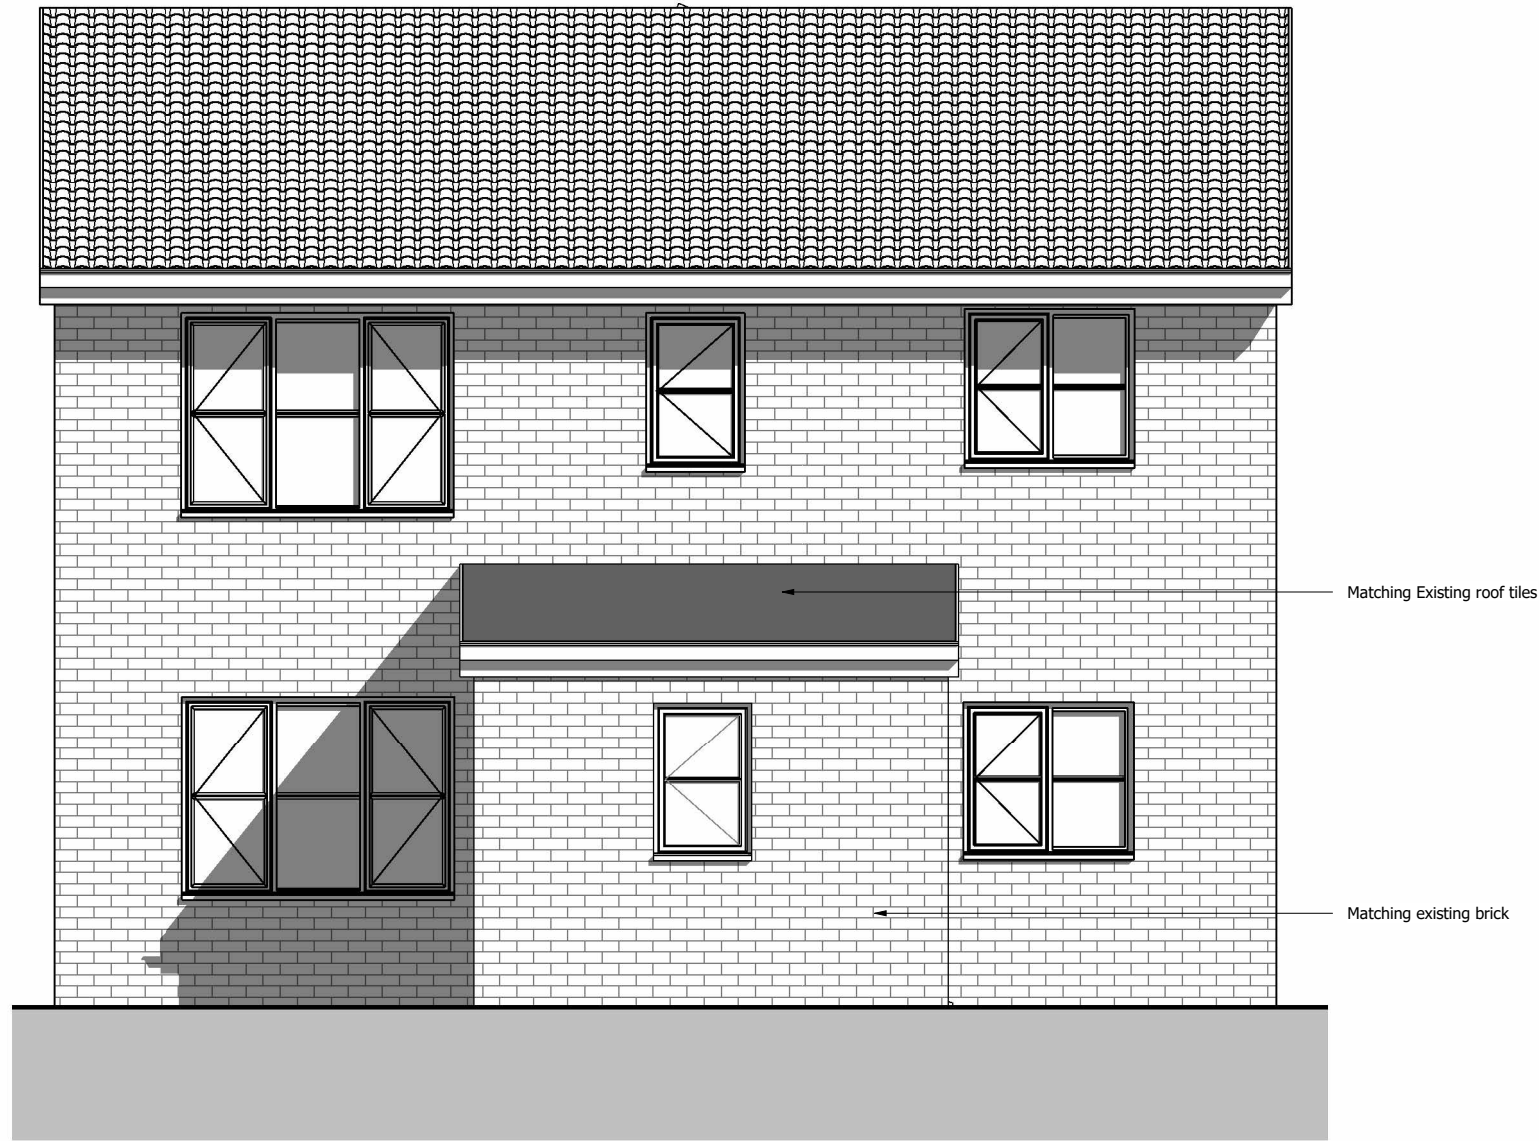

Front Elevation
1 : 50

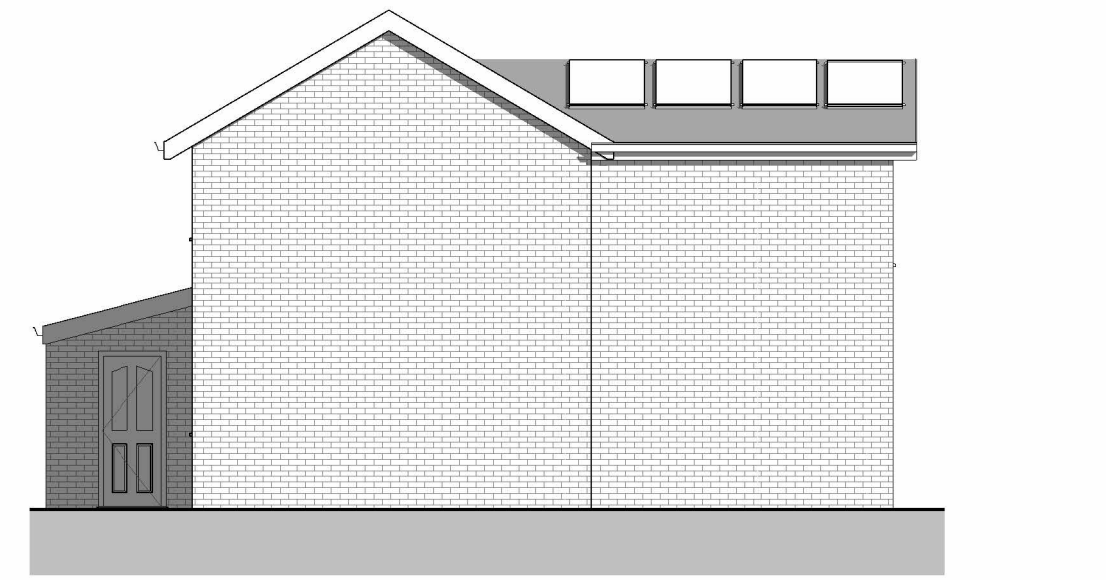



Rear Elevation
1 : 50

 



Side Elevation
1 : 100





Side Elevation
1 : 100

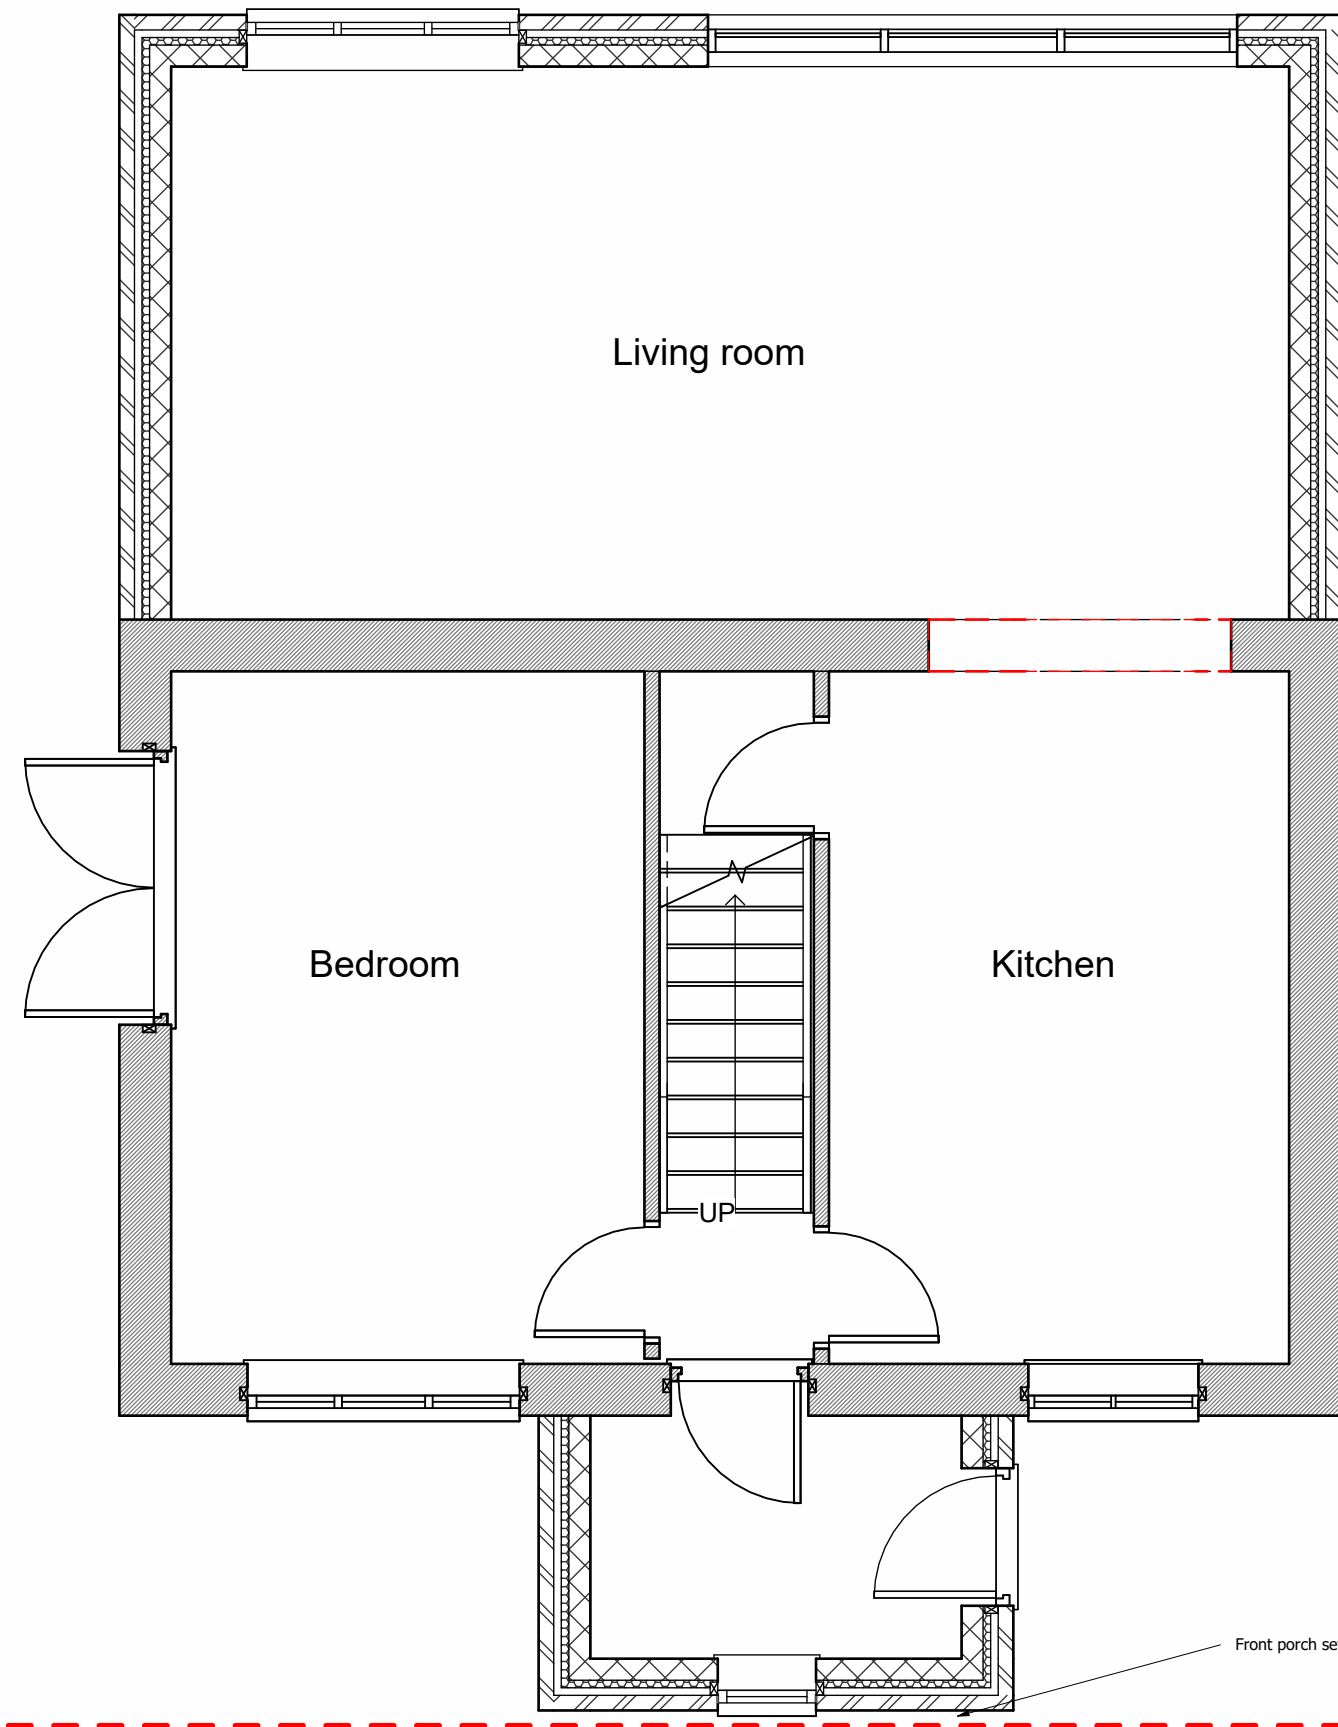 



Ground floor
1 : 50

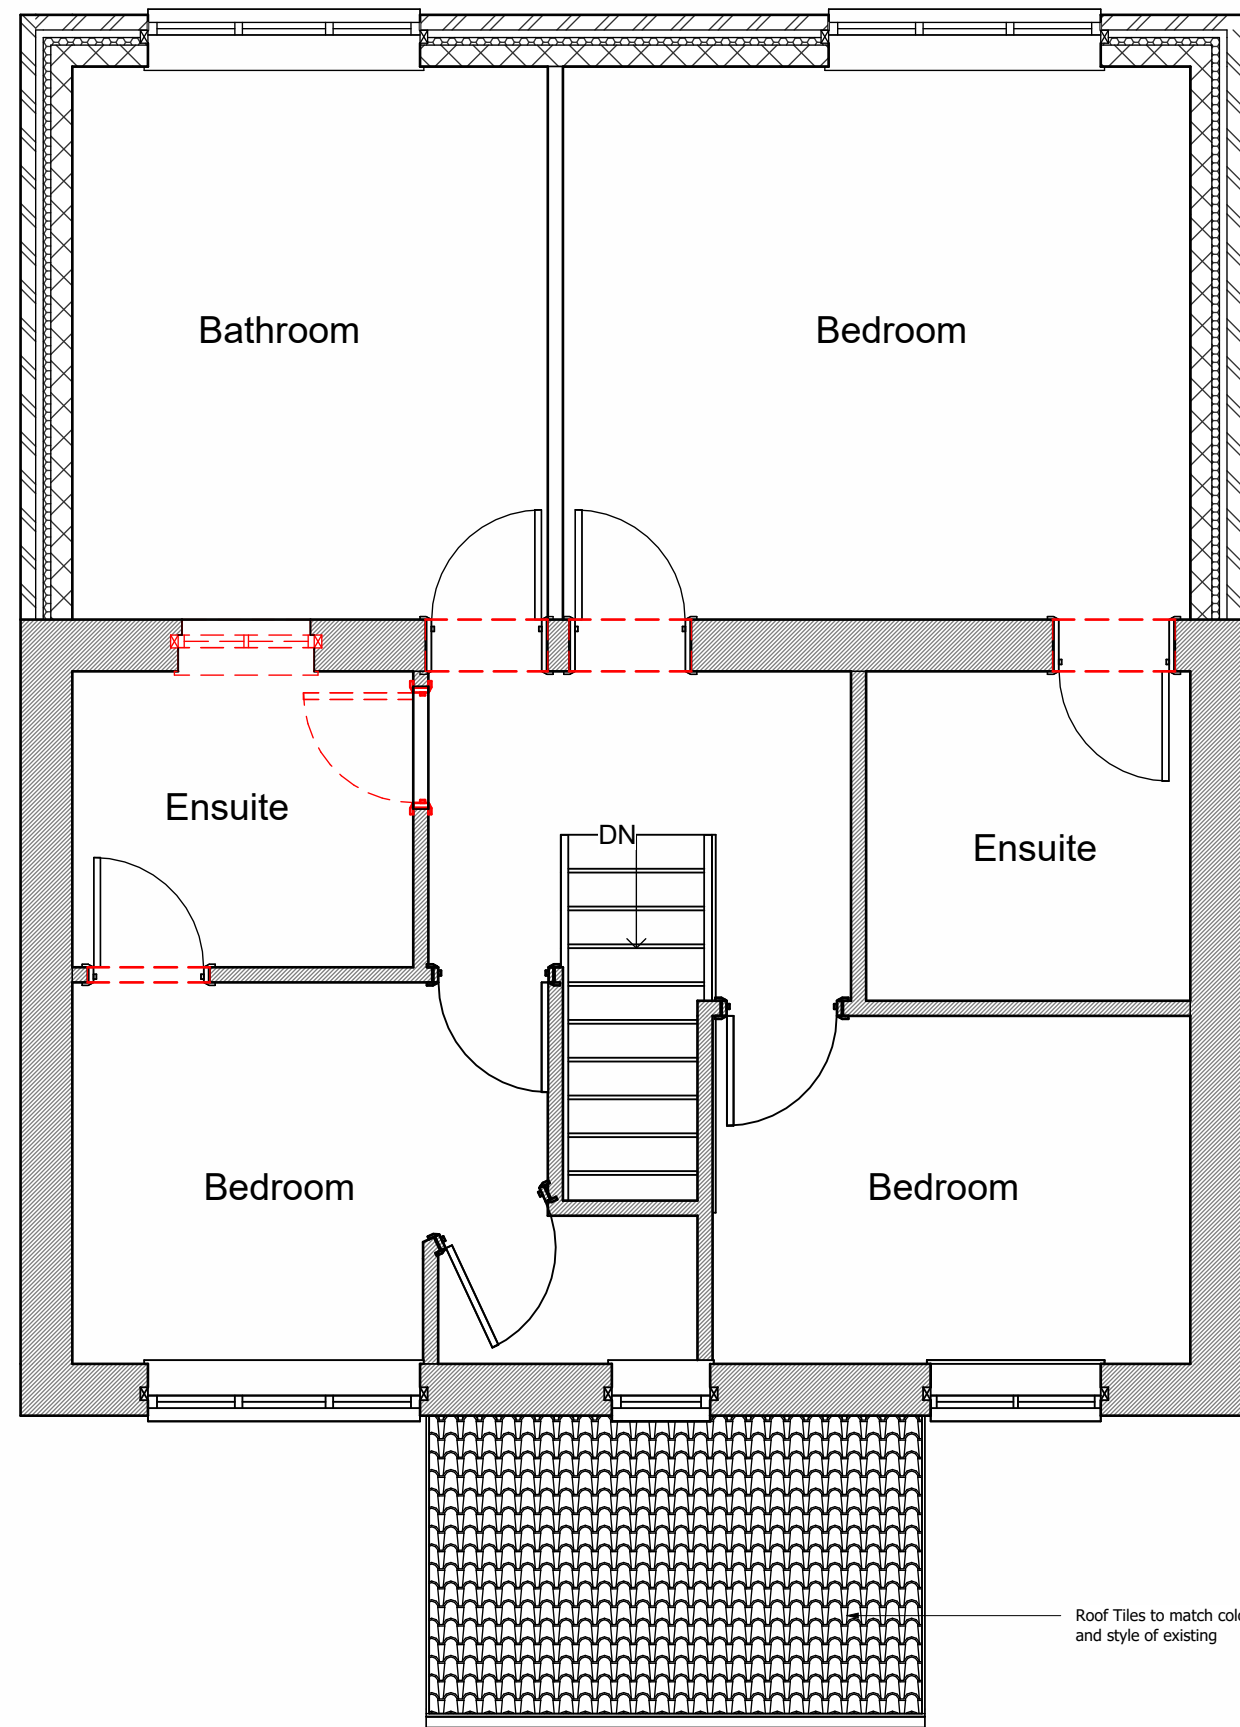 

First Floor plan
1 : 50

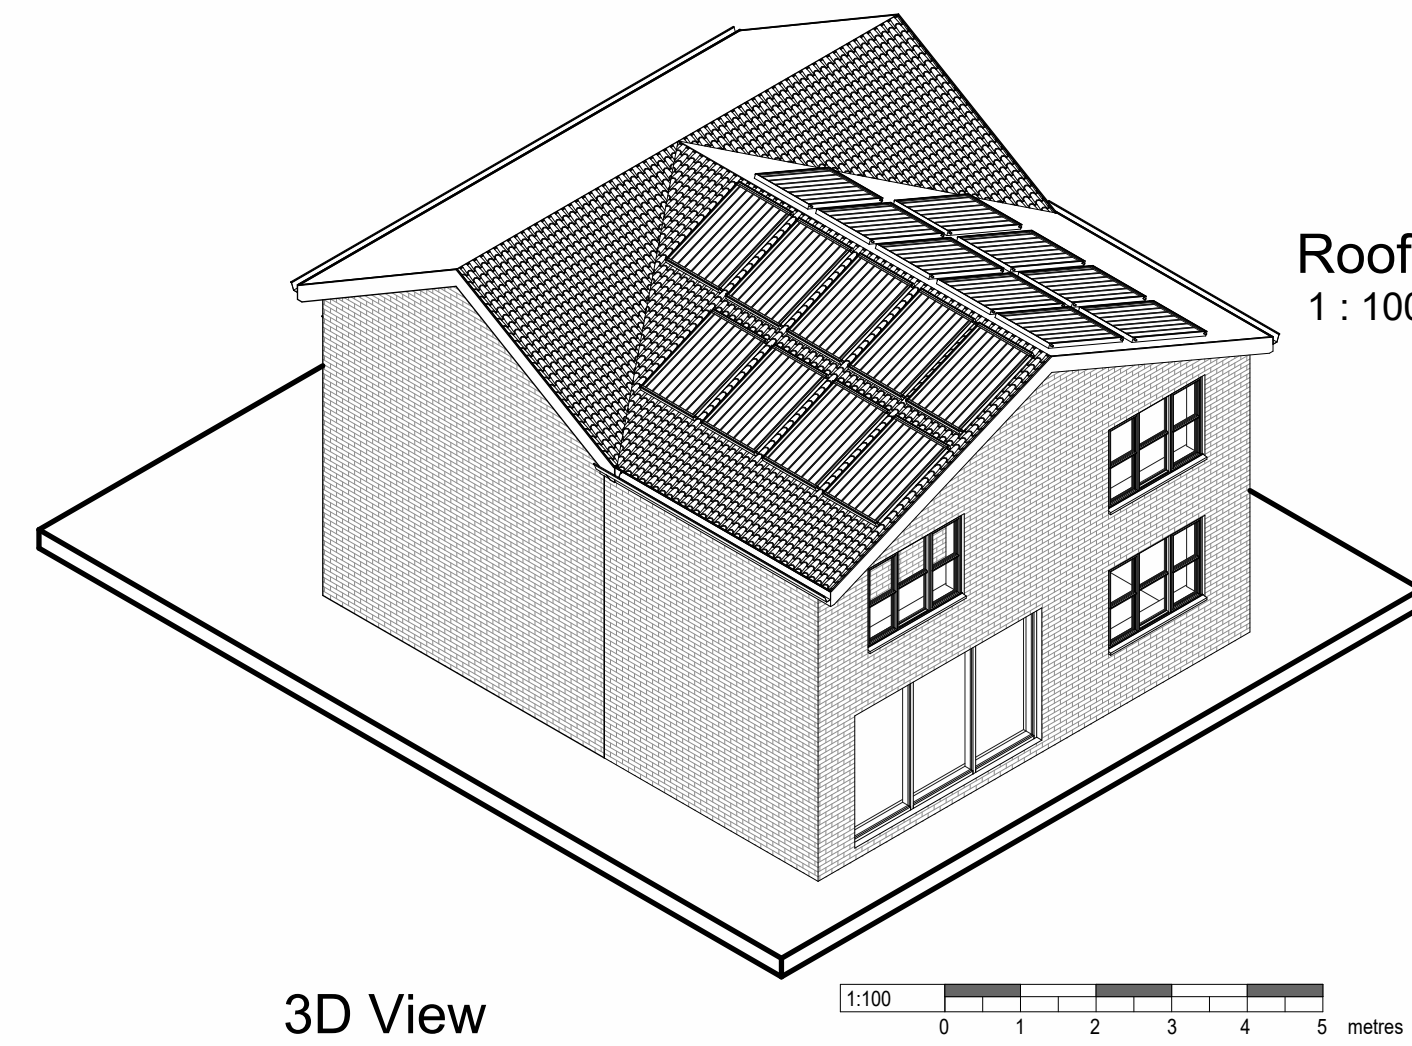 

3D View

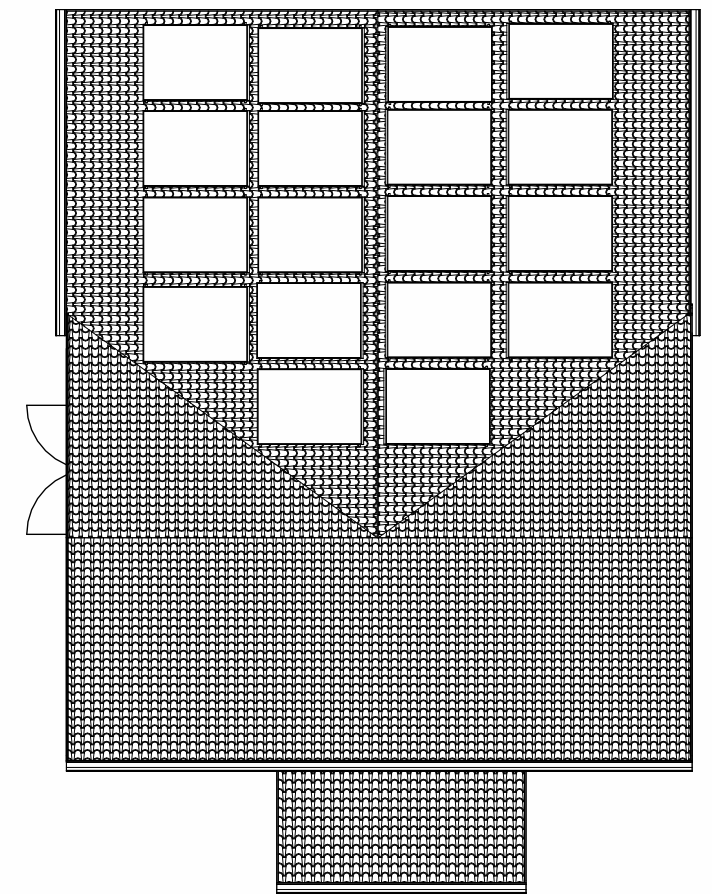 

Roof Plan
1 : 100



Revision		Description	
Location			
Mr&Mrs Panova 28 Signal Drive Manchester Greater Manchester M40 8NU			
Title			
Proposed Plans and Elevations			
Scale	Drawing No.		Revision
As indicated @A1	24005 P04		