


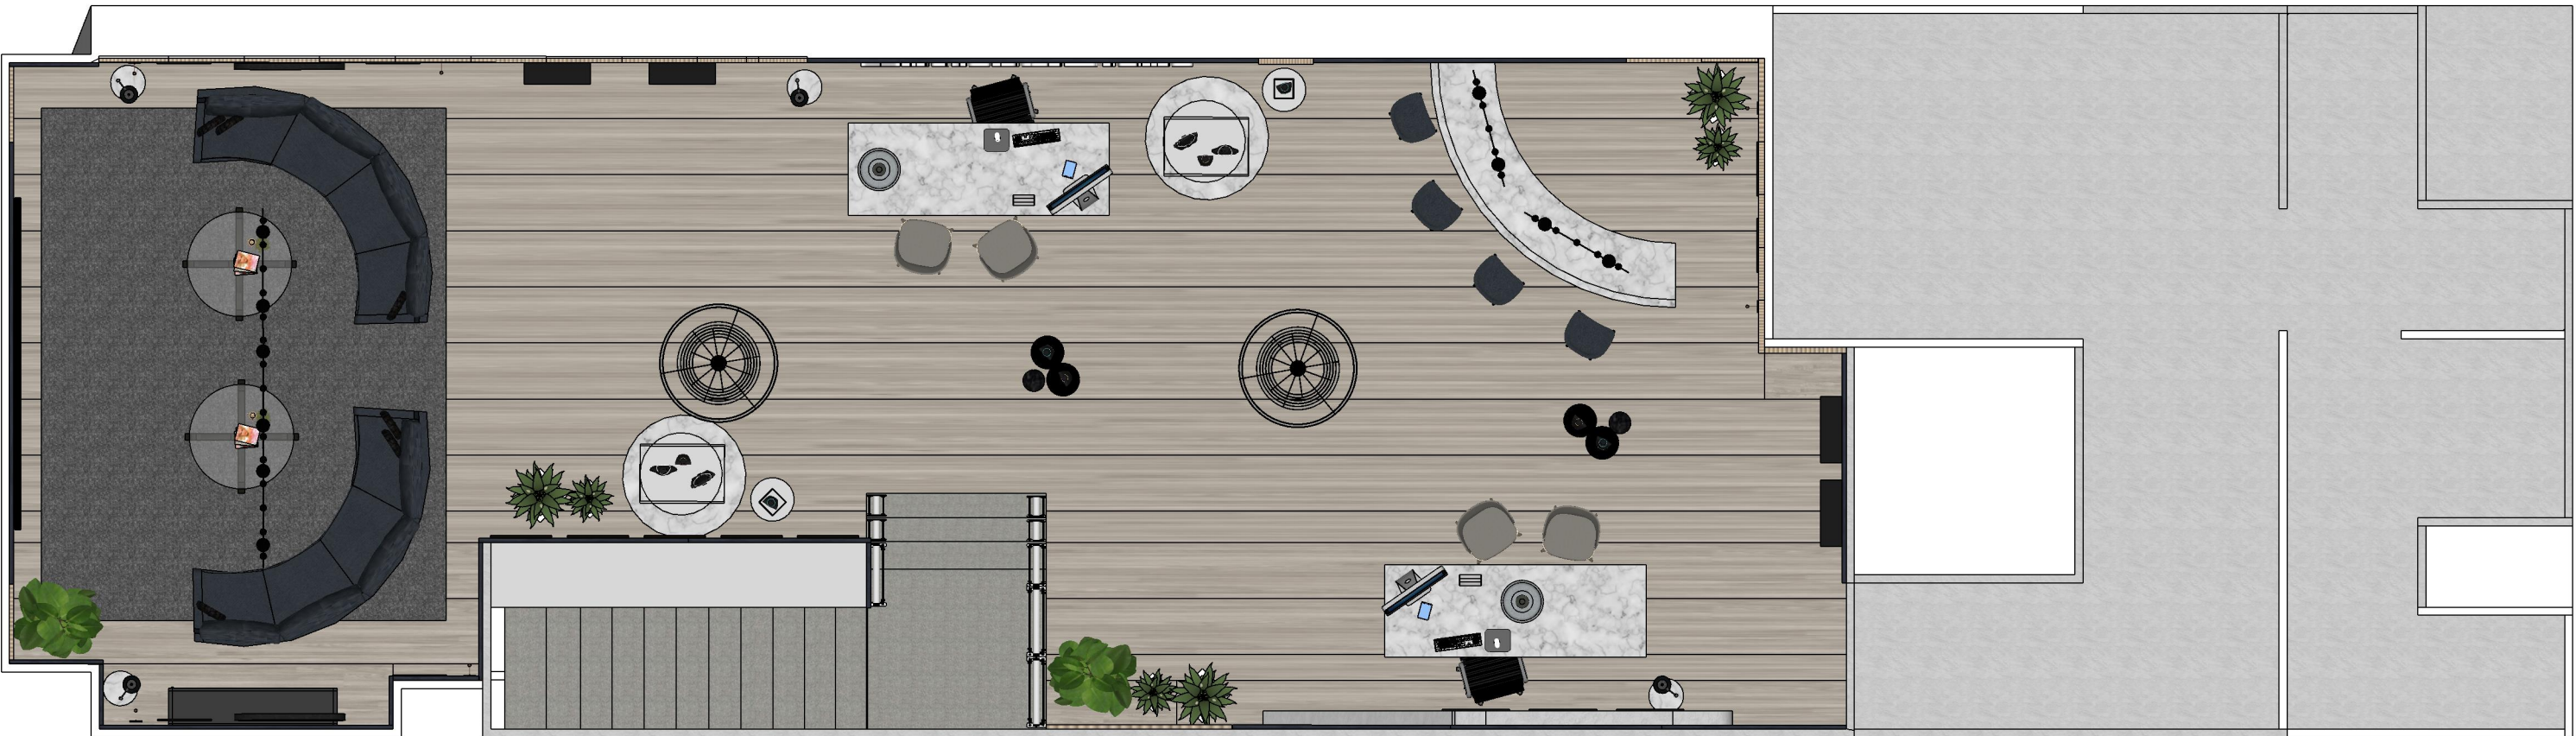

NORTHBANKS	Northbanks Design Ltd, Somerset House Exchange, London WC2R 1LA T:020 7993 8066	33 KINGS STREET Cover Page	DRAWN BY GS PAGE 01 / 08	FOR APPROVAL REV: A 22-08-2024
-------------------	---	--	---------------------------------------	---



GROUND FLOOR (SCALE 1:60)



BASEMENT (SCALE 1:60)

NORTHBANKS

Northbanks Design Ltd,
Somerset House Exchange,
London
WC2R 1LA
T:020 7993 8066

33 KINGS STREET


PLAN OVERVIEW

DRAWN BY
GS


PAGE
02 / 08

FOR APPROVAL

REV: A 22-08-2024

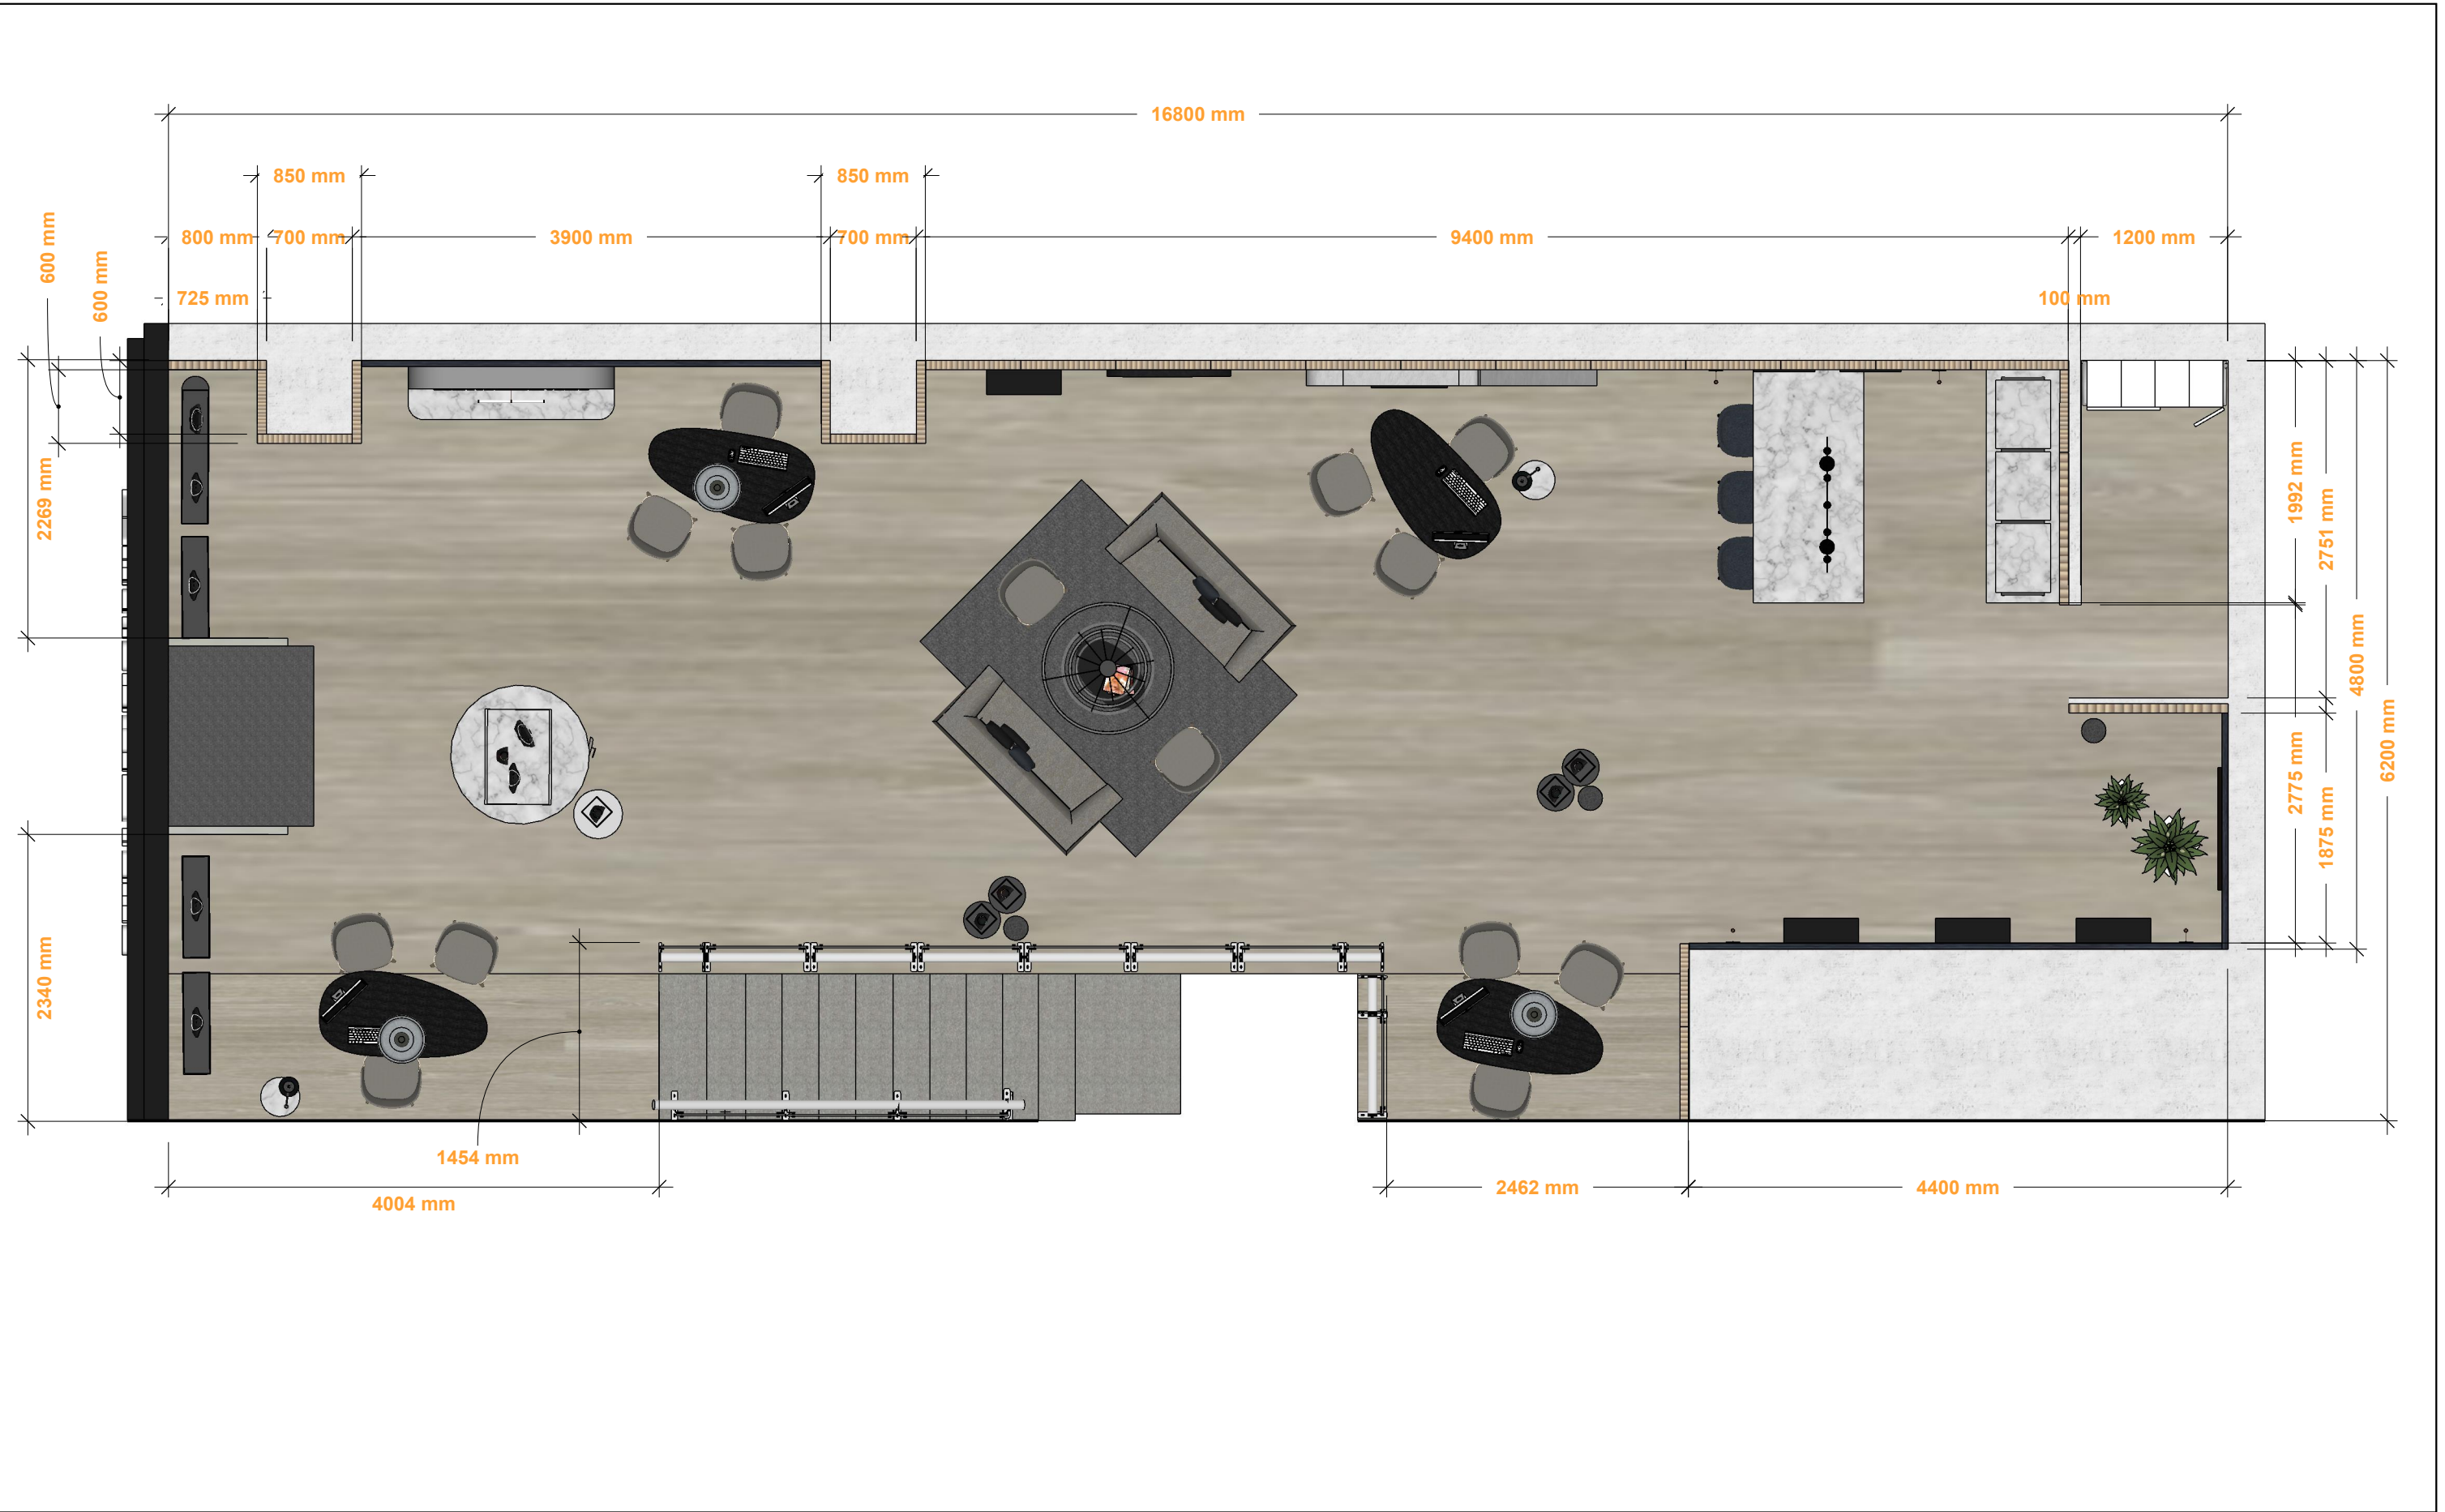

NORTHBANKS	Northbanks Design Ltd, Somerset House Exchange, London WC2R 1LA T:020 7993 8066	33 KINGS STREET GROUND FLOOR PLAN - WALLS	DRAWN BY GS PAGE 03 / 08	FOR APPROVAL REV: A 22-08-2024
-------------------	---	--	-----------------------------------	---

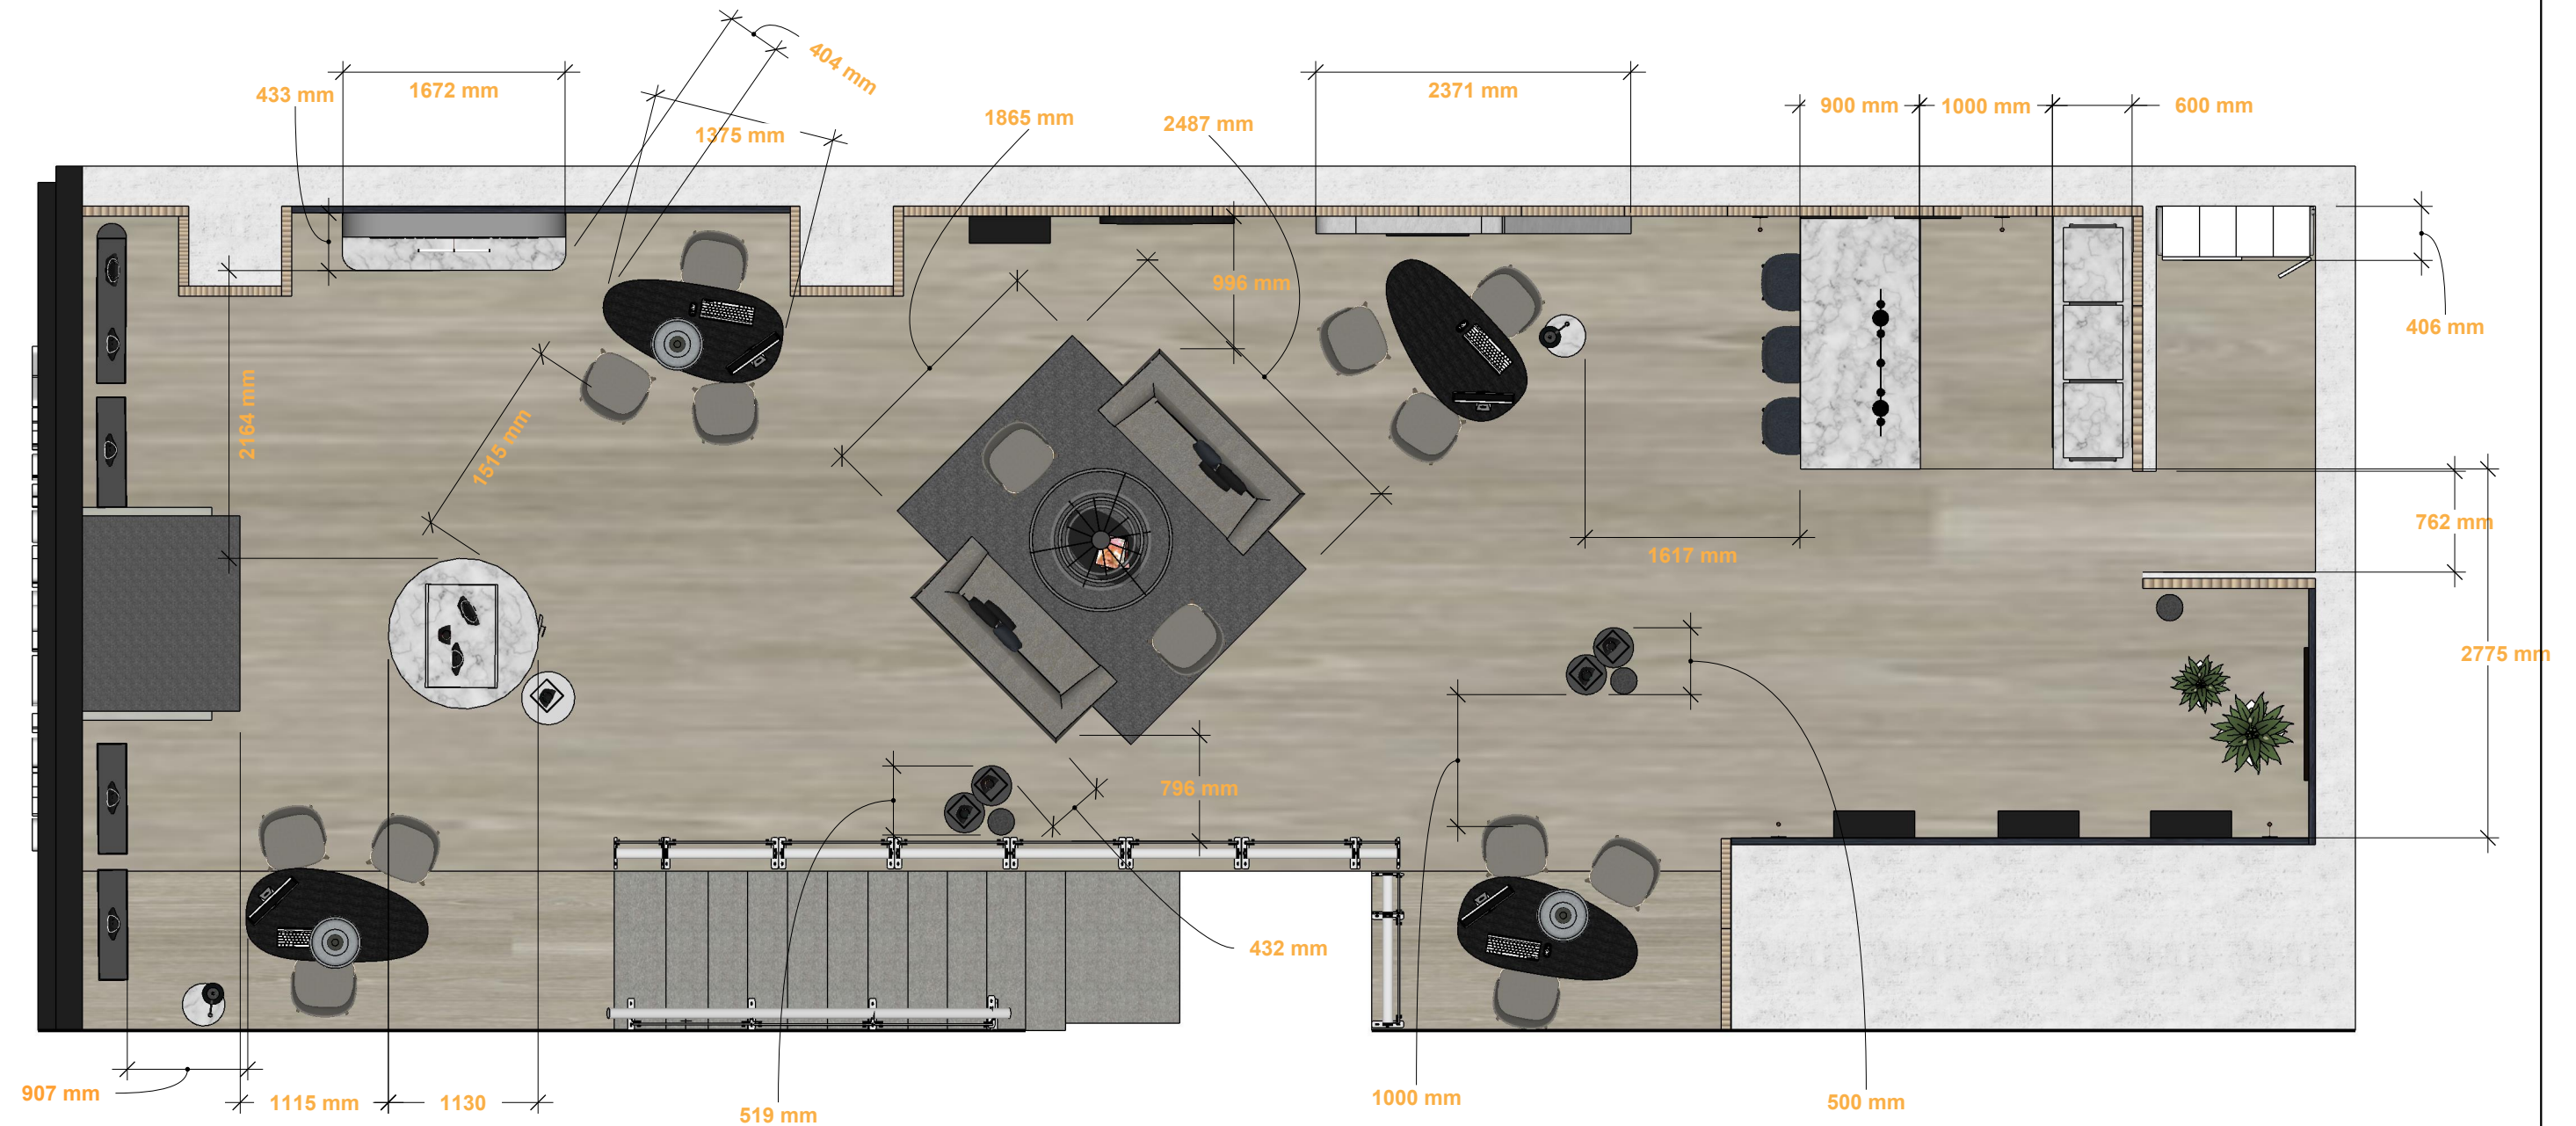


NORTHBANKS

Northbanks Design Ltd,
Somerset House Exchange,
London
WC2R 1LA
T:020 7993 8066

33 KINGS STREET
GROUND FLOOR PLAN - FURNITURE

DRAWN BY
GS
PAGE
04 / 08

FOR APPROVAL
REV: A 22-08-2024

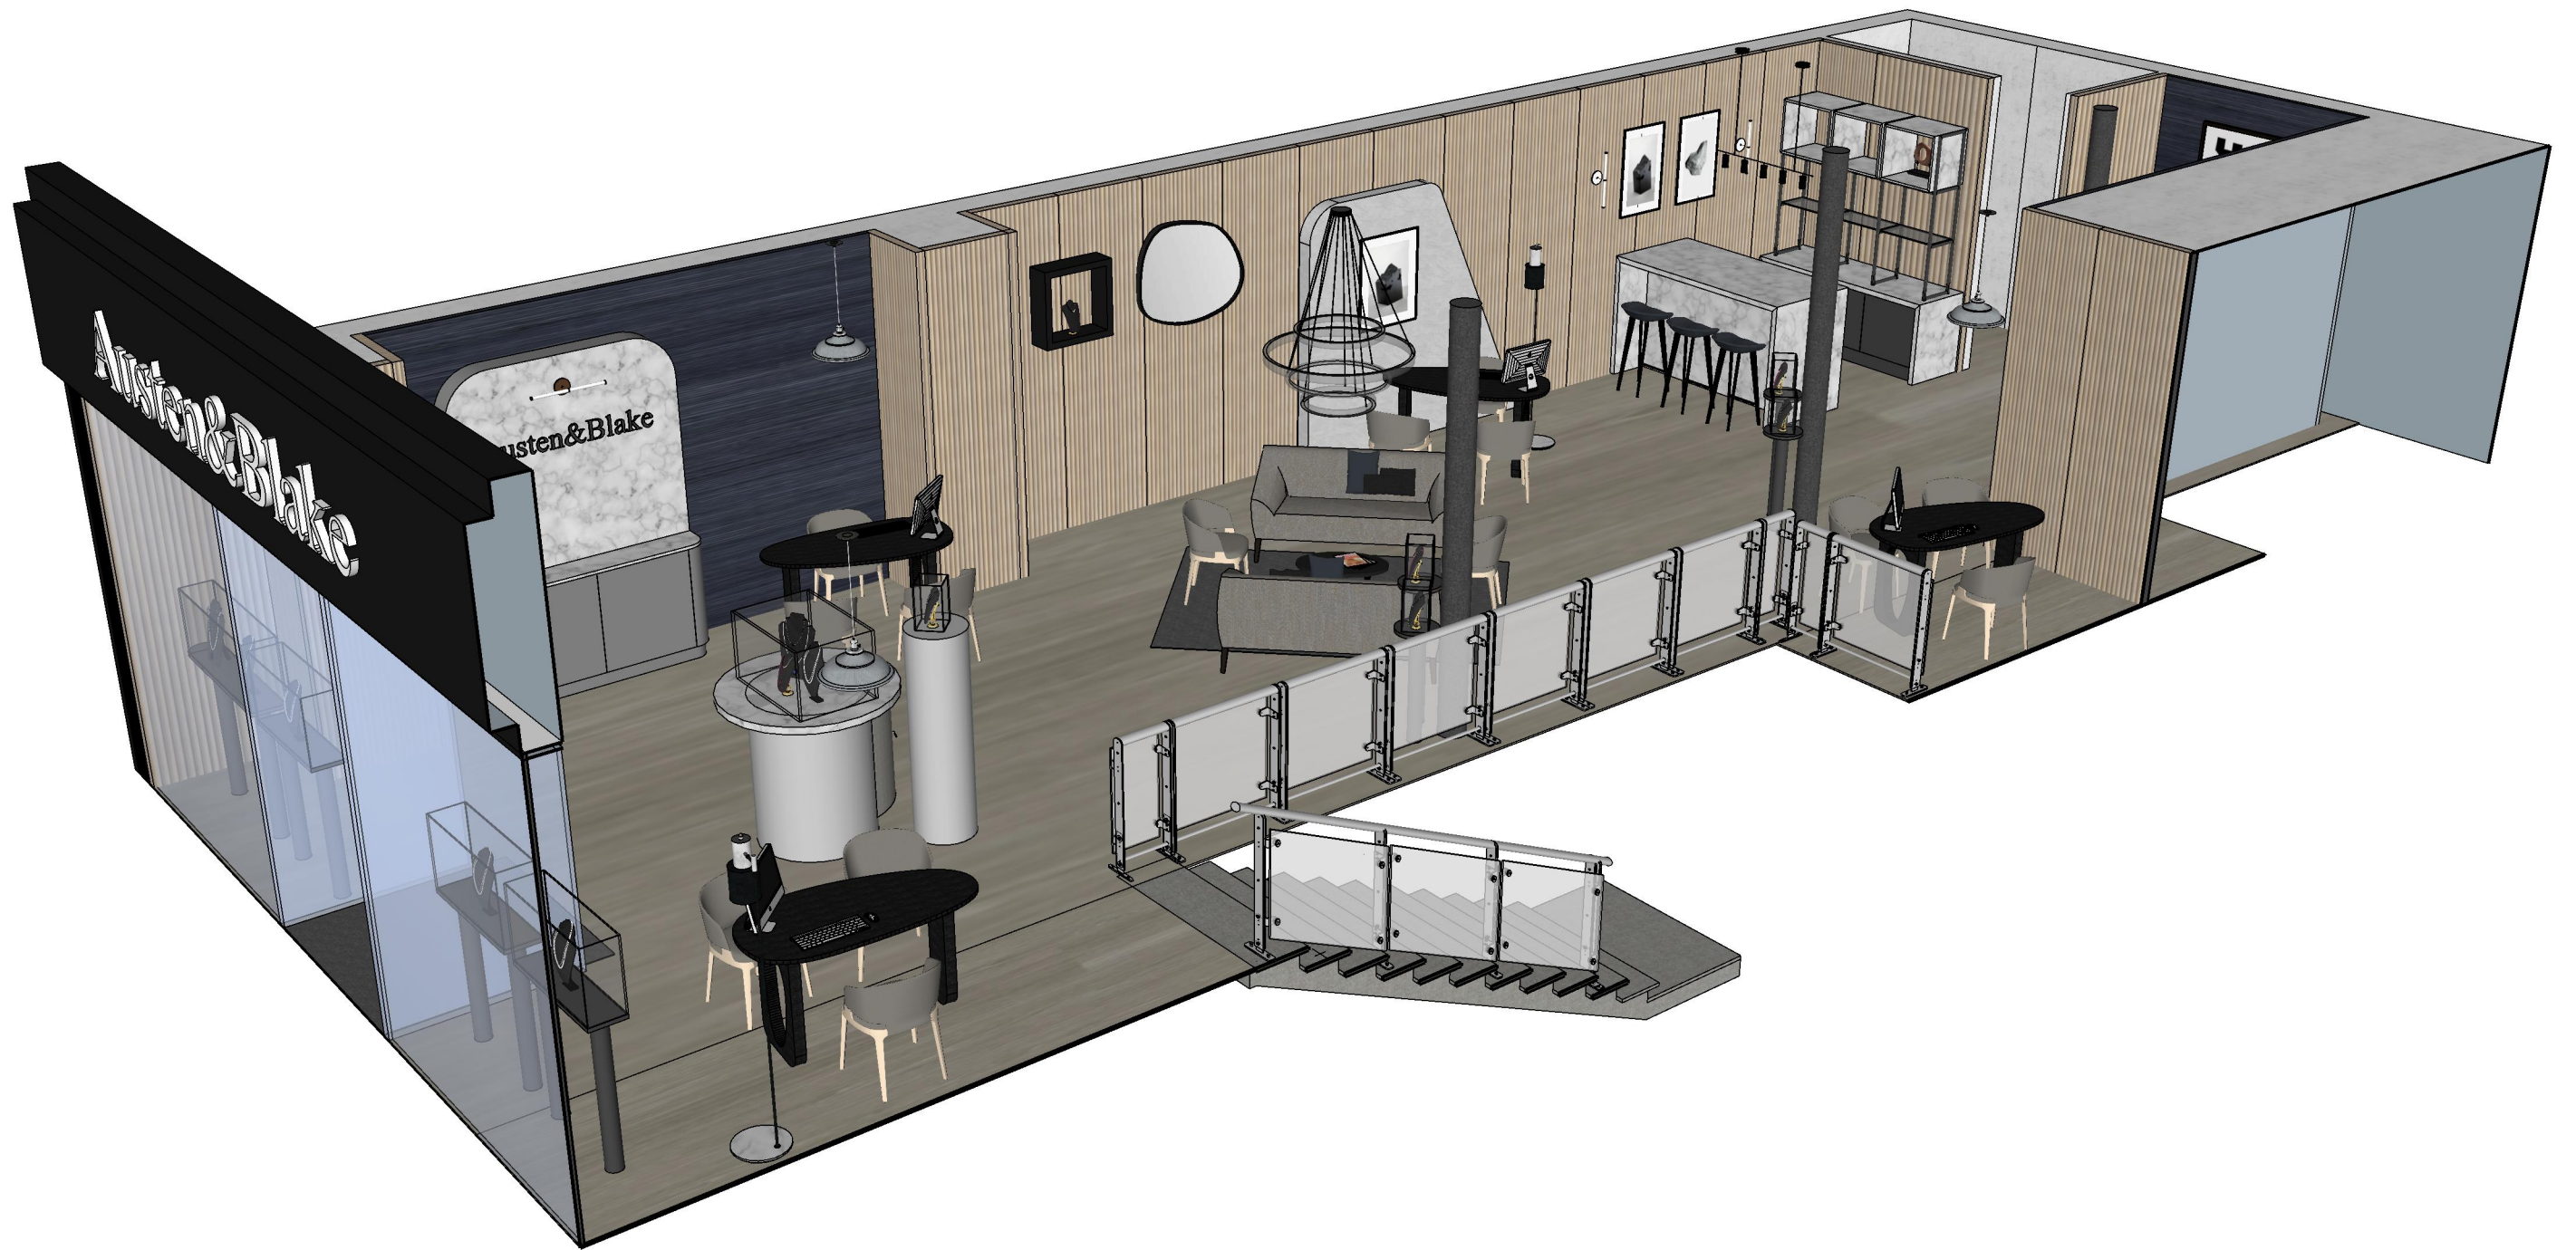


NORTHBANKS

Northbanks Design Ltd,
Somerset House Exchange,
London
WC2R 1LA
T:020 7993 8066

33 KINGS STREET
GROUND FLOOR - SECTION

DRAWN BY
GS
PAGE
05 / 08

FOR APPROVAL
REV: A 22-08-2024

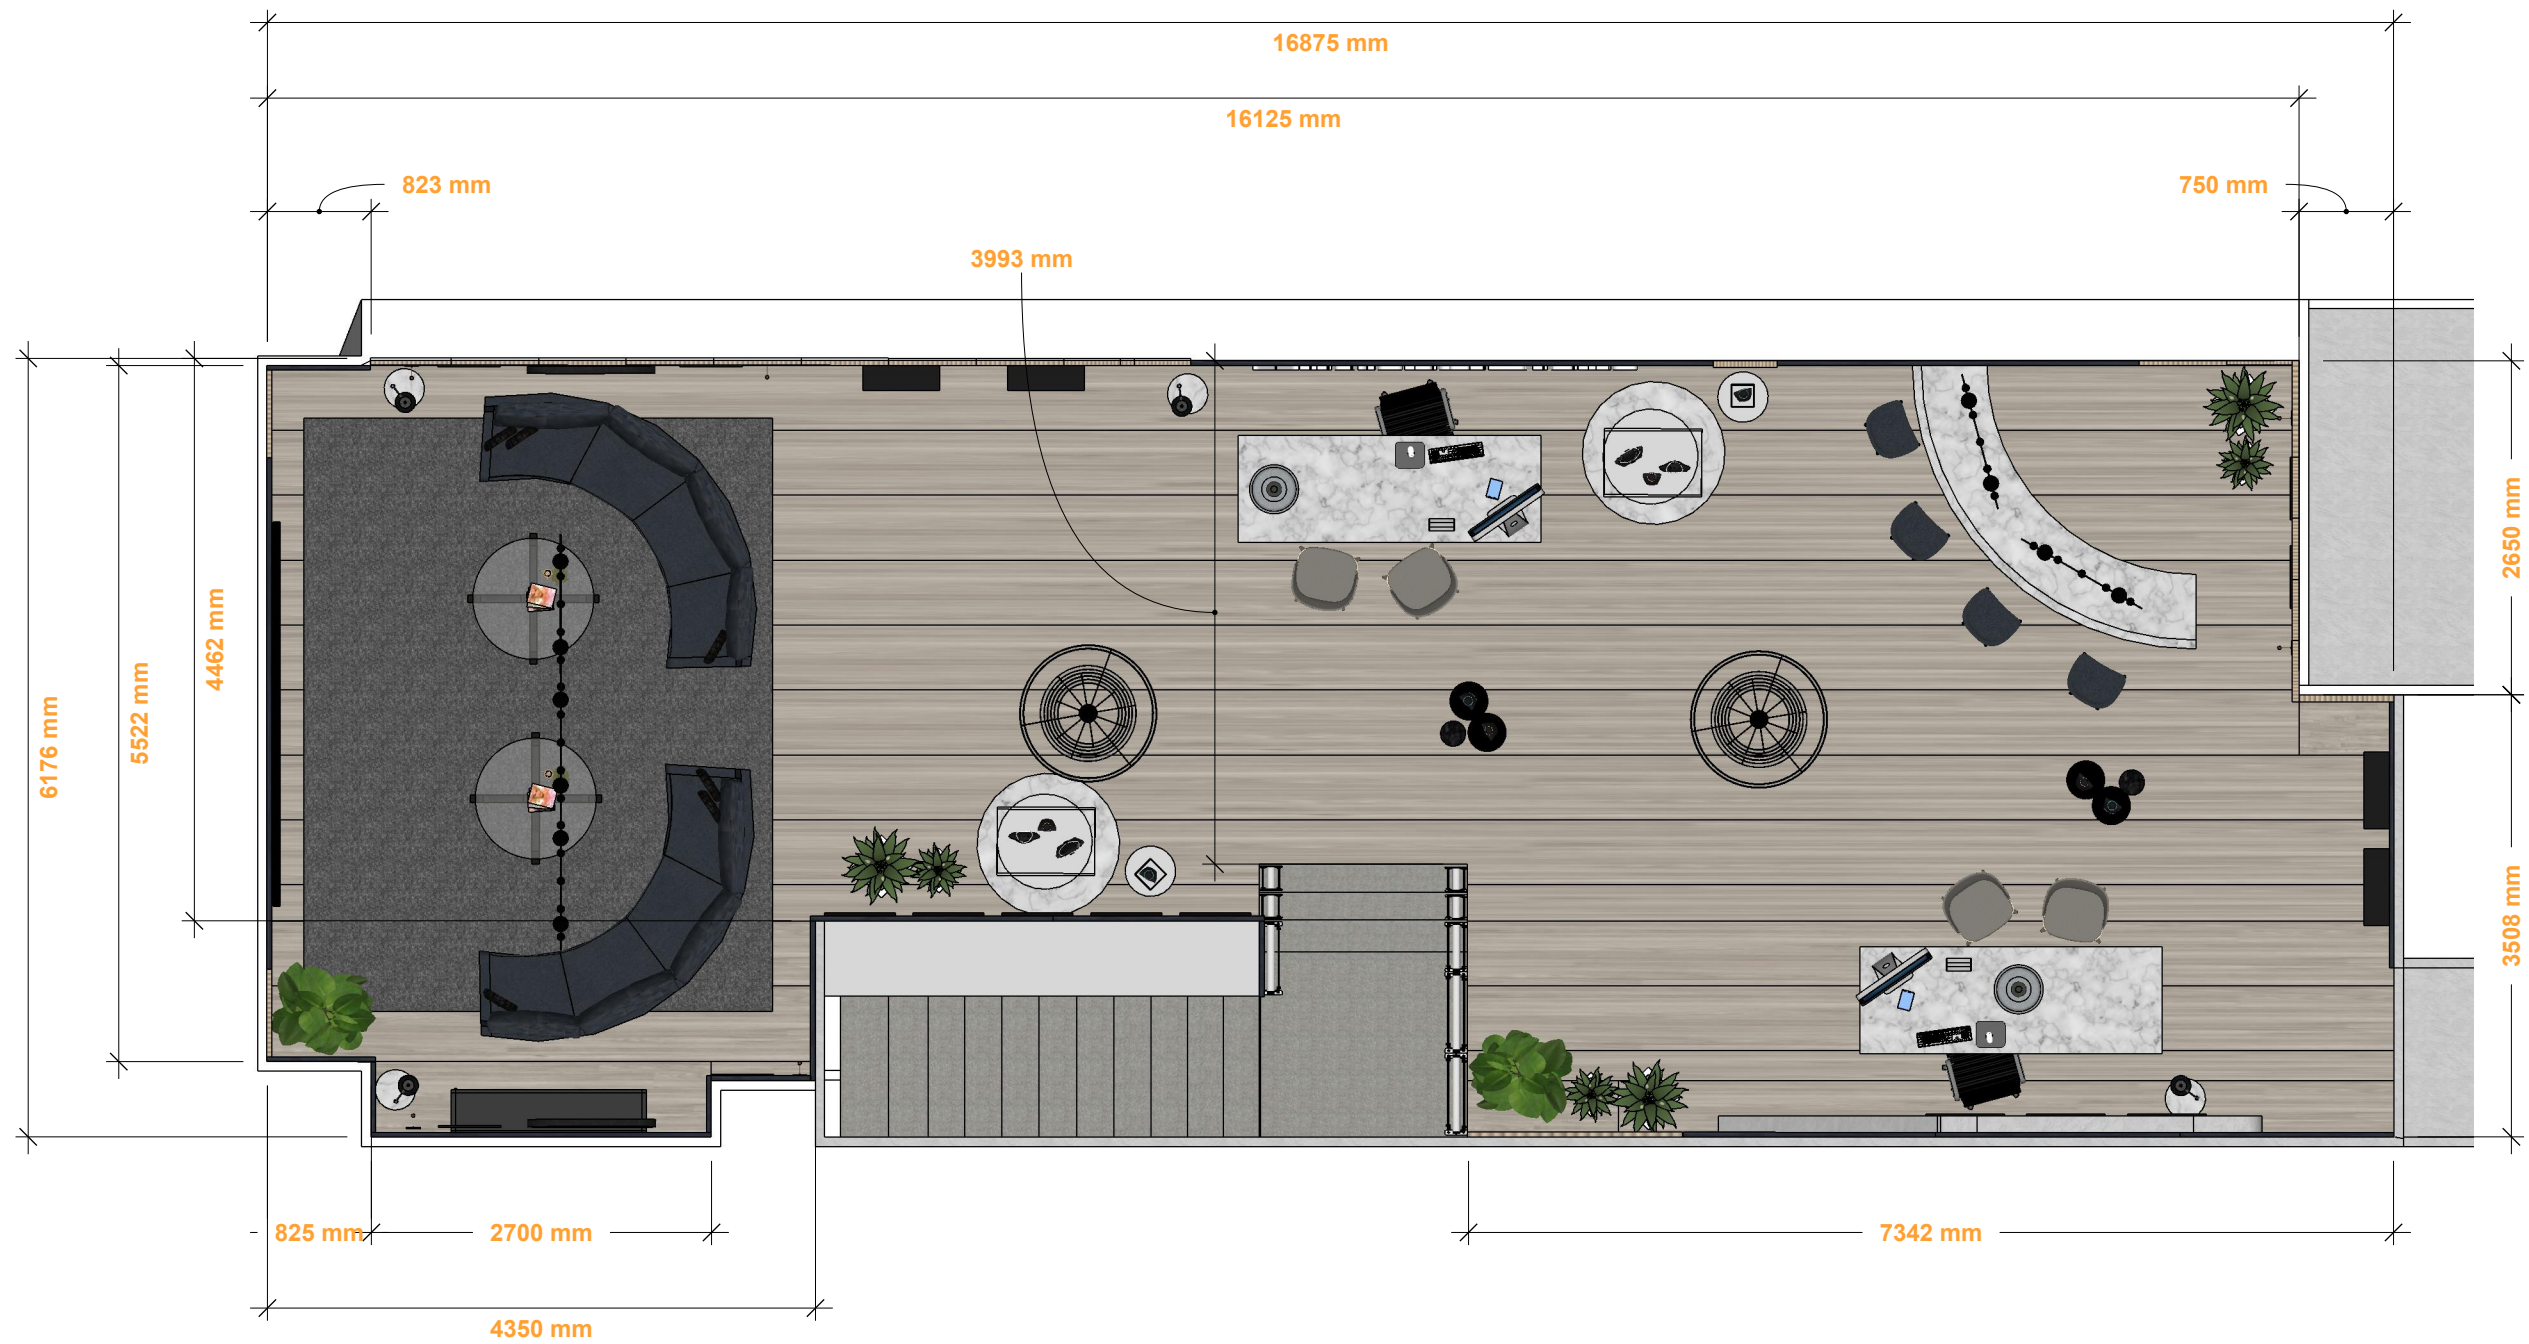

NORTHBANKS

Northbanks Design Ltd,
Somerset House Exchange,
London
WC2R 1LA
T:020 7993 8066

33 KINGS STREET

BASEMENT PLAN - WALLS

DRAWN BY

GS


PAGE

06 / 08

FOR APPROVAL

REV: A

22-08-2024

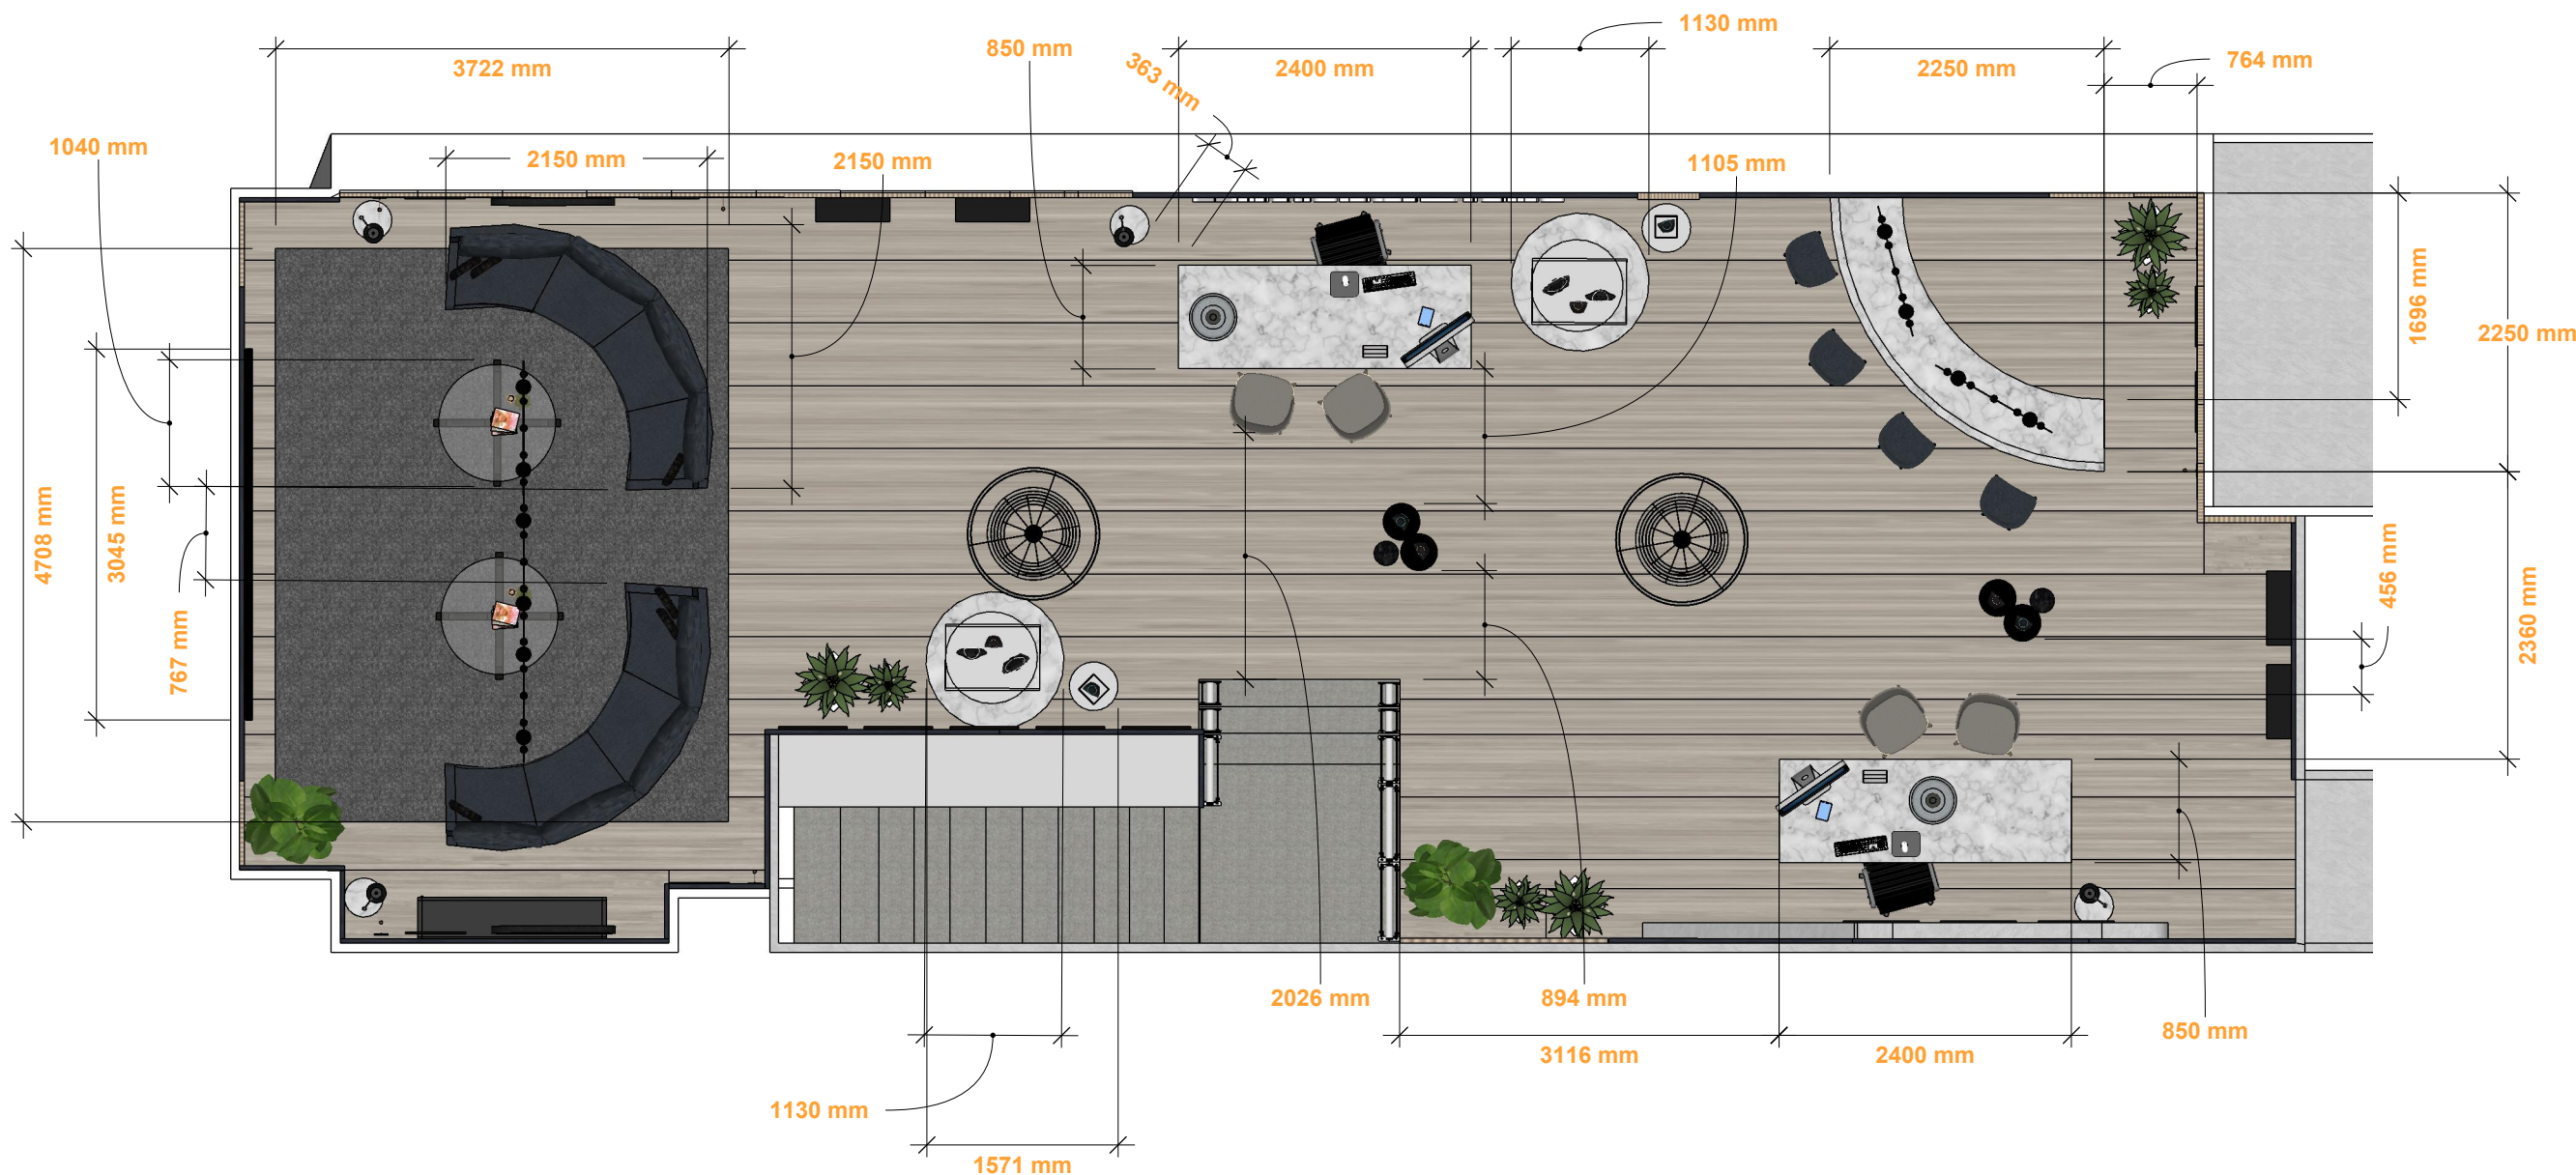


NORTHBANKS

Northbanks Design Ltd,
Somerset House Exchange,
London
WC2R 1LA
T:020 7993 8066

33 KINGS STREET
BASEMENT PLAN - FURNITURE

DRAWN BY
GS
PAGE
07 / 08

FOR APPROVAL
REV: A 22-08-2024

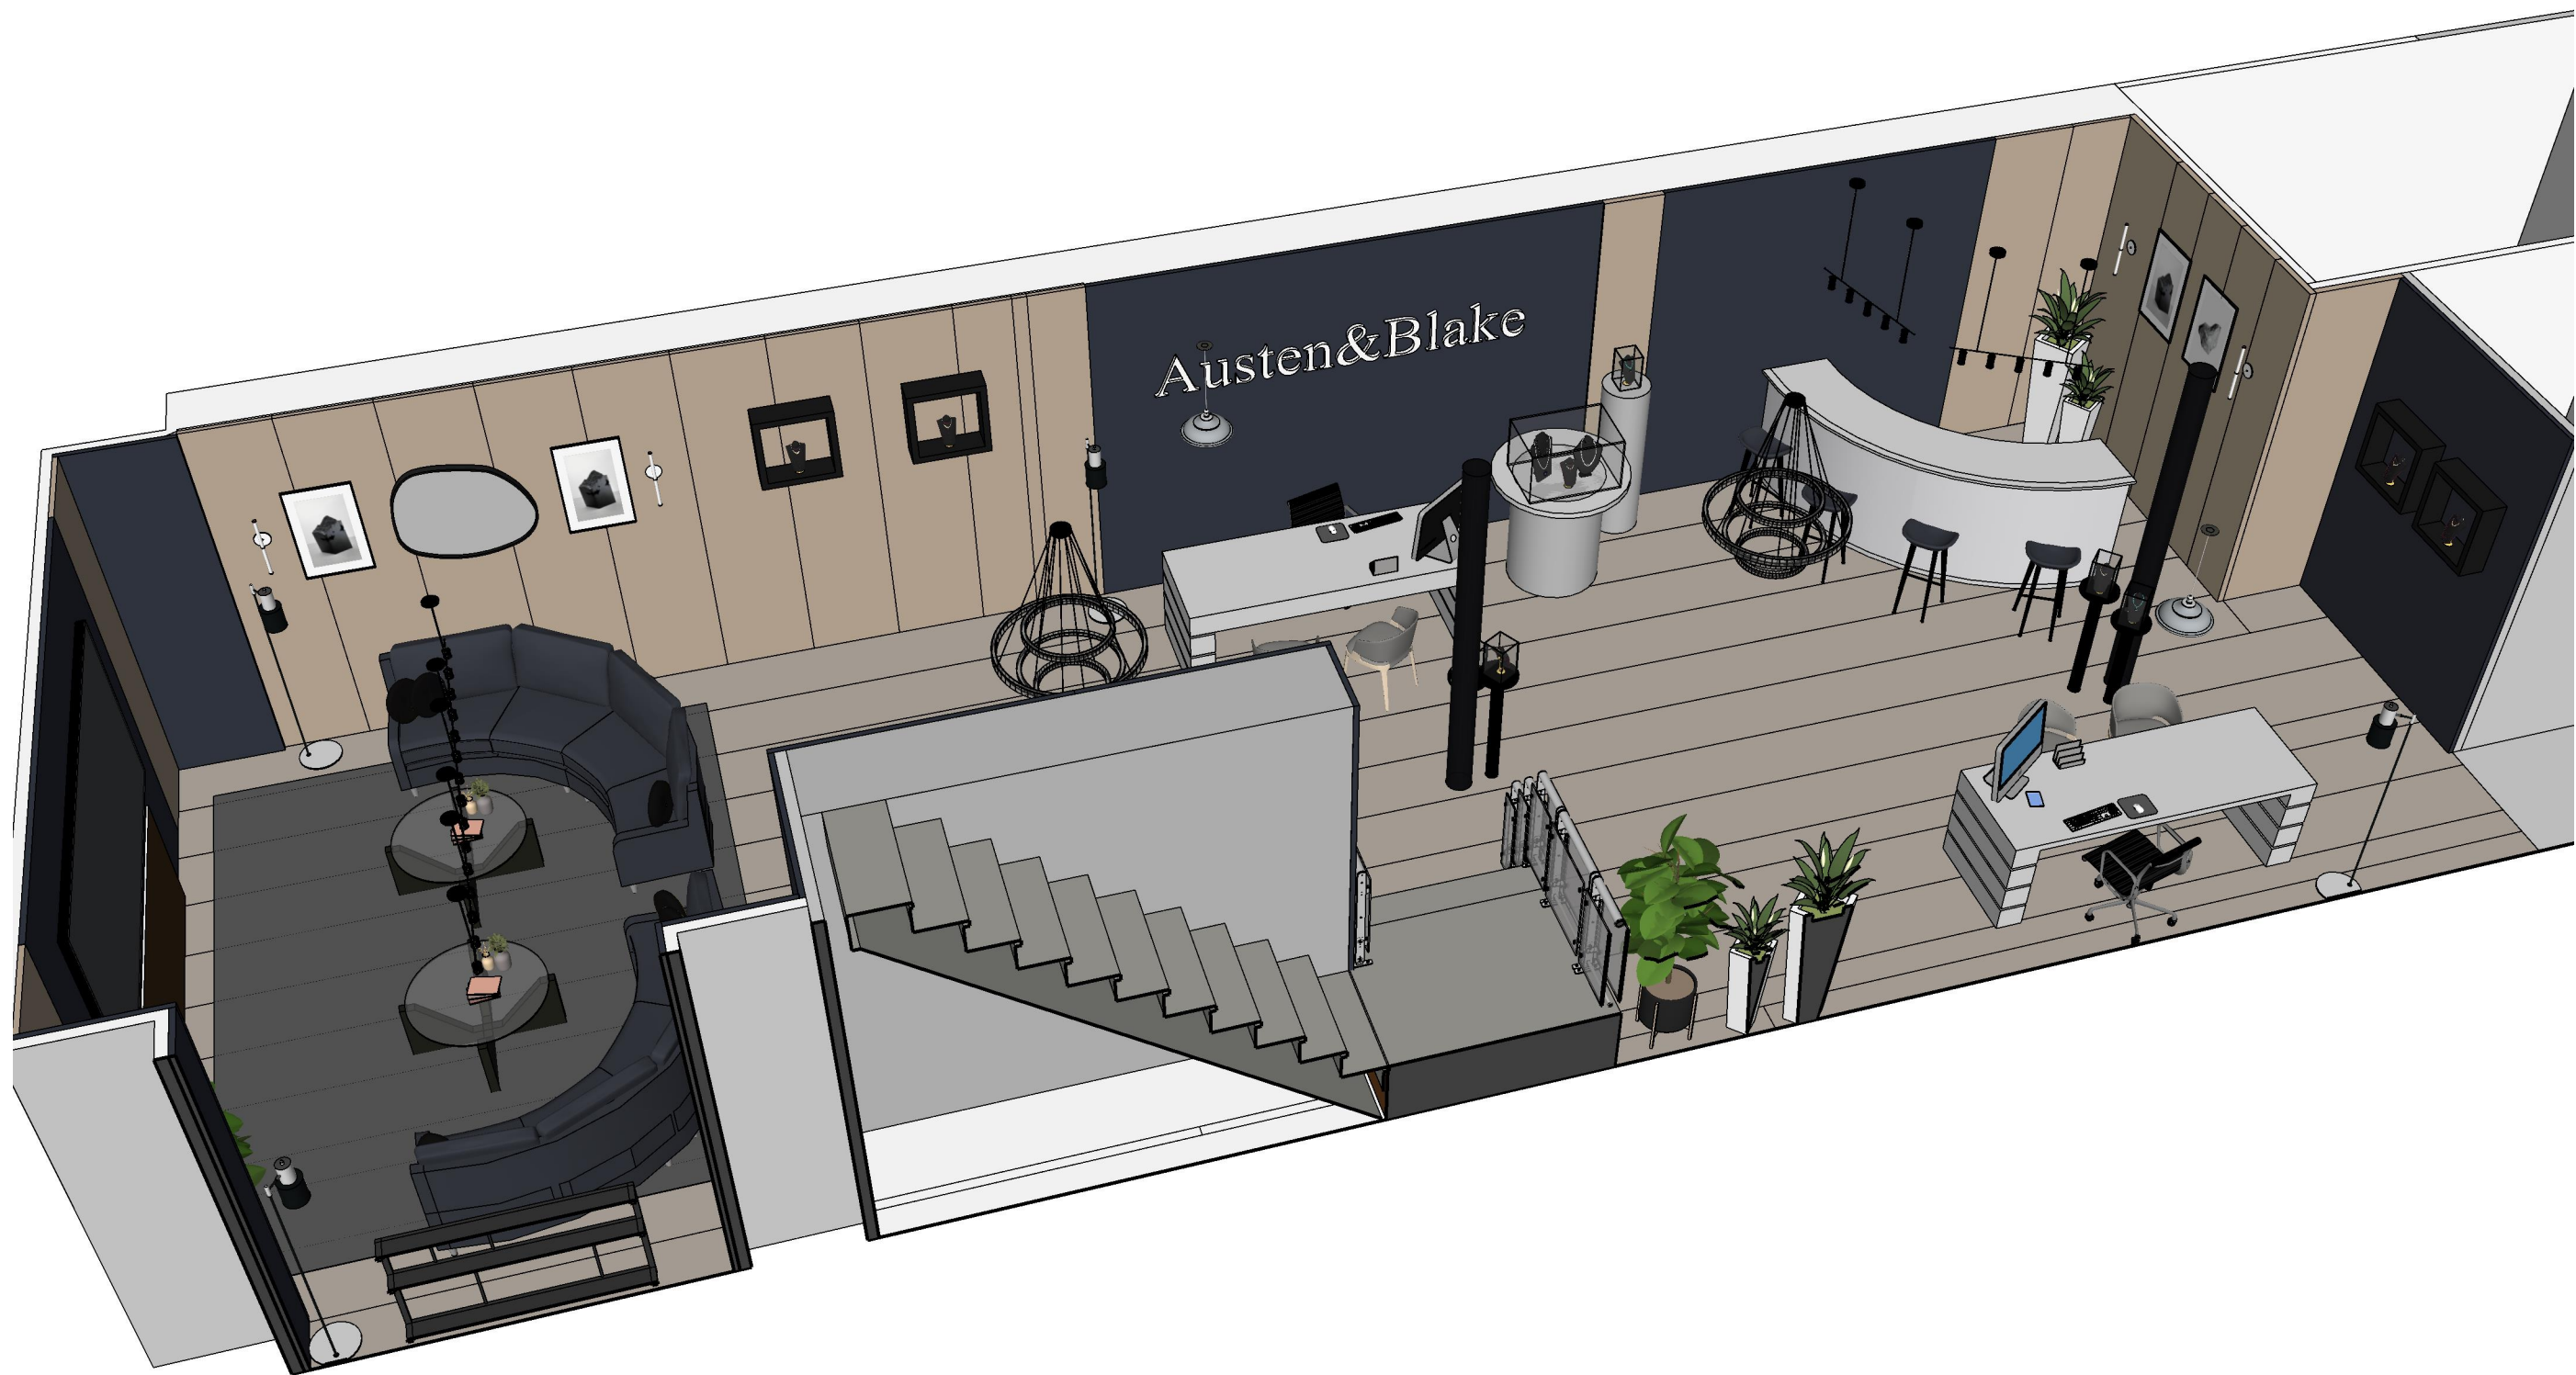

NORTHBANKS

Northbanks Design Ltd,
Somerset House Exchange,
London
WC2R 1LA
T:020 7993 8066

33 KINGS STREET

BASEMENT - SECTION

DRAWN BY
GS

PAGE
08 / 08

FOR APPROVAL

REV: A 22-08-2024