



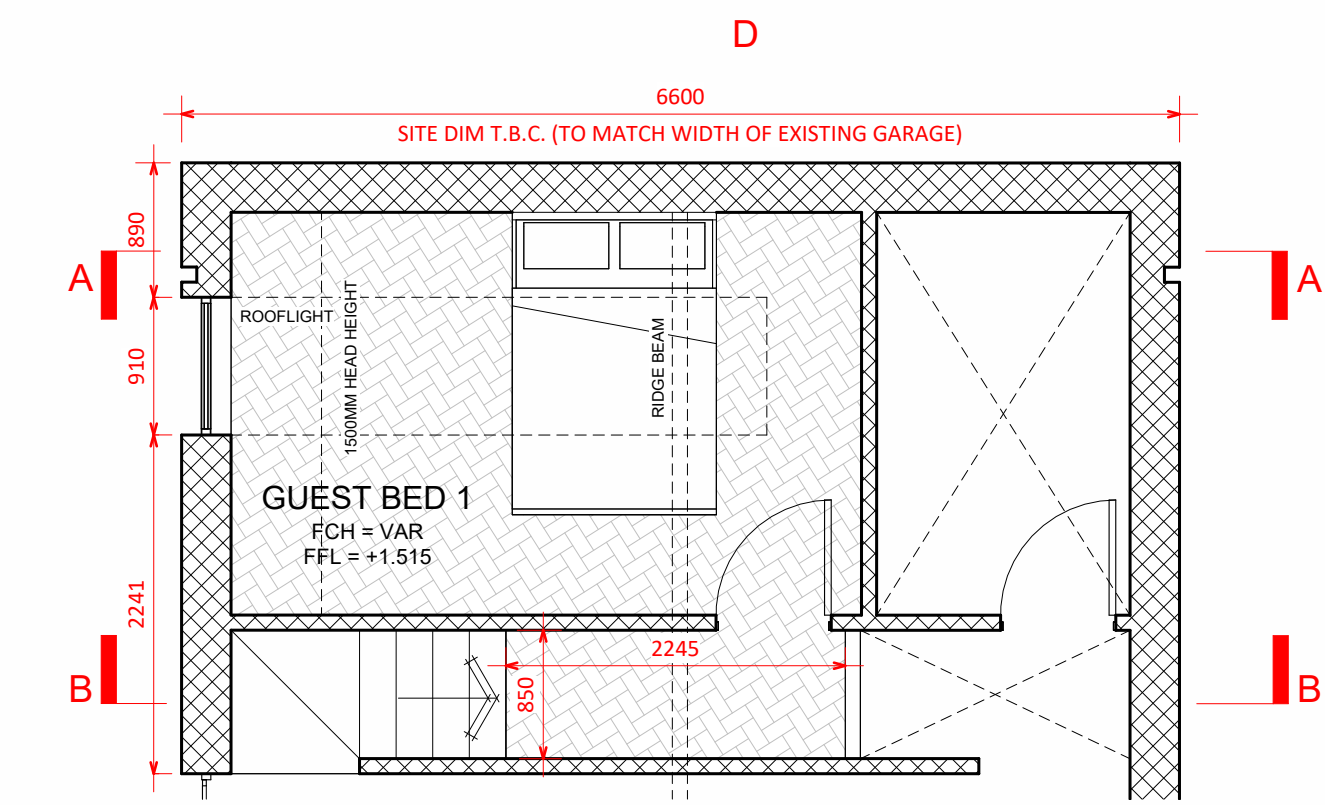

01 WELLNESS SUITE L1 PLAN

1 : 50

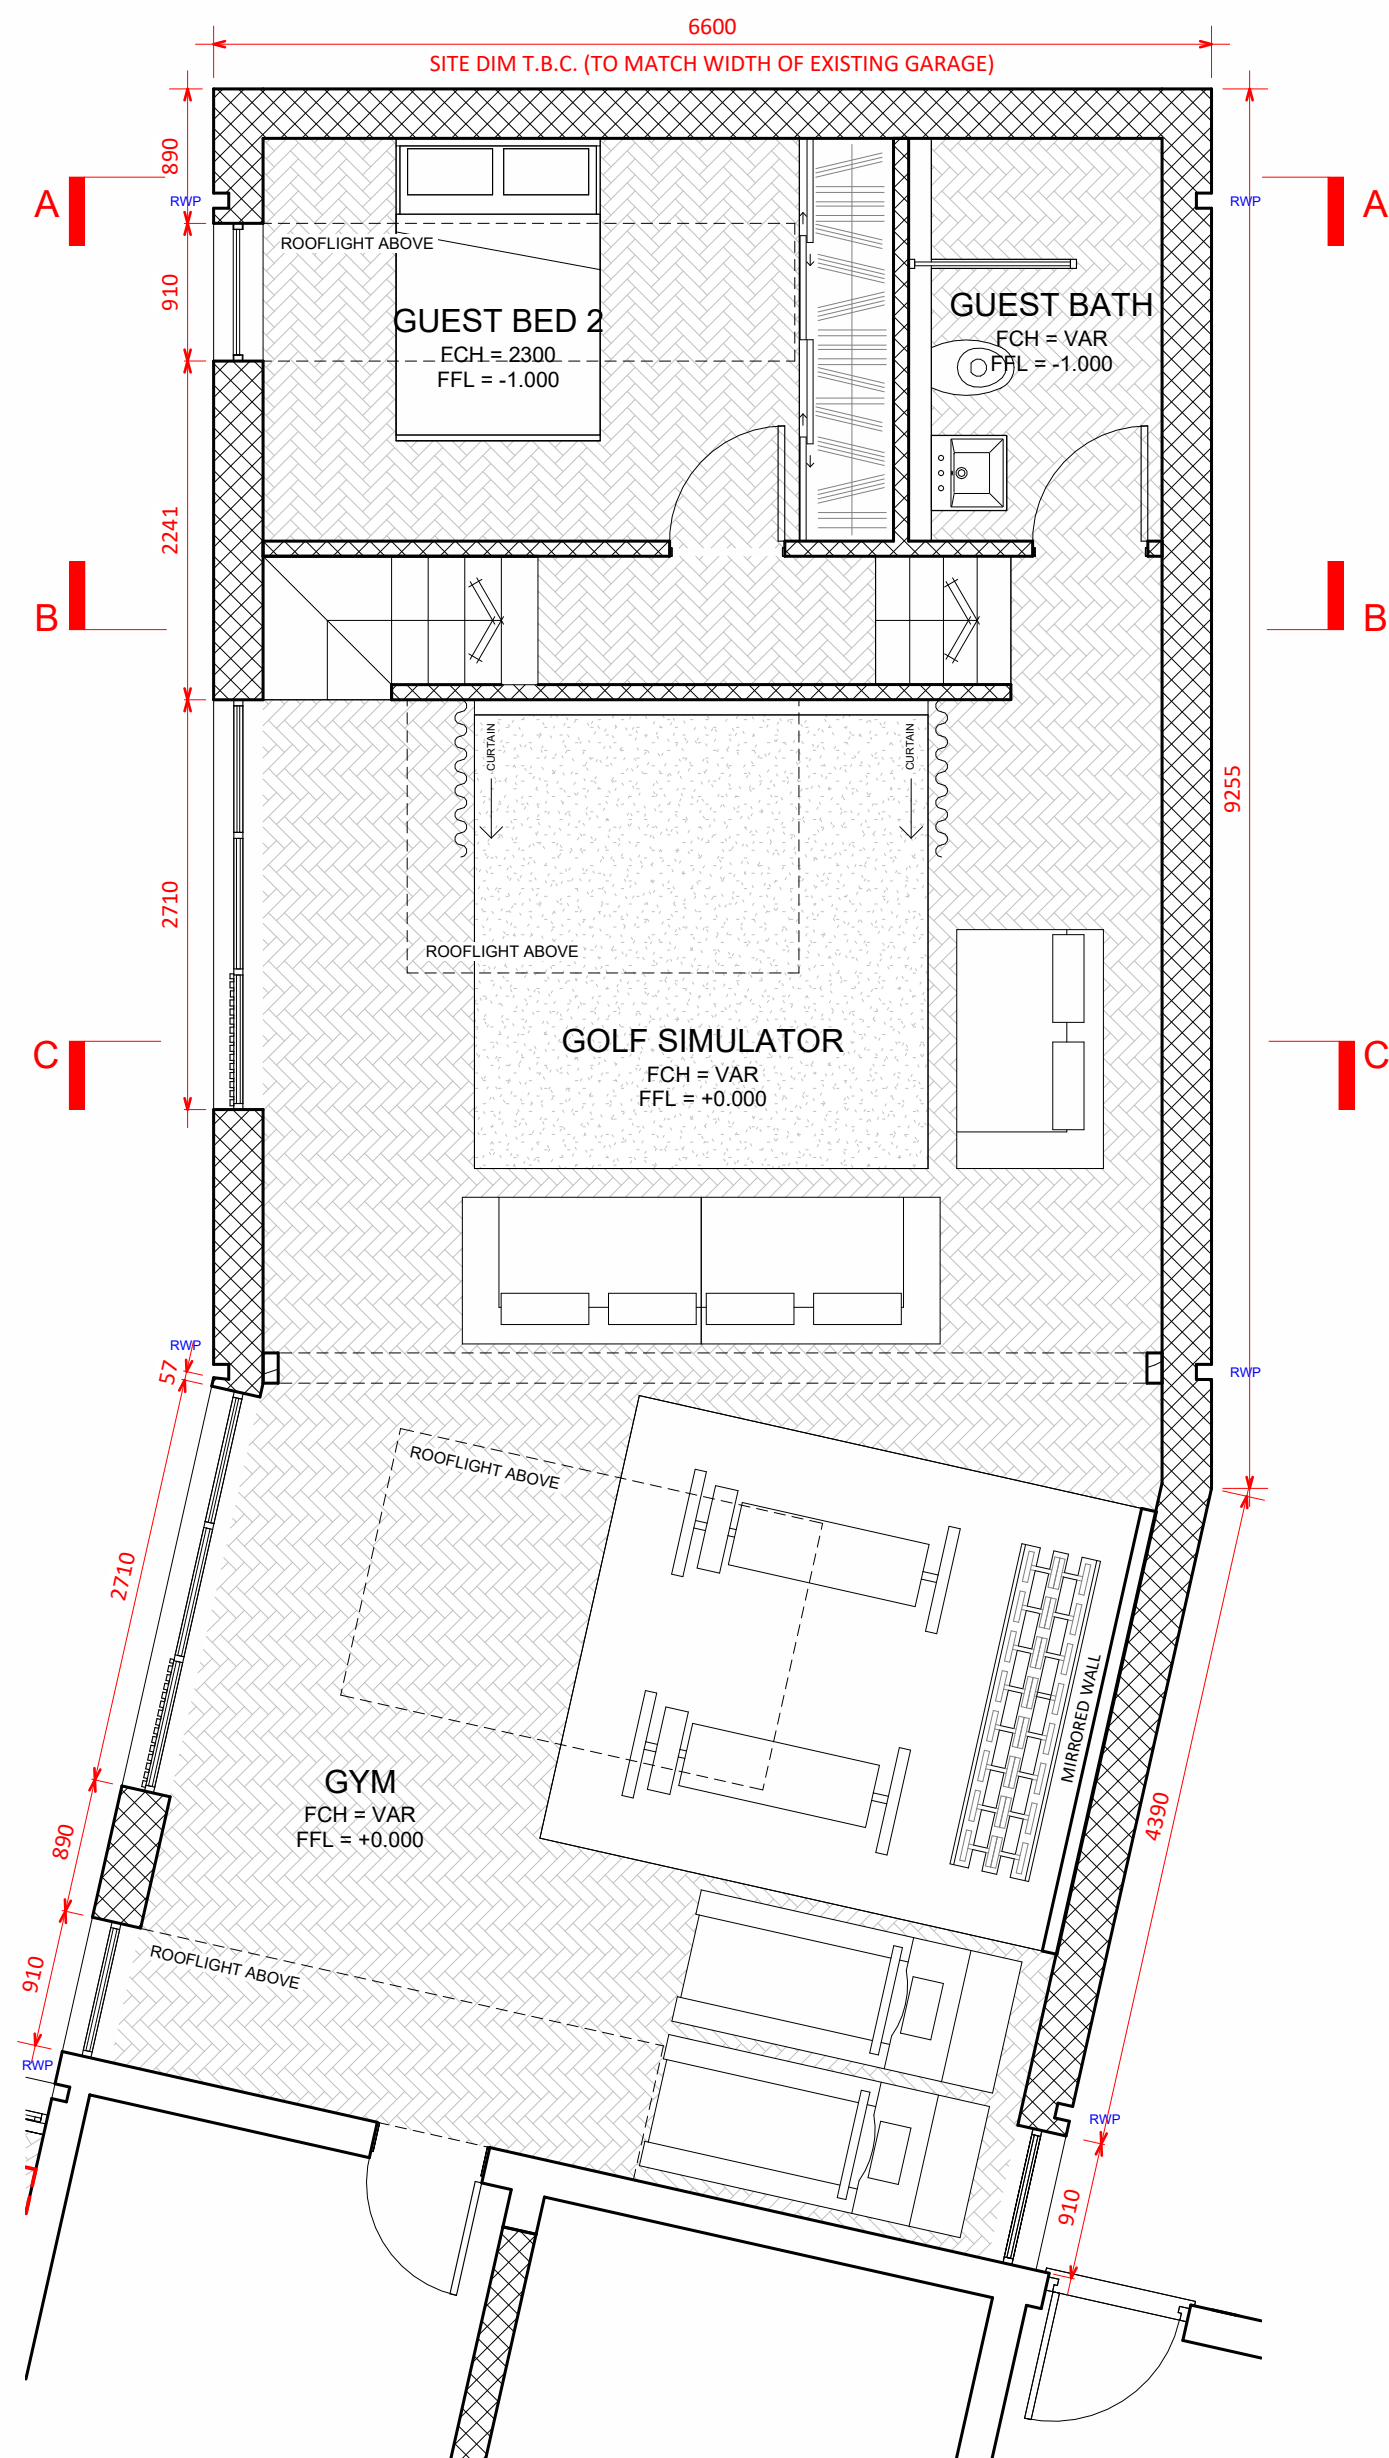


02 WELLNESS SUITE L0 PLAN

1 : 50


PLANNING AMMENDMENTS

1. Length of Wellness Suite reduced by 3m
2. Introduced crank into Wellness Suite plan that is orthogonal with existing dwelling and creates visual break to the connection between the garage and Wellness Suite
3. Omitted glass link between Wellness Suite and garage - instead joining ridges of both roofs, creating a harmonised joint between both volumes

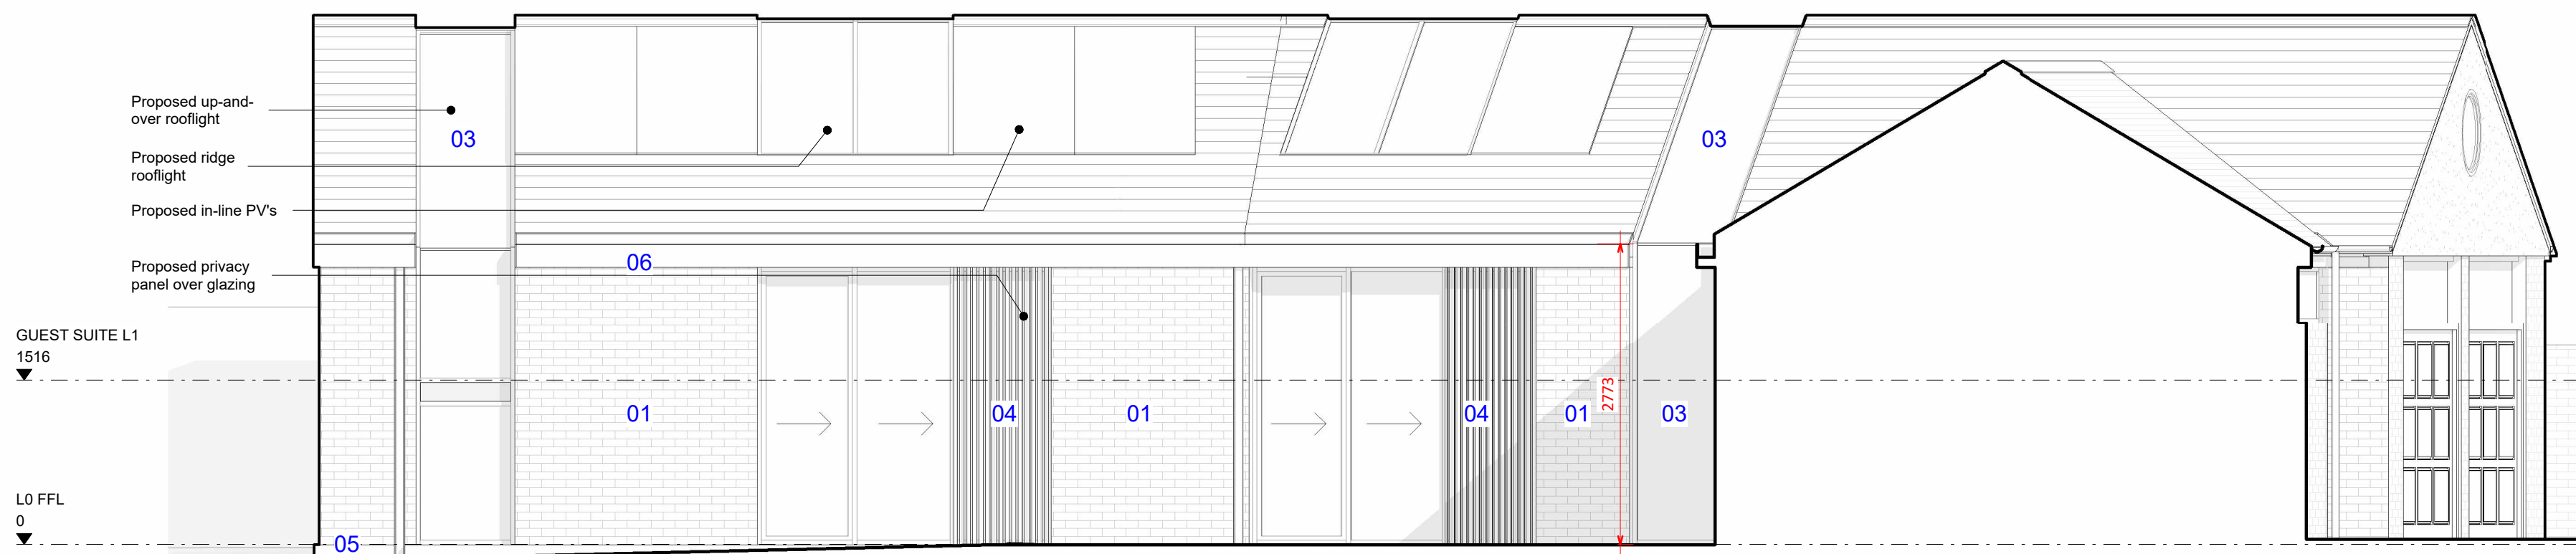


03 WELLNESS SUITE WEST ELEVATION

1 : 50

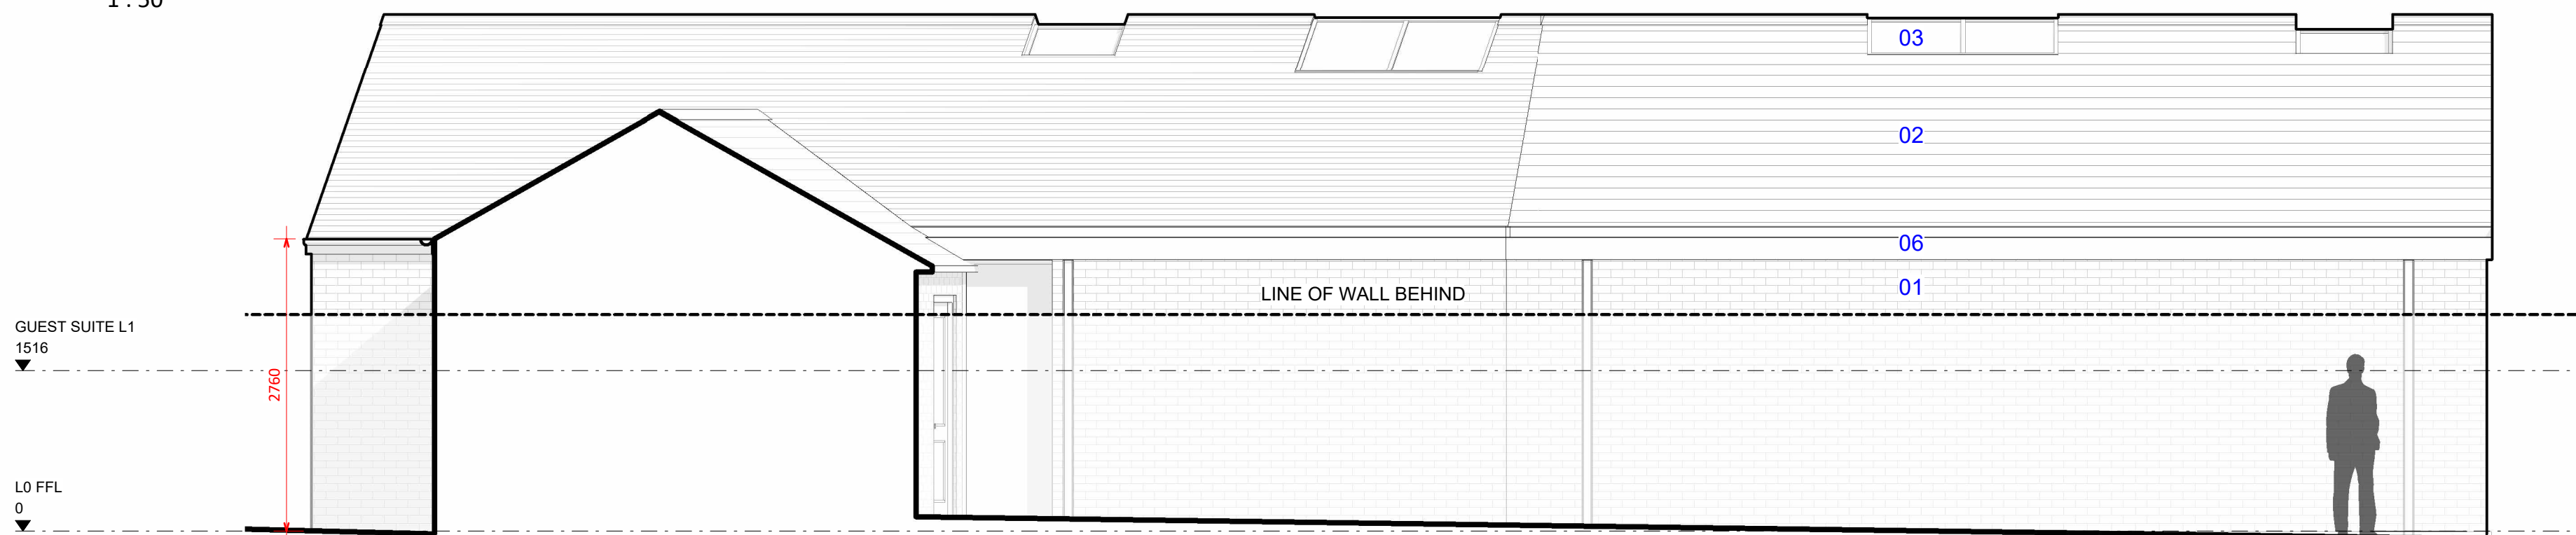


05 WELLNESS SUITE EAST ELEVATION

1 : 50

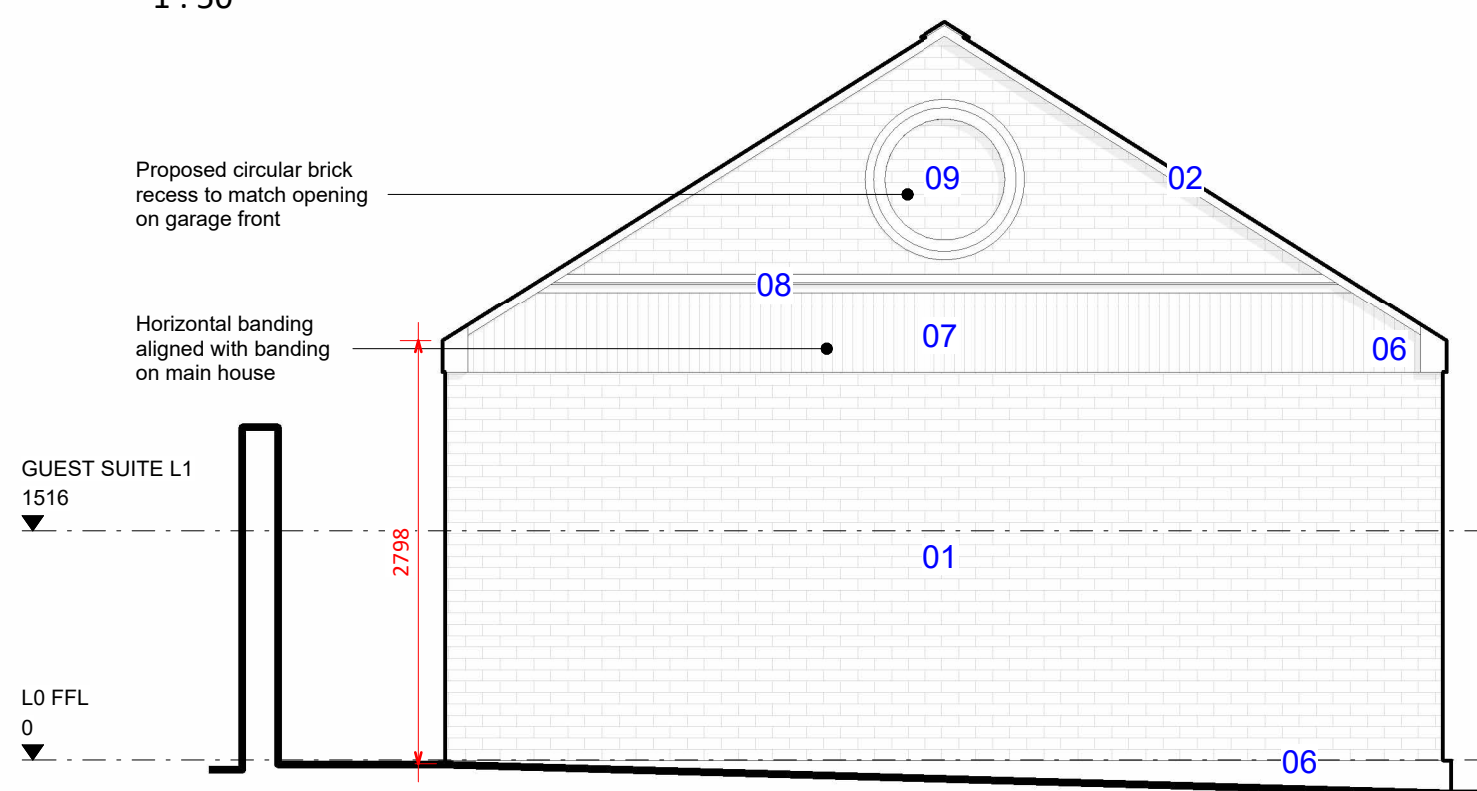


04 WELLNESS SUITE NORTH ELEVATION

1 : 50

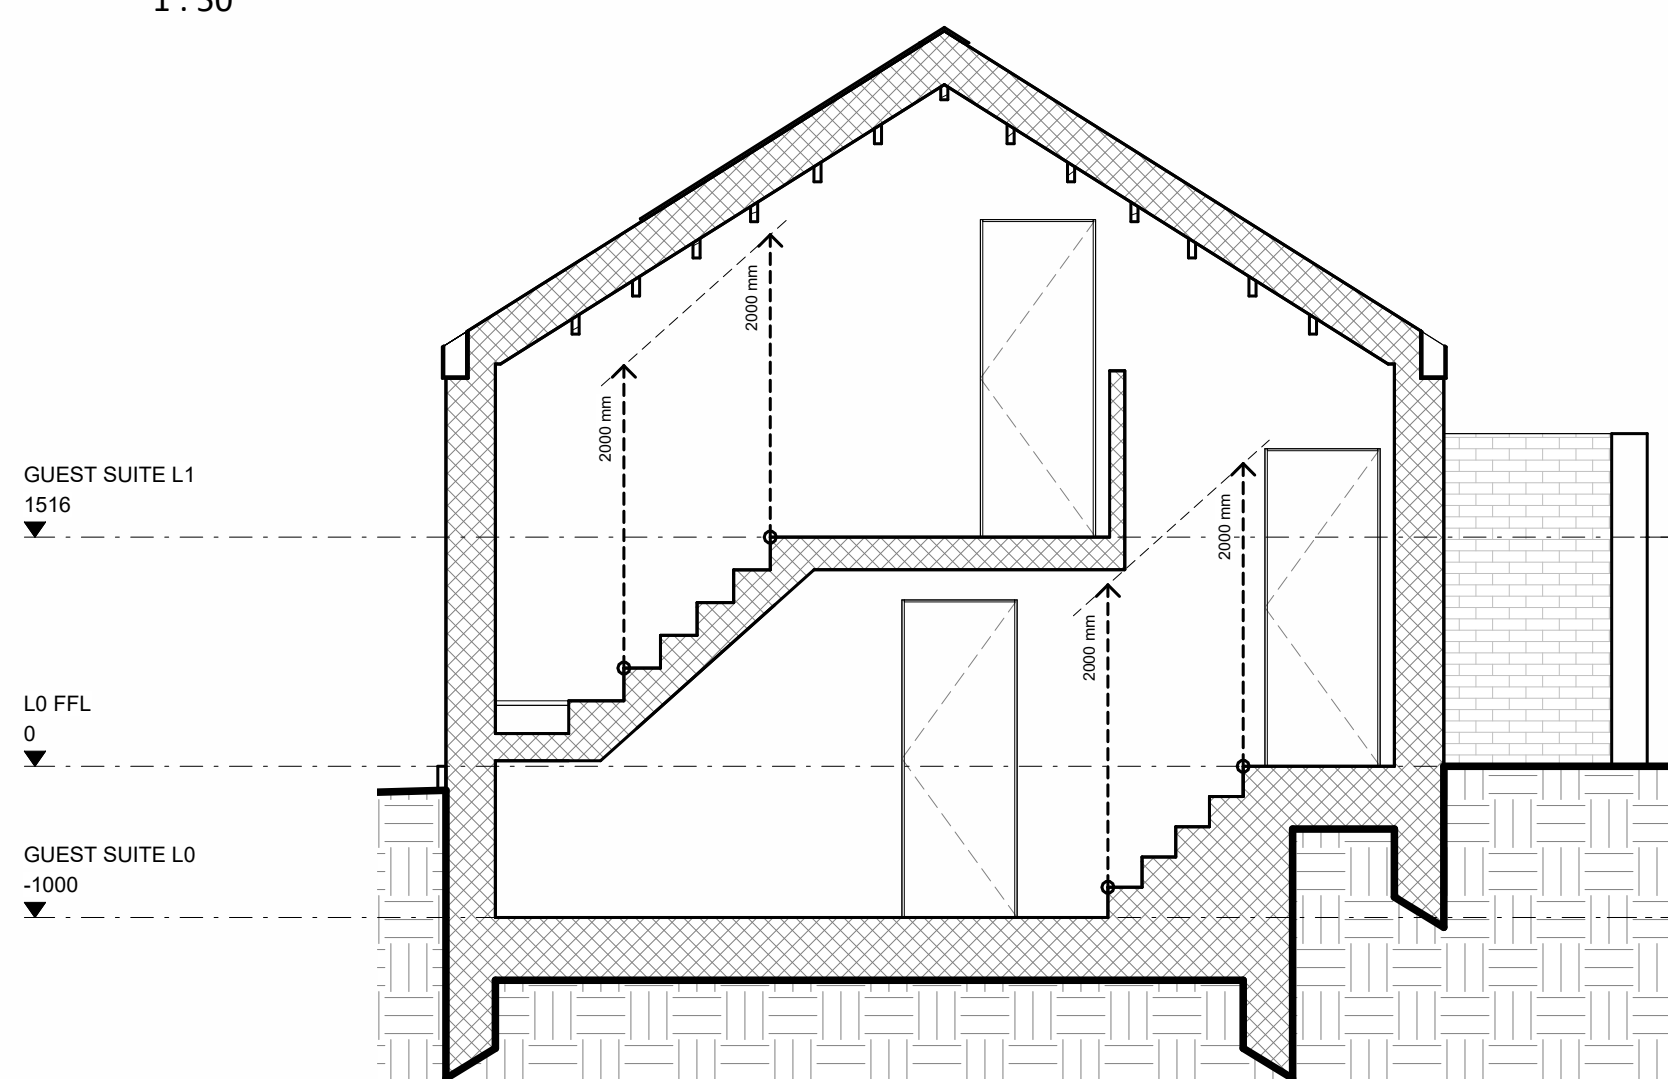


07 WELLNESS SUITE SECTION BB

1 : 50

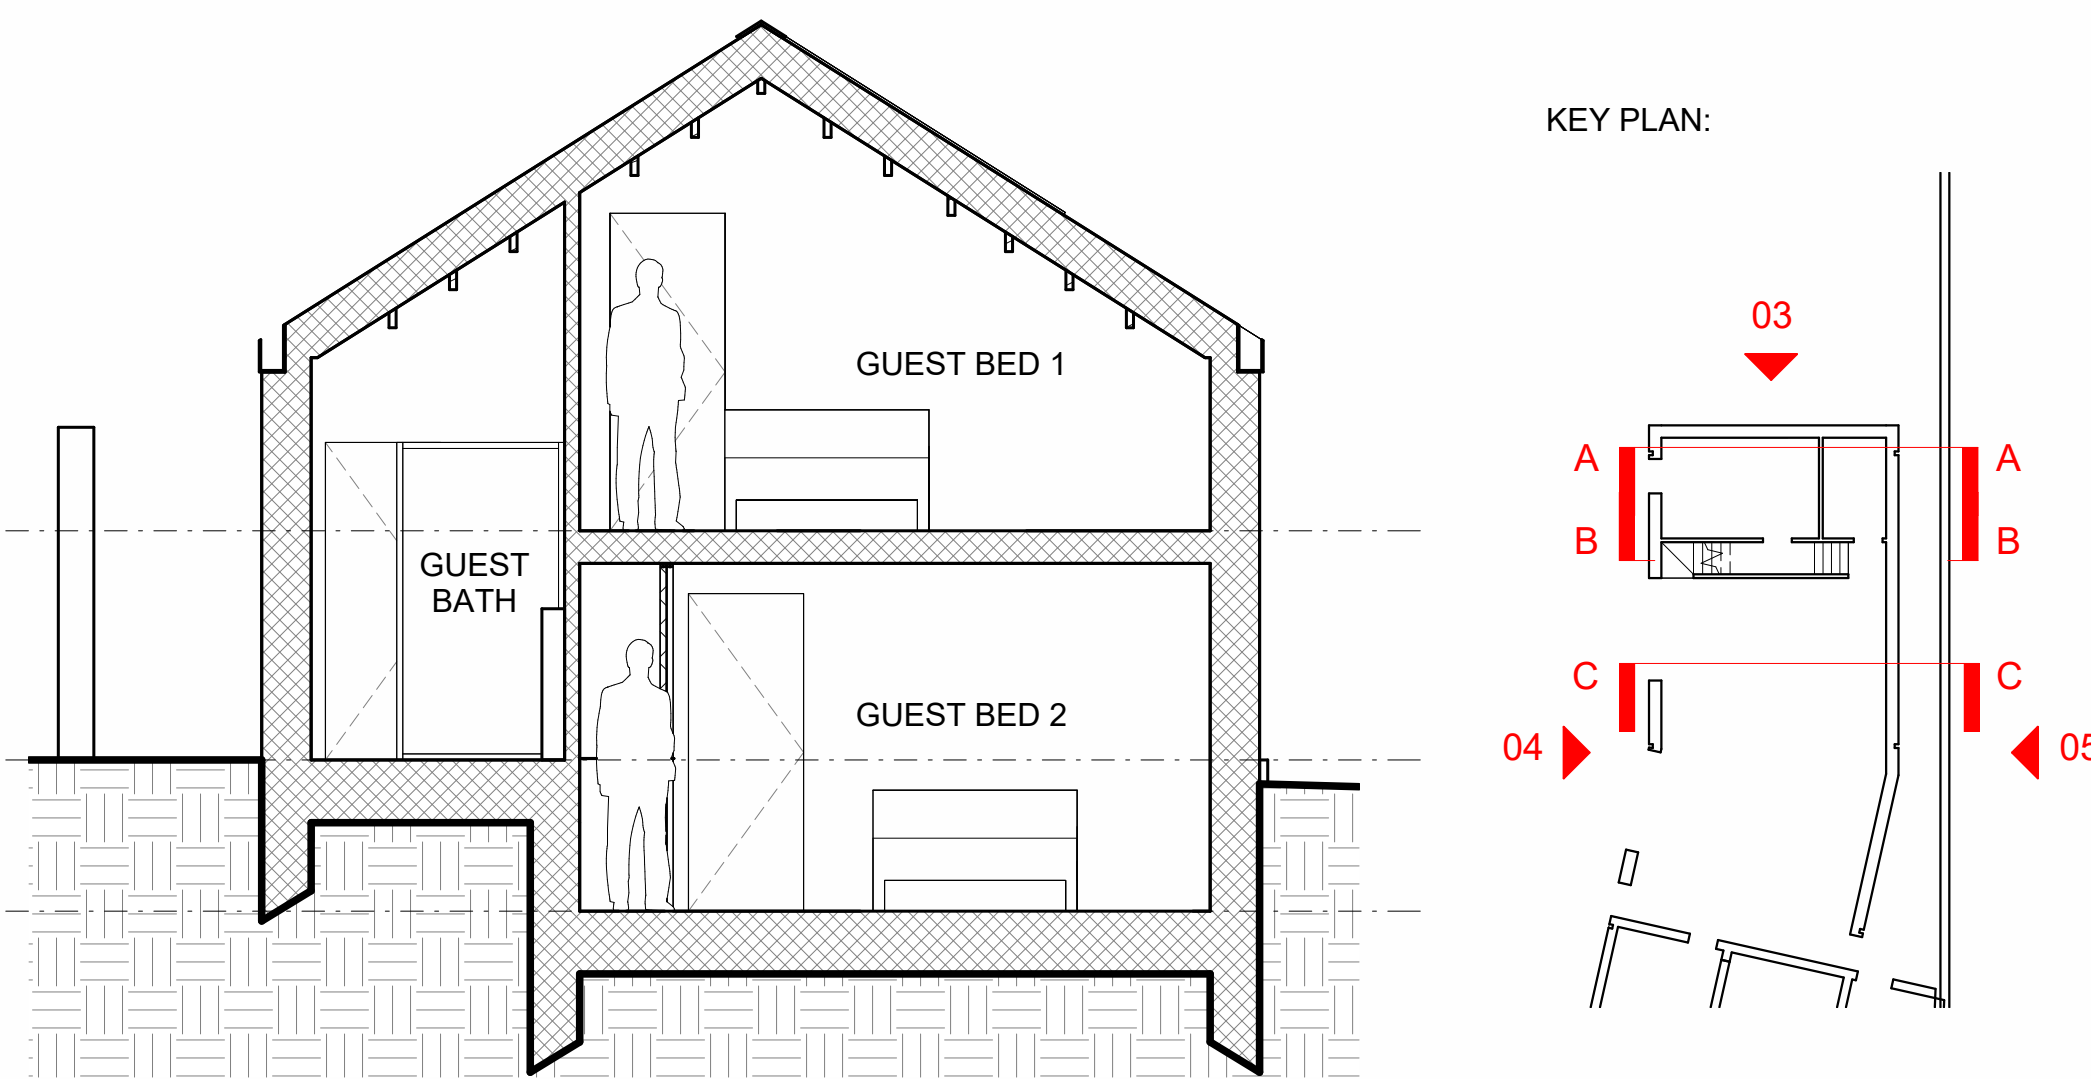

06 WELLNESS SUITE SECTION AA

1 : 50

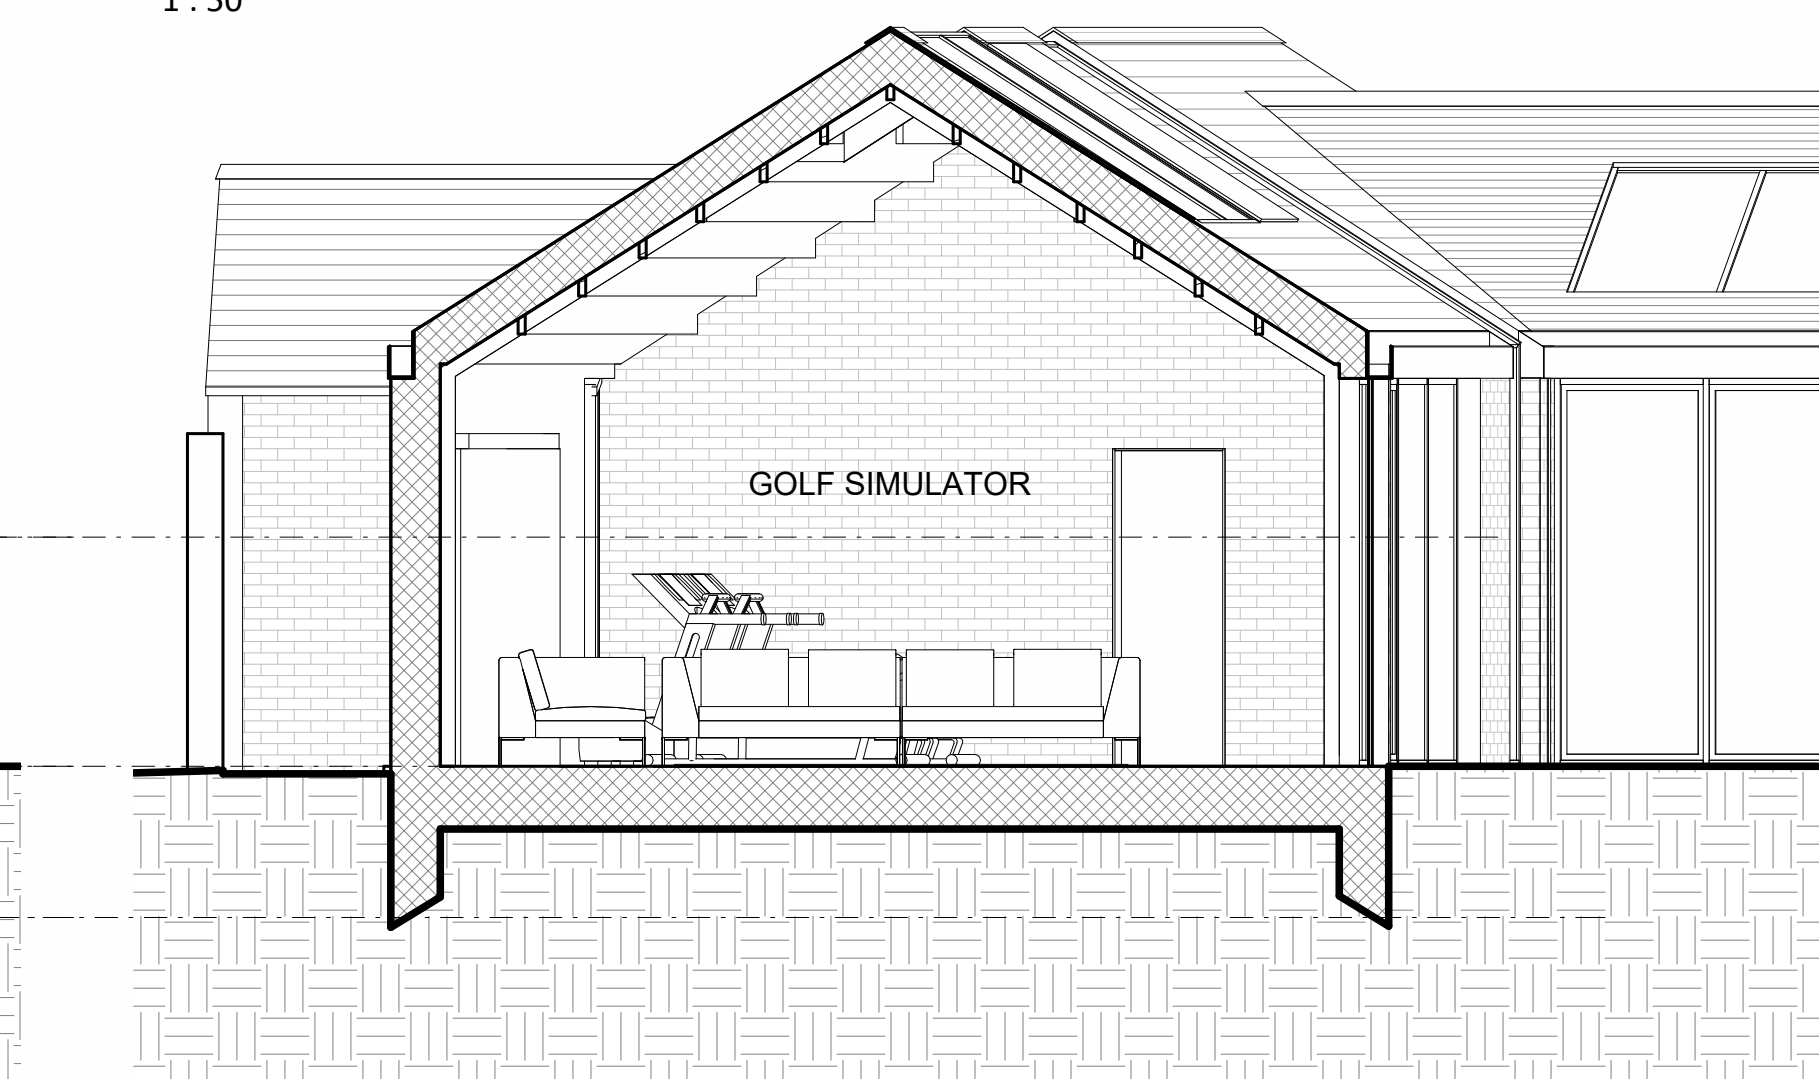

08 WELLNESS SUITE SECTION CC

1 : 50

0 1 2 5m


© COPYRIGHT
The copyright in this drawing is vested in Space AP and no license or assignment of any kind has been, or is, granted to any third party whether by provision of copies or signals of the drawings or otherwise unless otherwise agreed in writing.
DO NOT SCALE FROM THIS DRAWING
The contractor shall check and verify all dimensions on the site and report any discrepancies in writing to Space AP before proceeding with work.
FOR ELECTRONIC DATA ISSUE
Electronic data / drawings are issued as "read only" and should not be interrogated for easurement. All dimensions and levels should be read, only from those values stated in text, on the drawing.
AREA MEASUREMENT
The areas are approximate and can only be verified by a detailed dimensional survey of the completed building. Any decisions to be made on the basis of these predictions, whether as to project viability, pre-letting, lease agreements or the like, should include due allowance for the increases and decreases inherent in the design development and building processes. Figures relate to the likely areas at the building at the current state of the design and using the Gross External Area (GEA) / Gross Internal Area (GIA) / Net Internal Area (NIA) method of measurement from the Code of Measuring Practice, 5th Edition (RICS Code of Practice). All areas are subject to Town Planning and Conservation Area Consent, and detailed Rights to Light analysis.

Key:

→	Direction of roof fall
---	------------------------

MATERIALS KEY:

01	Red brick to match existing
02	Slate roof to match existing
03	Aluminium framed glazing
04	Timber slatted privacy screen
05	Stone plinth
06	Proposed aluminium gutter
07	Proposed soldier course
08	Proposed cast light stone coping
09	Feature circular recessed brick and stone

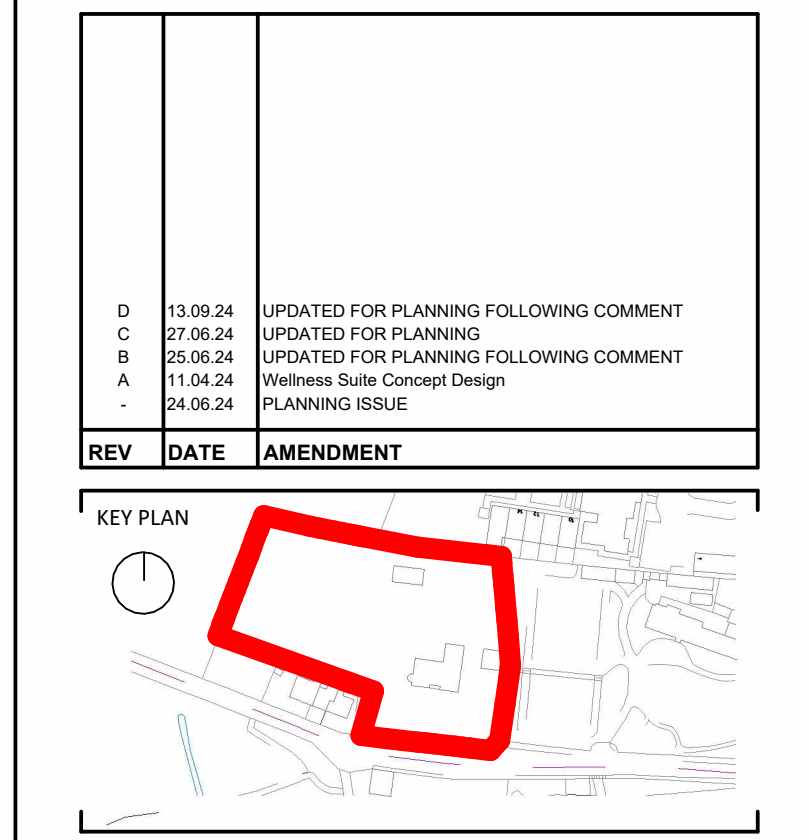

TITLE
STENNER BROW
STENNER LANE, DIDSBURY,
M20 2RQ

LOGO
SPACE | ARCHITECTURE+PLANNING

SPACE | ARCHITECTURE+PLANNING
THE OLD TOWN HALL | LAPWING LANE | DIDSBURY

LOCATION M20 2NR WEBSITE www.spaceap.com
PHONE +44 (0) 161 713 2718 E-MAIL info@spaceap.com

DRAWING
PROPOSED WELLNESS SUITE LAYOUT

SCALE@A1 DATE ORIGINATOR CHECKED AUTHORISED
1:50 230926 SS SPT SPT

STATUS
PLANNING

DRAWING NO. REV
0206_20_210 D