


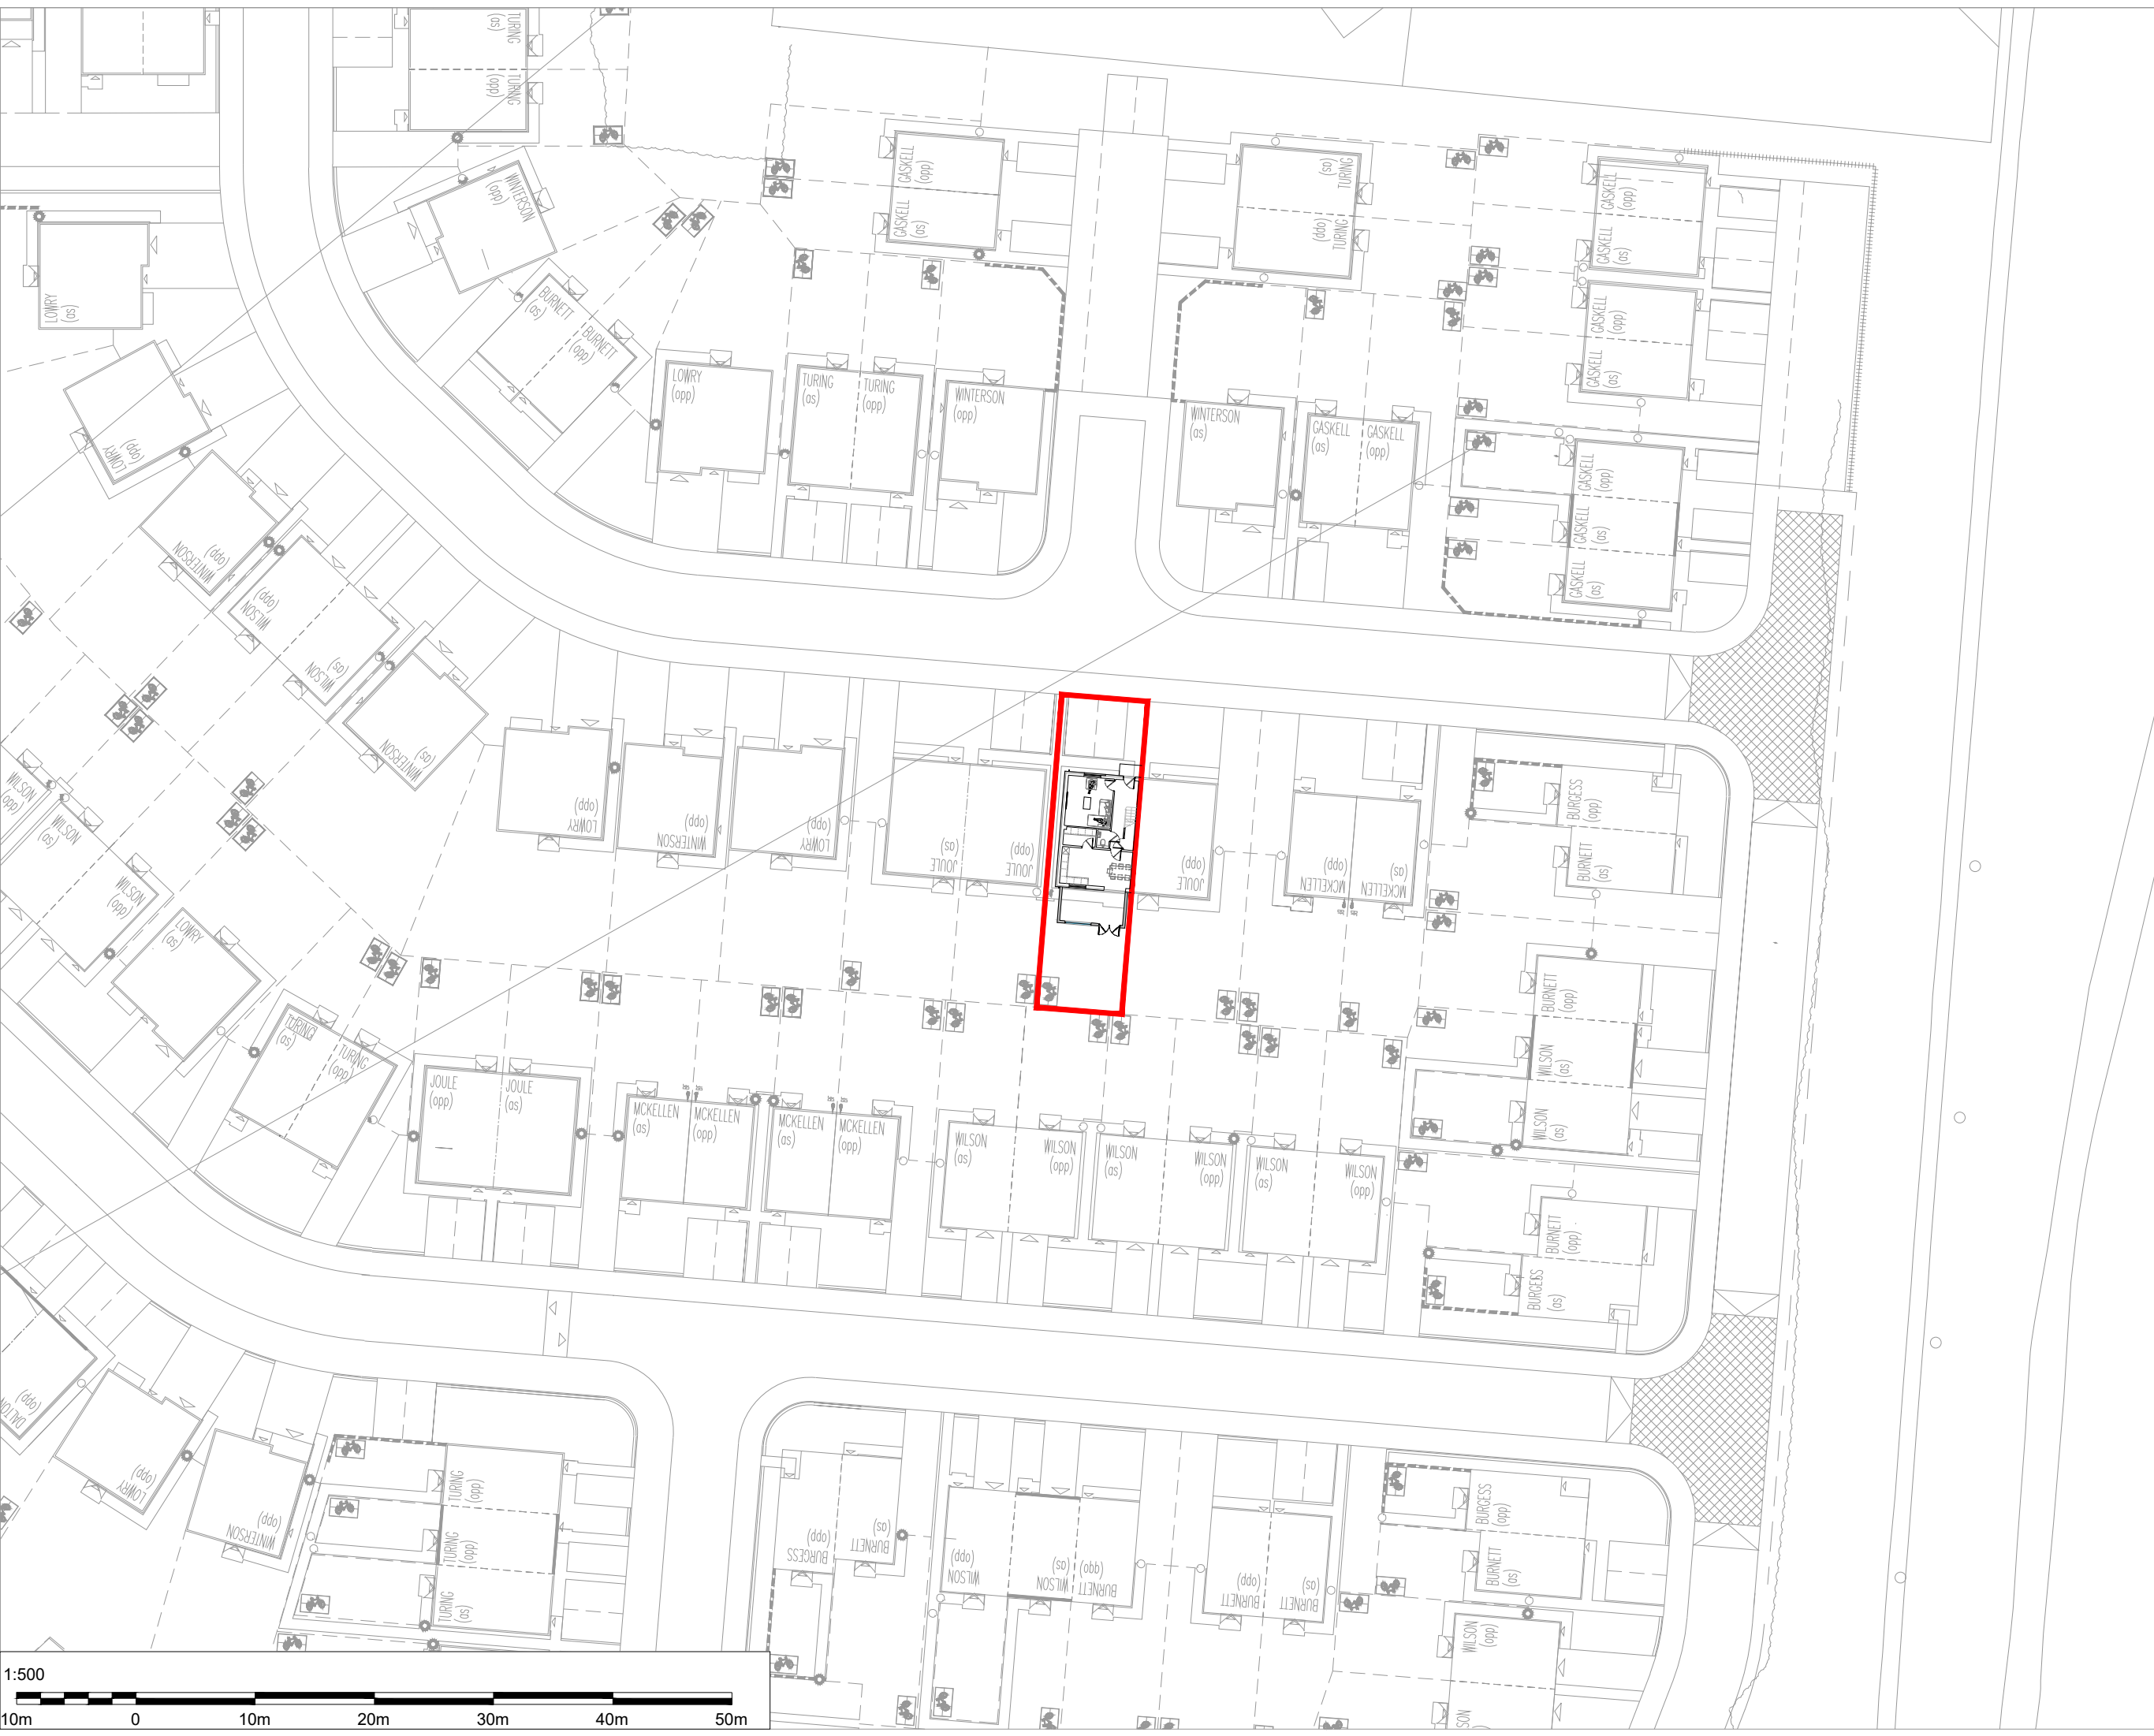

PROJECT REF
24050

DRAWING REF
SITE PLAN

SCALE
1:500 @ A3

DATE
SEP' 24




CLIENT
MR H RASTE,
PLOT 114 STAGE STREET,
NORTHENDEN,
M23 0DG


PROJECT
SINGLE STOREY REAR EXTENSION
WITH NEW SKYLIGHT

DRAWING TITLE
SITE PLAN

SHEET NOTES

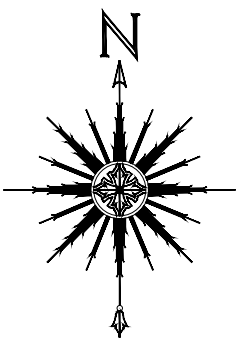

ISSUED FOR CLIENT COMMENT

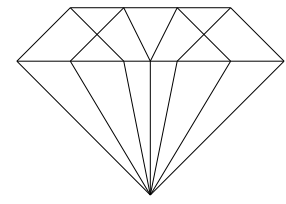

07854 885578
design@platinumarchitecture.co.uk
www.platinumarchitecture.co.uk

6 Derwent Avenue | Timperley | Altrincham | WA15 7JB