




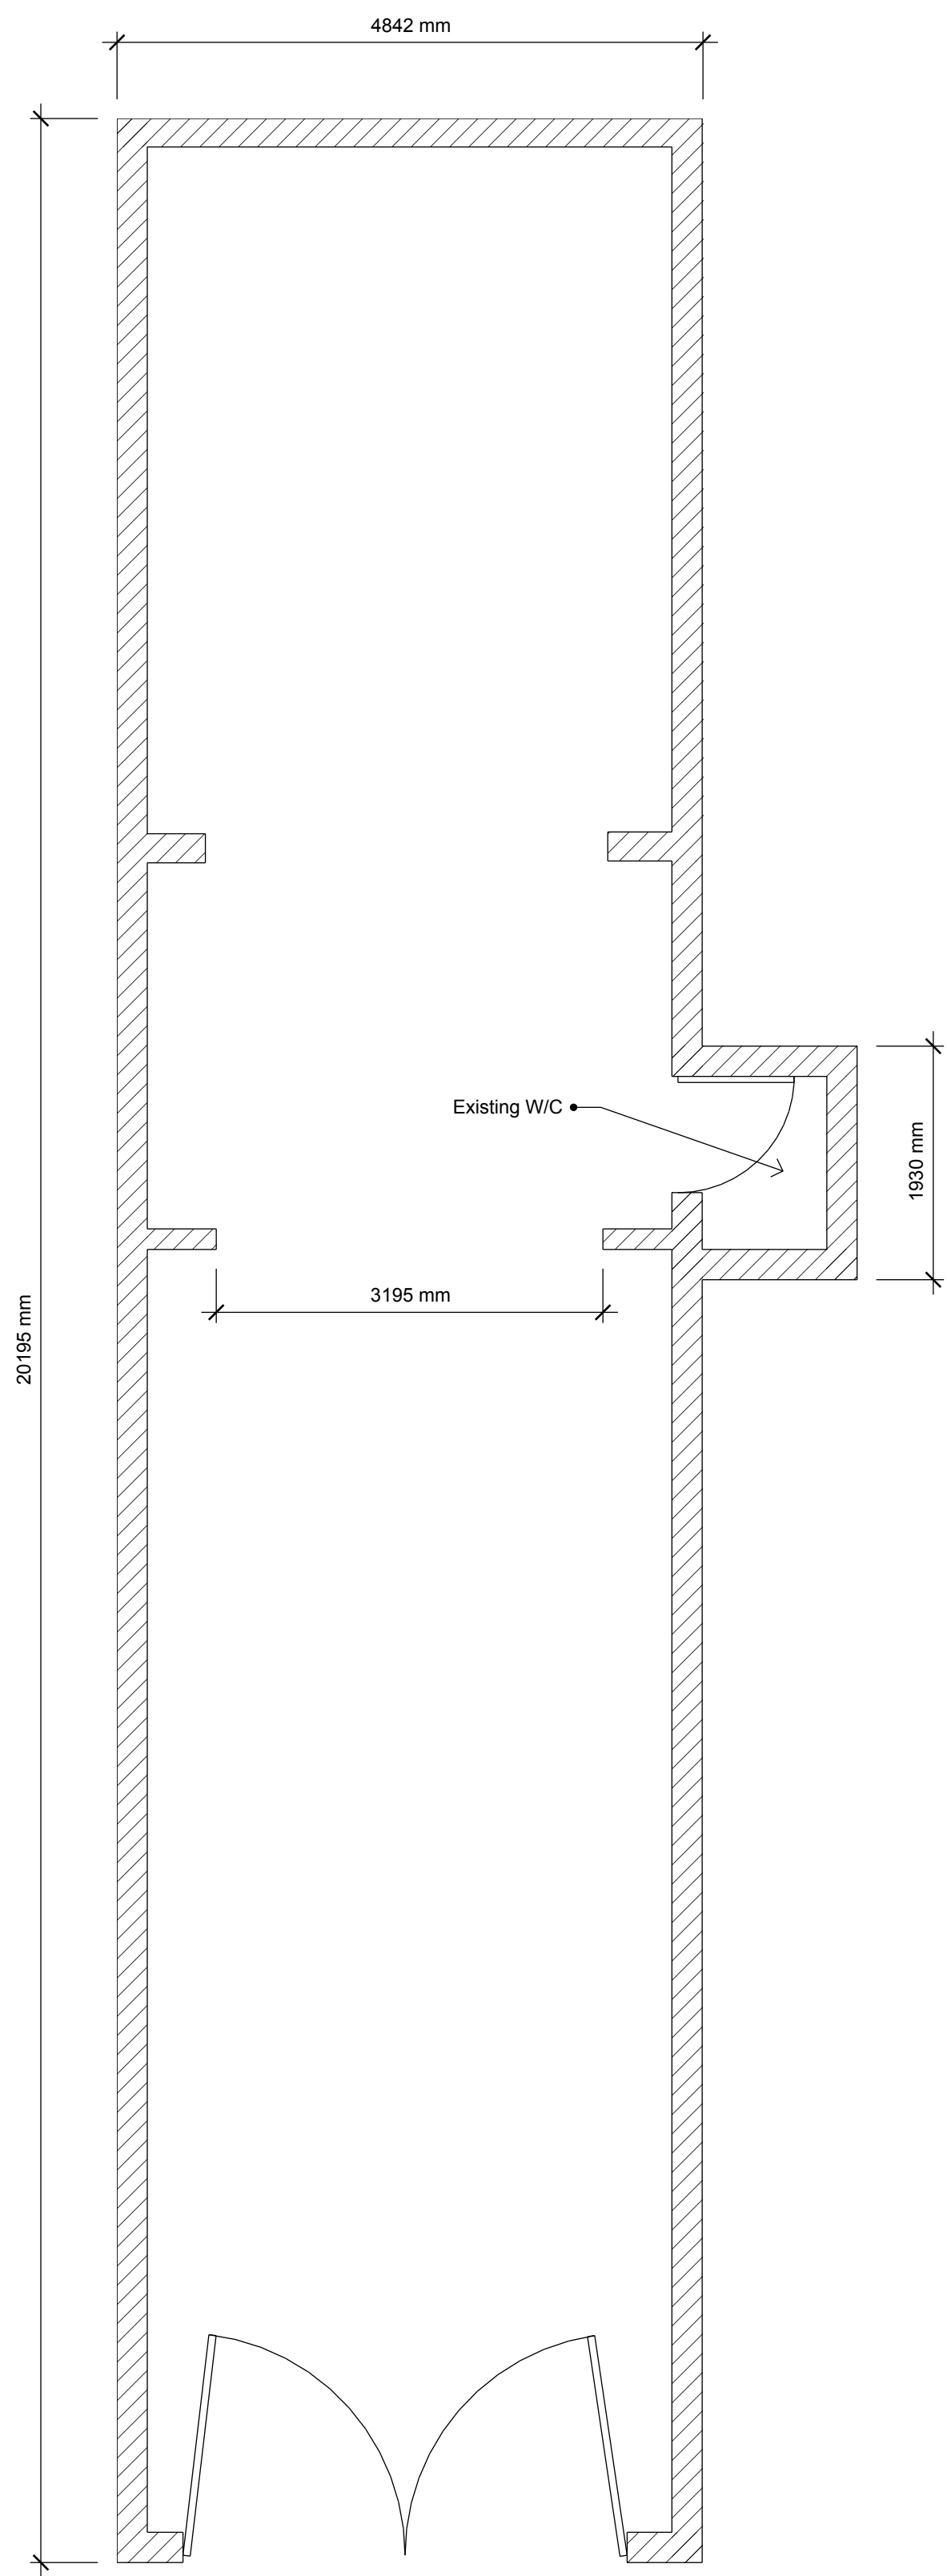


Floor plan as existing

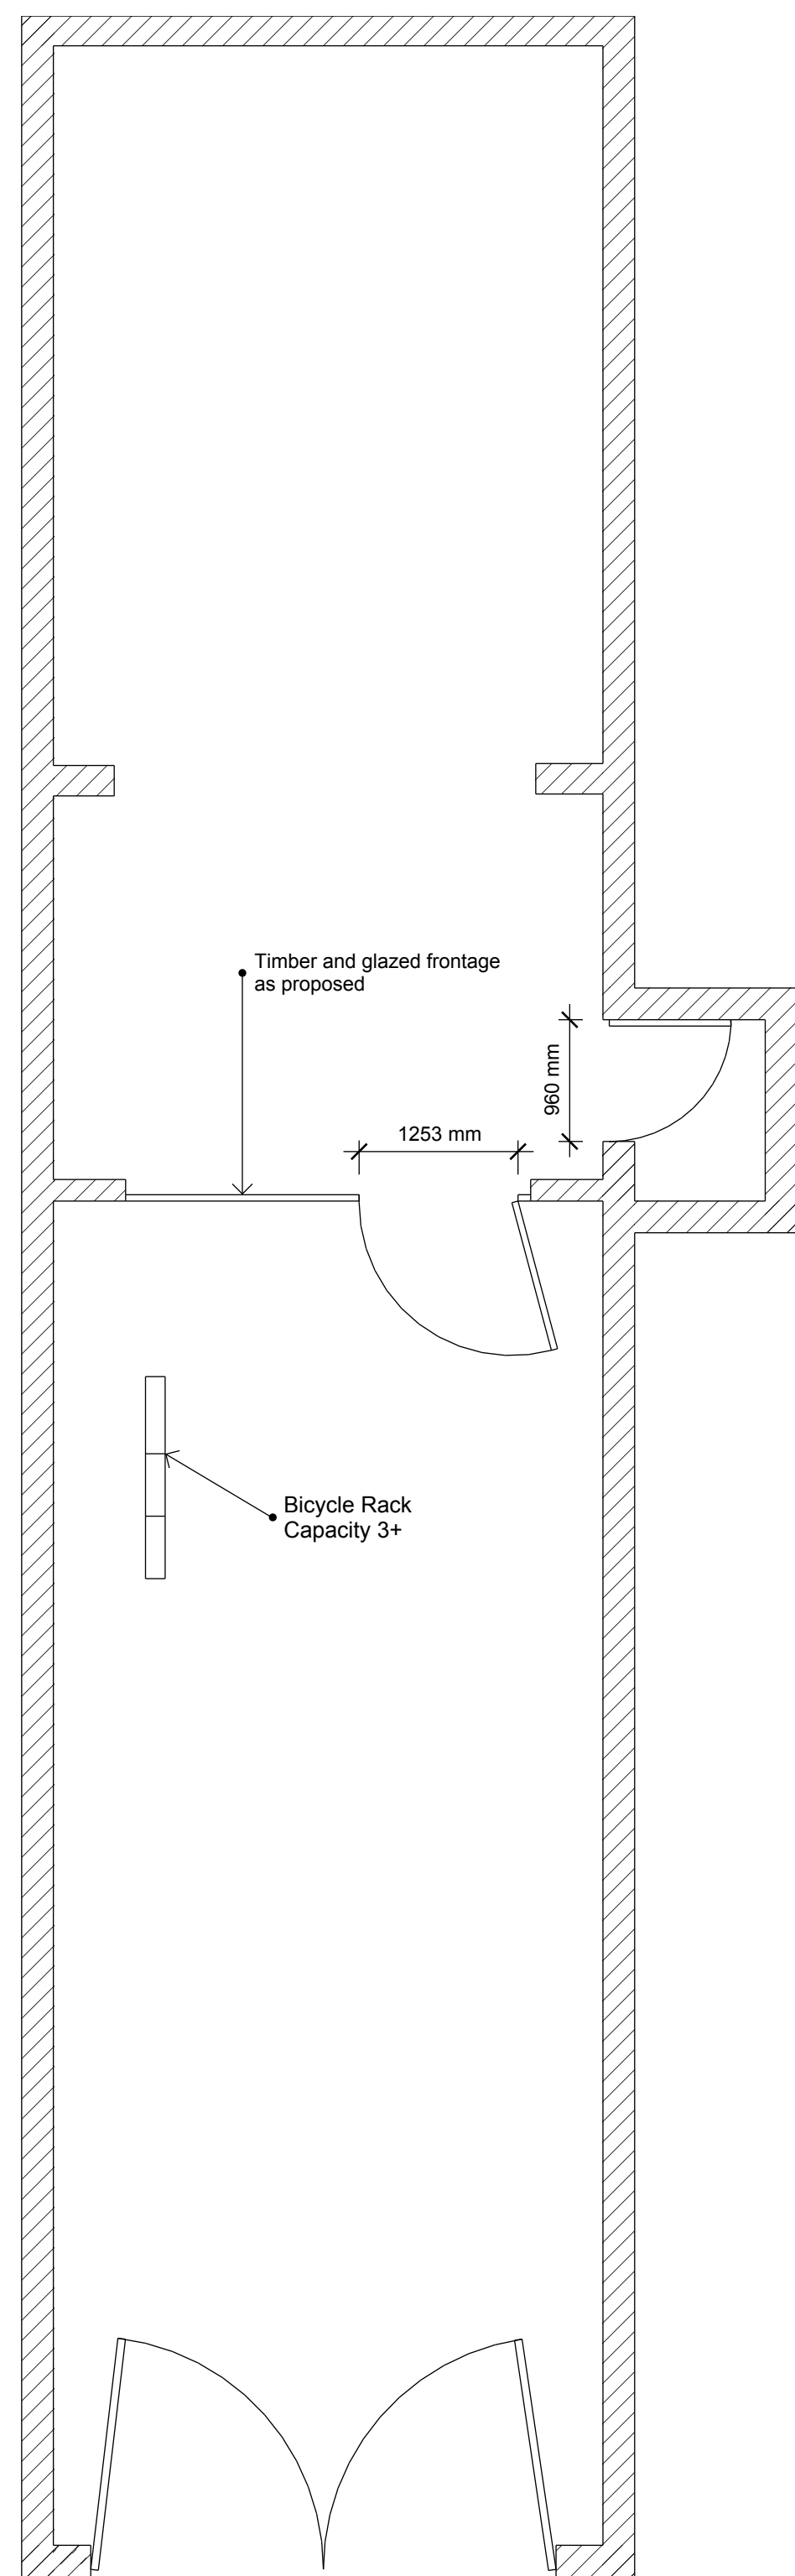


Floor plan as proposed

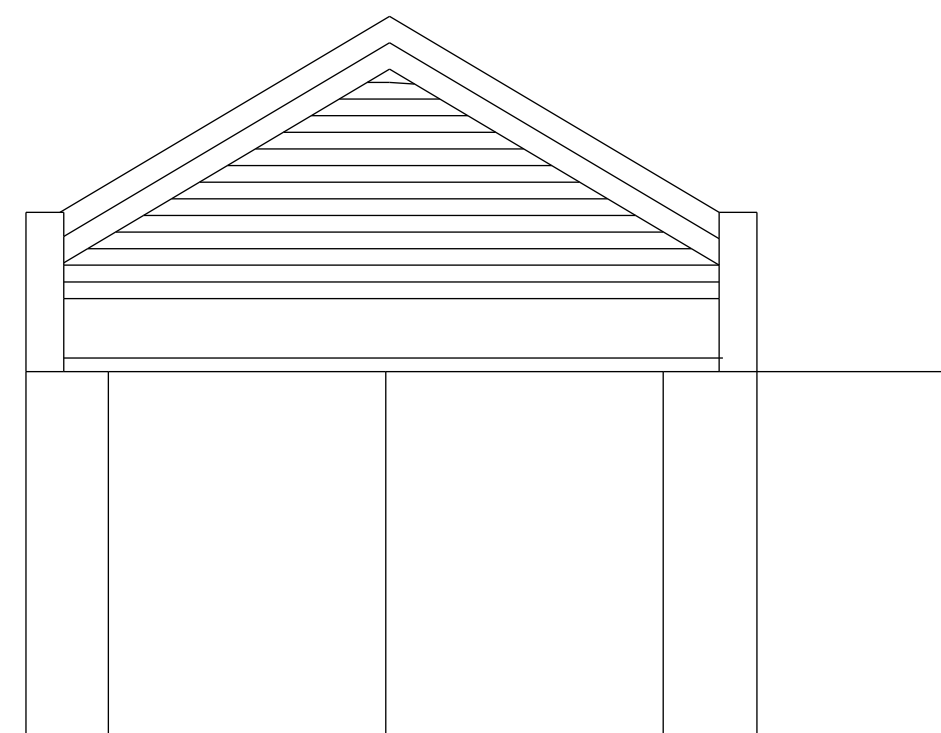


Street Elevation as existing (gates closed)

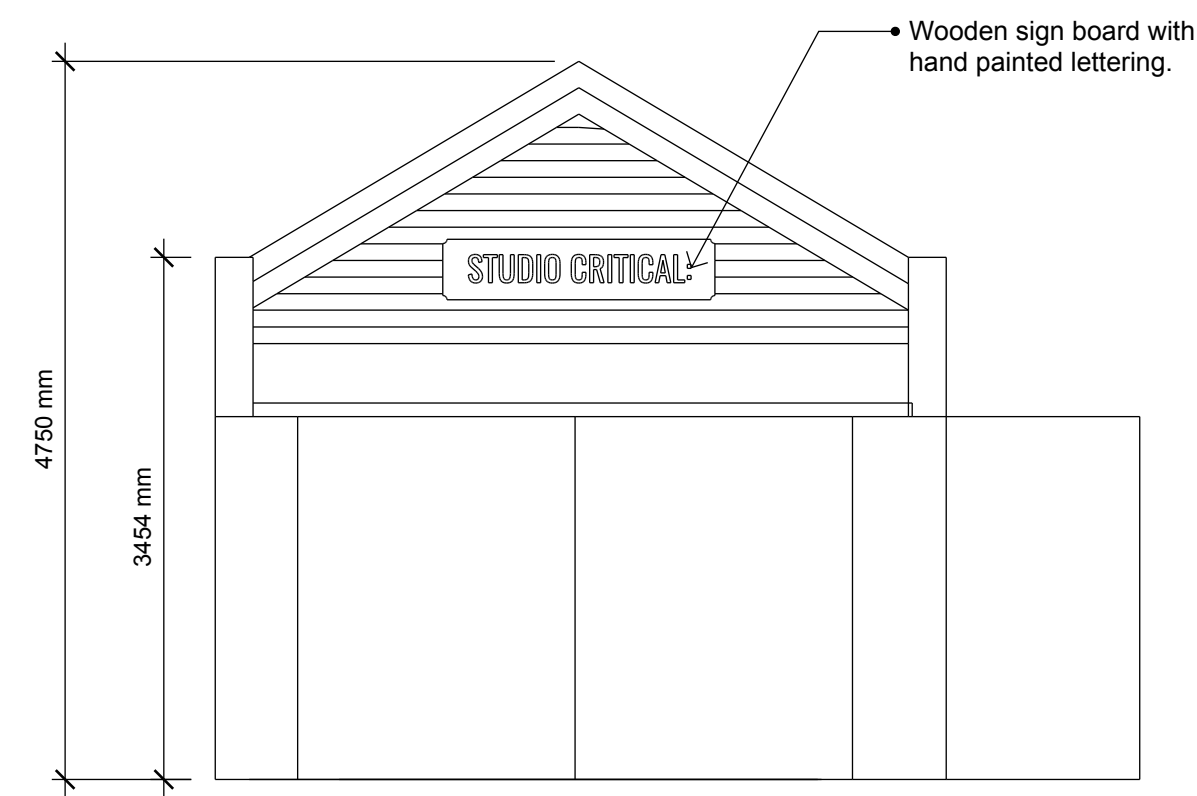

Street elevation as proposed (gates closed)

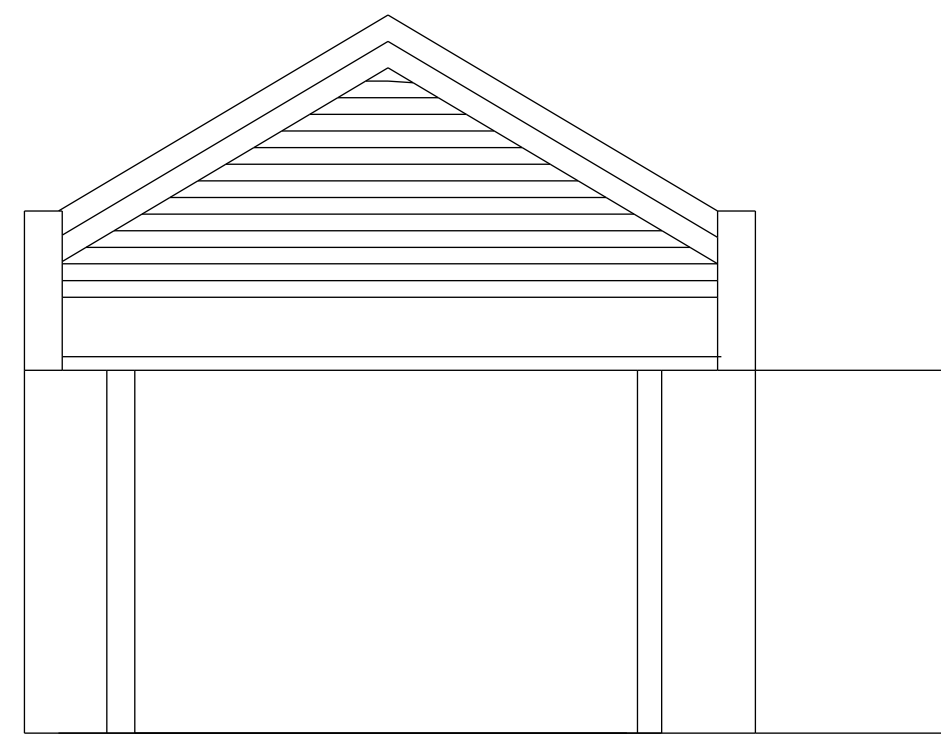

Street elevation as existing (gates open)

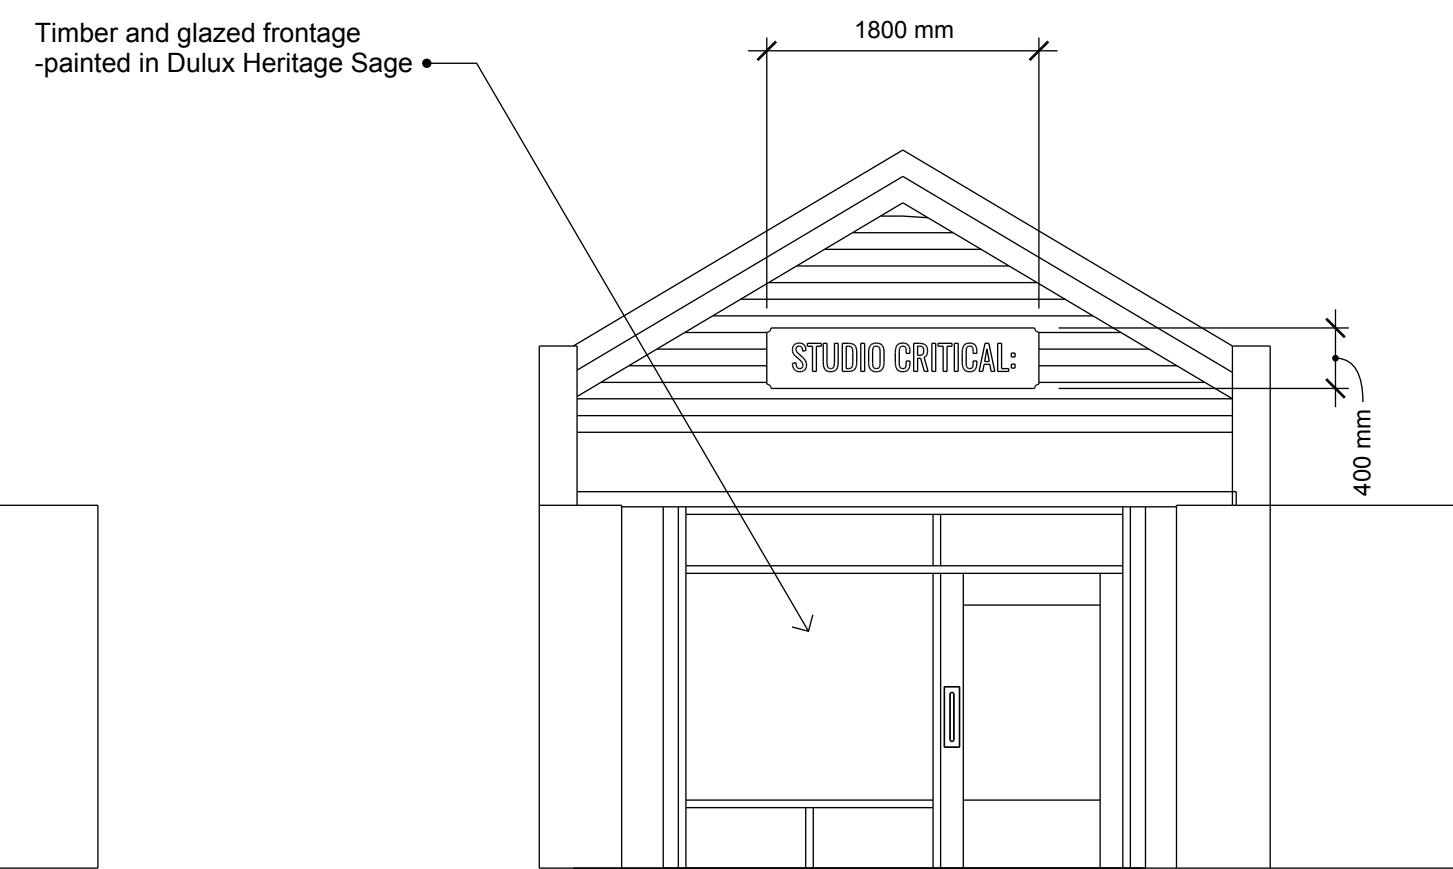

Street elevation as proposed (gates open)



DRAWN BY
Nick Vorstermans

PROJECT
3b Oswald Road

ISSUE
08.08.2024

Scale
1:50

Studio Critical:
Paradise Works
E Philip Street
Salford M3 7LE
www.studiocritical.com
hello@studiocritical.com