




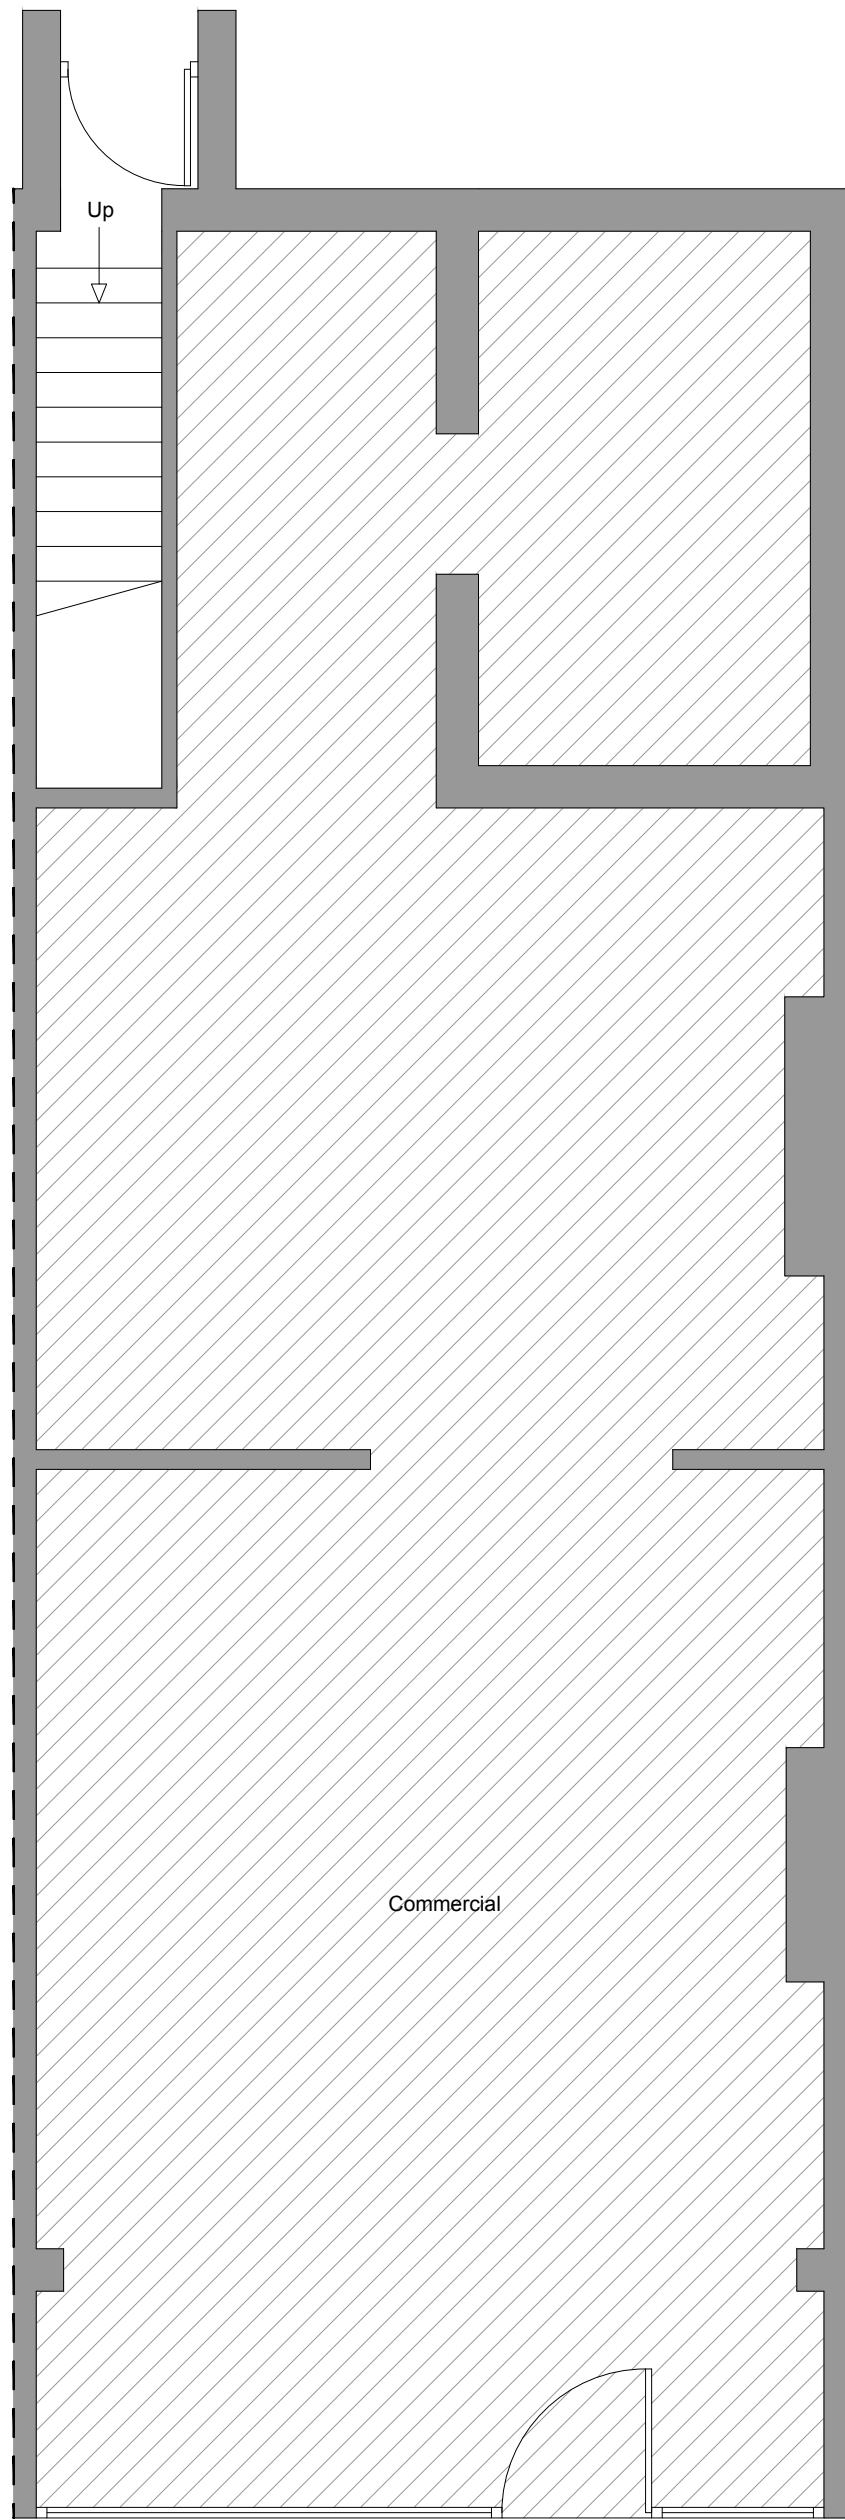

Ground

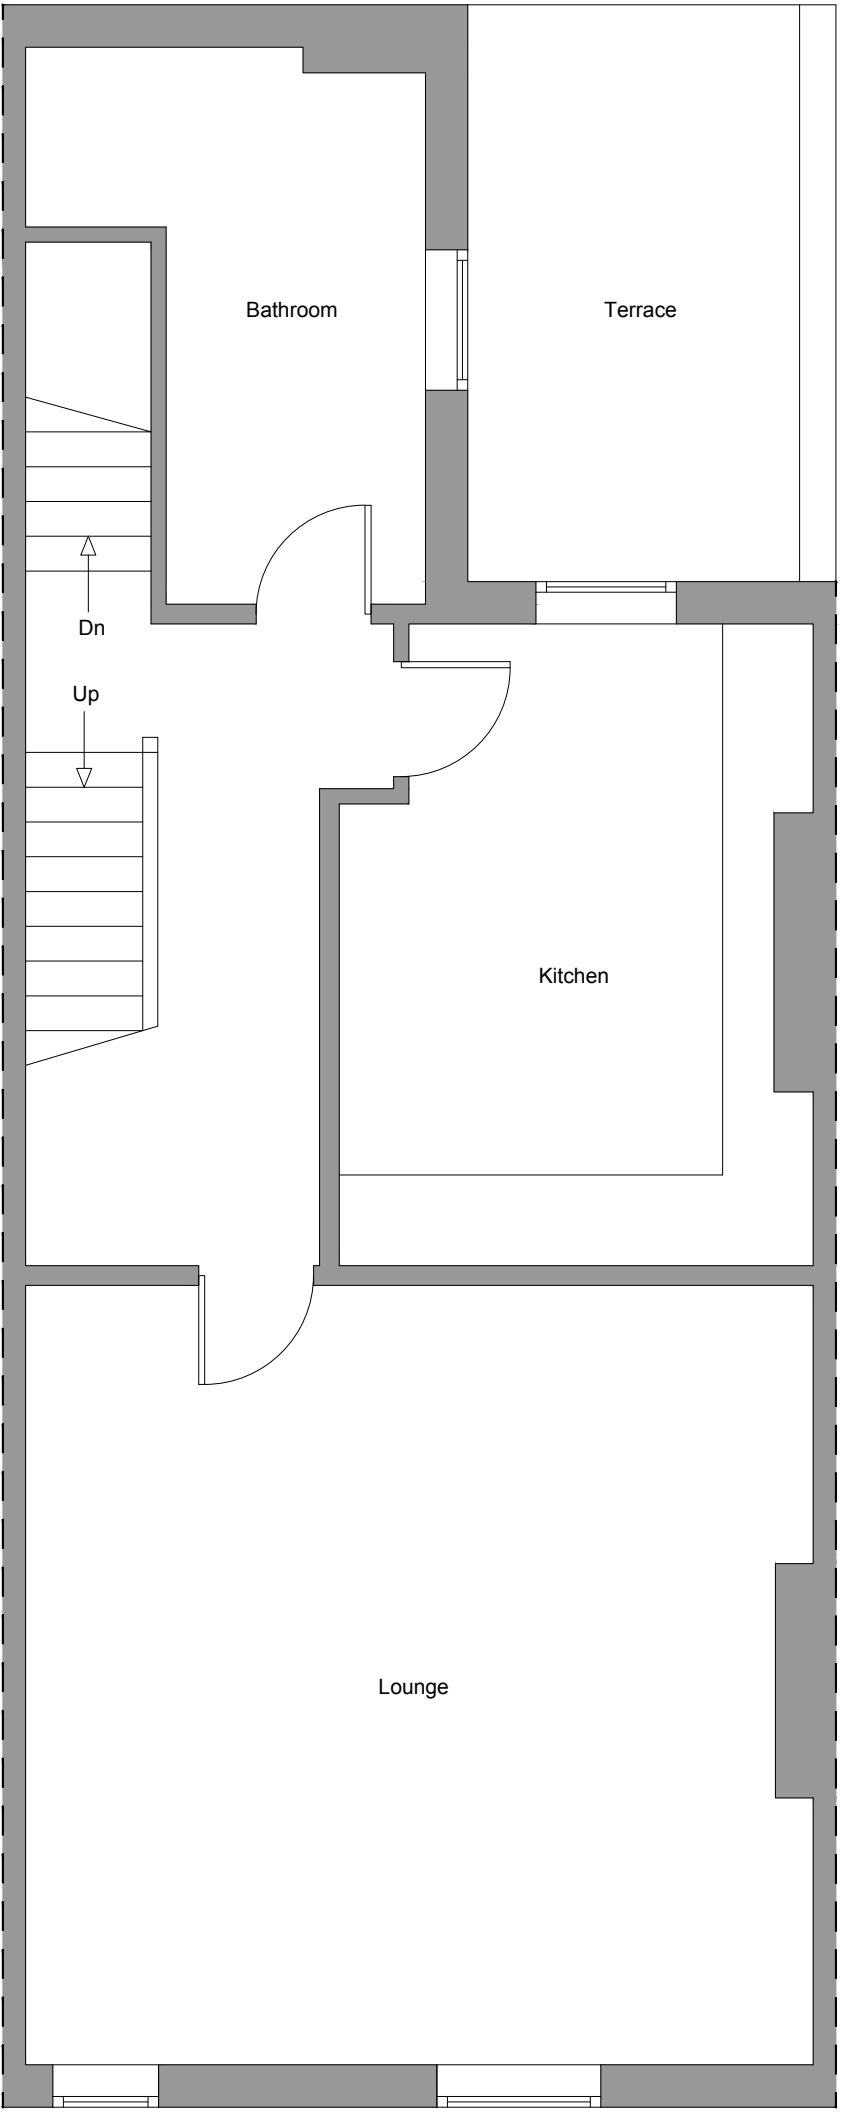

First

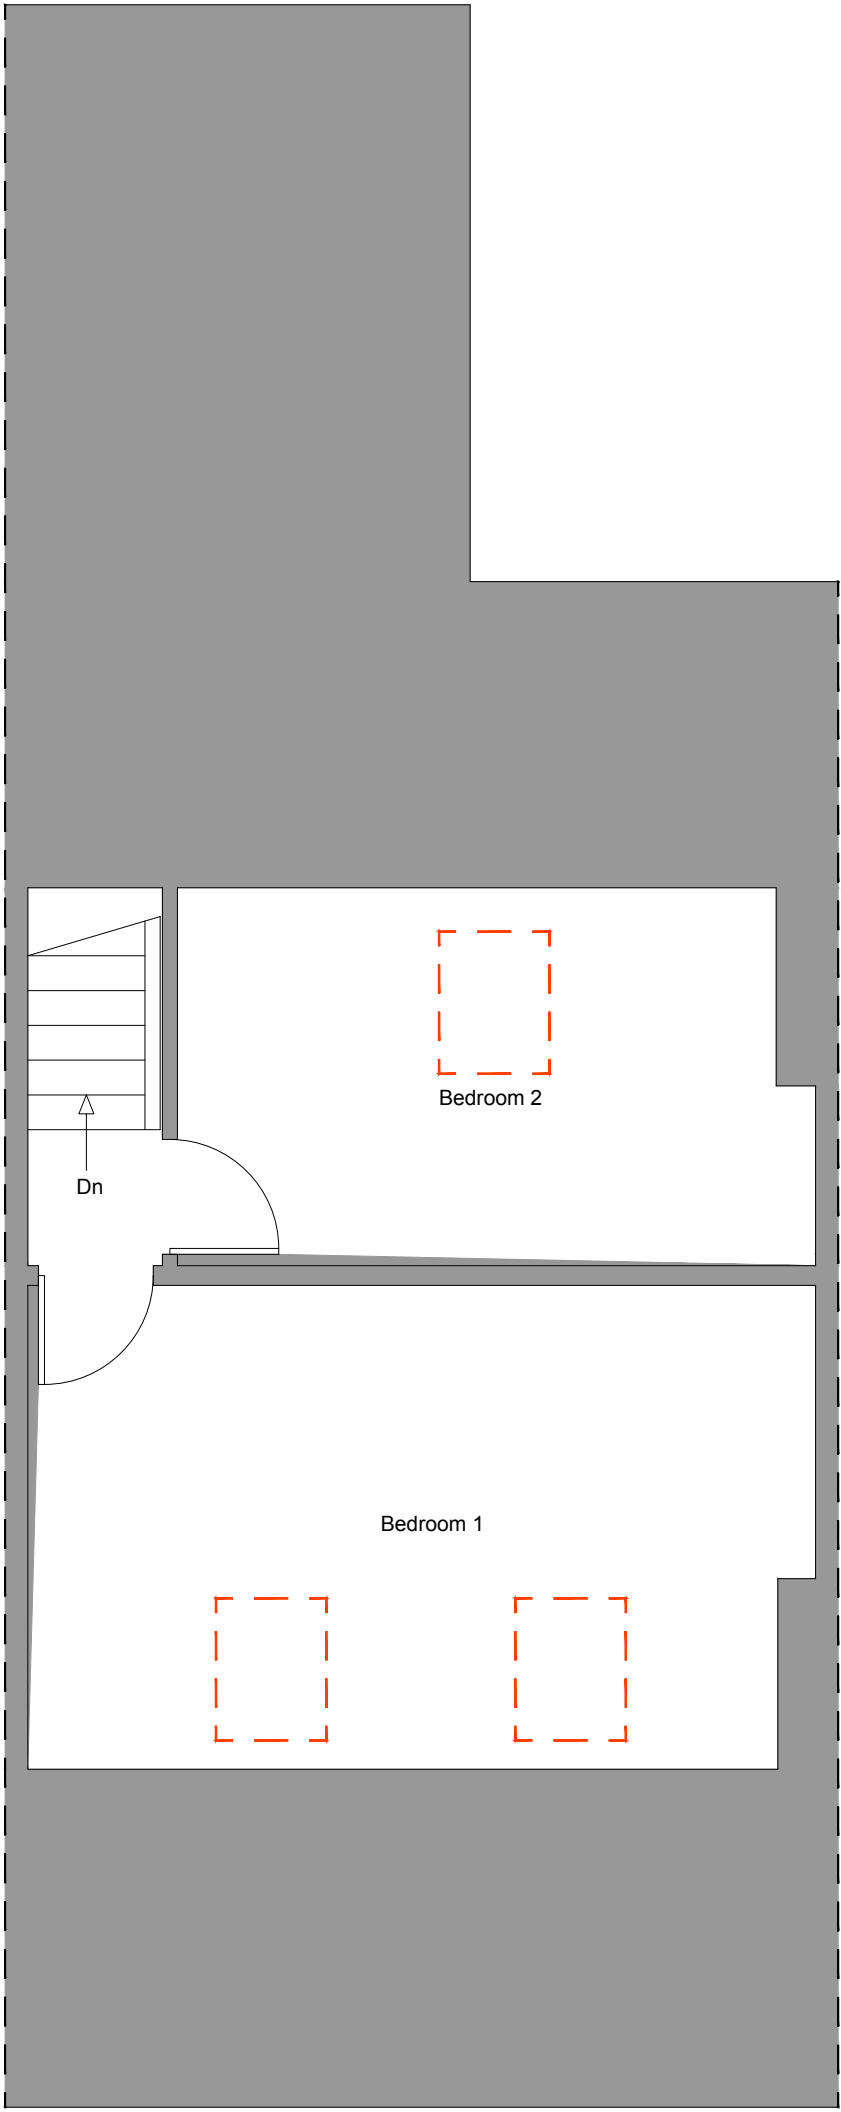


Second

NOTES


The copyright of this specification and the associated drawings is held and no reproduction is allowed without prior permission. These drawings must be checked and measurements taken on site prior to work commencing. All dimensions are in millimetres.

The builder will be responsible for liaising with the appointed Building Inspector and arranging for necessary site visits to ensure certification is secured for the construction work.


Under CDM (2015) Regulations, the Contractor undertaking this domestic project will assume Client Responsibilities. Please refer to this website for further information:
www.hse.gov.uk/construction/cdm/2015/domestic-clients.htm

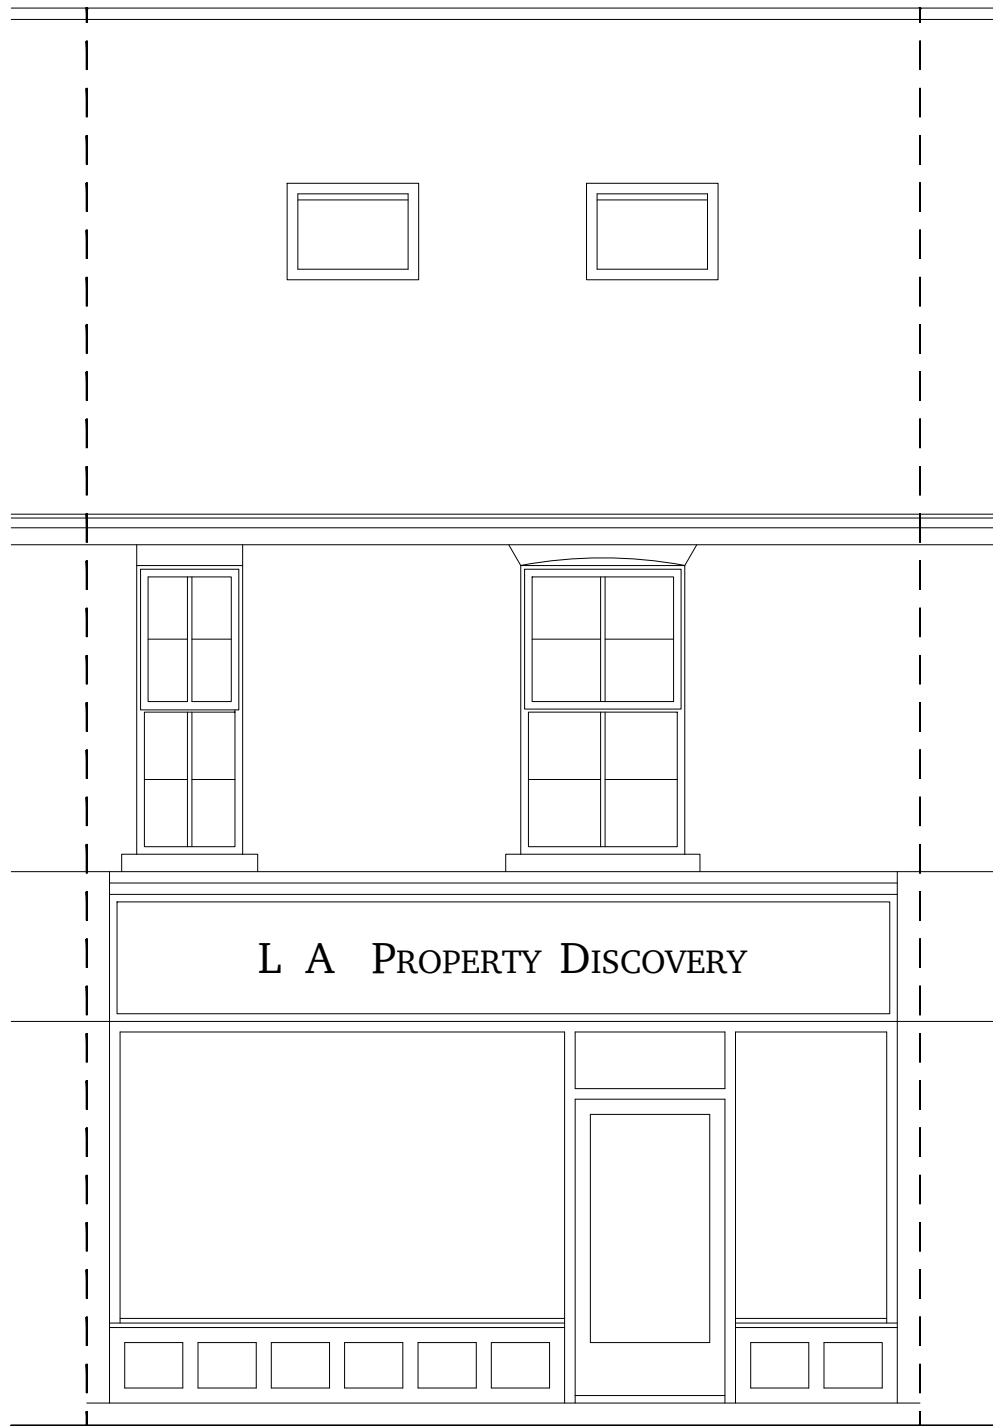

Front Elevation

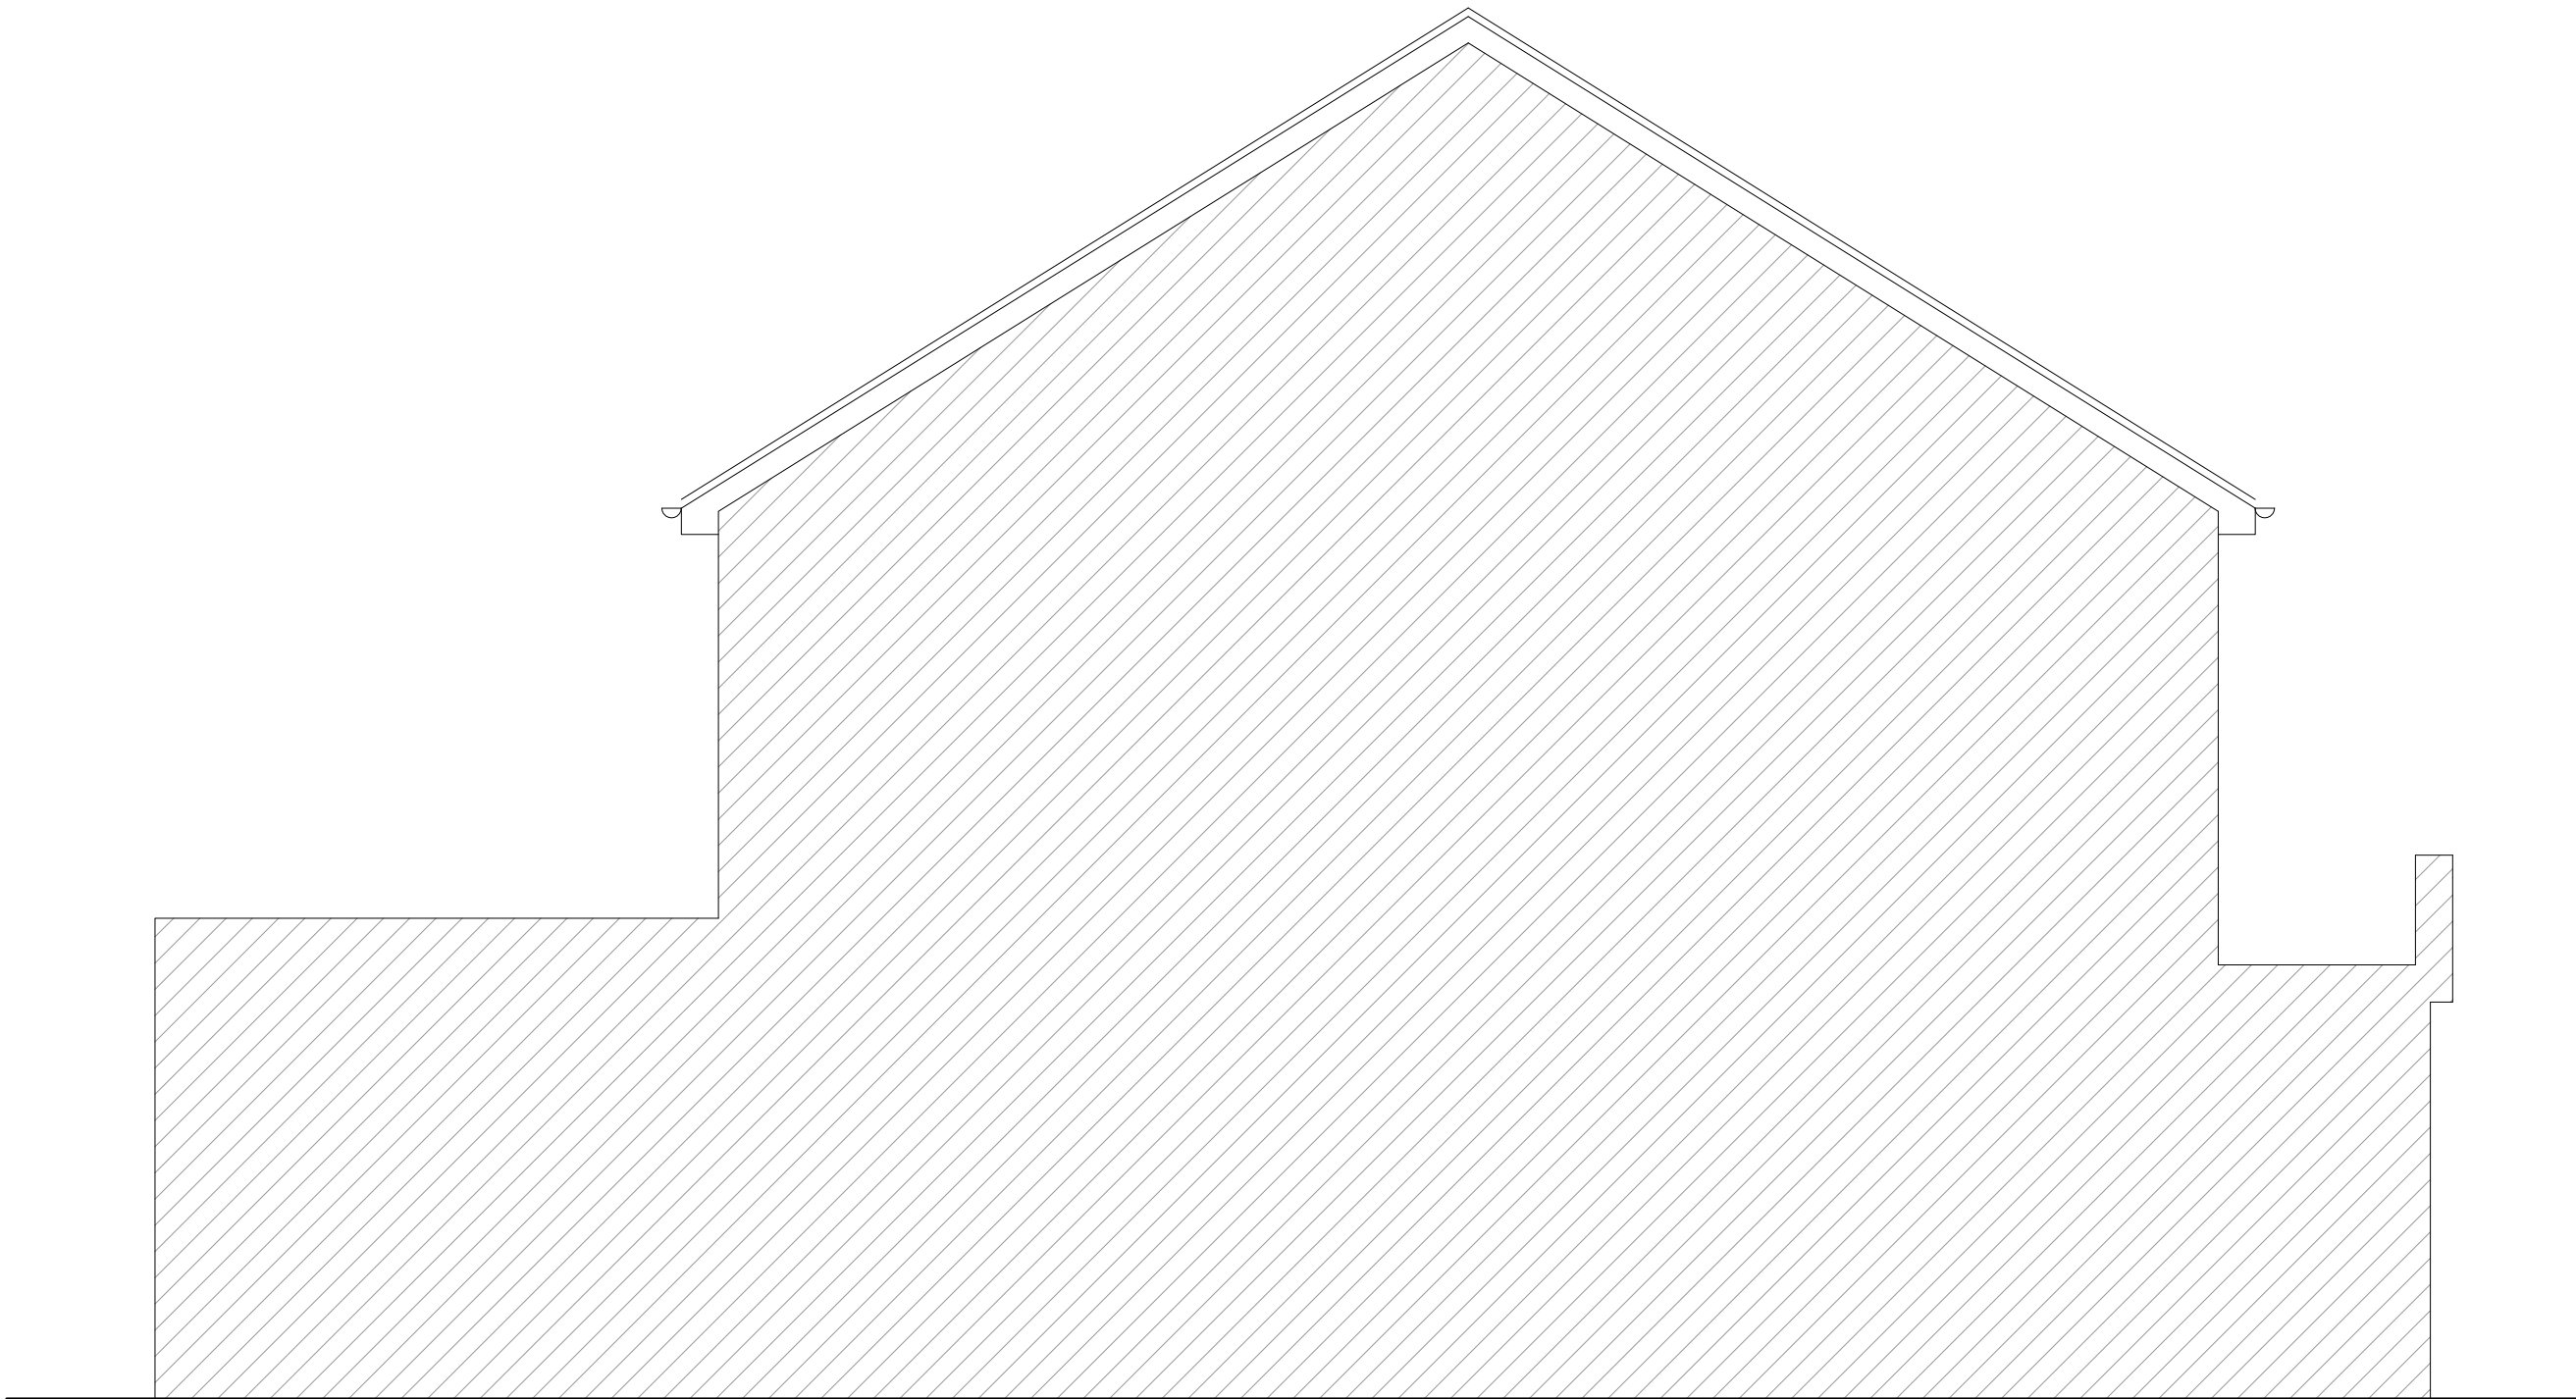

Side View

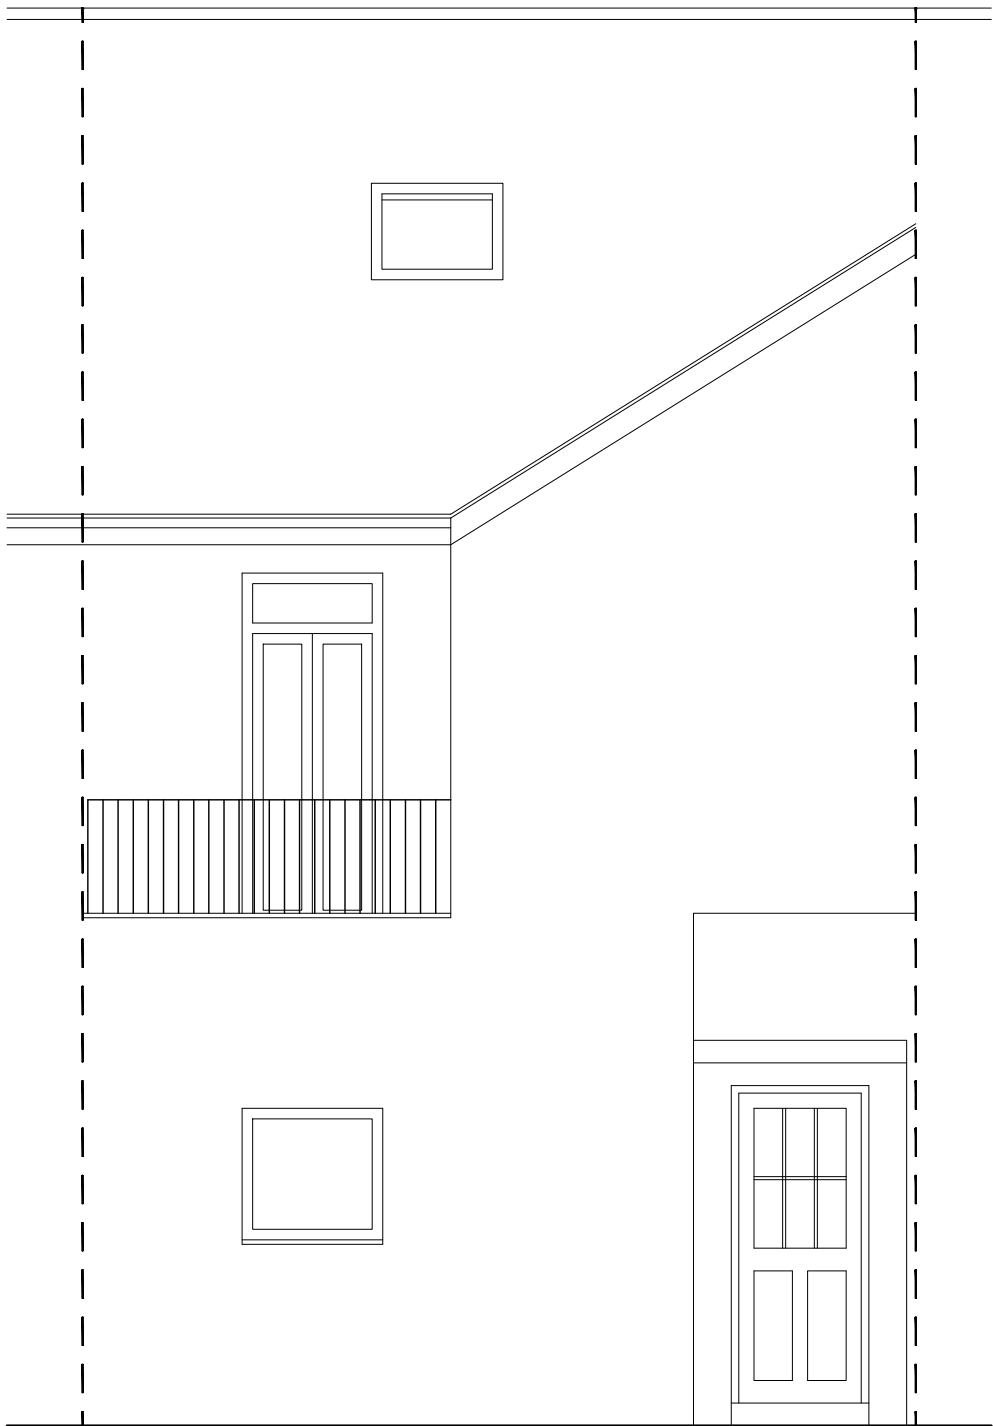

Rear Elevation

LHG PROJECTS LTD
Architectural Design & Surveying
M: 07941 889 509
E: lhgprojects@gmail.com

PROJECT
58A Beech Road, Chorlton-cum-Hardy

DRAWING TITLE
Existing Floor Plans and Elevations

DATE
22/08/24

DRAWING NUMBER
1158.001

SCALE
1:50 @ A1

REVISION NO.