




PROPOSED SHOPFRONT ELEVATION
CROSS STREET

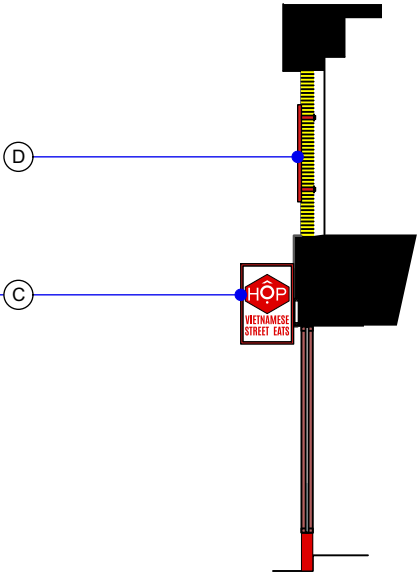

PROPOSED SHOPFRONT SECTION
CROSS STREET

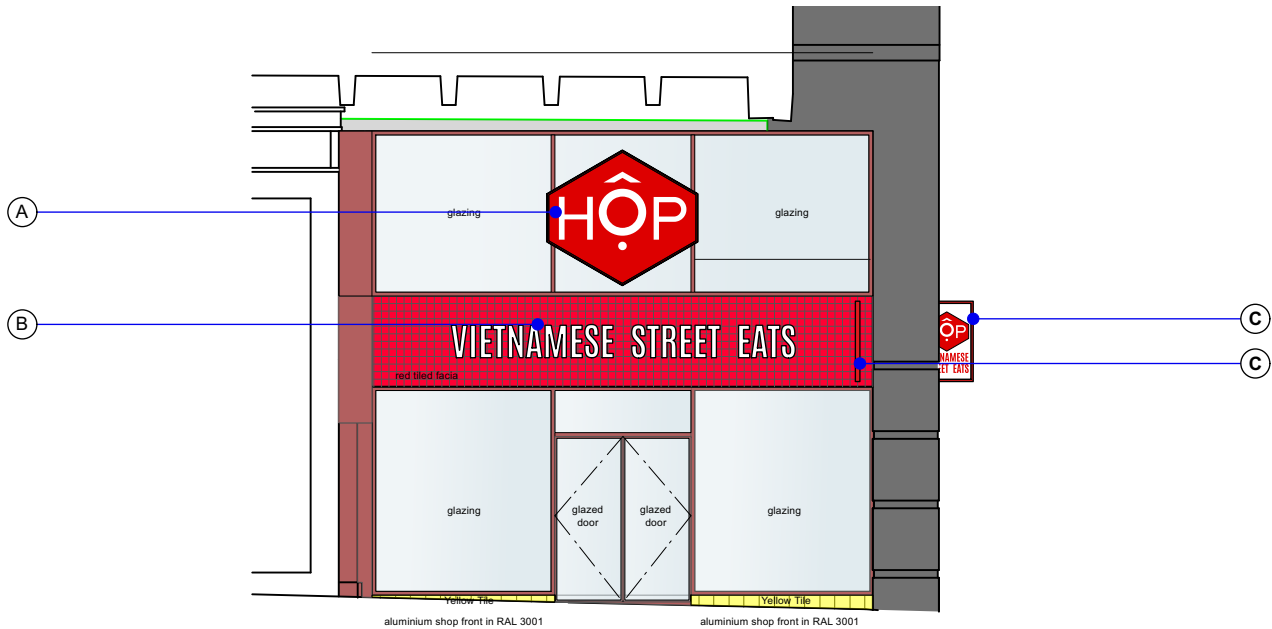

PROPOSED SHOPFRONT ELEVATION
MARKET STREET

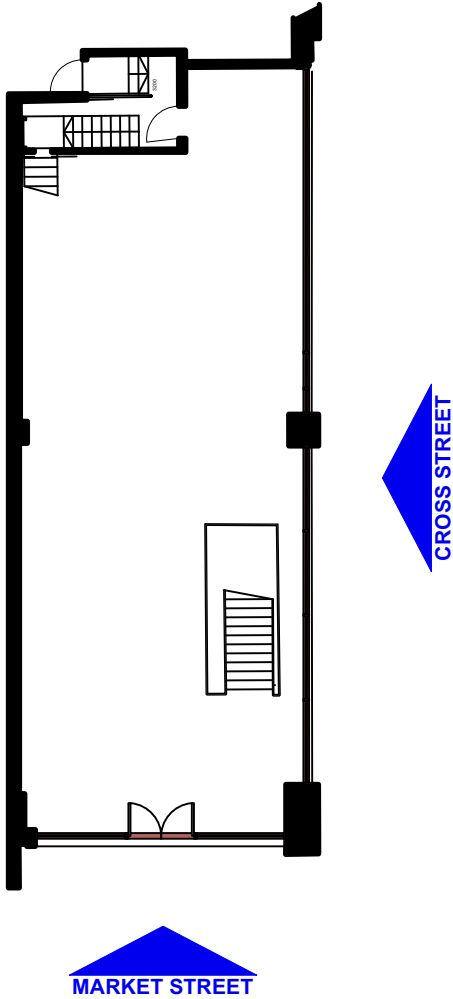

PROPOSED
KEY PLAN

EXISTING SIGNS	
A	EXISTING - SIGN A EXTERNAL AND FIXED TO SHOP FRONT INTERNALLY ILLUMINATED HOP SIGNAGE 1996W x 1791H x 50D
B	EXISTING - SIGN B EXTERNAL AND FIXED TO SHOP FRONT INTERNALLY ILLUMINATED VIETNAMESE STREET EATS SIGNAGE 4554W x 429H x 50D
C	EXISTING - SIGN C EXTERNAL AND FIXED TO SHOP FASCIA INTERNALLY ILLUMINATED PROJECTING SIGNAGE 700W x 1065H x 40D

PROPOSED SIGN	
D	PROPOSED - SIGN D EXTERNAL AND FIXED TO LOUVRE INTERNALLY ILLUMINATED HOP SIGNAGE 1996W X 1791H X 50D Aluminum metal logo sign painted red RAL 3001 internally illuminated red acrylic sign to match RAL 3001 with back applied vinyl sticker. Acrylic edge to be stepped in to achieve halo illumination around full edge. Internal lit 20d "HOP" built up opal 030 acrylic letters. Letters internally lit with red tri-chip ultra bright leds to give an even light spread. Mounted to Louvres. Signage manufacturer to survey and provide secure support and fixings.

C	SECTION ADDED	29.08.24
B	GENERAL AMENDMENTS	28.08.24
A	UPDATED AS PER COMMENTS	23.08.24

REV: DATE DRAWN BY:

Decon.

PROJECT: HOP - MANCHESTER MARKET STREET
TITLE: PROPOSED SHOP FRONT ELEVATION
DWG NO. P002
DRAWN BY: LJB REVISION: C
DATE: 23.08.24 SCALE: 1:100 @ A3
1:50 @ A1
THIS DRAWING IS NOT TO BE SCALED. ALL DIMENSIONS TO BE CHECKED ON SITE
Figured dimensions only to be used. This drawing is subject to and protected by the provision of the copyrights acts. Any discrepancies or queries to be notified immediately. All dimensions to be verified on site