


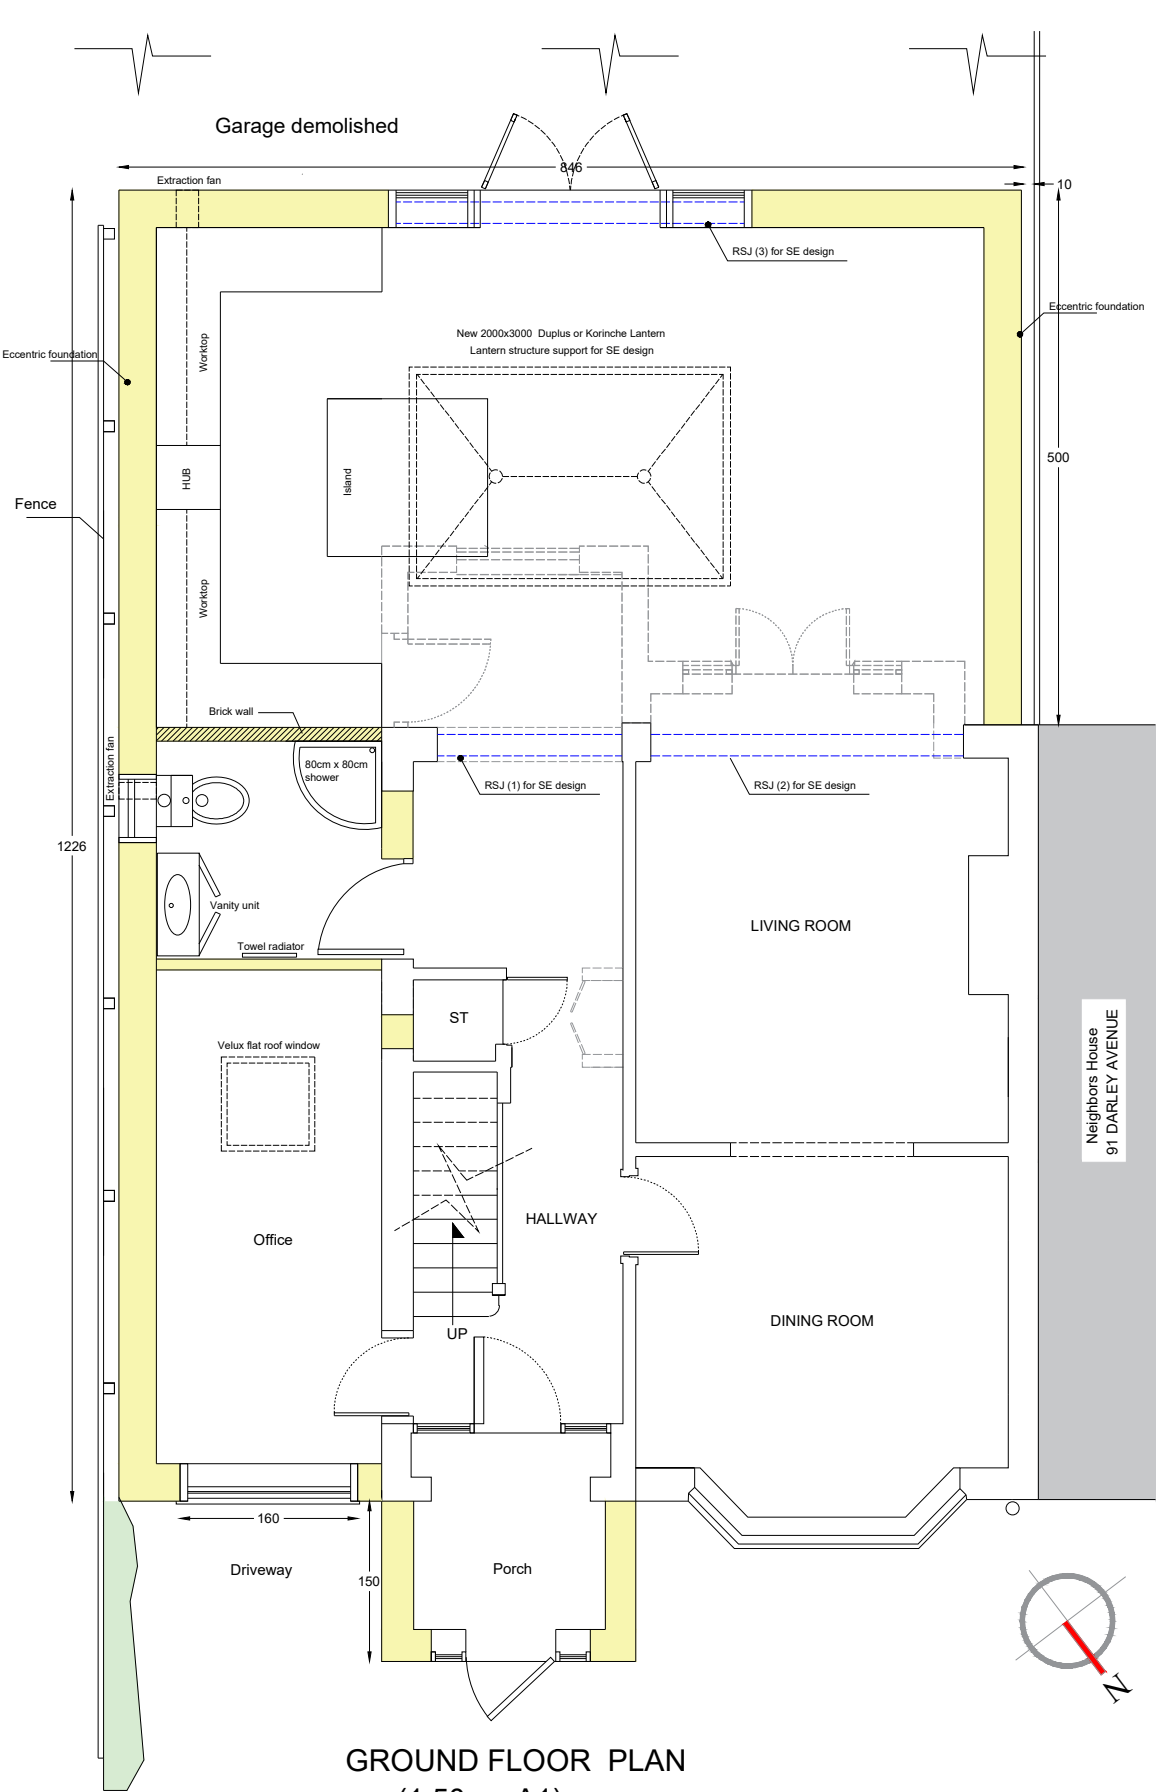


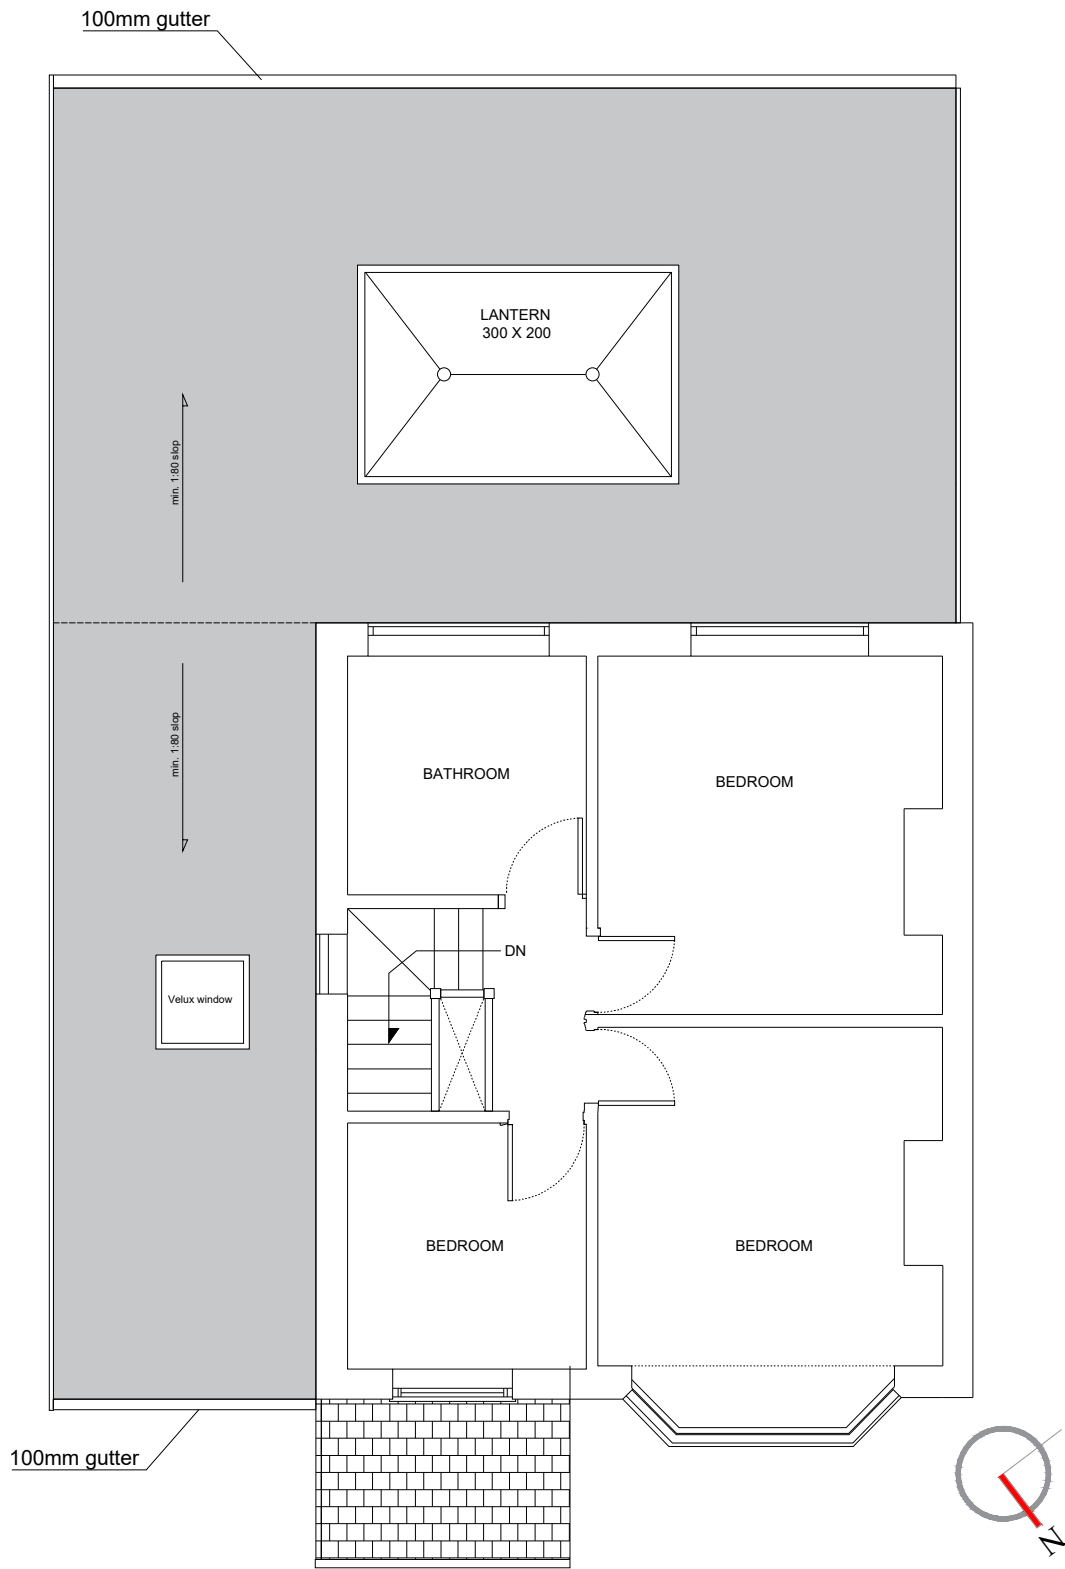


GROUND FLOOR PLAN
(1:50 on A1)

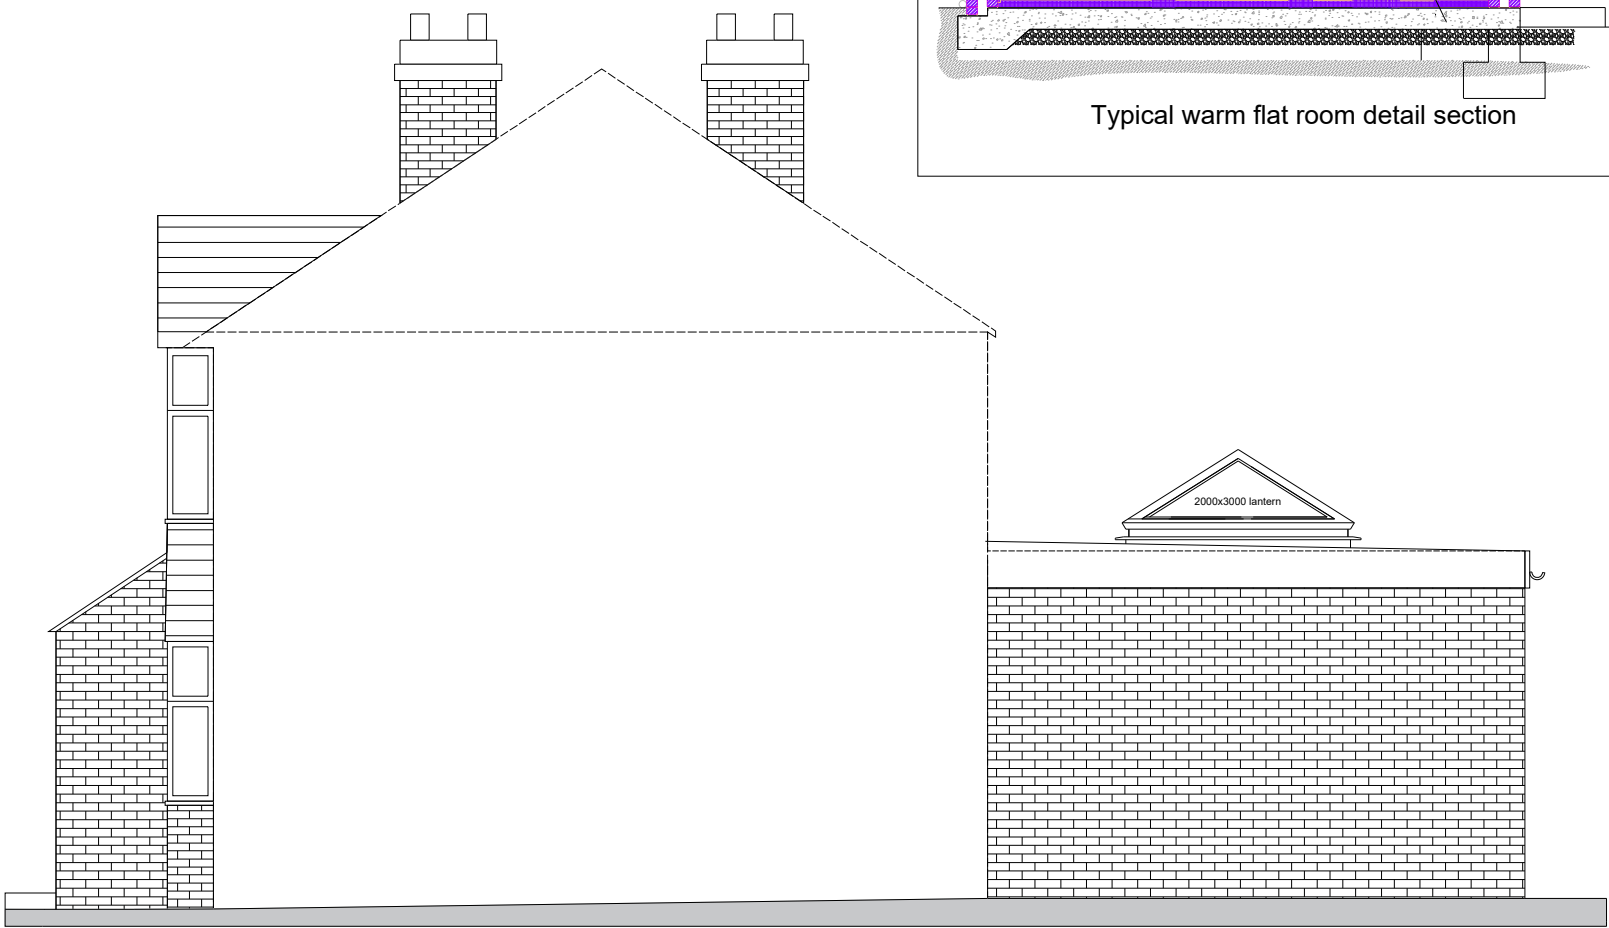


FIRST FLOOR PLAN
(1:50 on A1)

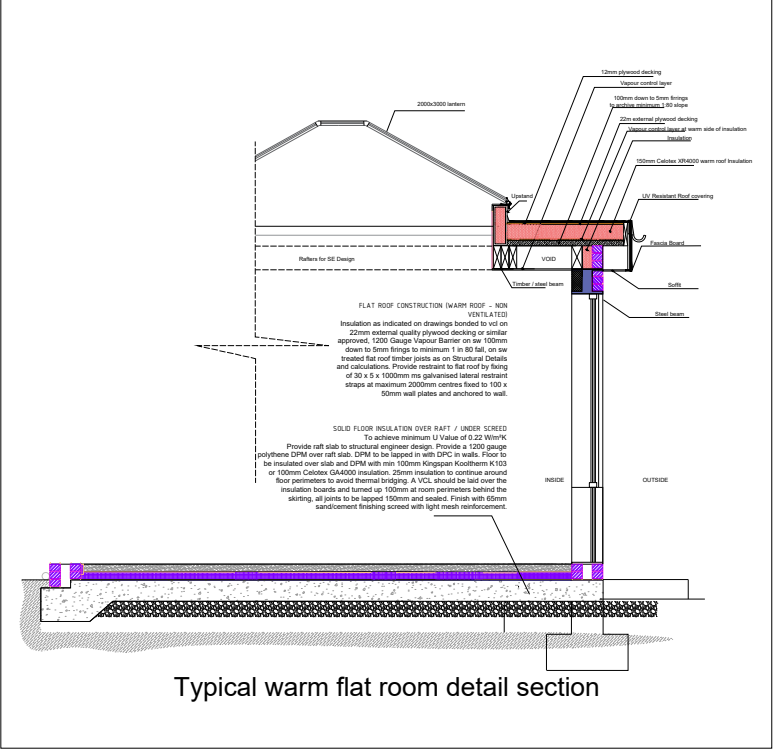

Proposed side elevation (north)

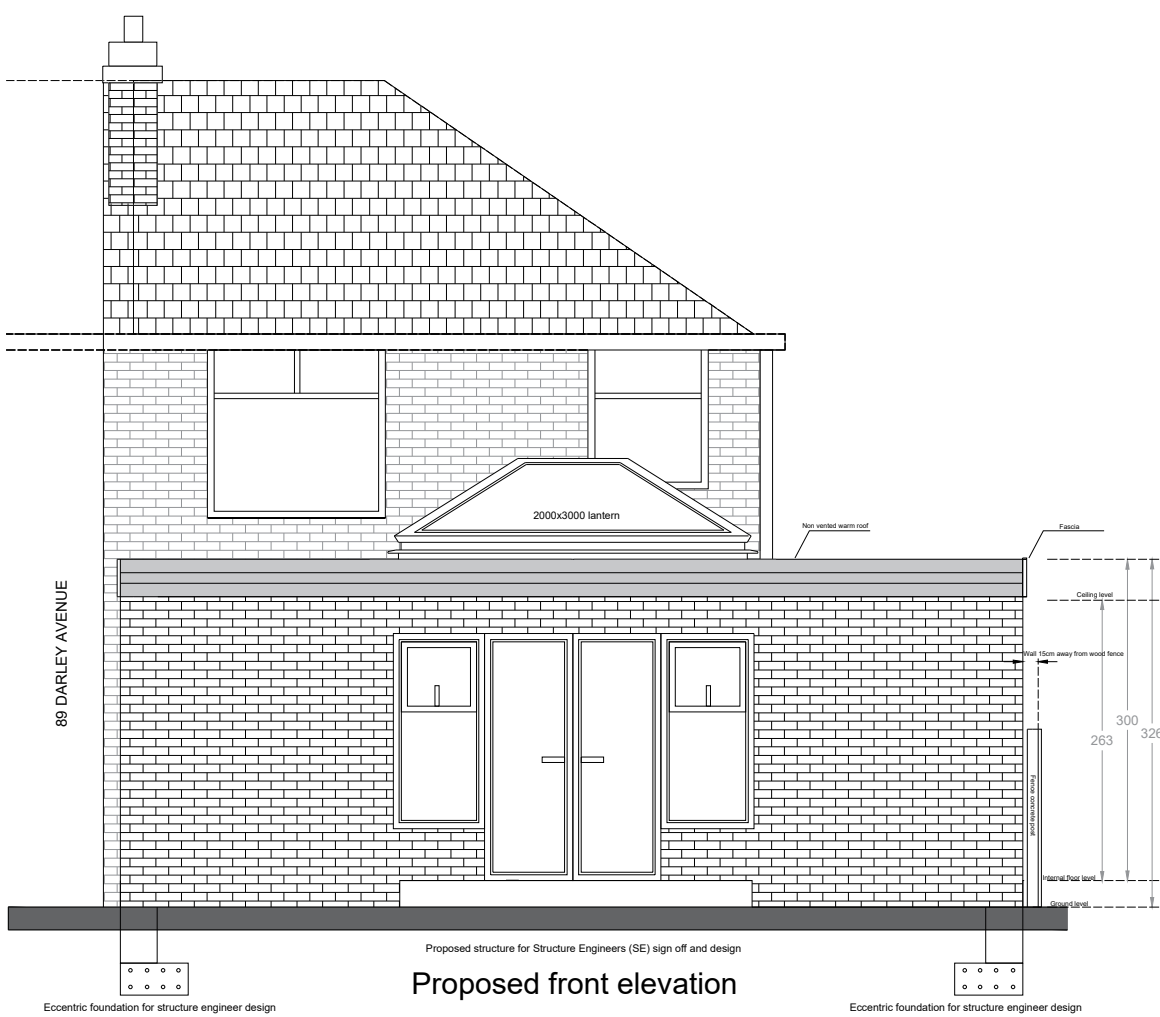

Proposed front elevation

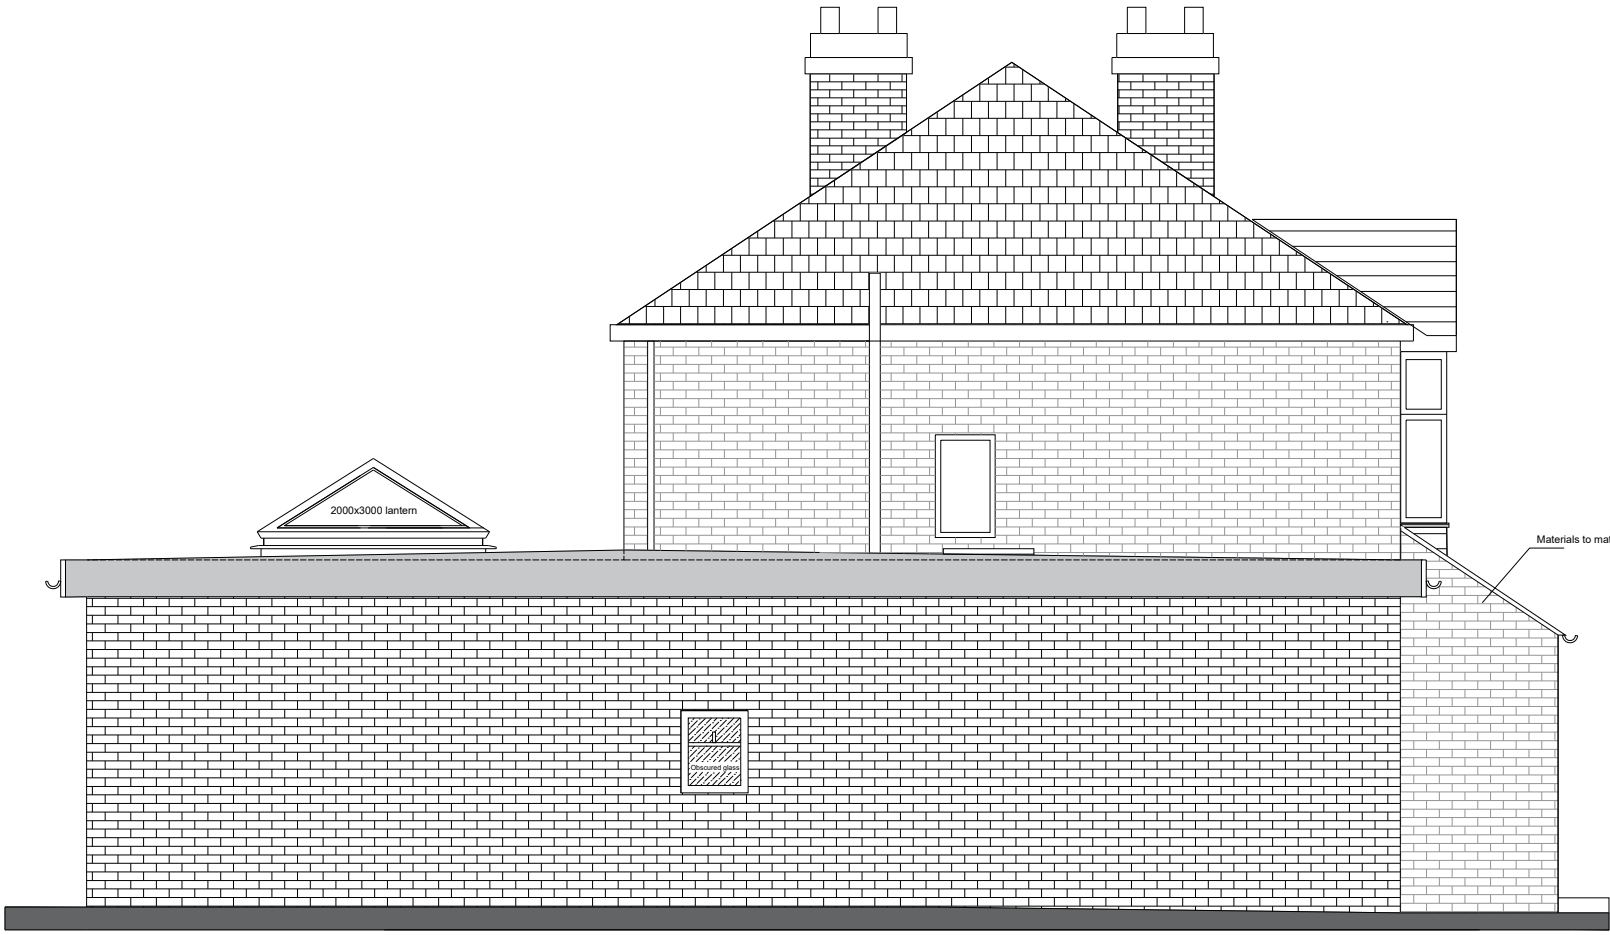

Proposed side elevation



Proposed front elevation

Project:		
Single storey rear and side extension at:		
89 Darley Avenue		
Manchester		
M21 7QR		
Client: Mr Mohammed Ilyas		
Submitted to Planning permission and party wall agreement		
All structure work to be examined and signed off by a qualified		
structure engineer. All electric work done by a qualified electrician.		
All measurements to be checked on site.		
DRG Title:		
Proposed Plans		
Date: 27/06/2024	Job No	Dwg. No
Scale: 1:50 on A1	24.04.00	A03
Email: SUNBULLI@HOTMAIL.CO.UK		