



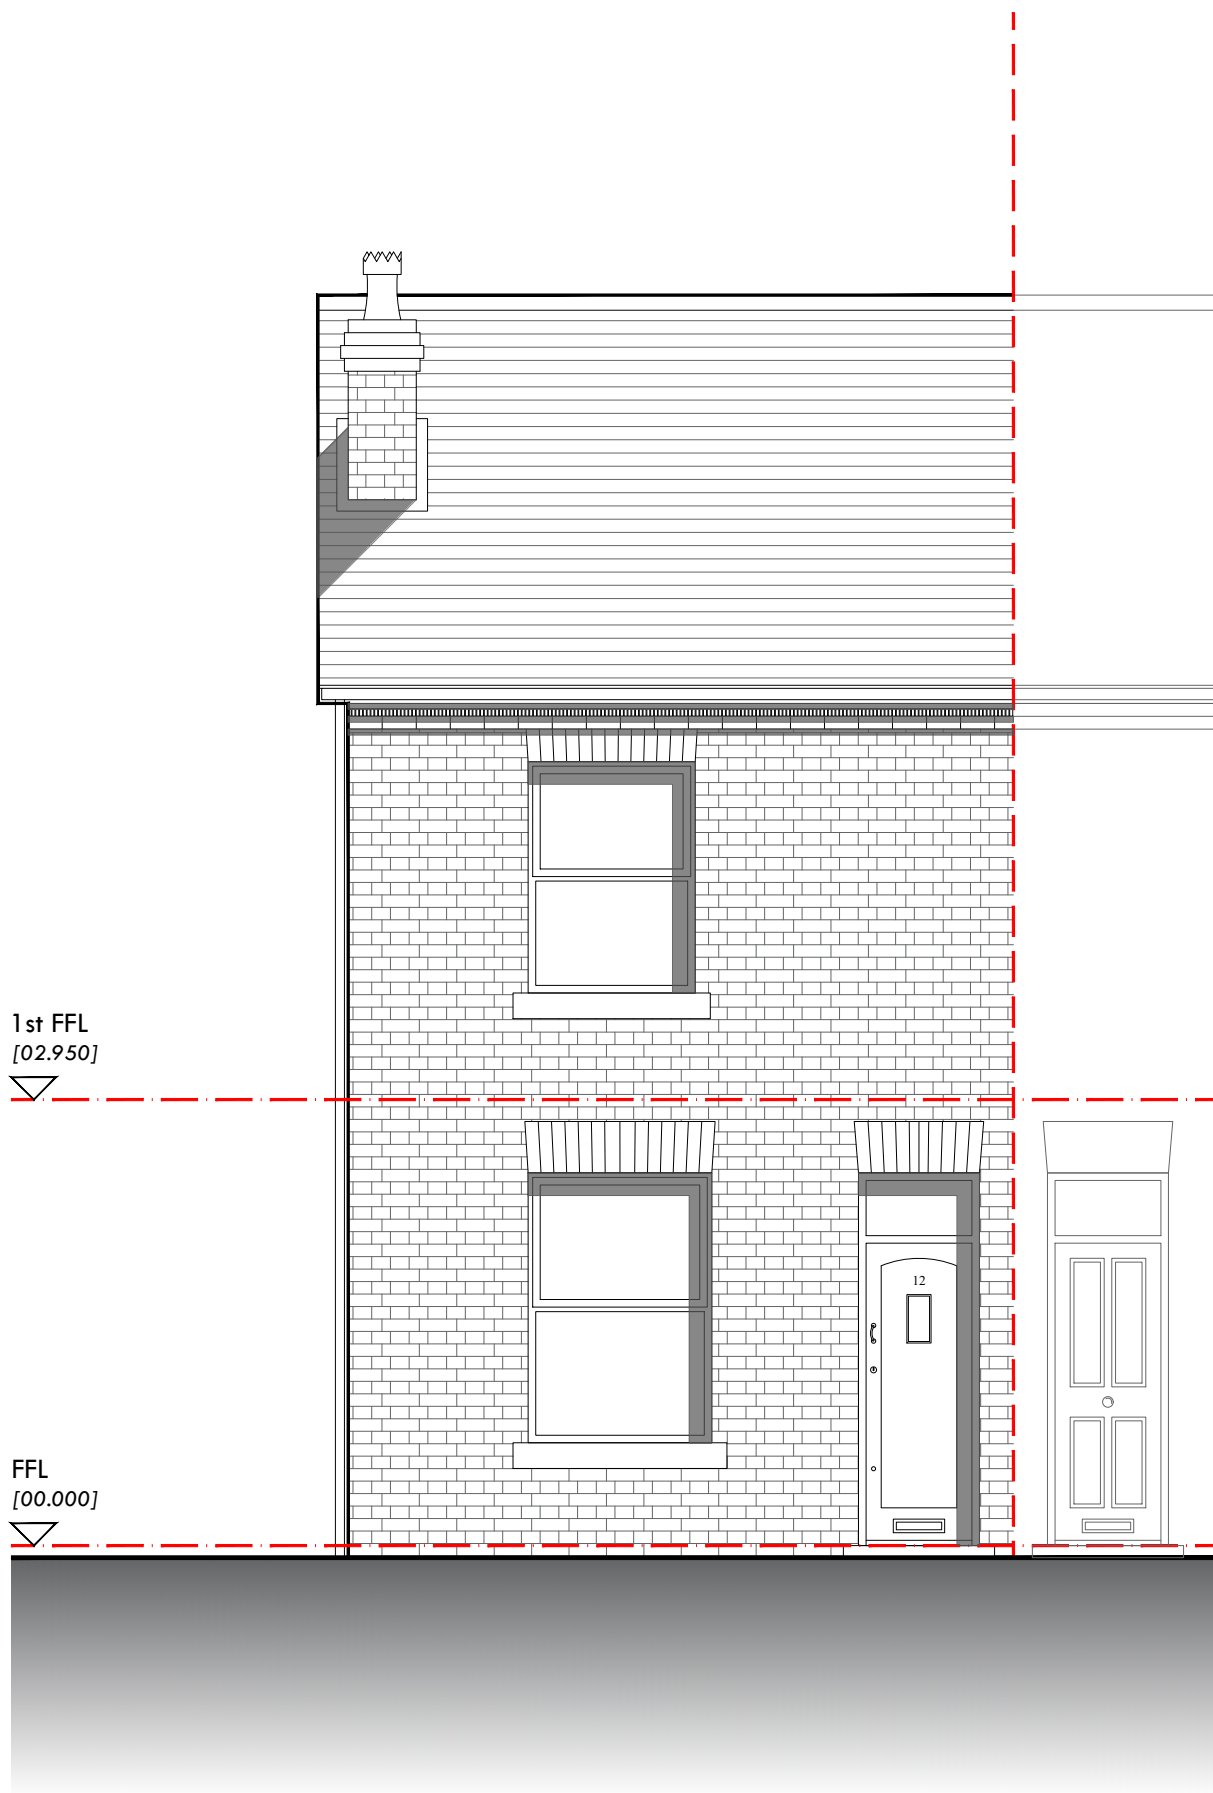


front elevation [proposed] [unaffected by works]
1.50@A1



side elevation [proposed]
1.50@A1

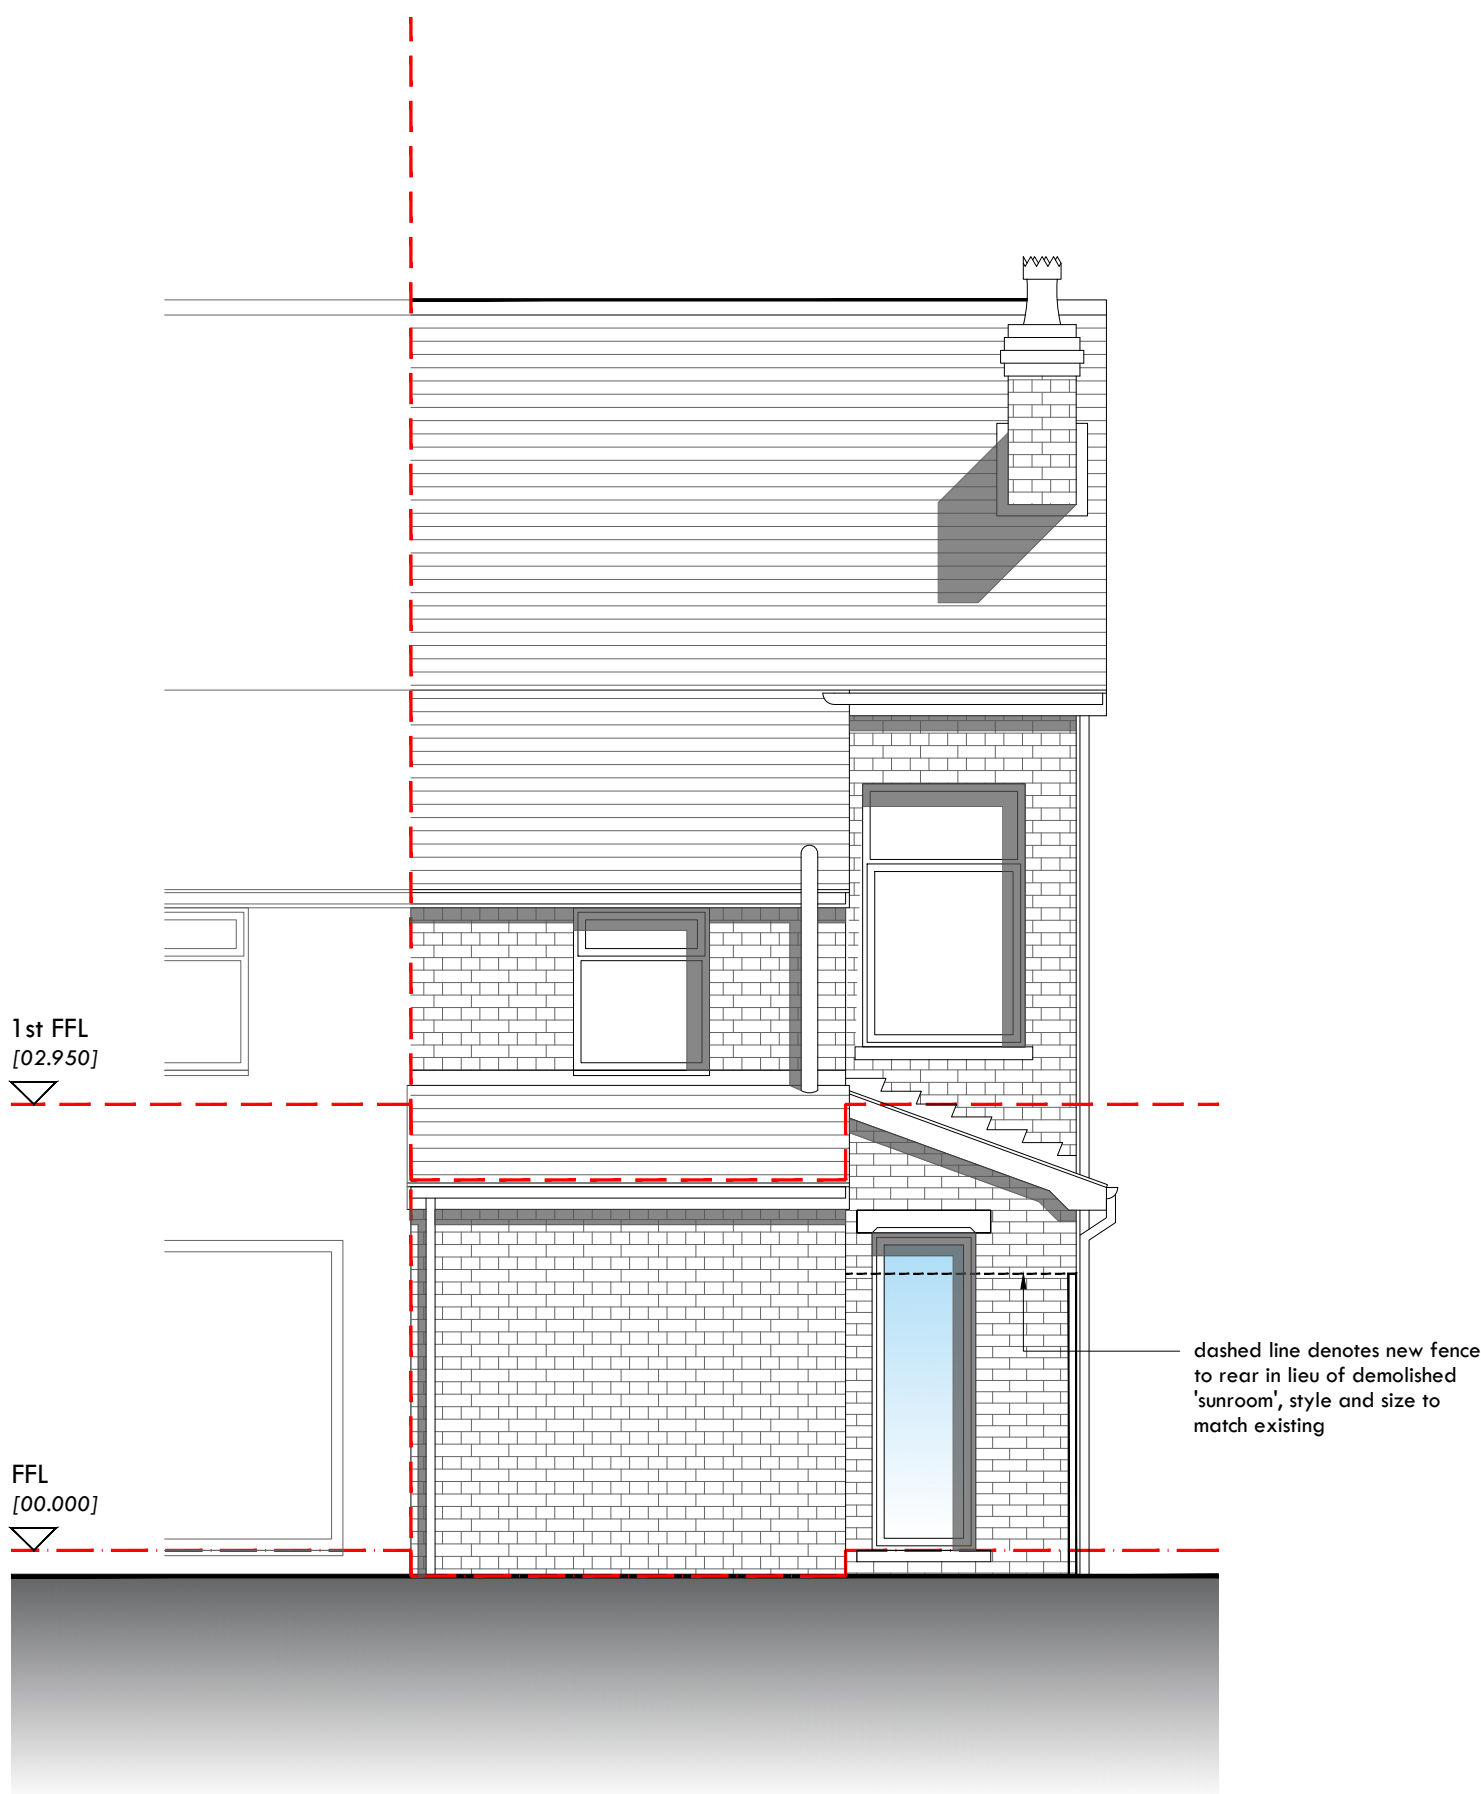

rear elevation [proposed]
1.50@A1

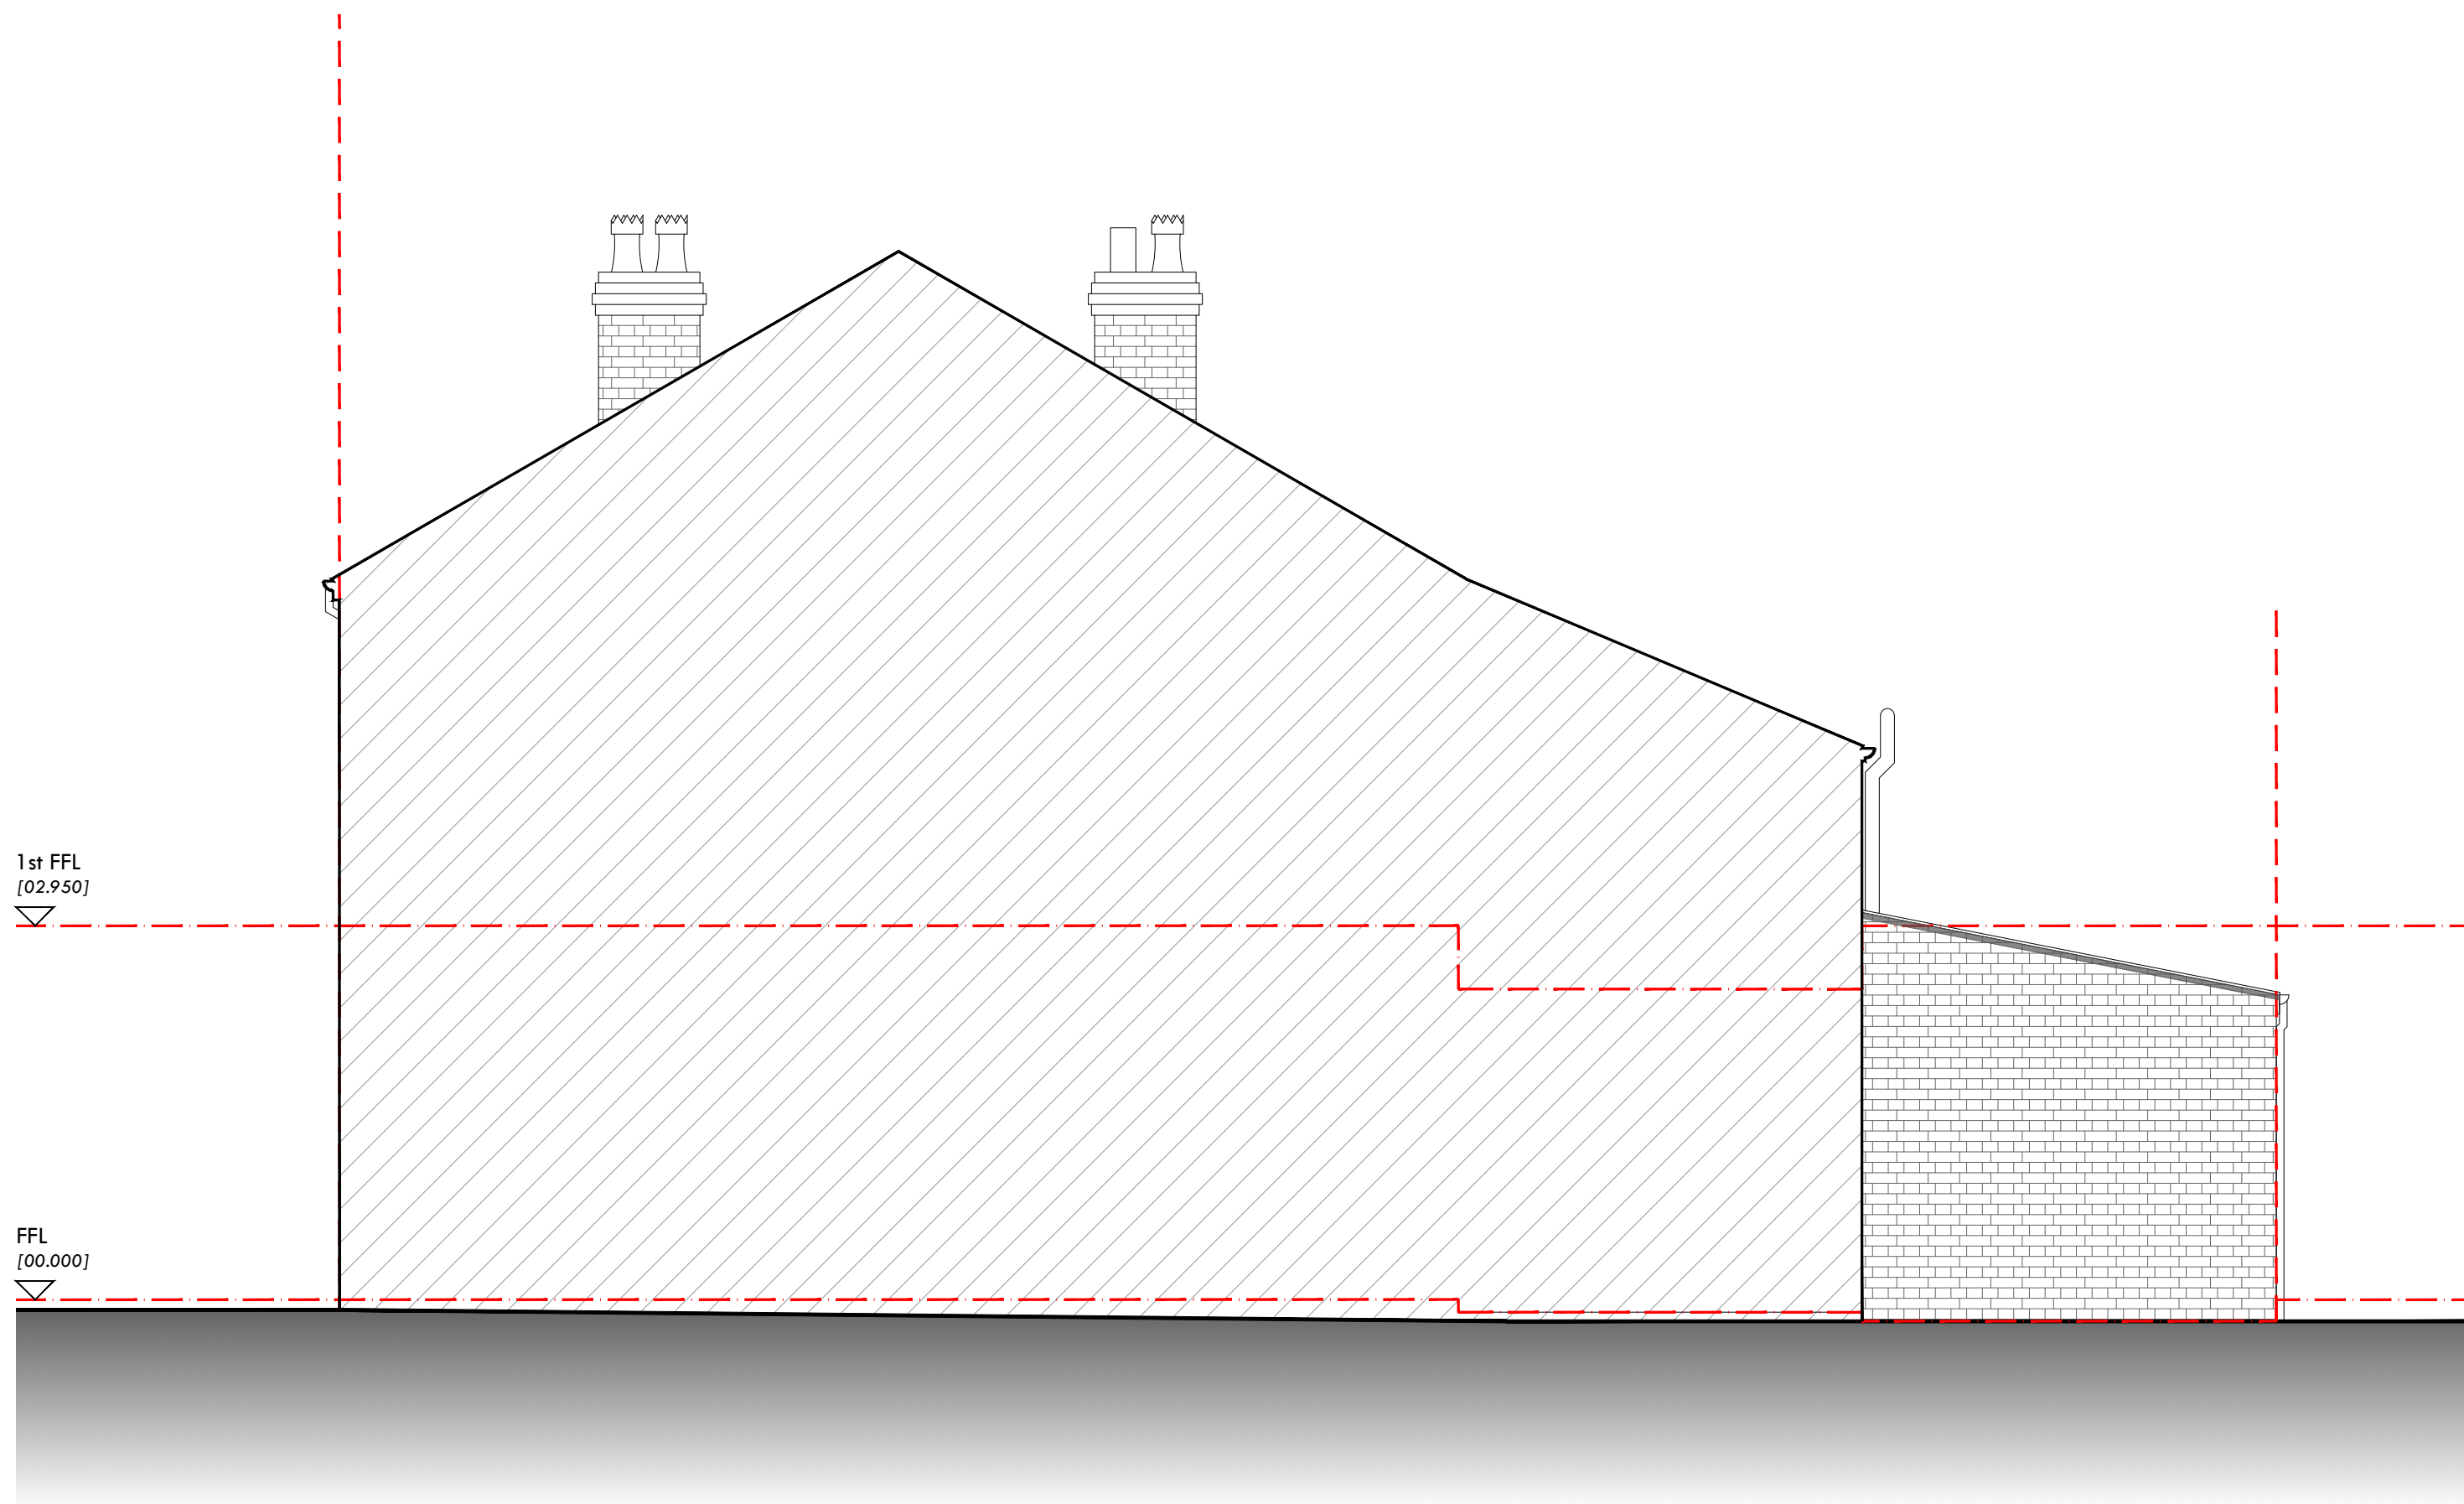

gable elevation [thru no. 10 Weston Grove] [proposed] [unaffected by works]
1.50@A1

This drawing is for use only as detailed within the title bar legend status.

Do Not Scale

Use figured or on site dimensions only. All dimensions are to be checked on site prior to commencement of works.

Any discrepancies to be brought to the immediate attention of the client/designer.



All dimensions are in millimeters unless otherwise stated.

This drawing may not be copied or recreated in whole or part without prior consent of the designer.

○ ○ ○ ●

legend	
masonry walls	
render walls	
tilled roof	
boundary line	
new glazing	

rev	date	description
revisions		

  

drawing title

proposed elevations

project address

12 Weston Grove,
Northenden,
Wythenshawe,
M22 4NX

project description

ground floor rear infill
extension

status

planning

scale

1.50 @ A1

date

Sep 24

drawing no.

P04

rev no.

-