


SCALE 1:100



Internal Rear Elevation IR-IR'

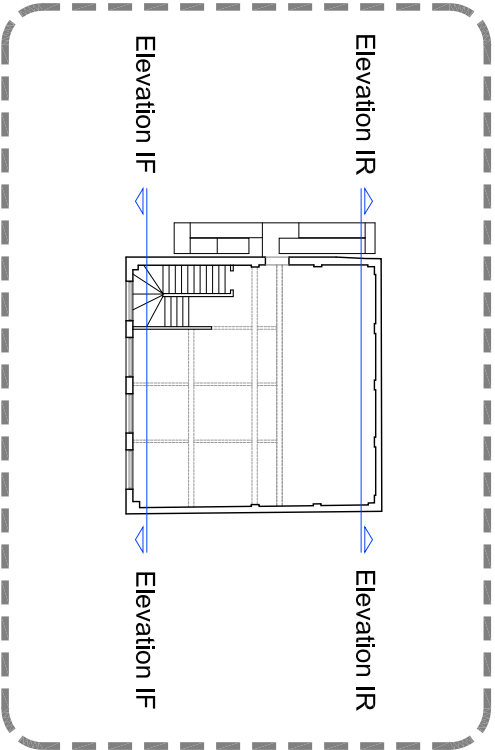

Internal Front Elevation IF-IF'

		HOWARD & SEDDON A.R.I.B.A.	
		CHARTERED ARCHITECTS,	
		64 WASHWAY ROAD,	
		SALE, CHESHIRE, M33 7RE.	
		TEL No 0161-973 8296	
		FAX No 0161-962 3485	
		e-mail : admin@howardandseddon.co.uk	
PROJECT		TITLE	
RESIDENTIAL DEVELOPMENT		EXISTING INTERNAL	
58 RICHMOND STREET		FRONT & REAR ELEVATIONS	
MANCHESTER			
CLIENT			
TAHIR AHMED, TAHIR MEHMOOD			
		DRAWN	DRG No.
		D. ROJO	12,764
		DATE	
		14/01/19	56
		SCALE	AMENDMENT
		1:100 (A3)	B
REV			
A	FIRST ISSUE	DR	27.11.18
B	TAGS	DR	14.01.19
		DR	27.11.18
		DATE	