





Proposed Front Elevation Block 14

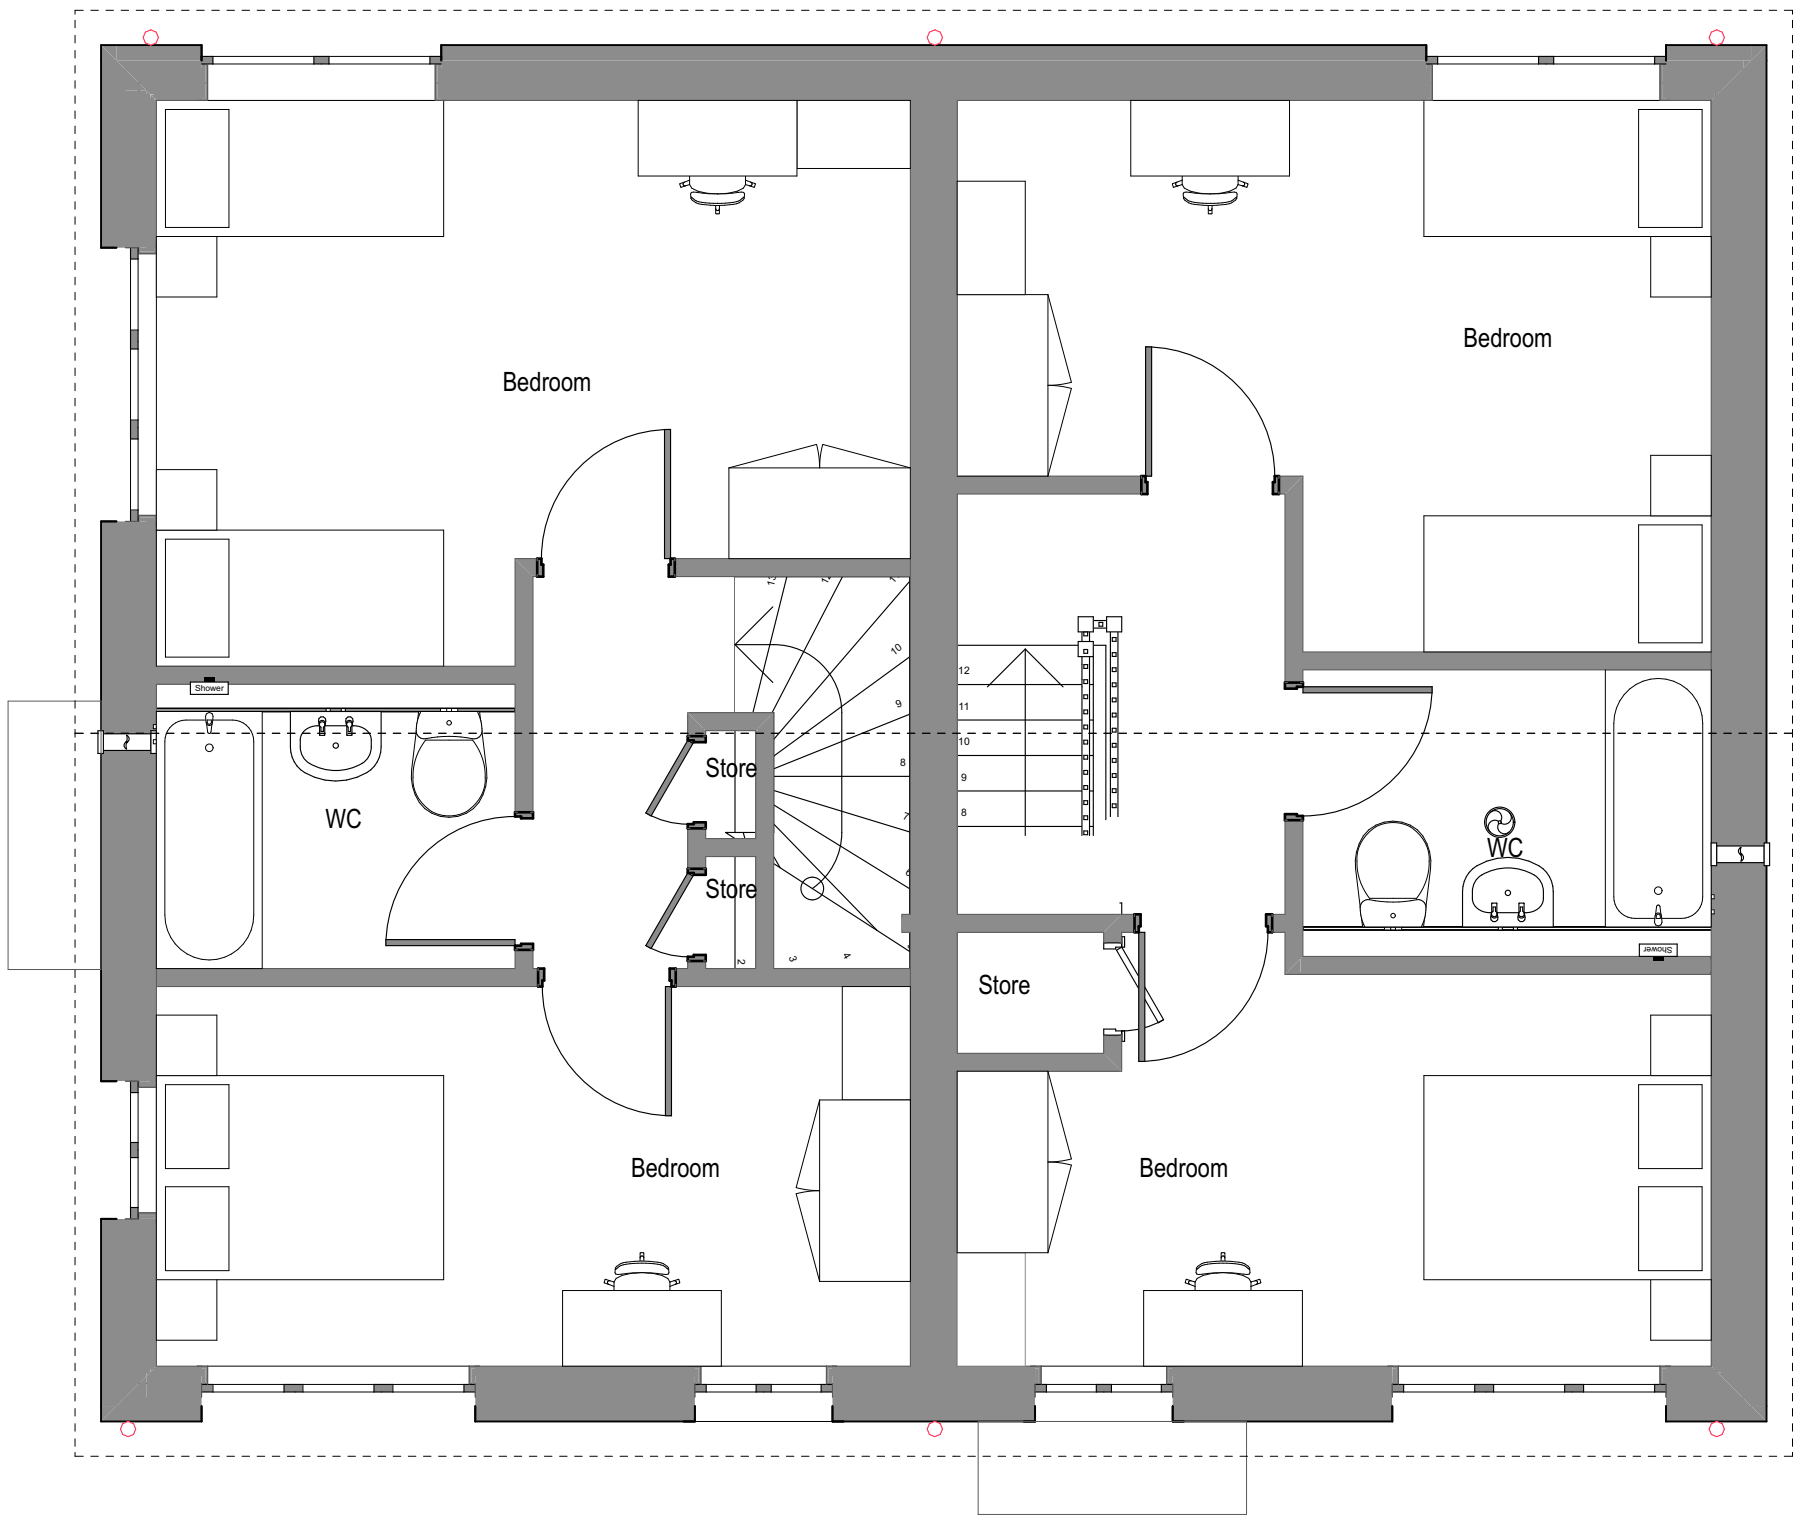

First Floor 1:50

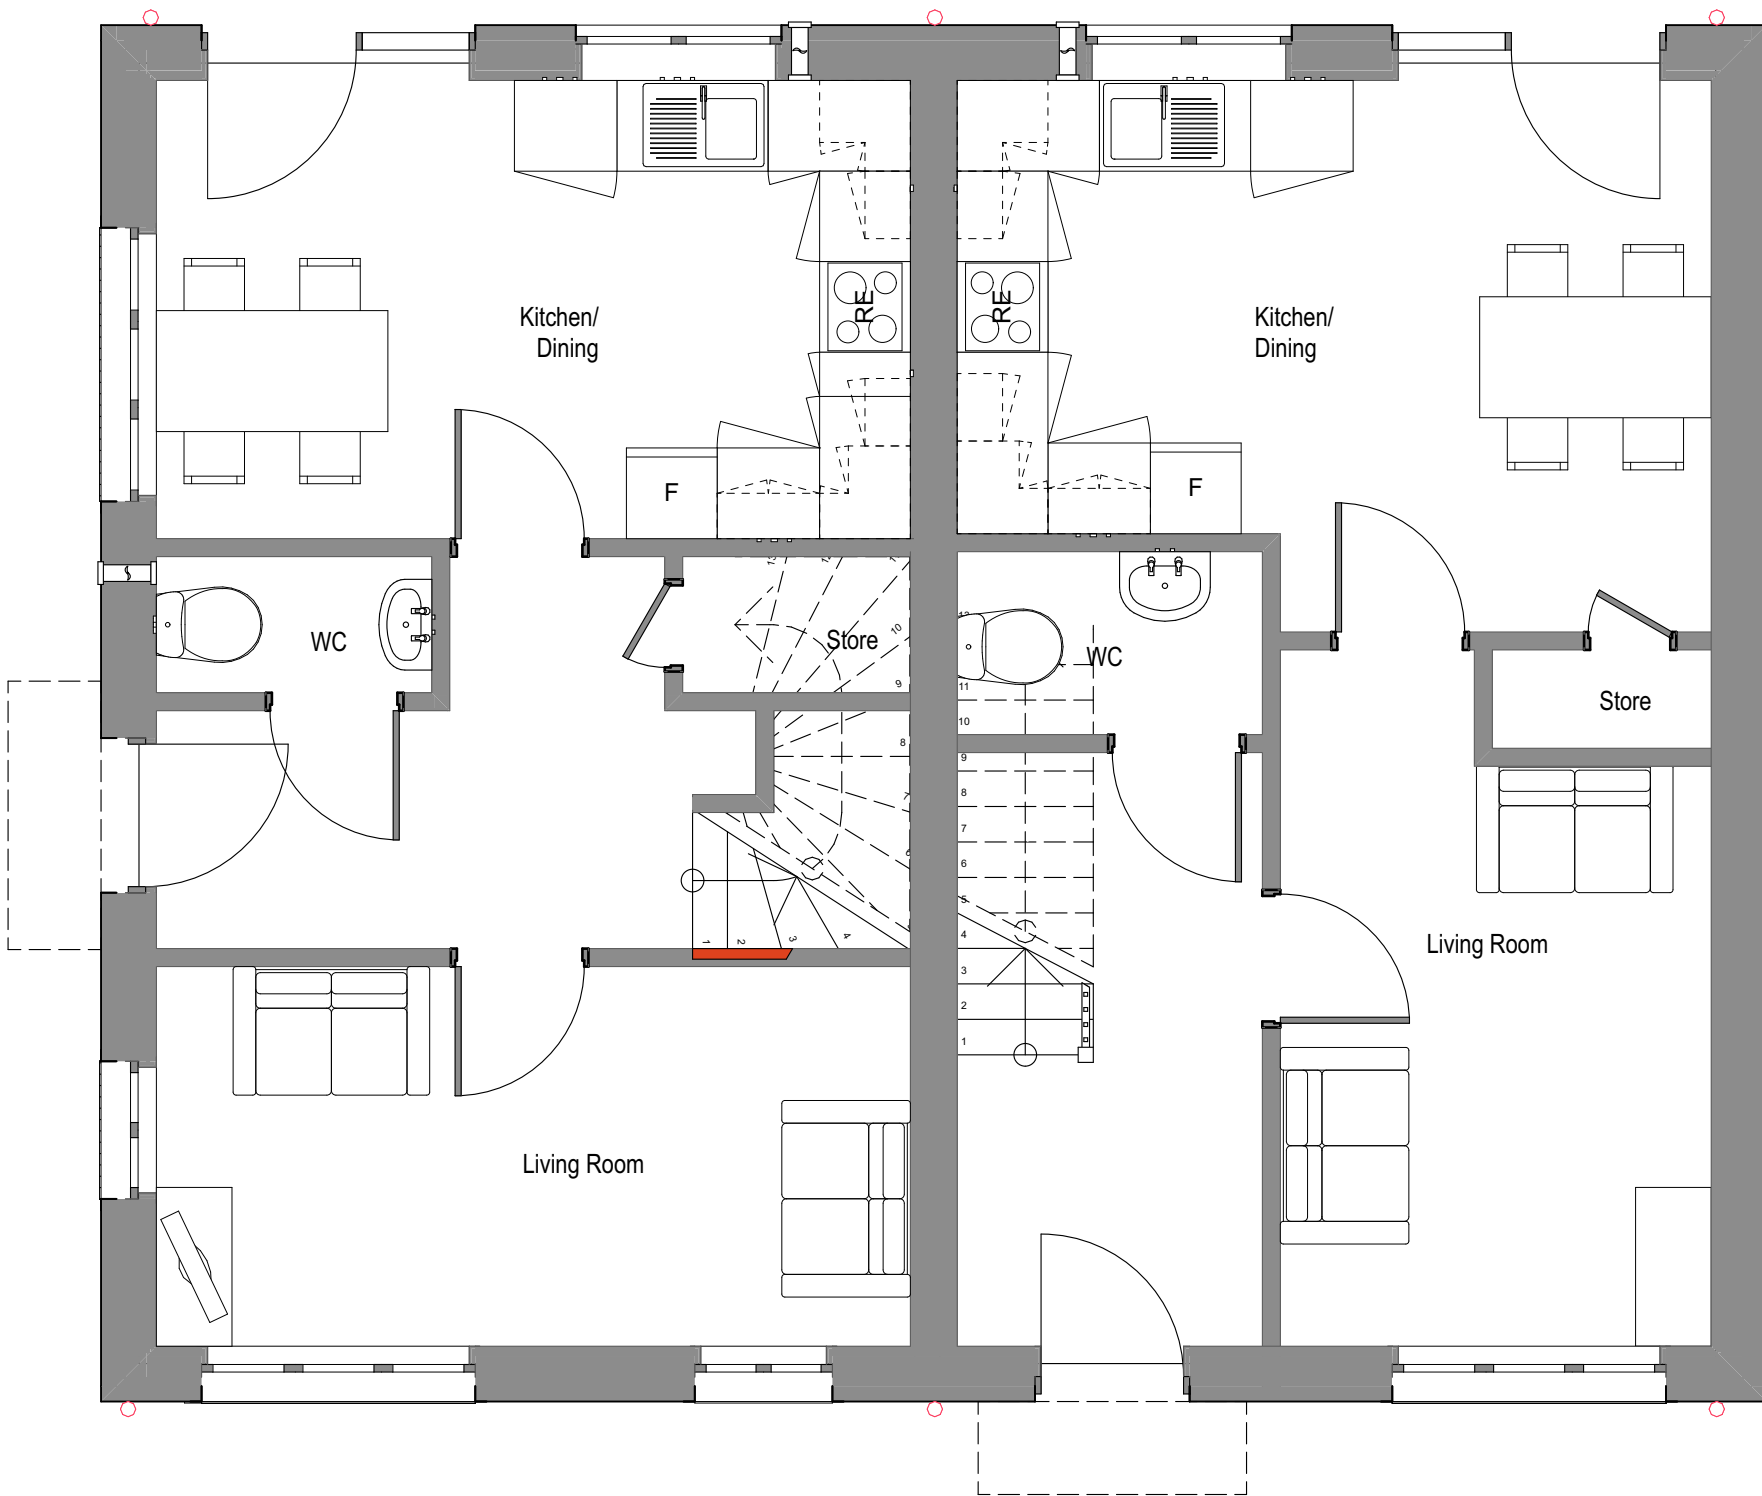

Ground Floor 1:50

B Revisions updated to reflect changes to external works		170924 C.M		
A Revisions updated to reflect site plan changes		03/11/23 C.M		
Description Detail of Revision		Date	Initials	
PROJECT Charlestown, White Moss Road and Dam Head Drive - P500 Phase 1 Site		TITLE 2B4P - Block Type C - Block 13	STATUS PLANNING	
PROJECT NO. 1785		DRAWING NO. PL.011B	<div>170924</div> <div>03/11/23</div> <div>1:50, 1:1, 1:1</div>	
DRAWN BY CM		CHECKED DS		
DATE NOV 22		SCALE (u.a.)		
4a Rock Mill Lane, New Mills, SK22 3BN e-mail: admin@John McCall.co.UK				
JOHN MCCALL ARCHITECTS LTD		A1		
No. 1 Arts Village, Henry Street, Liverpool L1 5BS Tel: 0151 707 1818 Fax: 707 1819				