

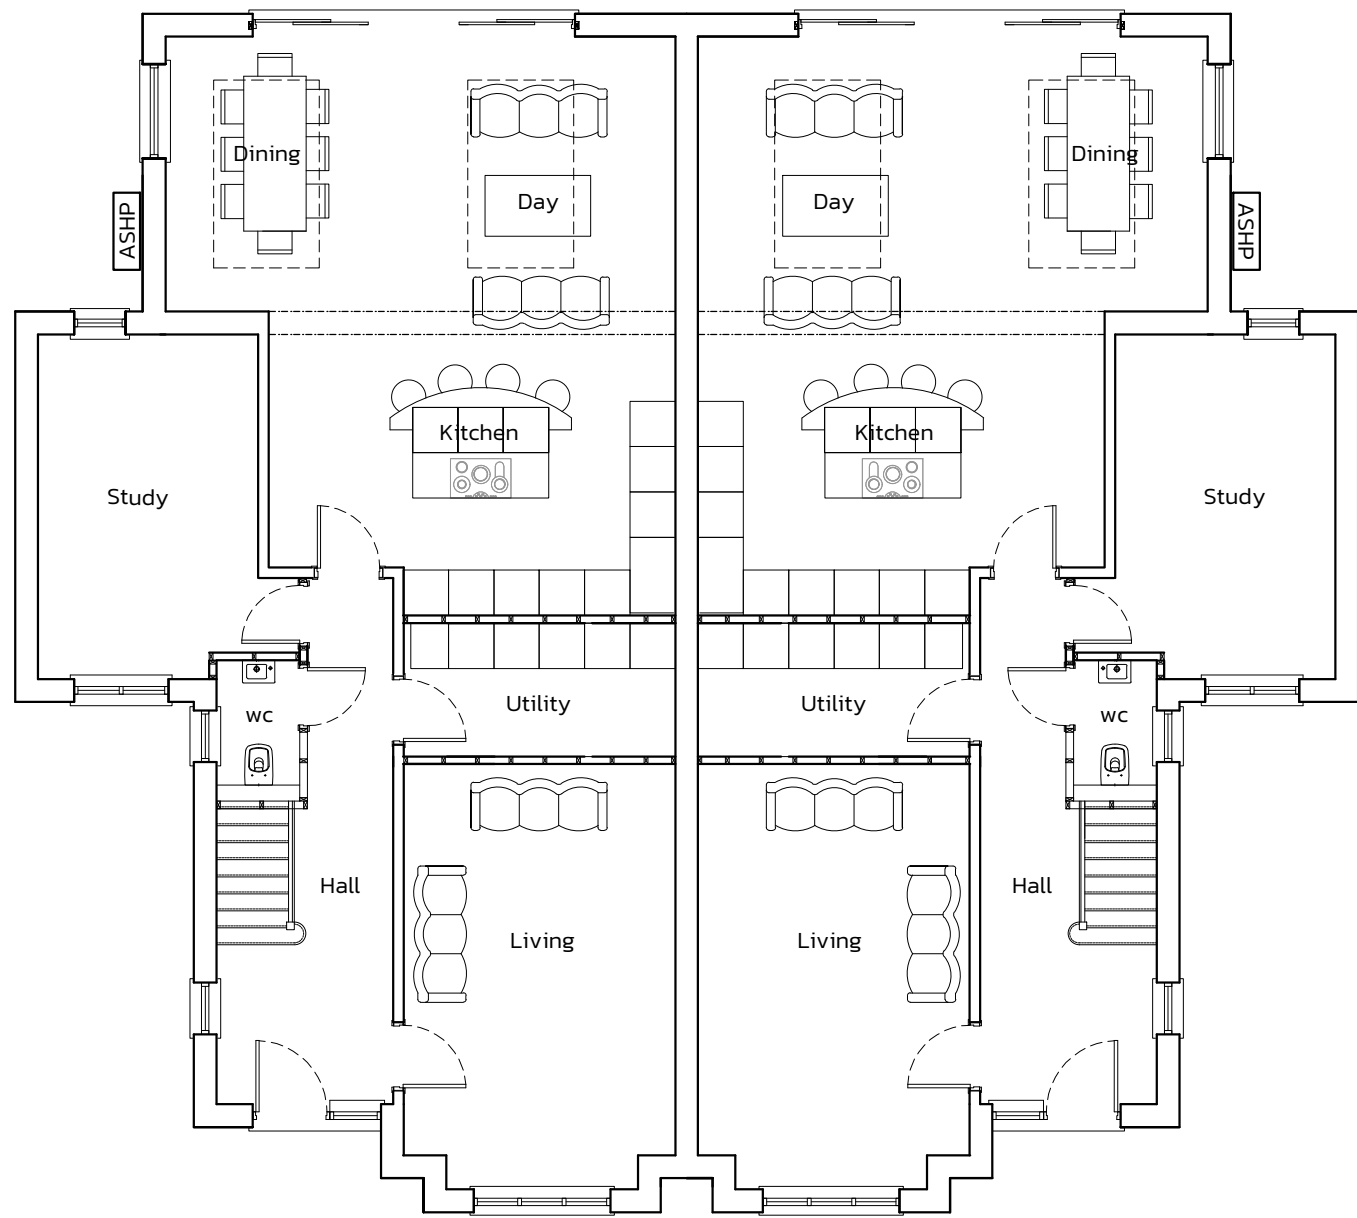



PLANNING DRAWINGS
All dimensions are to be checked by client. Any discrepancies are to be reported to the Architect. This drawing to be Read in Conjunction with all associated Architects or Consultants Details & Specifications. This drawing is for illustrative purposes only and does not form part of any contract.

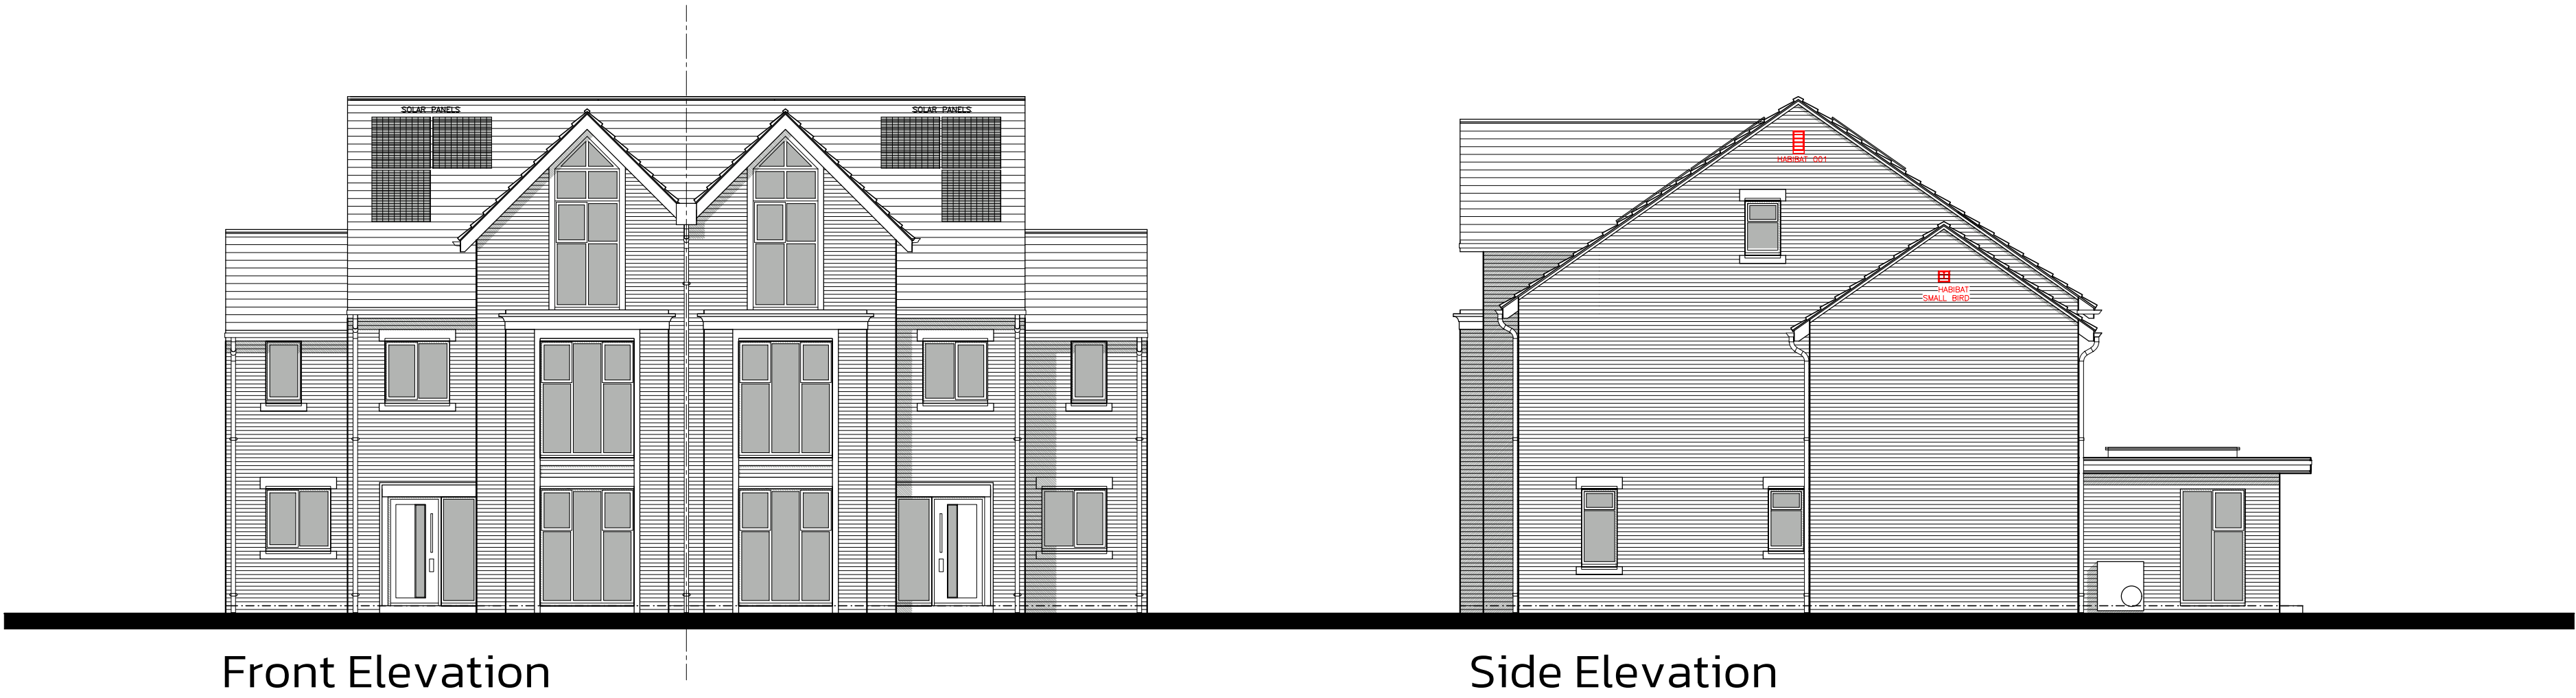


Ground Floor Plan

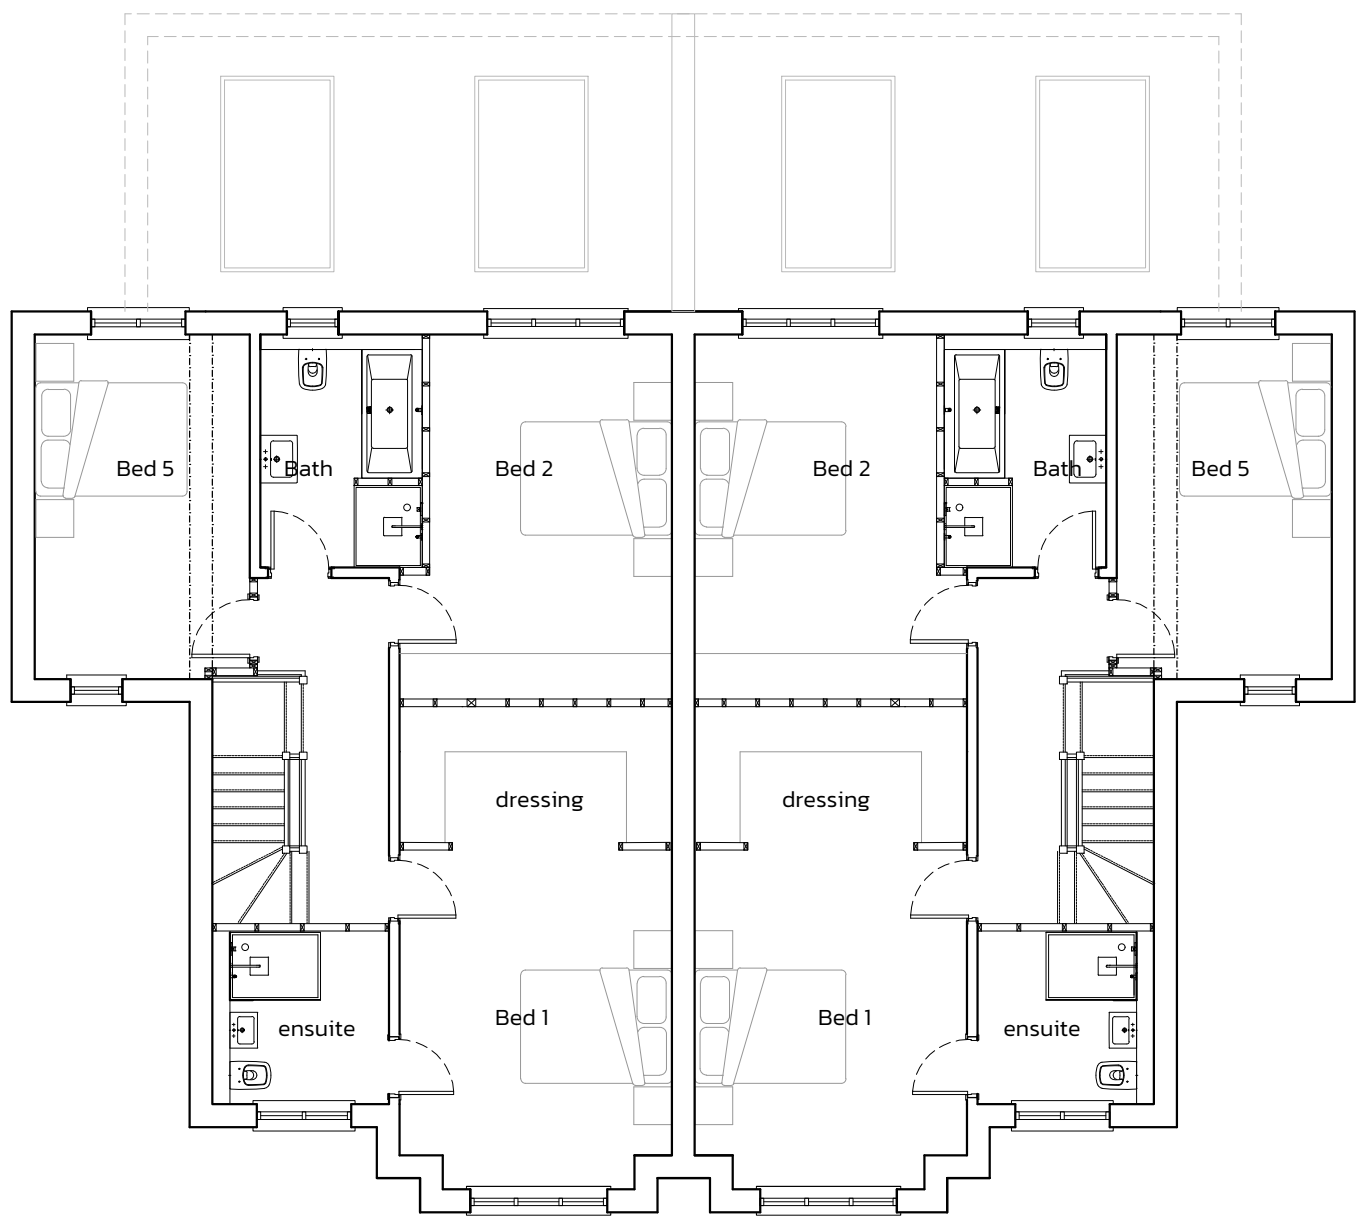


First Floor Plan

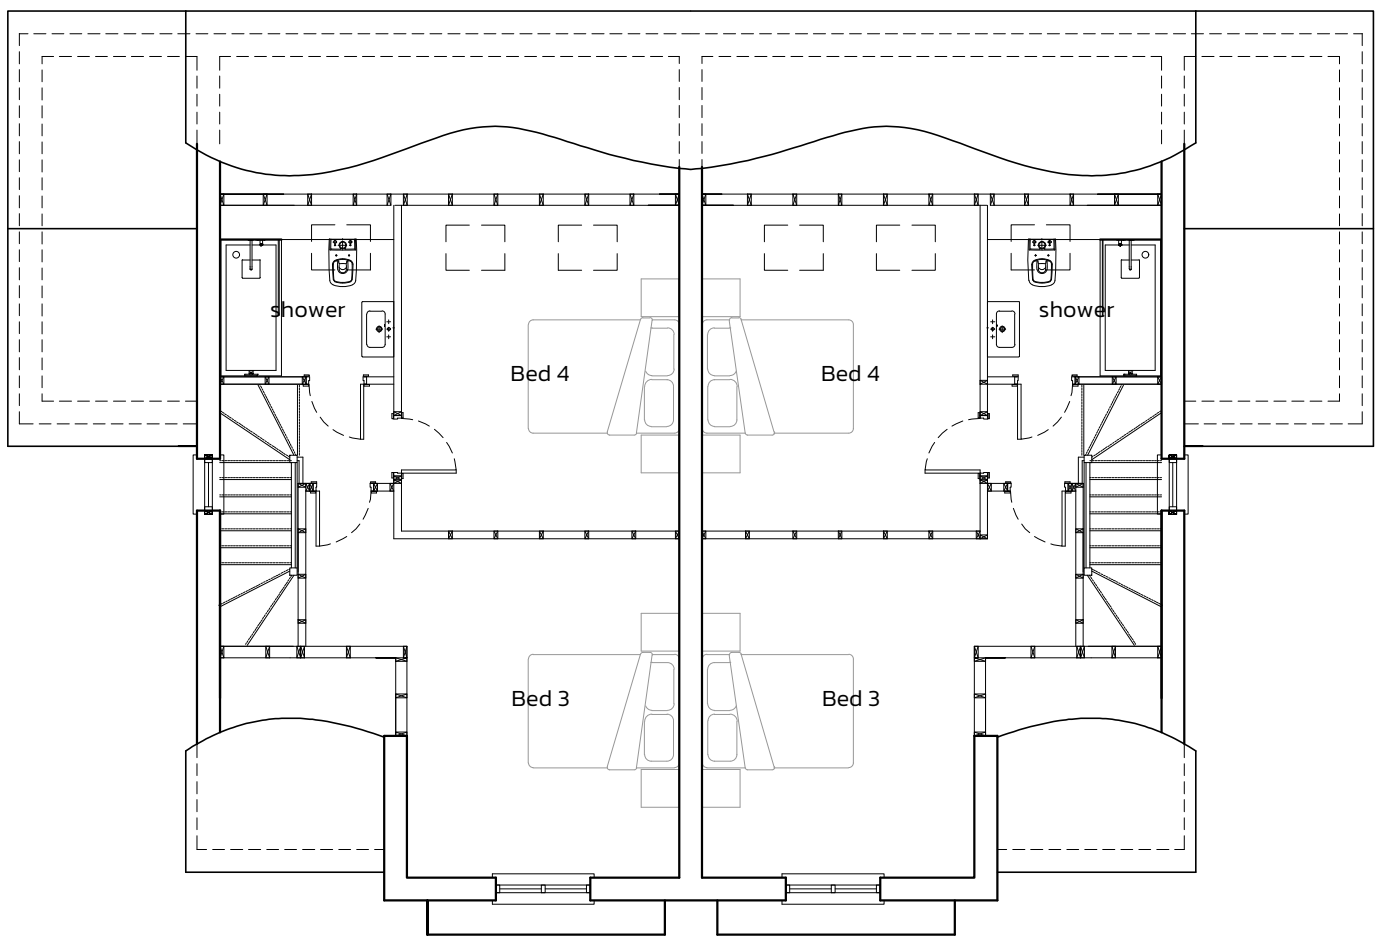

Second Floor Plan

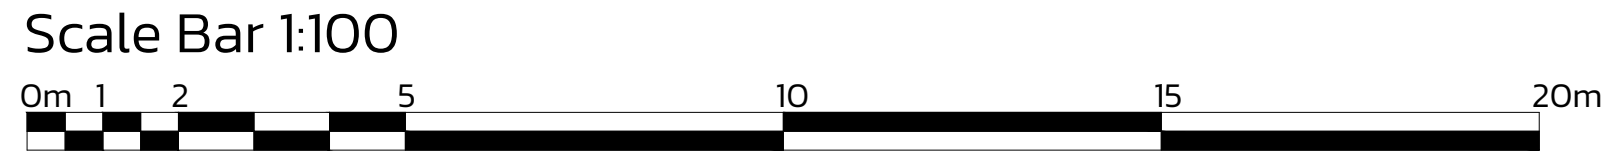

THIS DRAWING AND THE BUILDING WORKS DERIVED THEREIN ARE THE COPYRIGHT OF B2 ARCHITECTURE LIMITED AND MAY NOT BE USED, COPIED OR REPRODUCED WITHOUT WRITTEN PERMISSION.

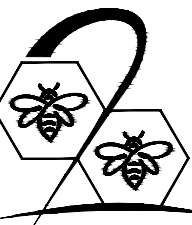

B2ARCHITECTURE

Proposed development at: **No. 262 Ryebank Rd
Chorlton, Manchester**

Client: **St Werburgh Developments**

Drawing title: **Proposed Plans & Elevations**

Status: Planning	Date: APRIL 2024
Scale: 1:100 @ A1	Drawn: PGJA
Checked: B2 Architecture	
Job No. 23-78	Drawing No. 05
Revision: A	