



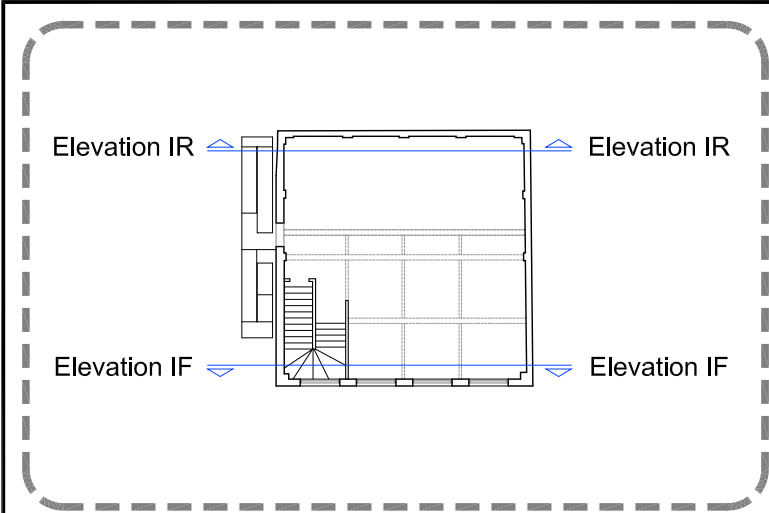

0 5m
SCALE 1:100



Internal Rear Elevation IR-IR'

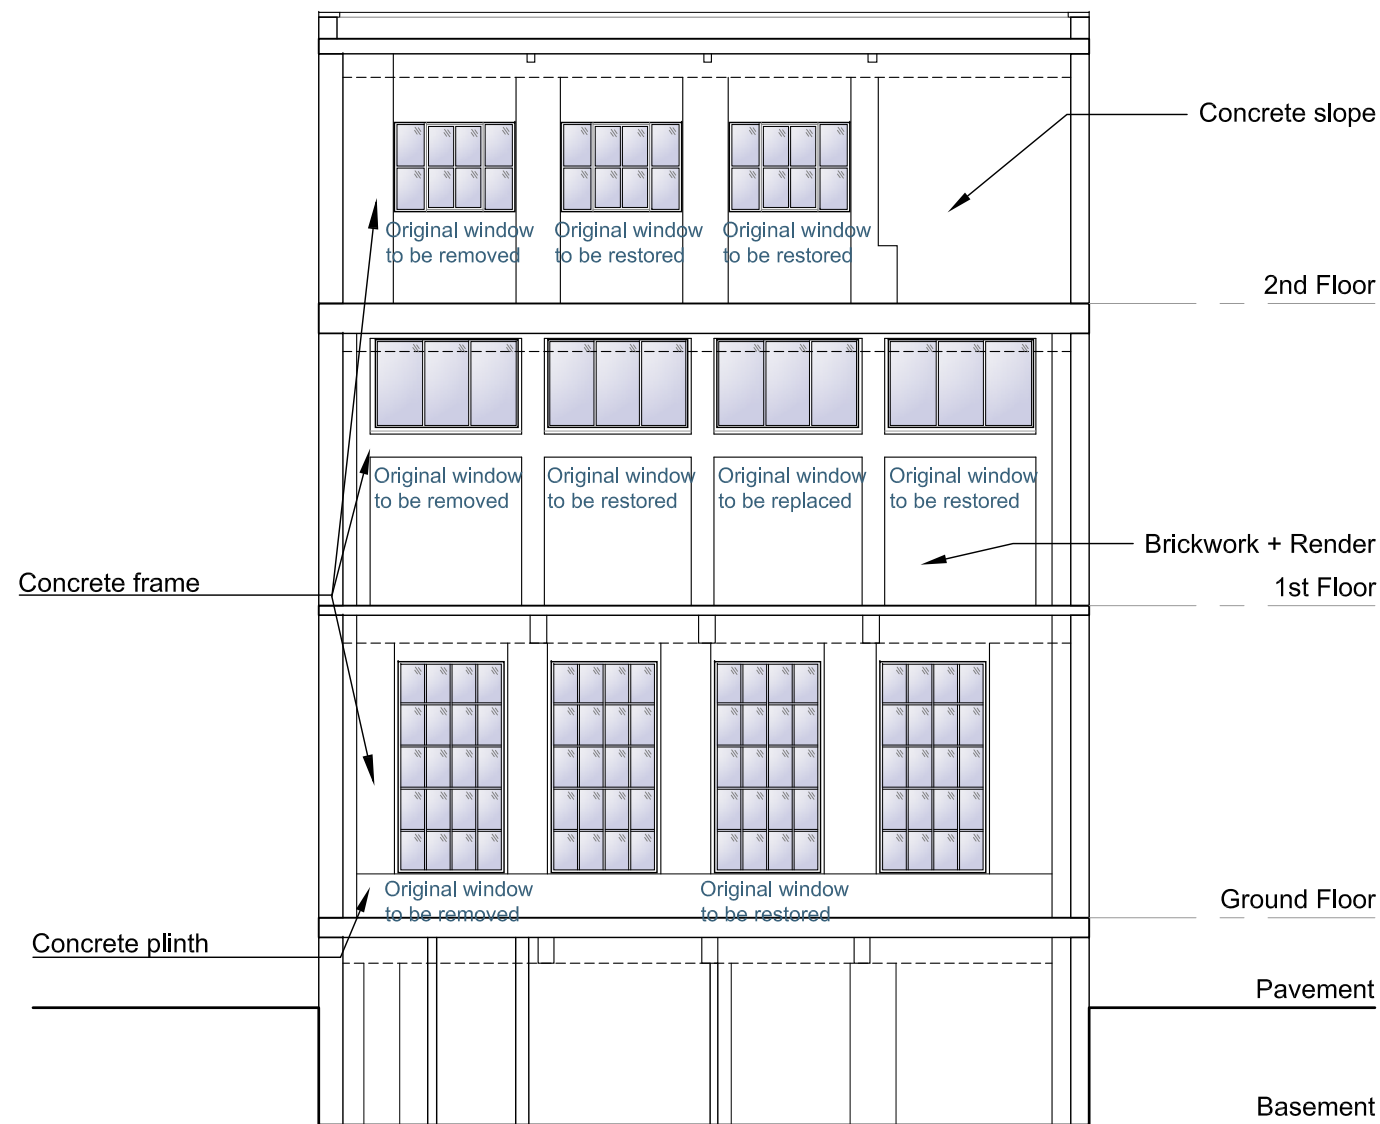

Internal Front Elevation IF-IF'

				HOWARD & SEDDON A.R.I.B.A. CHARTERED ARCHITECTS, 64 WASHWAY ROAD, SALE, CHESHIRE. M33 7RE. TEL No 0161-973 8296 FAX No 0161-962 3485 e-mail : admin@howardandseddon.co.uk	PROJECT RESIDENTIAL DEVELOPMENT 58 RICHMOND STREET MANCHESTER	TITLE EXISTING INTERNAL FRONT & REAR ELEVATIONS	DRAWN D. ROJO	DRG No. 12,764 56
B	TAGS	DR	14.01.19		CLIENT TAHIR AHMED, TAHIR MEHMOOD		DATE 14/01/19	
A	FIRST ISSUE	DR	27.11.18				SCALE 1:100 (A3)	AMENDMENT B
REV	DESCRIPTION	BY	DATE					