


12/09/2024 16:27:49

C:\Users\jlee\Documents\5668-HMA-DS-ZZ-M3-A-00001_P01 - Dover St_lee\PIV4.rvt

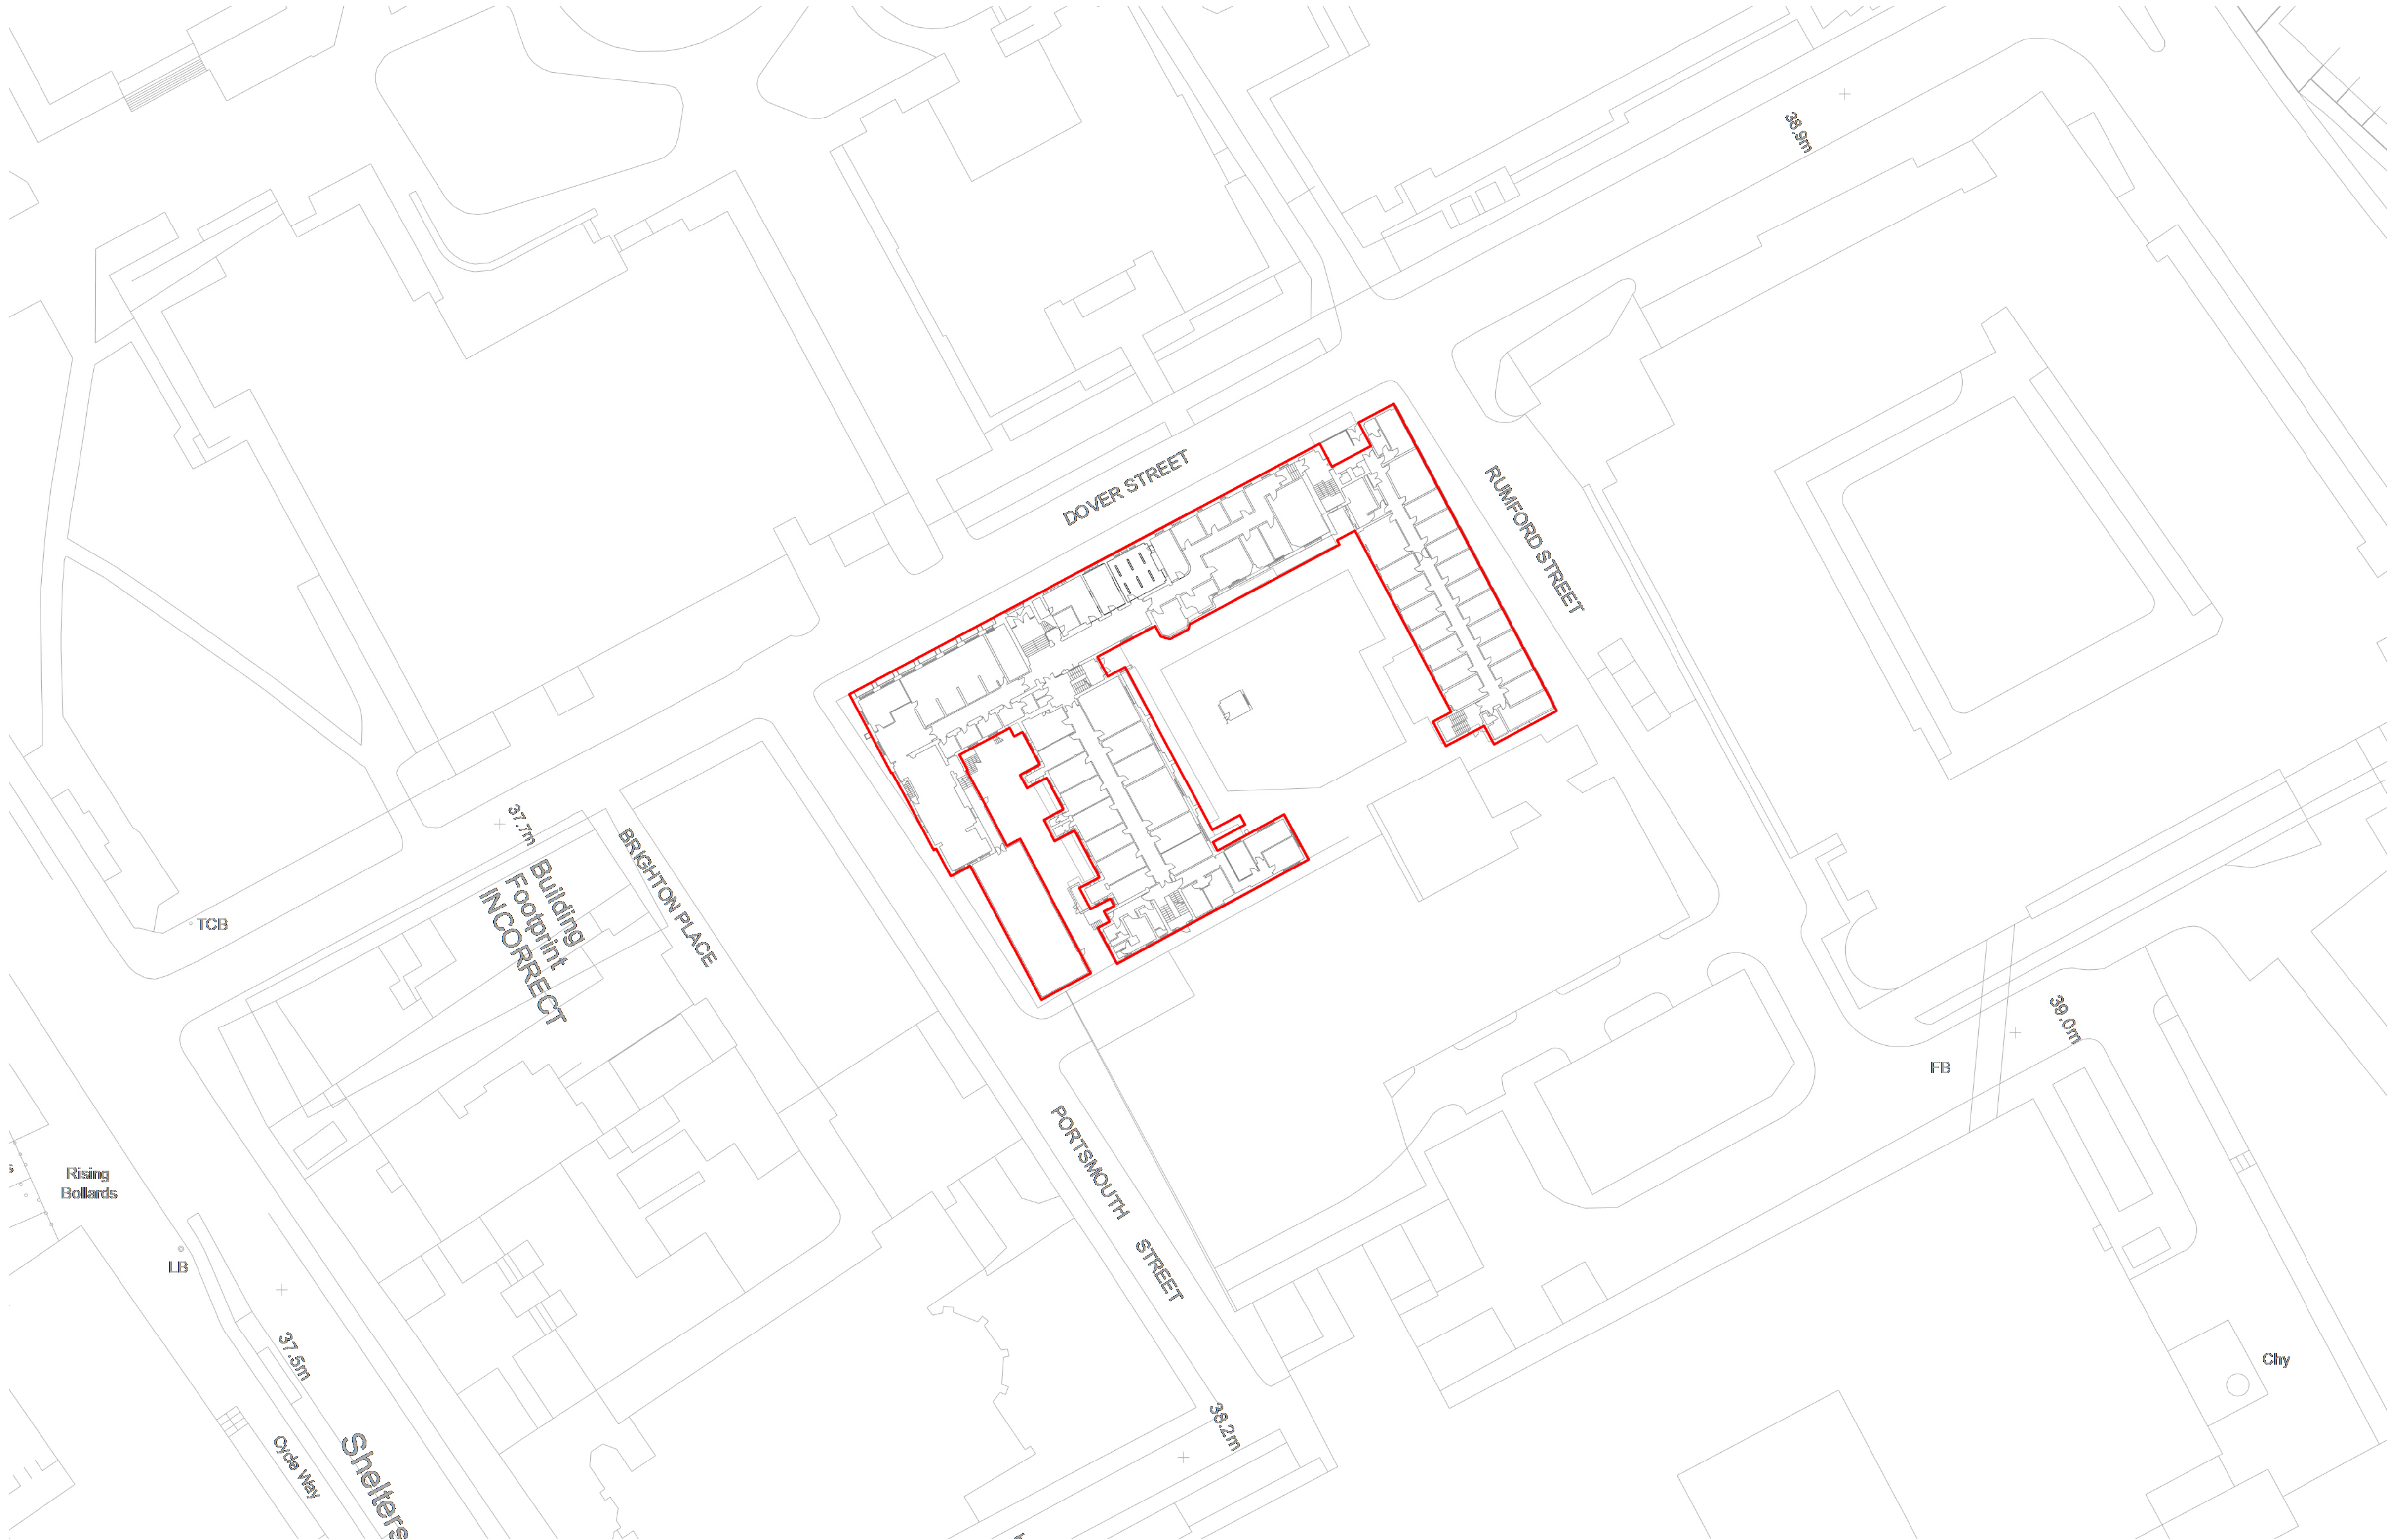



Site Plan as Existing

1 : 500 @ A1

— Site Boundary

NOTES

1. Do not scale from this drawing.
2. All measurements are in millimetres unless stated otherwise.
3. This drawing is to be read in conjunction with the specification and all relevant Architectural, Electrical, Mechanical and Structural drawings.
4. (c) University of Manchester this drawing must not be reproduced without permission.
5. Directorate of Estates and Facilities to be notified of any discrepancies.

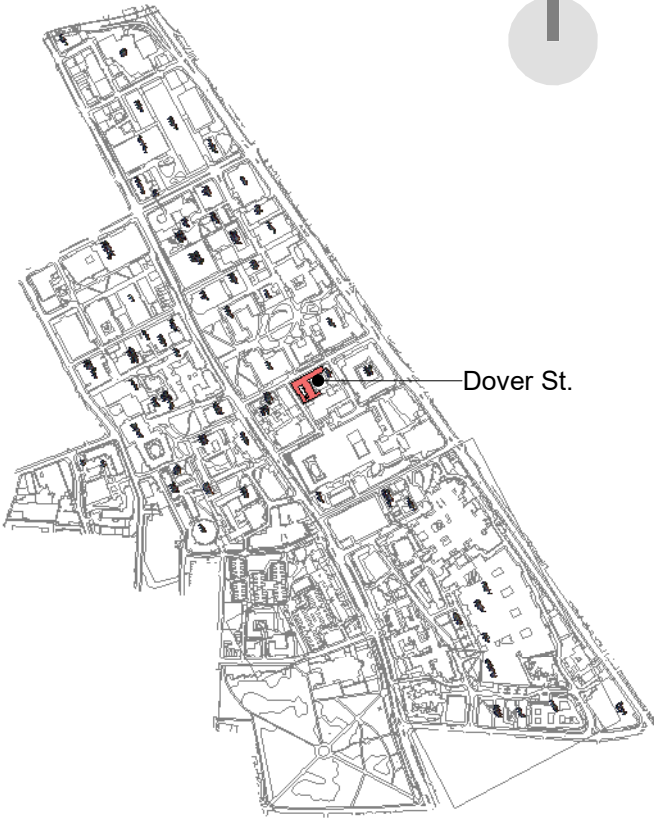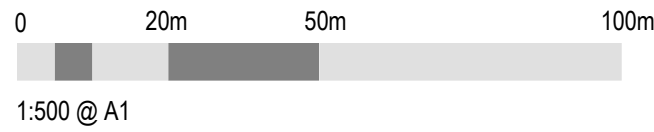

P01	First Issue. Issued for comments.	22-05-24	JL	JL
Rev	Description	Date	By	Auth



The University of Manchester

Directorate of Estates and Facilities
Bayer Building
The University of Manchester
Oxford Road
Manchester
M13 9PL



Halliday Meecham Architects Limited
111 Piccadilly Manchester M1 2HY
+44 (0)161 461 5565
4 Devonshire Street London W1W 5DT
+44 (0)203 440 5175
hma@hallidymeecham.com
www.hallidymeecham.com

Drawing Status

PRELIMINARY

Project
UoM NZC Decant Works - 5668

Building Name
Dover Street

Building No.
059AA

Site Name
Dover Street

Sub Site Name
Oxford Road

Drawing Title
Dover St. Site Plan as Existing

PM	Drawn JL	Checked JL	Authorised HMA
----	-------------	---------------	-------------------

Scale @A1 1:500	Date 22-05-2024	Date 22-05-2024	Date 22-05-2024
--------------------	--------------------	--------------------	--------------------

Drawing Number 5668-HMA-DS-ZZ-DR-A-0001	Revision P01
--	-----------------

Original Drawing Paper Size 841mm x 594mm