




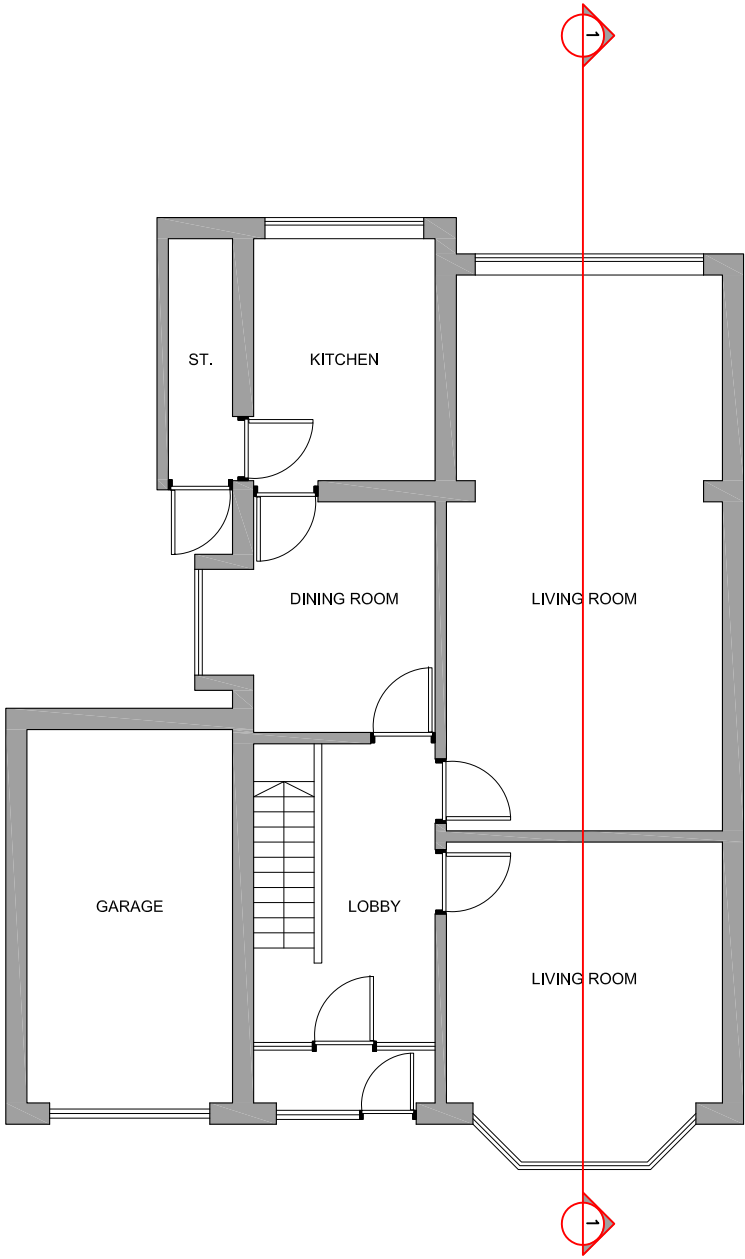

Ground Floor

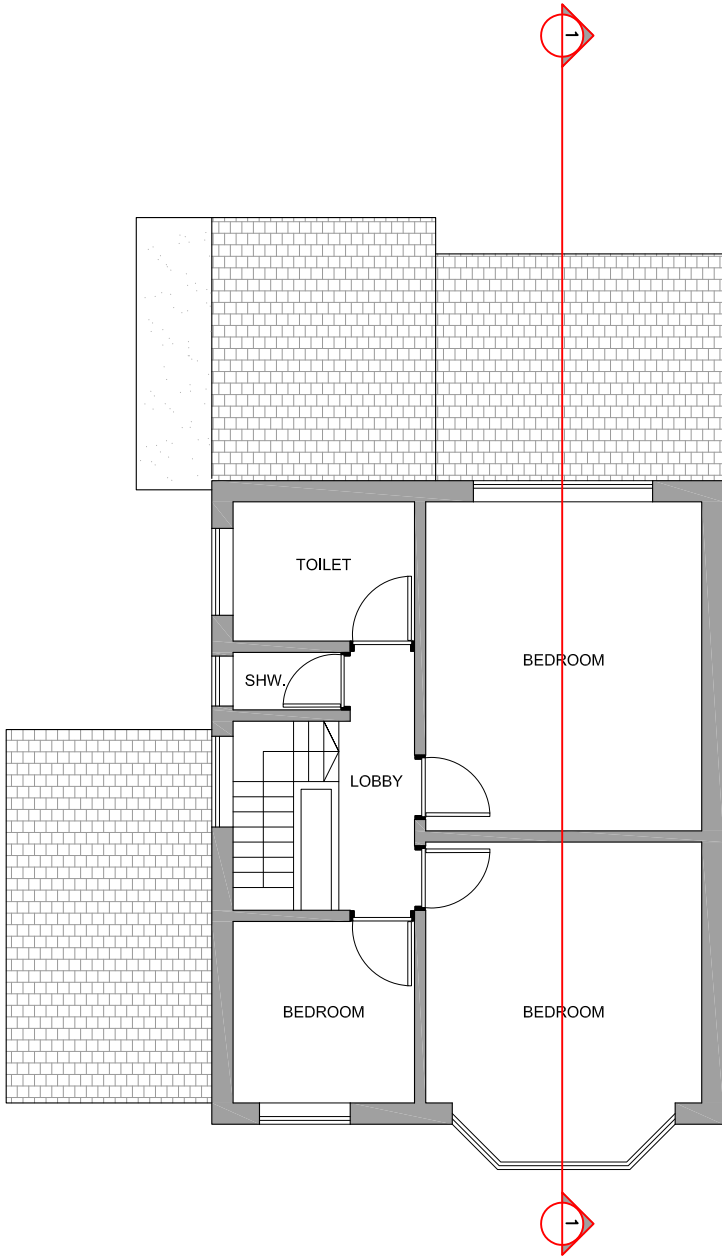

First Floor

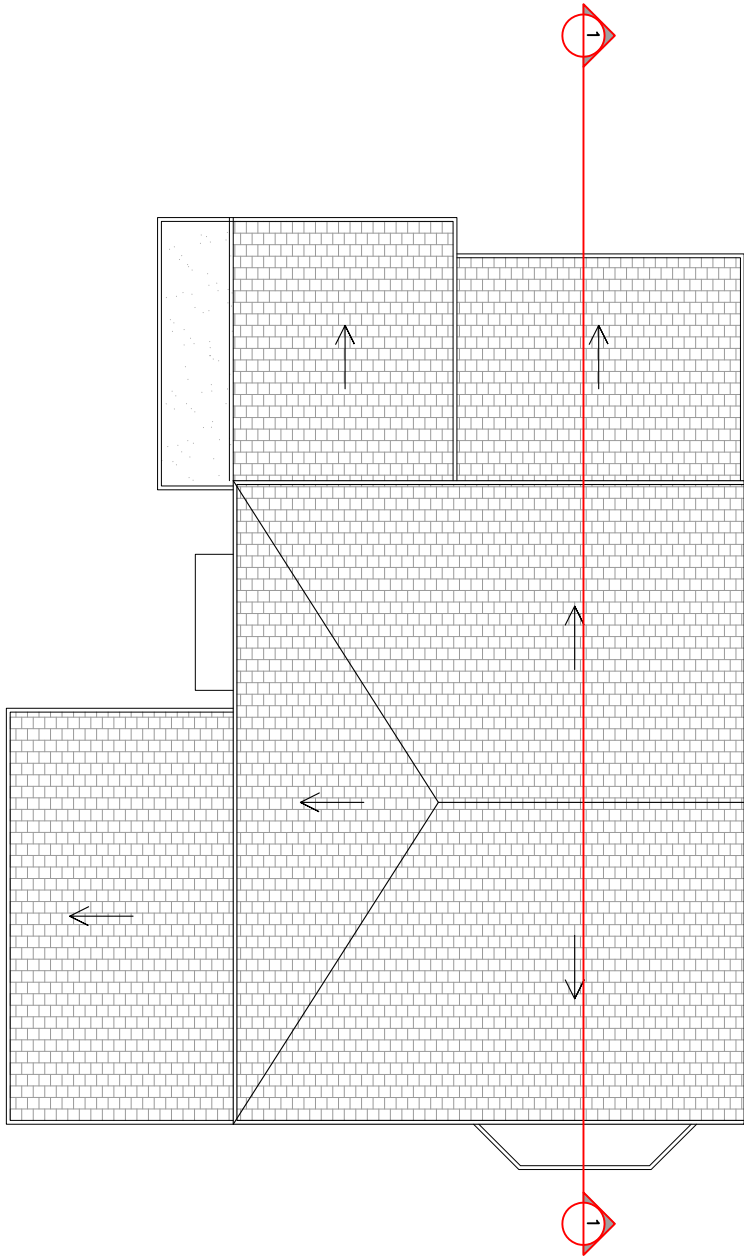

Roof Plan

PROJECT:
301 Withington Road

DRAWING:
Existing Floor Plans

DATE: Aug 24	DRAWN BY: FA	CHECKED BY: AS
SCALE: 1:100@A3	DRAWING NO: 0-3	REV: 00