


Client / Architect Nawezinda Jean Bosco Musabe Pascal Mr. Adeniyi Olatekan John Adeyemo			 Sterling Investment Projects Ltd		
Sterling Investment Project Ltd DESIGN MANAGE CONSTRUCT FINANCE					
A : 121 Tottenham Lane, Crouch End, London, N8 9BJ A : 32 Tern Road, Hampton Hargate, Peterborough, Cambridgeshire, PE7 8DG T : 020 3696 8698 M : 07958911868 F : 020 8141 3996 E : admin@sterlingprojects.co.uk					
Project: 1292 ASHTON OLD ROAD					
Drawing Title: PROPOSED SECOND FLOOR PLAN					
Date		AUGUST 2024			
Drawn by		GA			
Checked by		JB			
Project No.		Drawing No.		Rev.	
SIP 01102020		AK103		P1	
Scale @ A1		Drawing Stage:			
1 : 100		PLANNING			

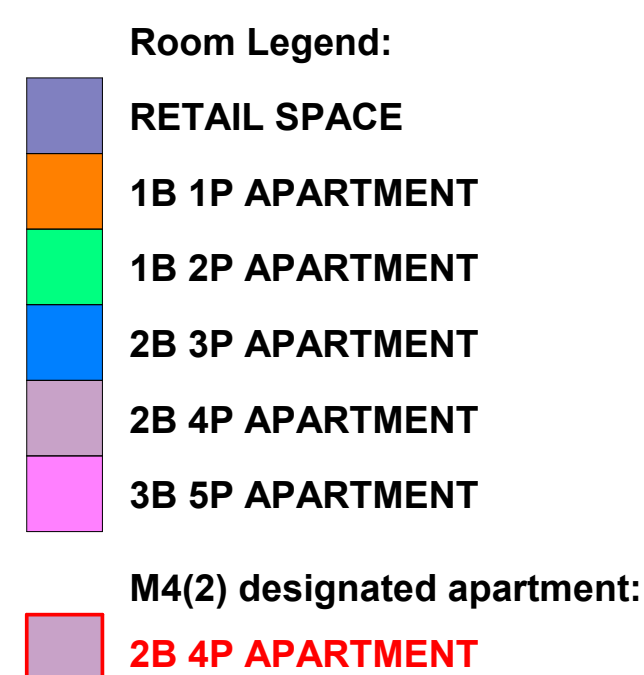

PROPOSED DEVELOPMENT
ABUTS EXISTING BUILDING 1294

GLASS PRIVACY
SCREEN



0 5 10 15m

SCALE 1:100

