


Project 86 HEMMONS ROAD LONGSIGHT MANCHESTER M12 5ST		
Drawing Title PROPOSED SITE PLAN		
Drawing No. 106		
Drawn: ZU	Status: Planning	Date 02.09.2024
Scale @ A3		1:500
XionTech Architects 721 Stockport Road Manchester M19 3AG www.xiontech.co.uk		

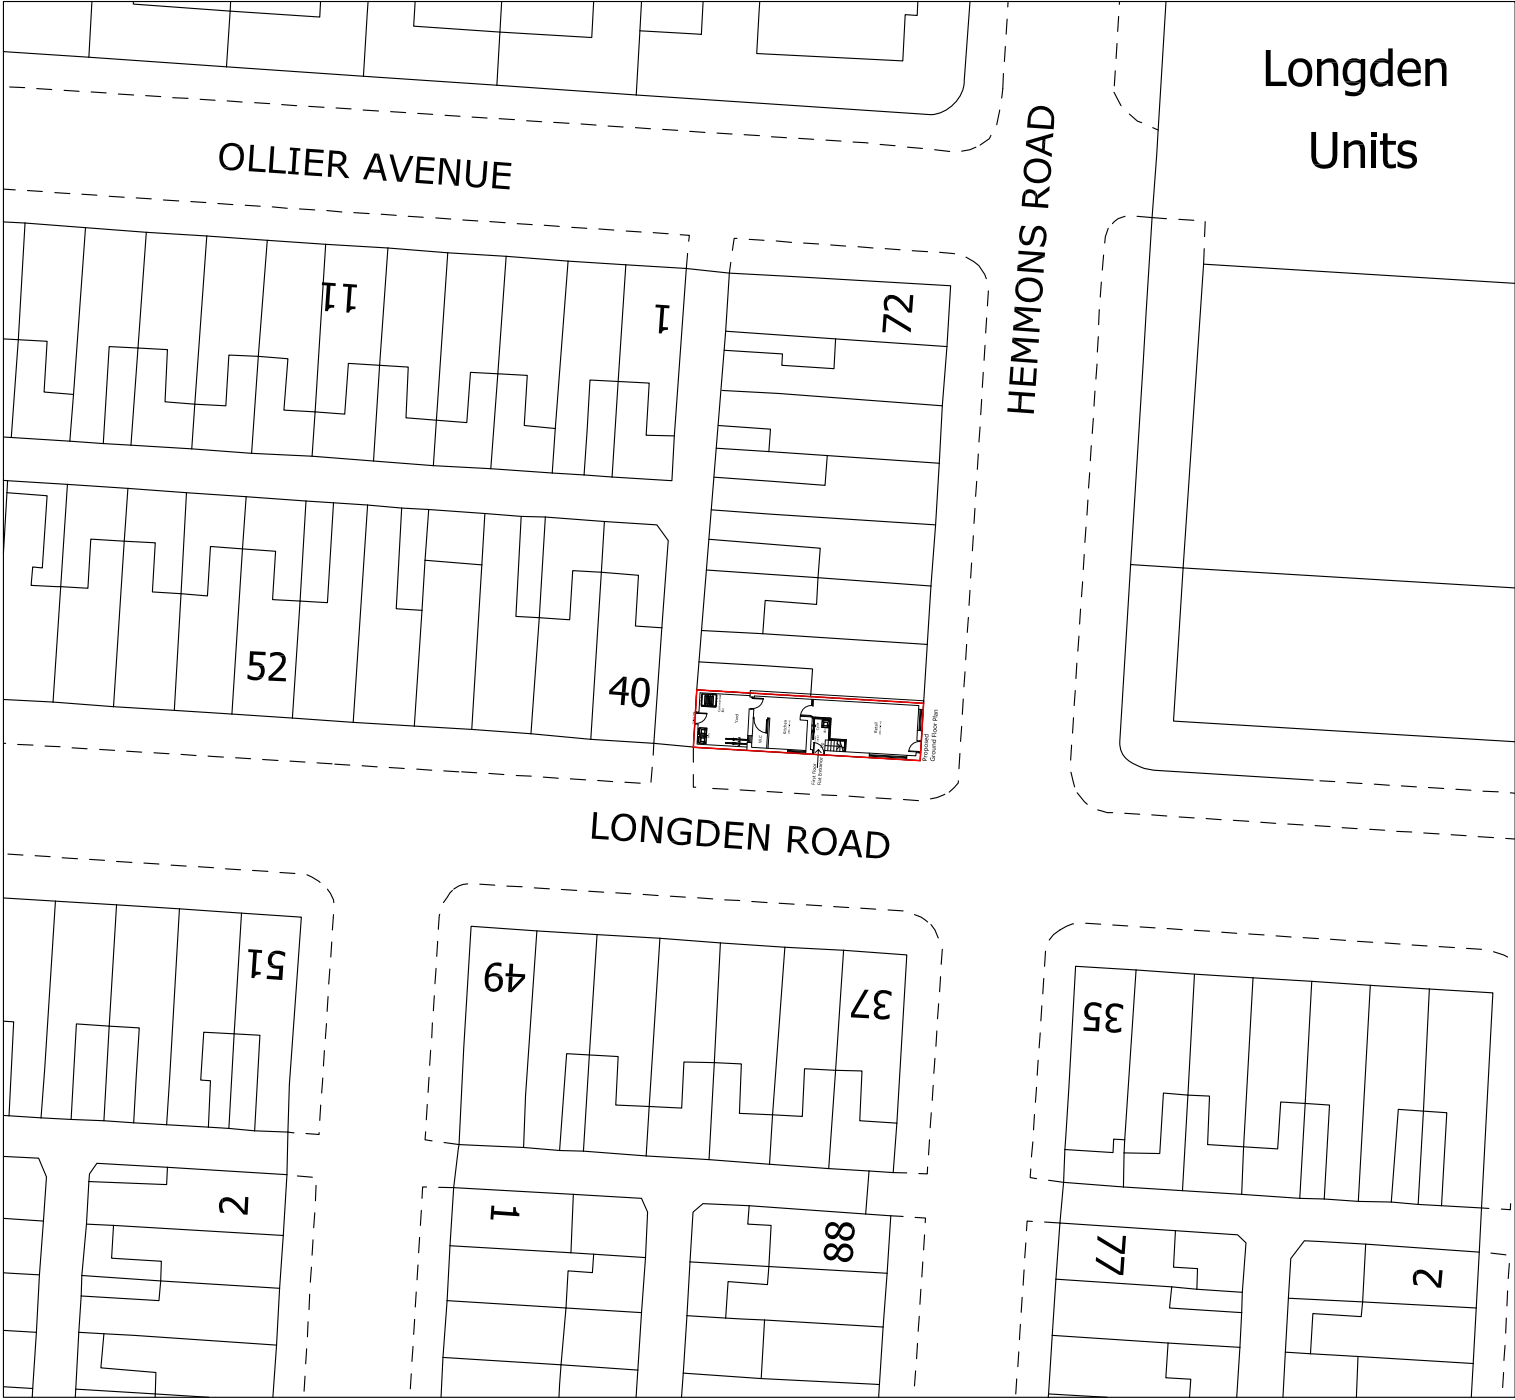