


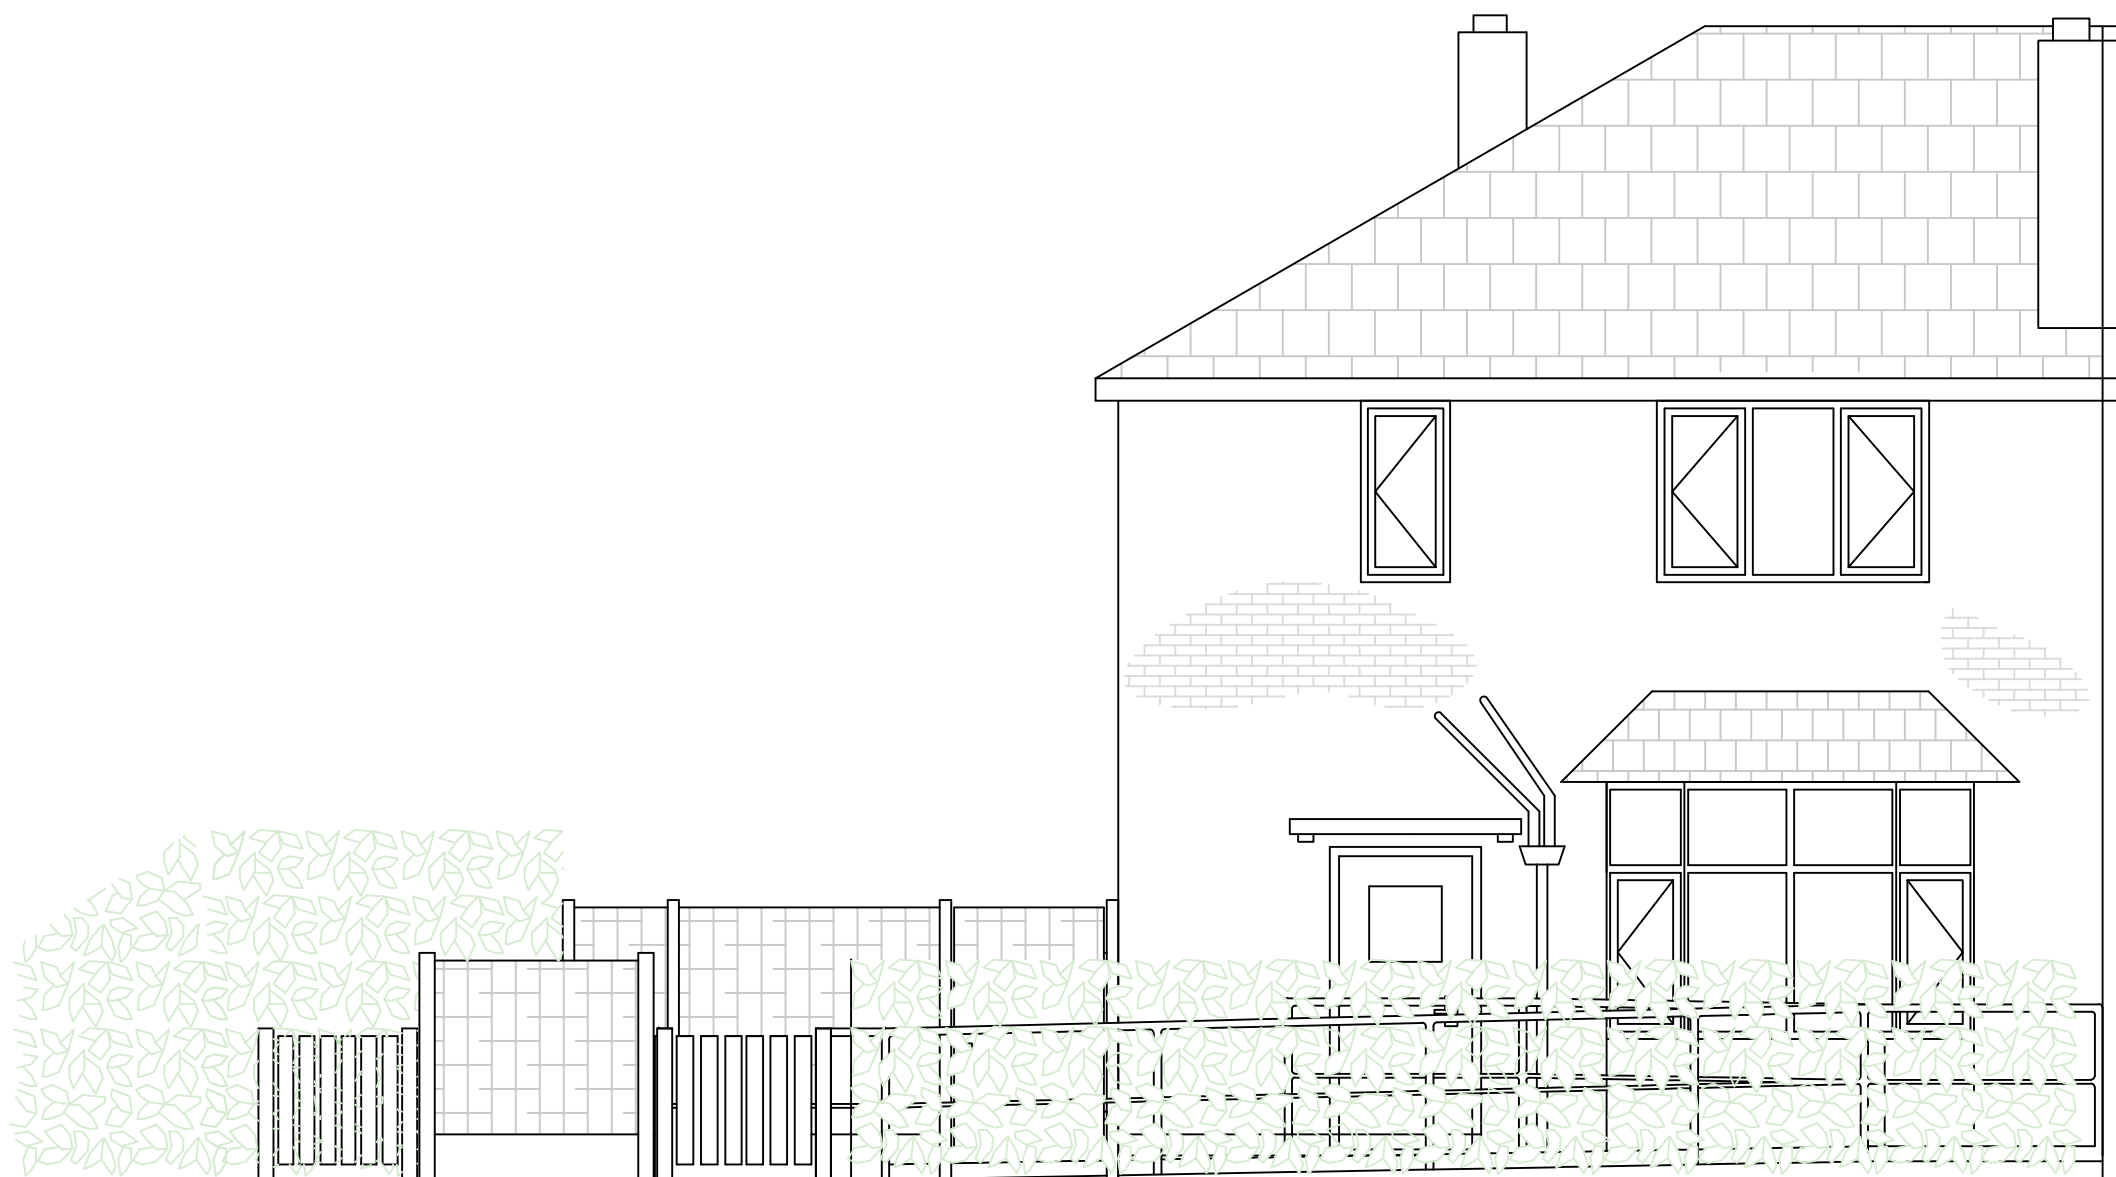

PROPOSED FRONT ELEVATION



MANCHESTER
CITY COUNCIL

Address: 5 Howden Road M9 0RQ

Contact details: Mrs. Elizabeth Hall 07929876207

DWG: Proposed Front Elevation

Revision:

Scale: 1:50 @ A3L

House type:

Date: September 2024

Drawn By: KS