



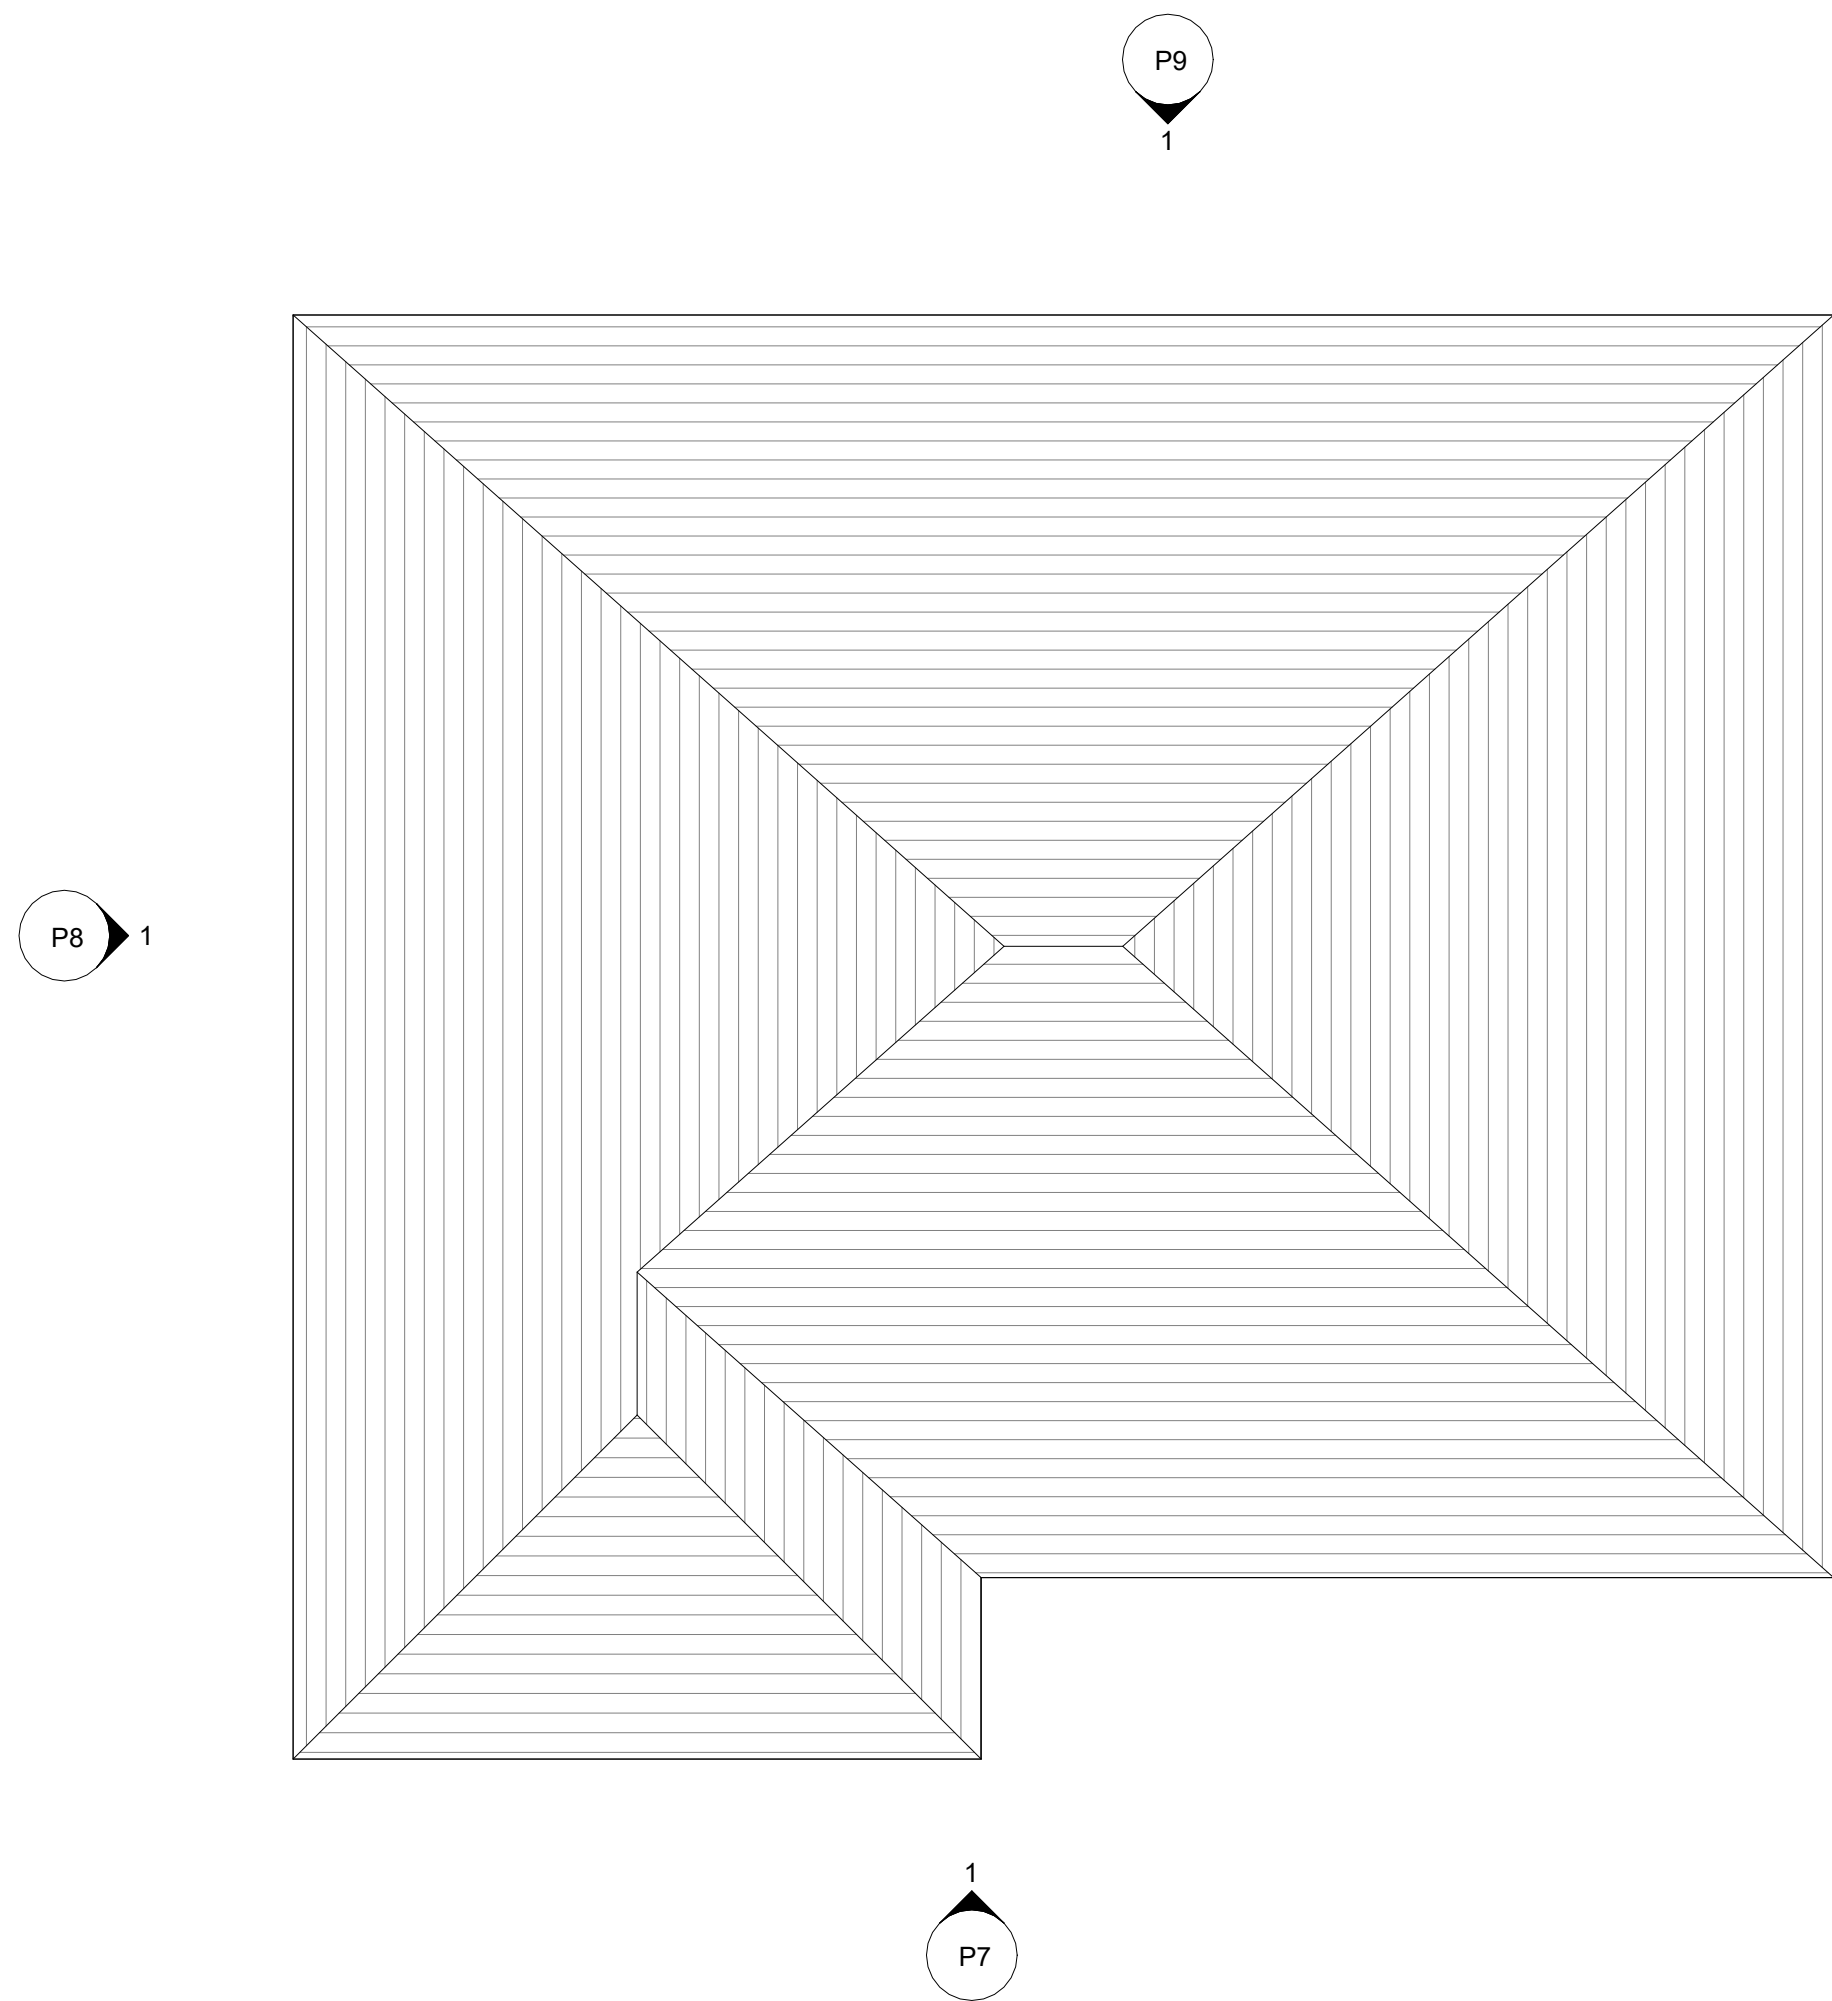

1 Existing Roof
1 : 50

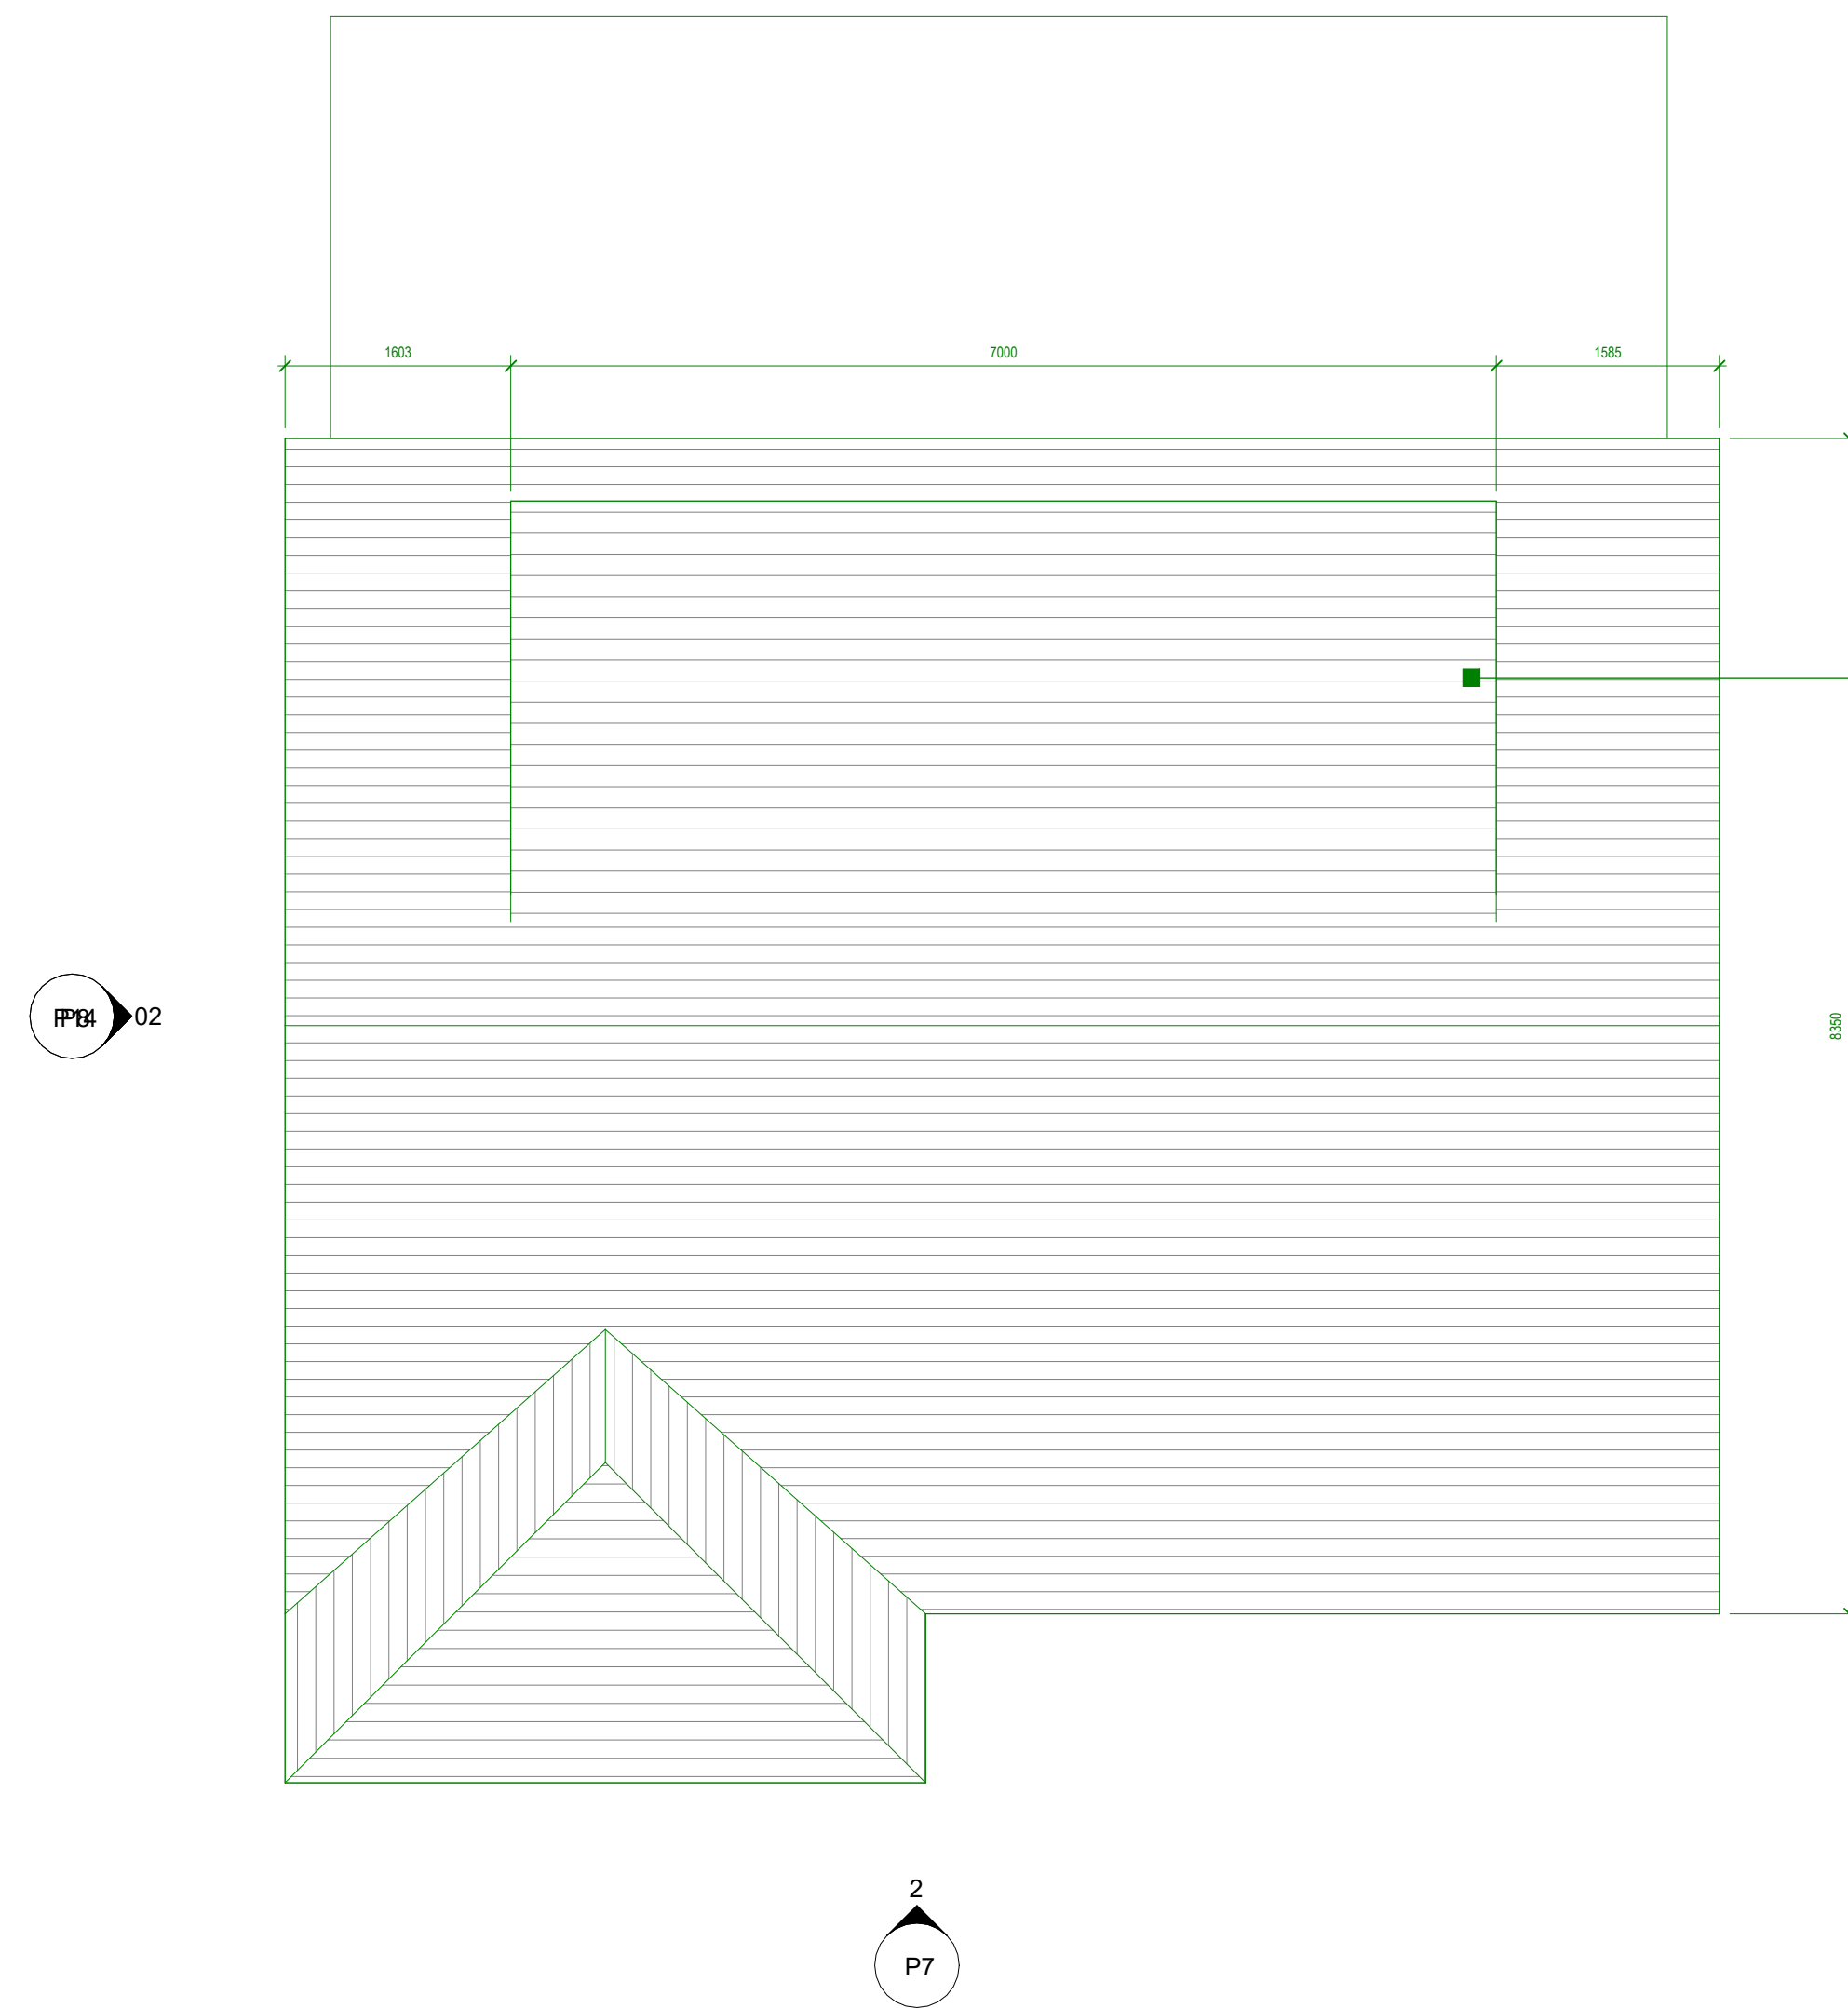

2 Proposed Roof
1 : 50

Proposed hip to gable extension with rear dormer.
Materials used in any exterior work are to be of a similar appearance to those used in the construction of the exterior of the existing dwellinghouse.

1 Size of dormer reduced 22.09.24 RM

Status
LAWFUL DEVELOPMENT CERTIFICATE

Client
Mr Mohammed Ali

Project Title
3 Beltwood Drive,
Manchester
M8 4JT.

Drawing Title
Existing and Proposed Roof Plans A1

Project No.
2023_45
Drawing No.
002-SI-XX-00-DR-I-P6
Drawing Date
Rev
1
Scale at A1
1 : 50

Created By
Rakesh M

m83 Associates Ltd

187 Water Street, Manchester, M3 4JD
Telephone: 07470 671 234
Email: rakesh@m83associates.com

ARB Architects Registration Board
RIBA RIBA Chartered Practitioner

0m 1m 2m 3m 4m 5m

VISUAL SCALE 1:50 @ A1

