





Proposed First Floor Plan

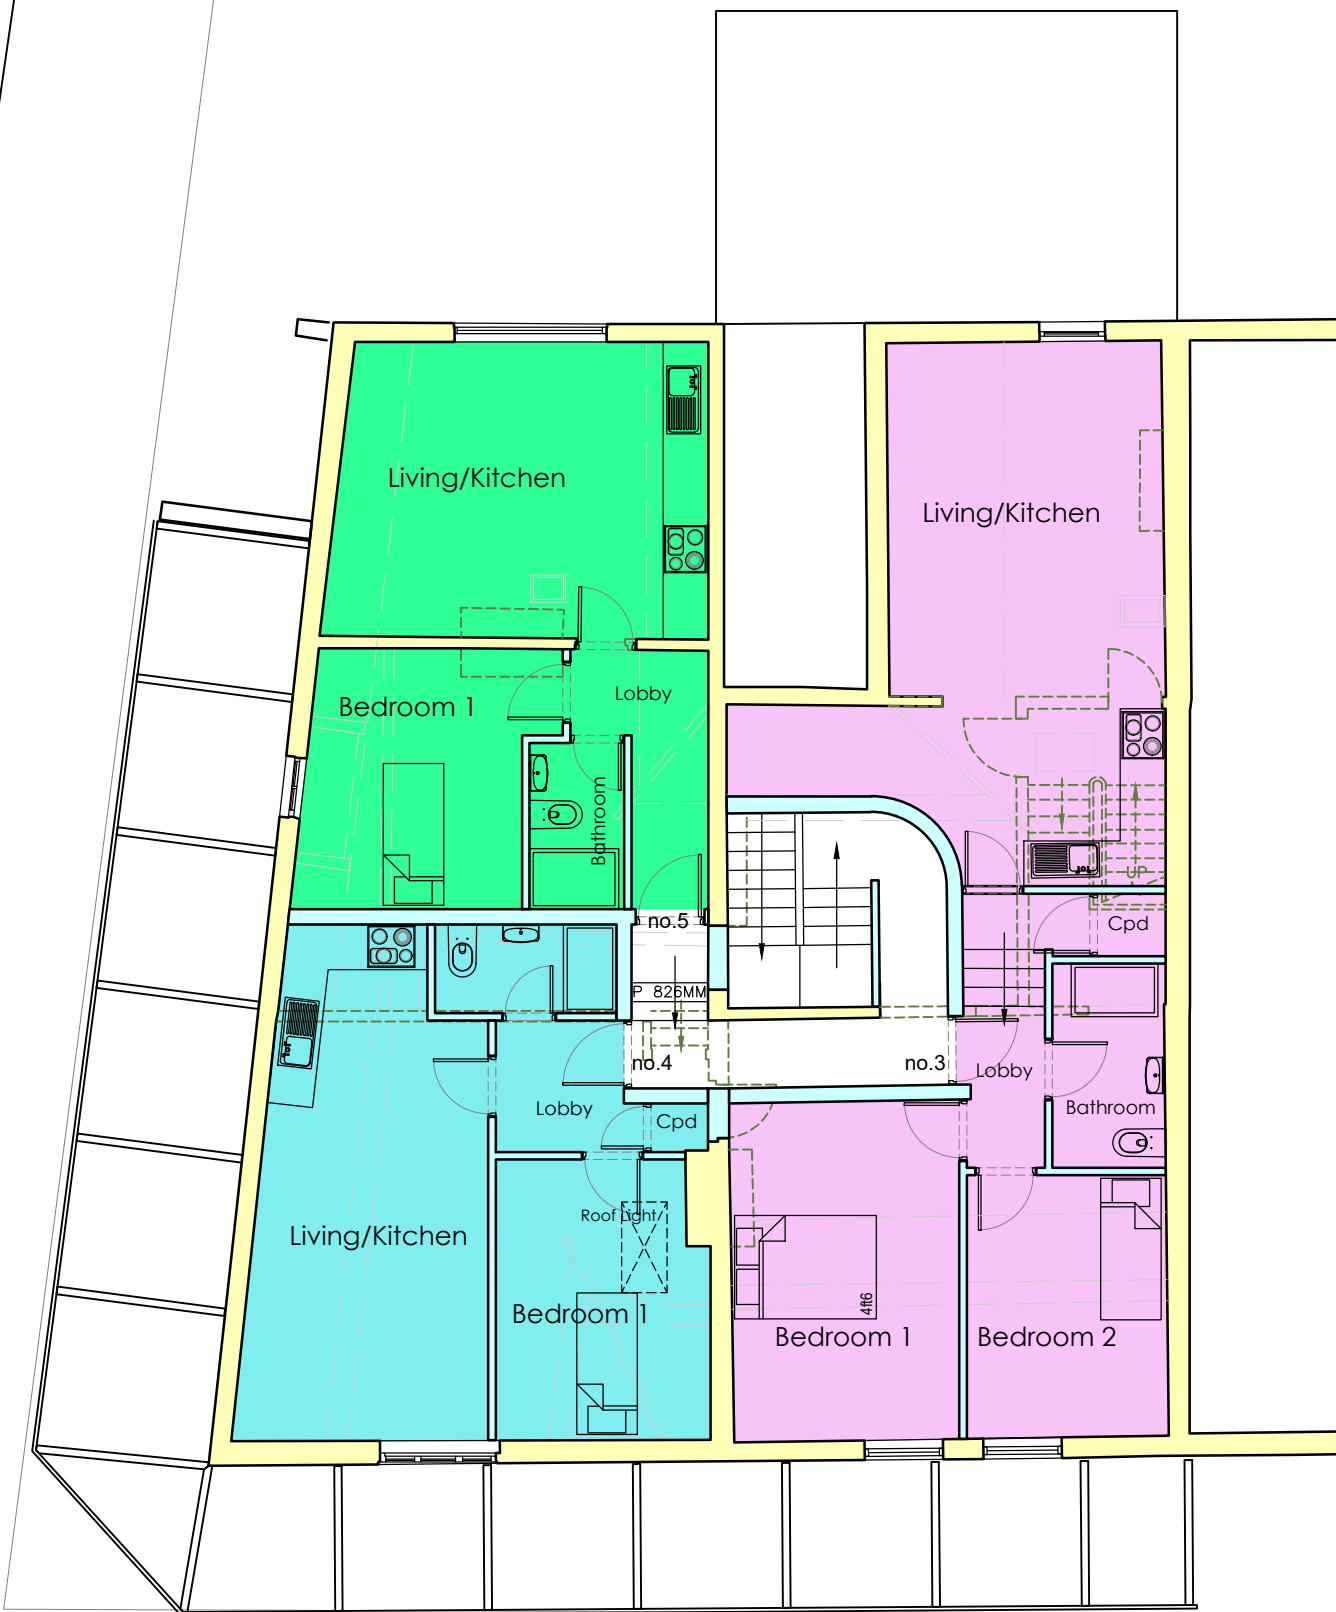


Proposed Second Floor Plan

 

Proposed Floor Plans - 5 Apartment Option
579 Barlow Moor Road

SCALE 1:100 @ A3

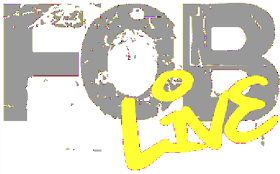

FOB Design (UK) Ltd
72A Water Lane,
Wilmslow, Cheshire, SK9 5BB
01625 251644
office@fob-design.com www.fob-design.com

REV	DATE	DRAWN BY
Copyright of fob design (UK) Ltd, all rights reserved. All information contained within this drawing remains the property of fob design. The information should not be reproduced in whole or part or modified without written consent of fob design. No information within this drawing should be modified or disclosed or passed onto third parties without written consent of fob design. Do not scale from drawing.		
Milan Group MCR		
Proposed Development 579 Barlow Moor Road		
Proposed Floor Plans		
Drawn	NP	Status PL Date 08.01.24
Checked	DPP	Original A3 Scale 1:100@A3
18719-PL08-3		