




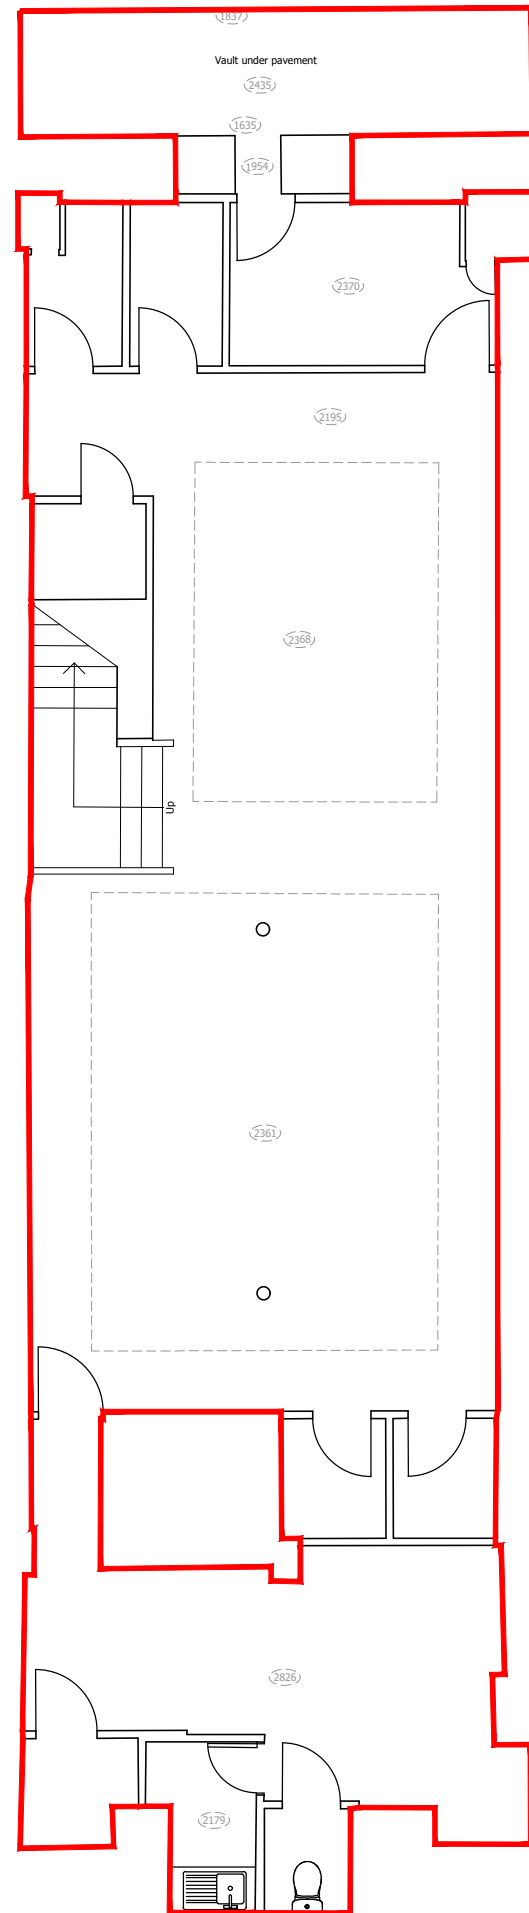

Basement Level Plan

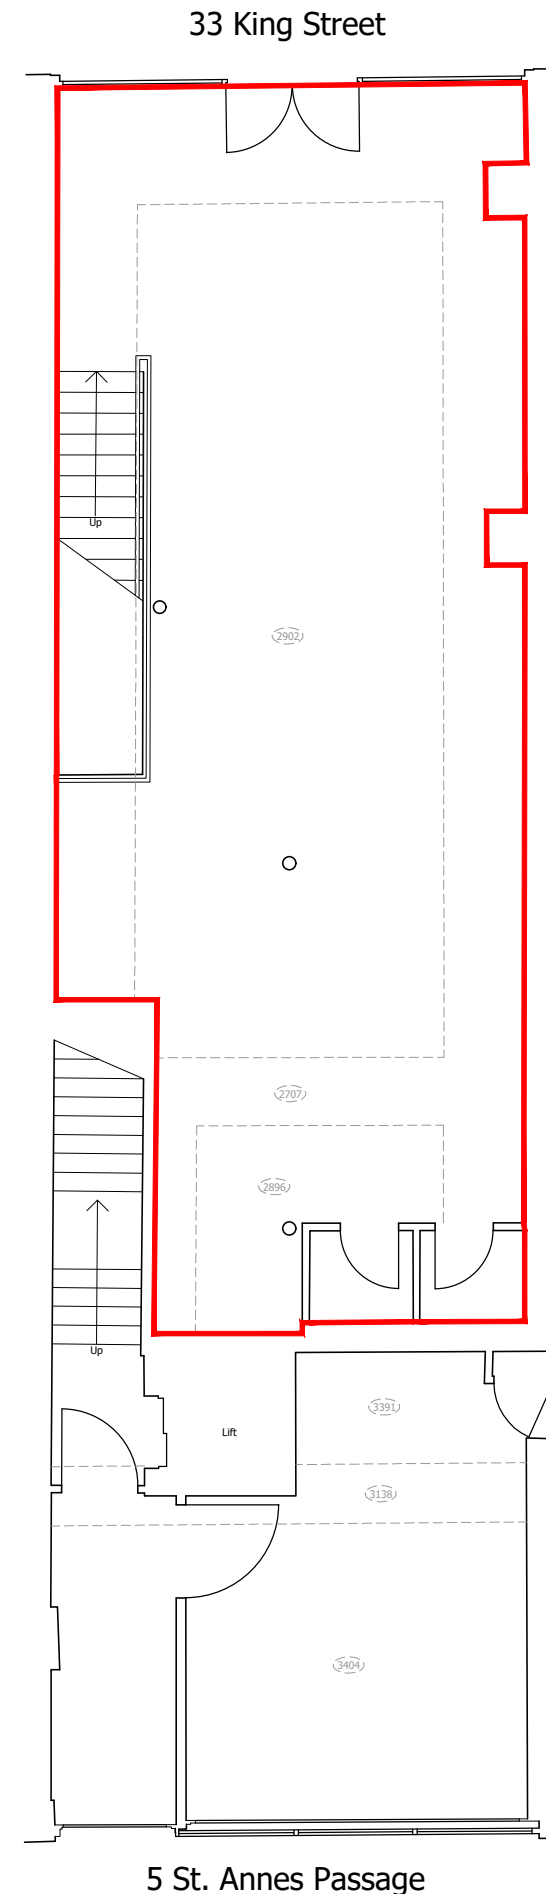

Ground Floor Plan

 

Client HARTLEY PROPERTY GROUP	
Contract 33 KING STREET MANCHESTER	
Drawing GROUND & BASEMENT EXISTING DEMISE PLANS	
Drawing No BCC-33KS-A01-001	Scales 1:100@A3
Revision	Drawn CAB
Date JULY '24	Checked



Layouts shown were supplied by a 3rd party; Black Cat Building Consultancy therefore take no responsibility for the accuracy or information taken from them.

Initial indicative drawings only subject to a full feasibility study including Structural, Mechanical, Fire Engineers Reports and Building Regulation / Warrant Legislation.