

notes


This drawing is subject to a detailed building and site survey, therefore no guarantee of its accuracy can be given. This drawing has been draughted in accordance with the clients design requirements.

All areas are approximate and are subject to a detailed building and site survey and further design development.


All dimensions should be checked prior to commencement of construction on site. Measurements should not be taken off the drawing.

All dimensions shown are in millimetres (mm).


SCALE BAR 1:100

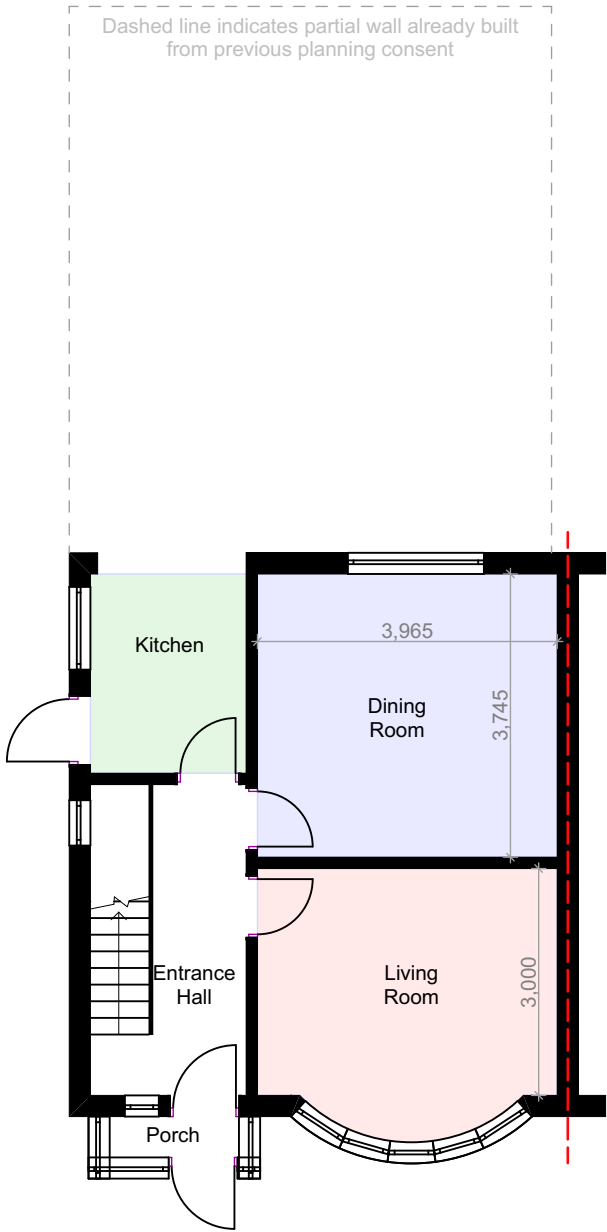


EXISTING GA GROUND FLOOR PLAN

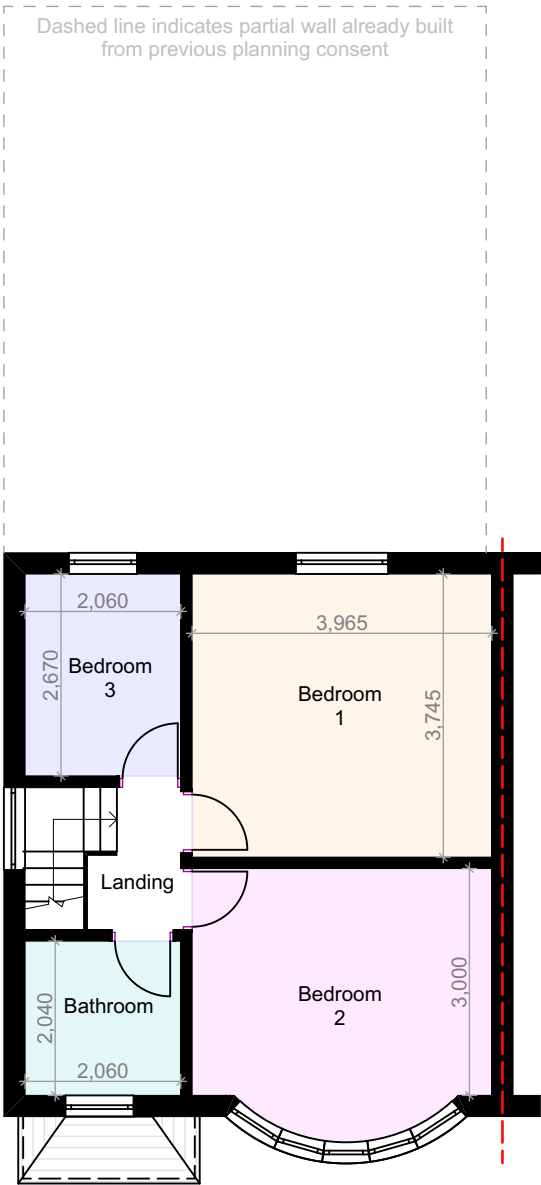

EXISTING GA FIRST FLOOR PLAN

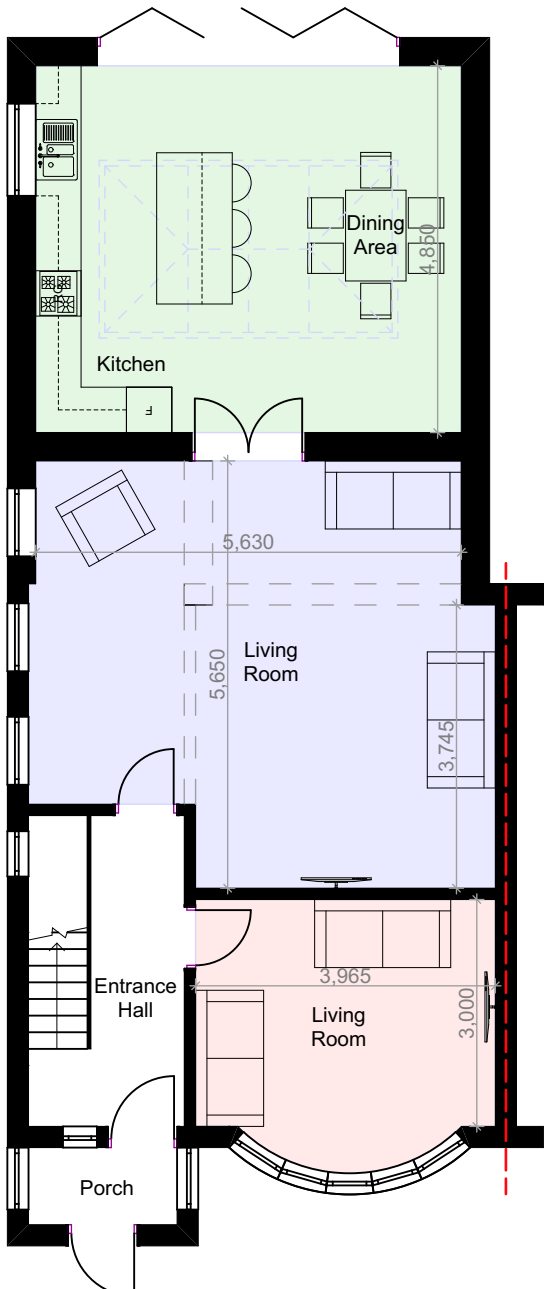

PROPOSED GA GROUND FLOOR PLAN

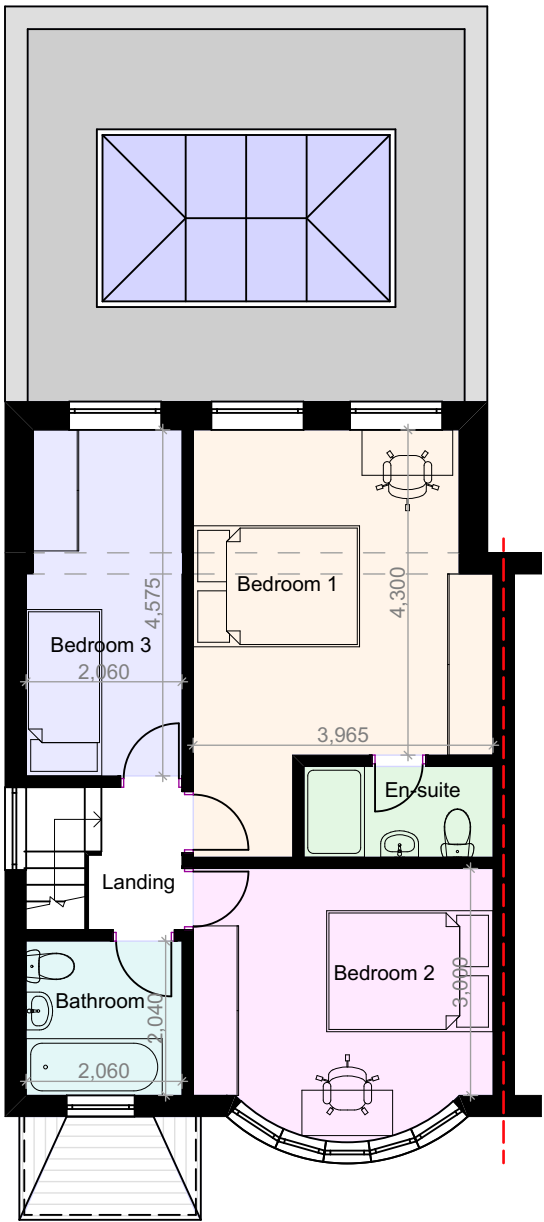

PROPOSED GA FIRST FLOOR PLAN

PL0 Planning Issue 20.08.24

revisions

NADA Architects Ltd
169 Kingsway
Burnage
Manchester
M19 2ND
Mob: 07974 735527
E: ahmed@nadaarchitects.com
W: www.nadaarchitects.com

D - design PL - planning PT - pre-tender
T - tender P - preliminary
C - construction R - record

HABIB AKBAR

HOUSE EXTENSIONS
70 MAULDETH ROAD,
MANCHESTER, M20 4WF

EXISTING & PROPOSED GA
FLOOR PLANS

scale 1:100 @ A3 date 20.08.24 drawn MI checked AC

job no (category) dwg no revision

24-1280 (03)001 PL0

Drawing measurements shall not be obtained by scaling. Verify all dims prior to construction. Immediately report any discrepancies on this drawing to Architect. This drawing shall be read in conjunction with associated specifications and related consultant's documents.