




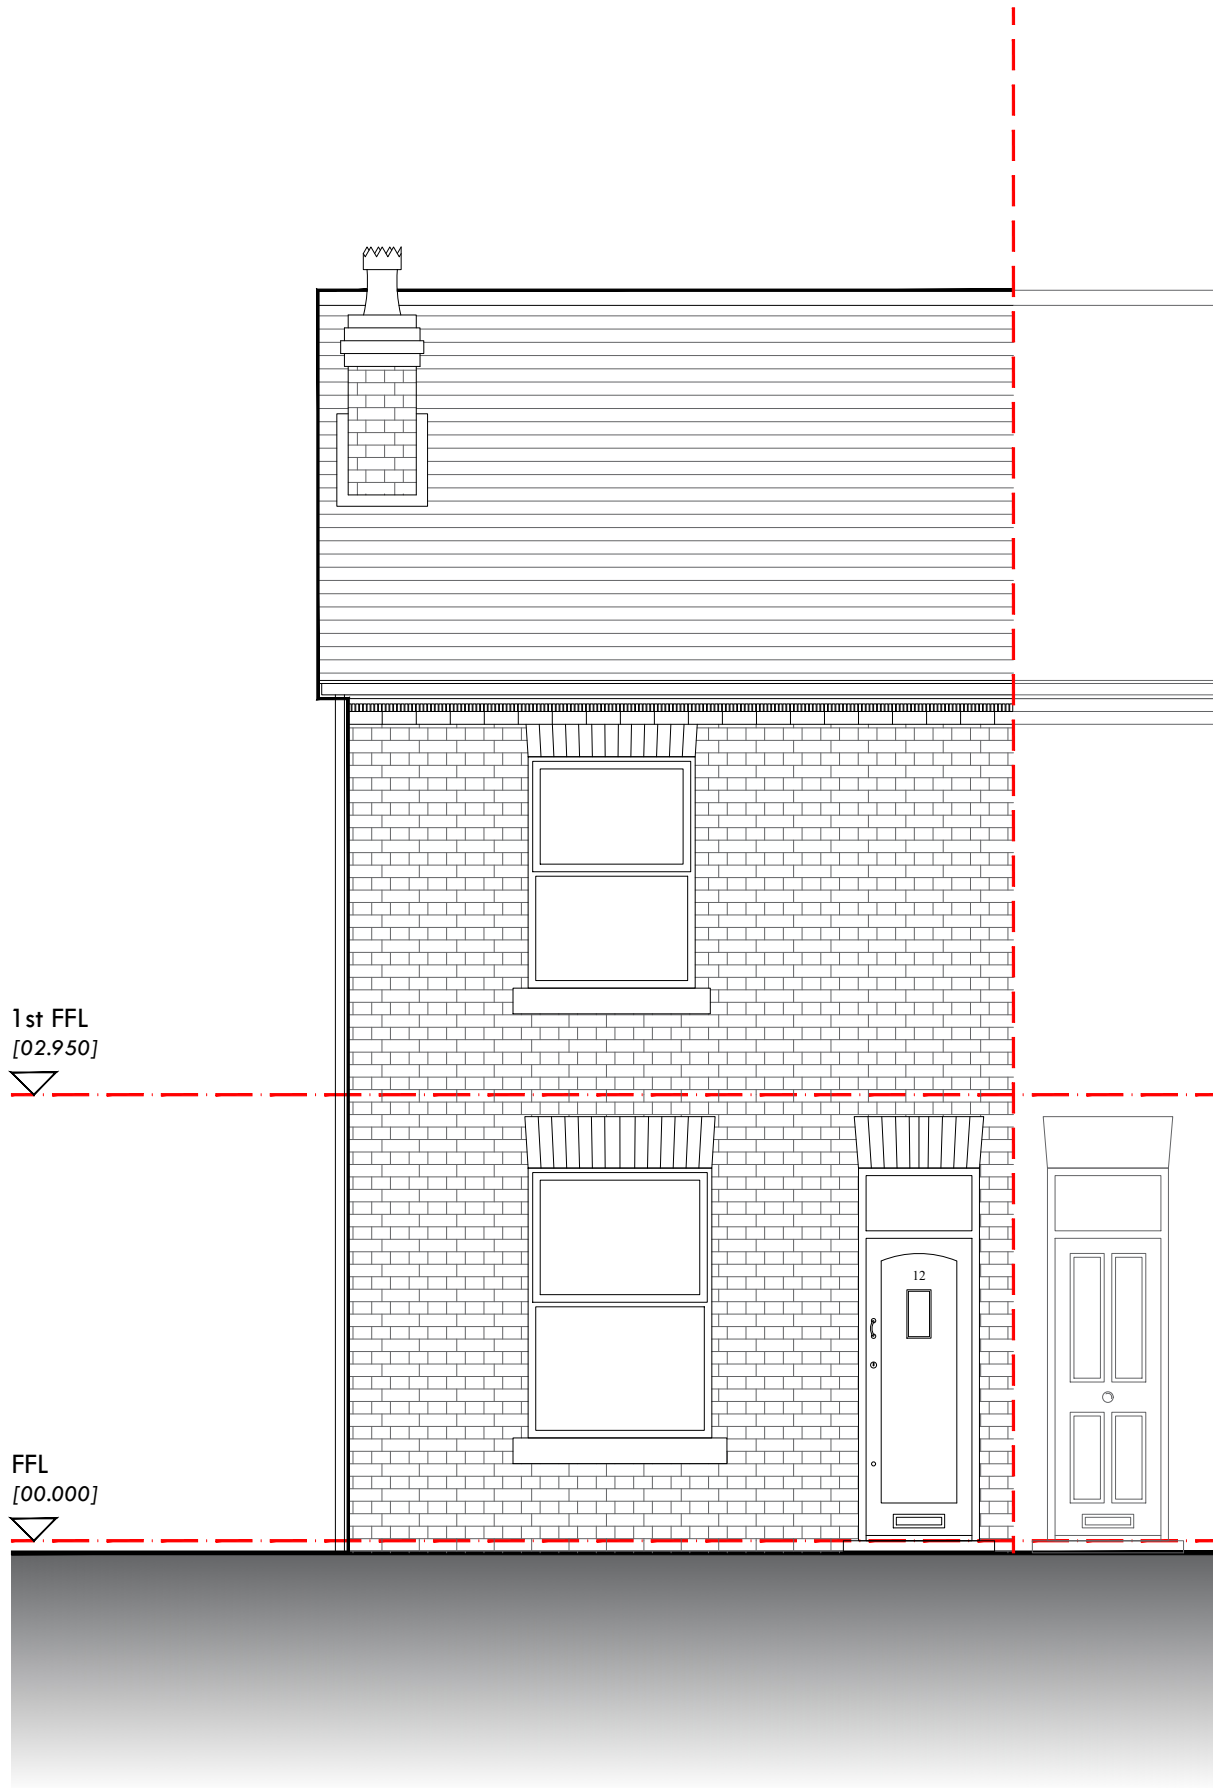


front elevation [existing]  
1.50@A1

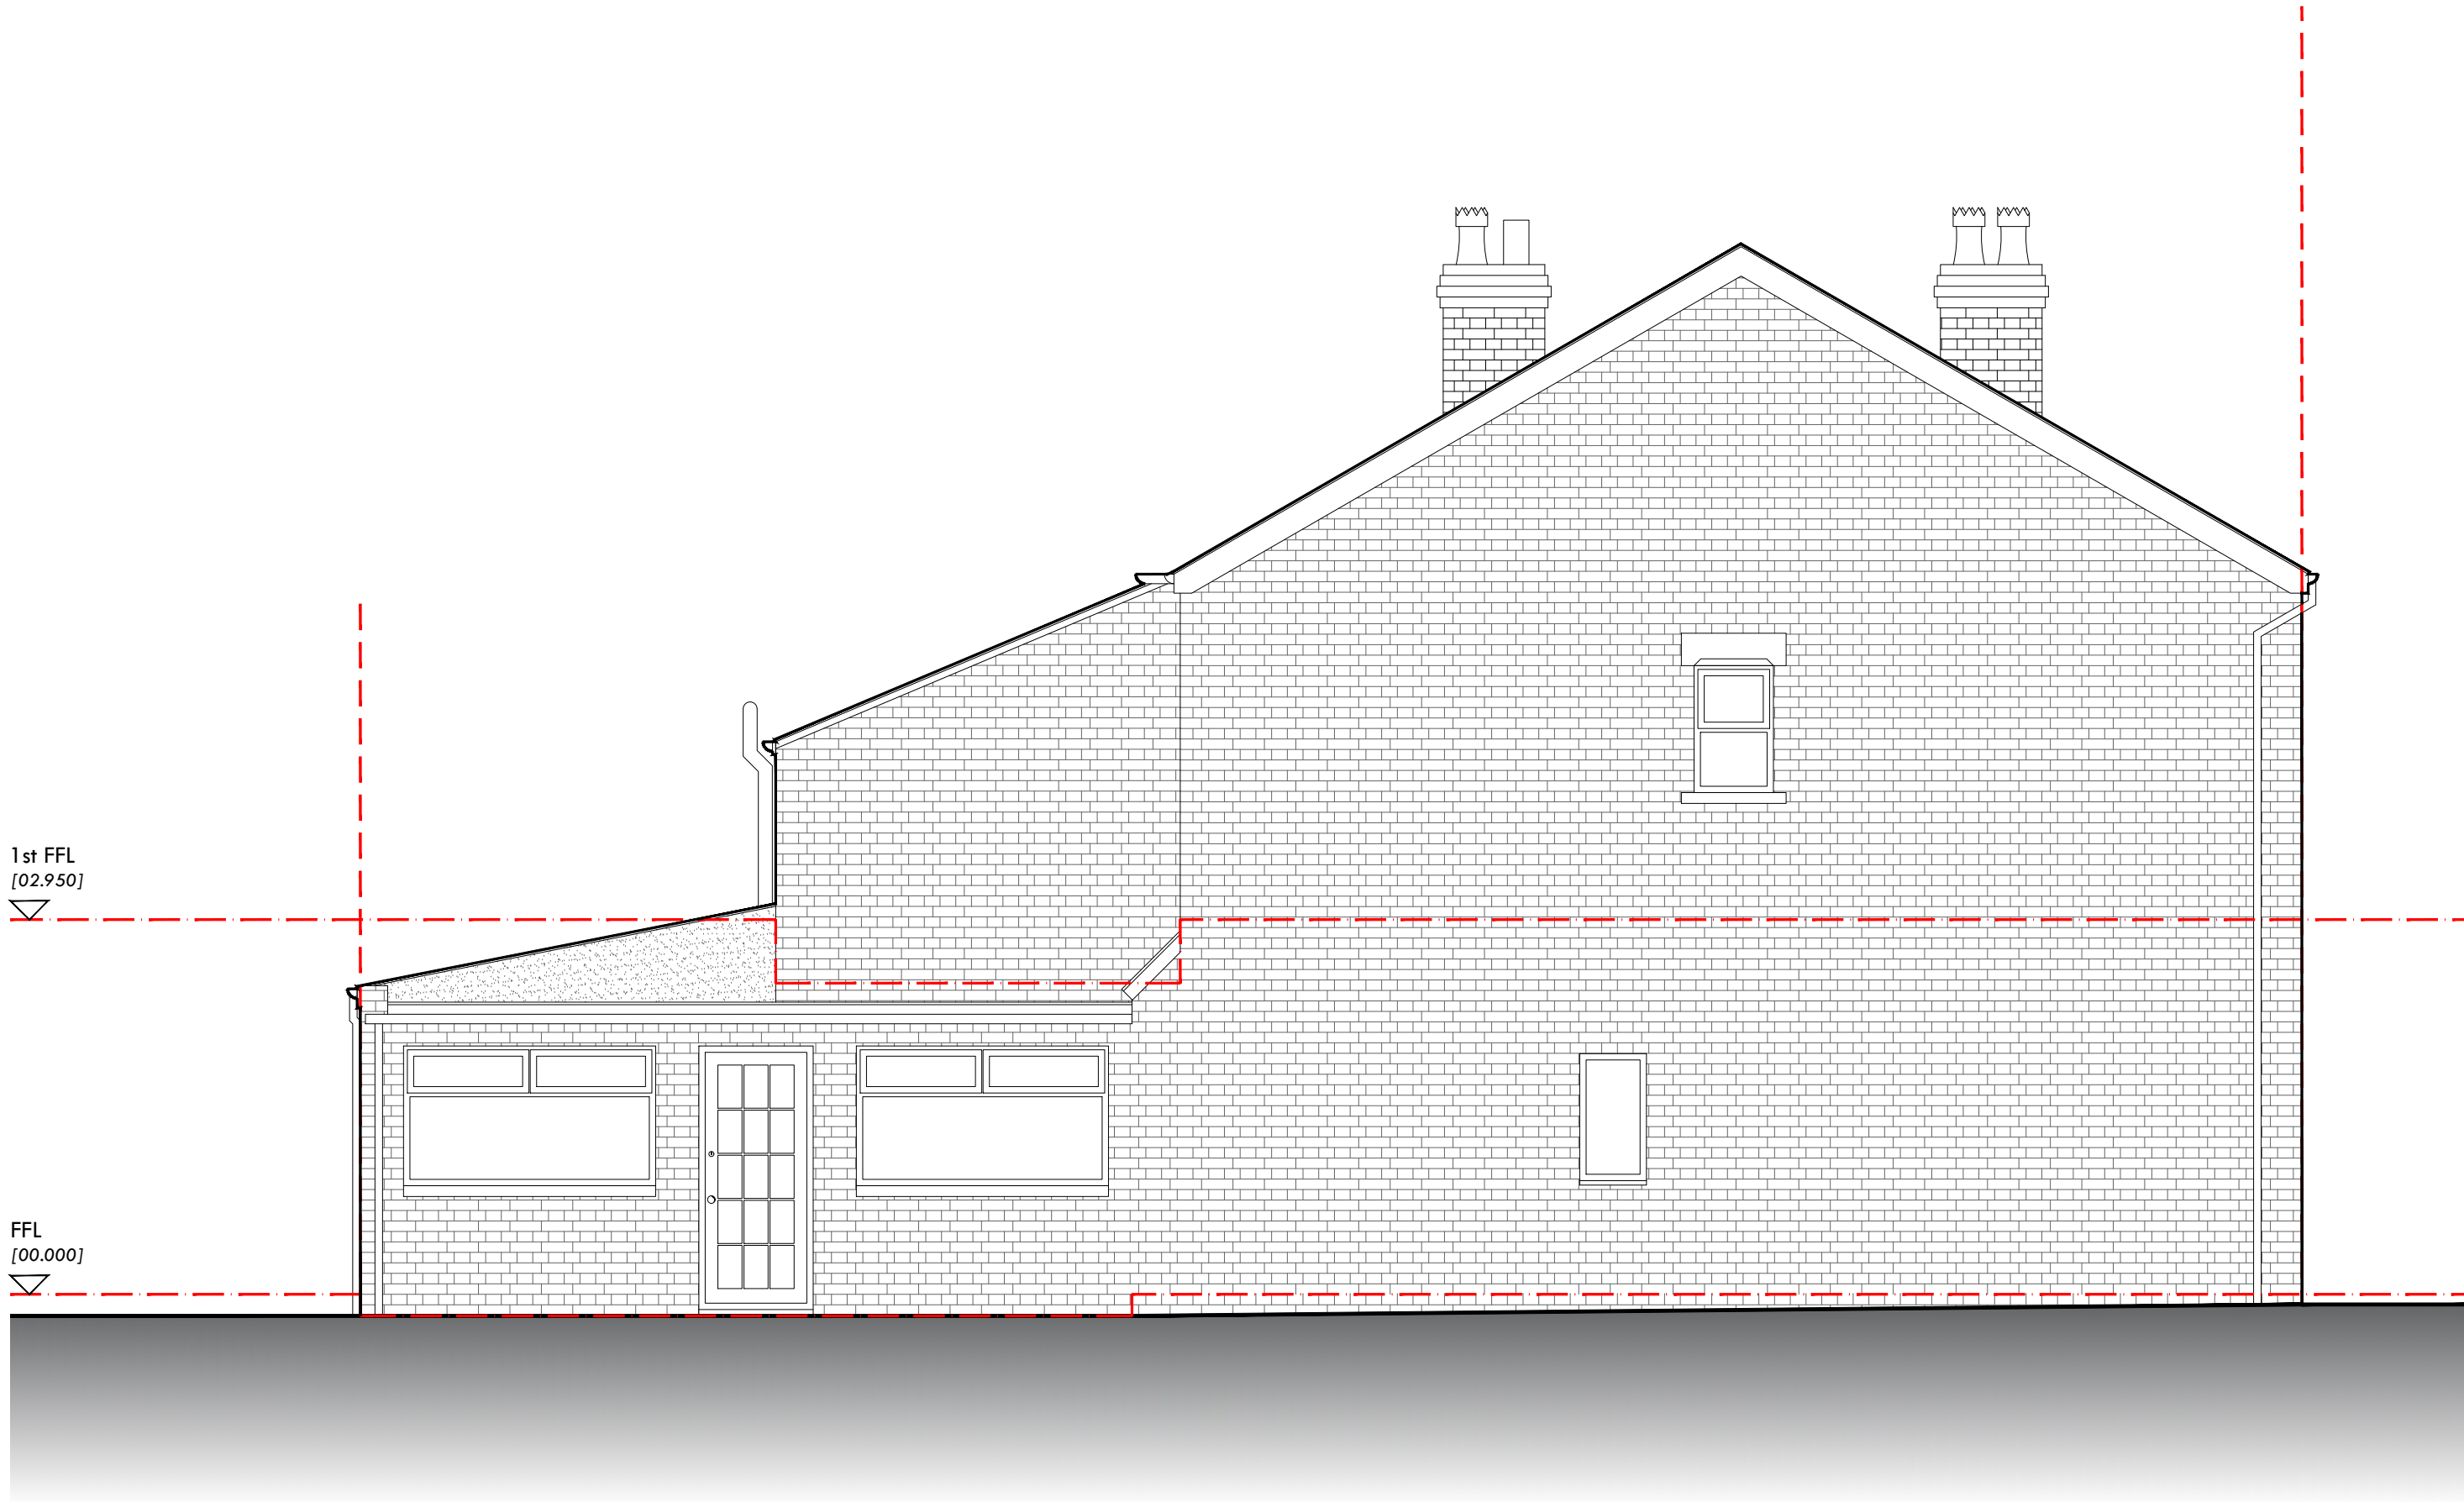

side elevation [existing]  
1.50@A1

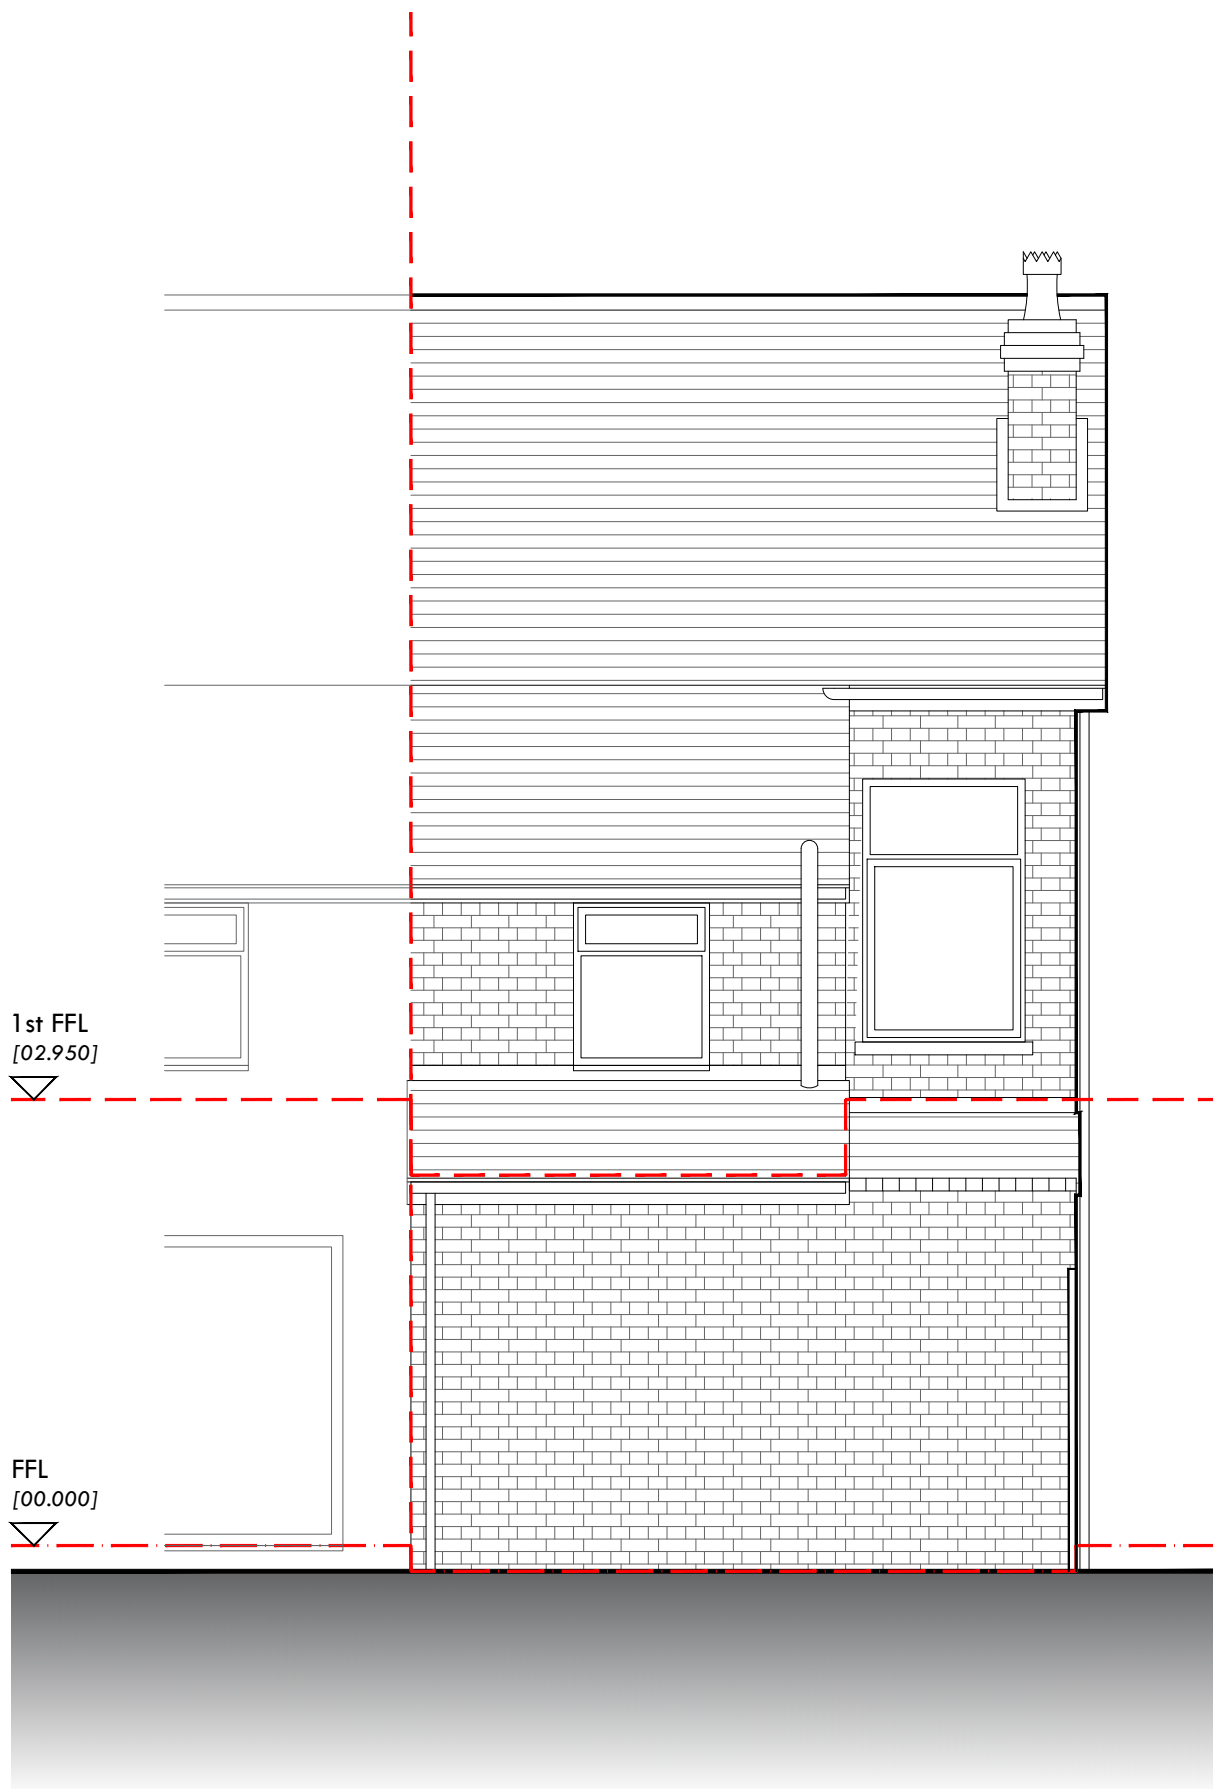

rear elevation [existing]  
1.50@A1

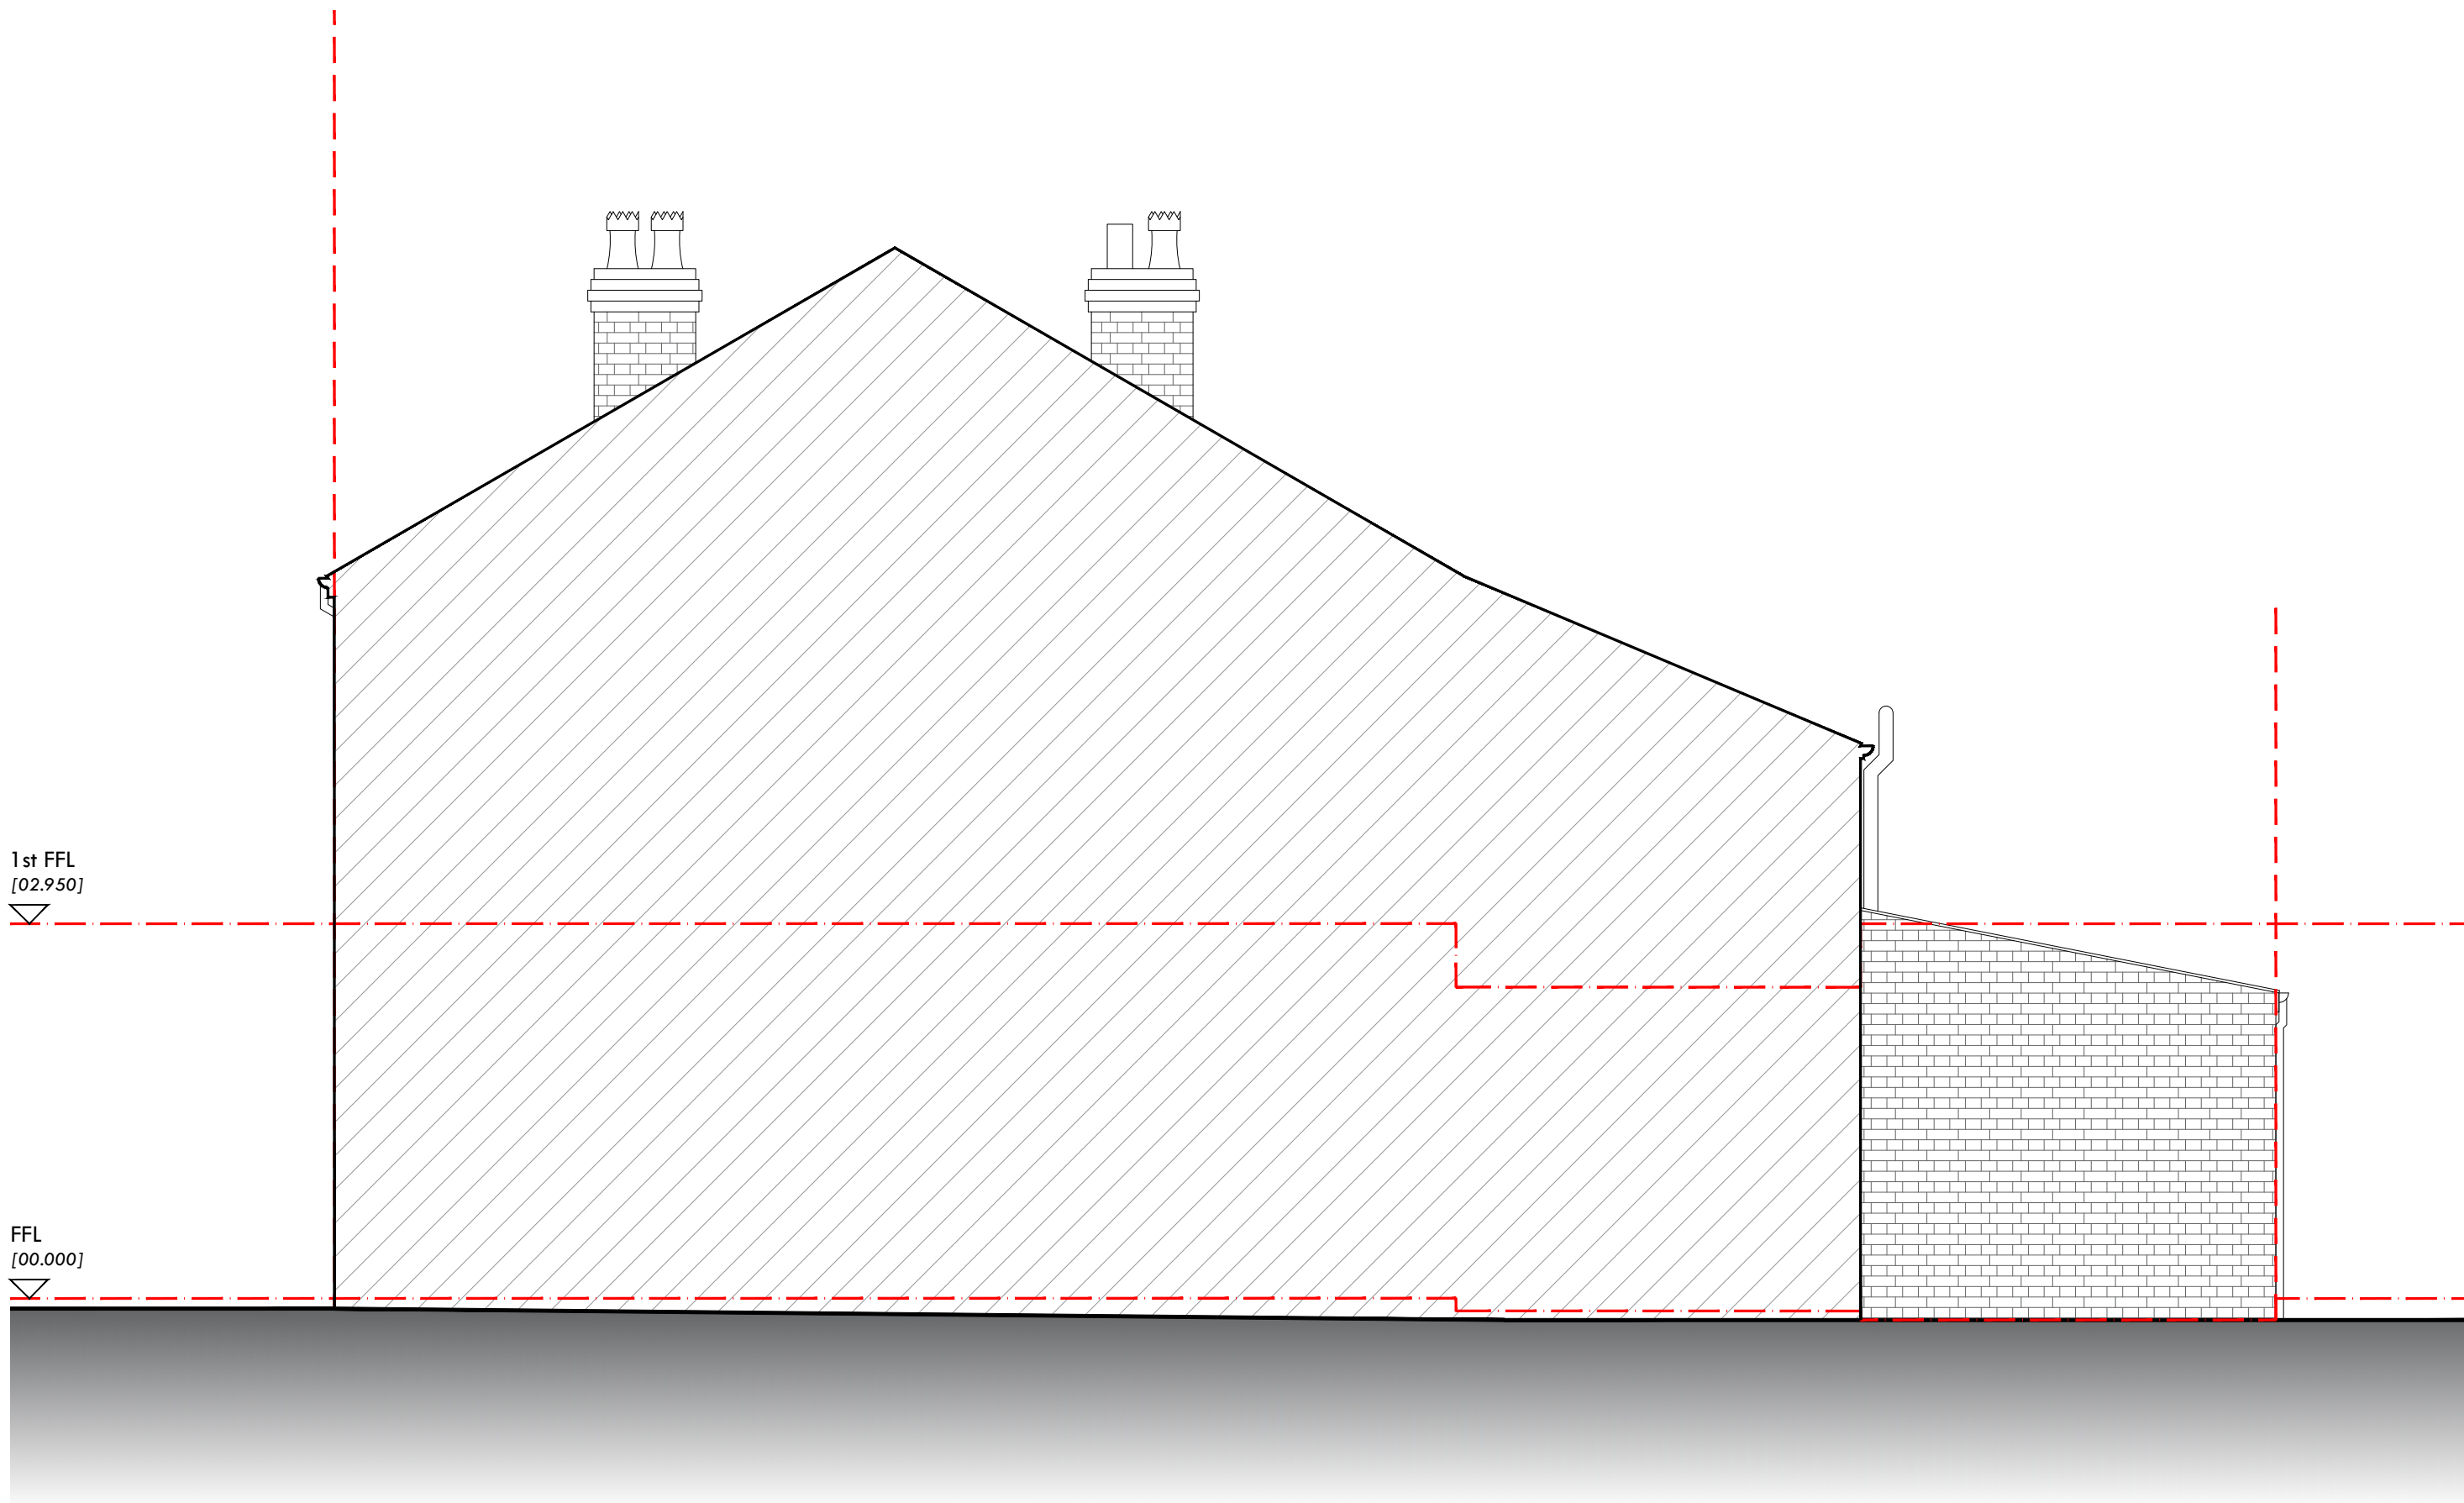

gable elevation [thru no. 10 Weston Grove] [existing]  
1.50@A1

This drawing is for use only as detailed within the title bar legend status.

#### Do Not Scale

Use figured or on site dimensions only. All dimensions are to be checked on site prior to commencement of works.

Any discrepancies to be brought to the immediate attention of the client/designer.

All dimensions are in millimeters unless otherwise stated.

This drawing may not be copied or recreated in whole or part without prior consent of the designer.

○ ● ○ ○

legend

masonry walls

tilled roof

boundary line

| rev       | date | description |
|-----------|------|-------------|
| revisions |      |             |
| 1.100     | 2m   | 4m          |
| 1.50      | 1m   | 2m          |

drawing title

existing elevations

project address

12 Weston Grove,  
Northenden,  
Wythenshawe,  
M22 4NX

project description

ground floor rear infill  
extension

status

planning

scale

1.50 @ A1

date

Sep 24

drawing no.

P02

rev no.

-