




Site Location Plan
Scale 1:1250@A3

 Site Boundary
Area: 300sqm

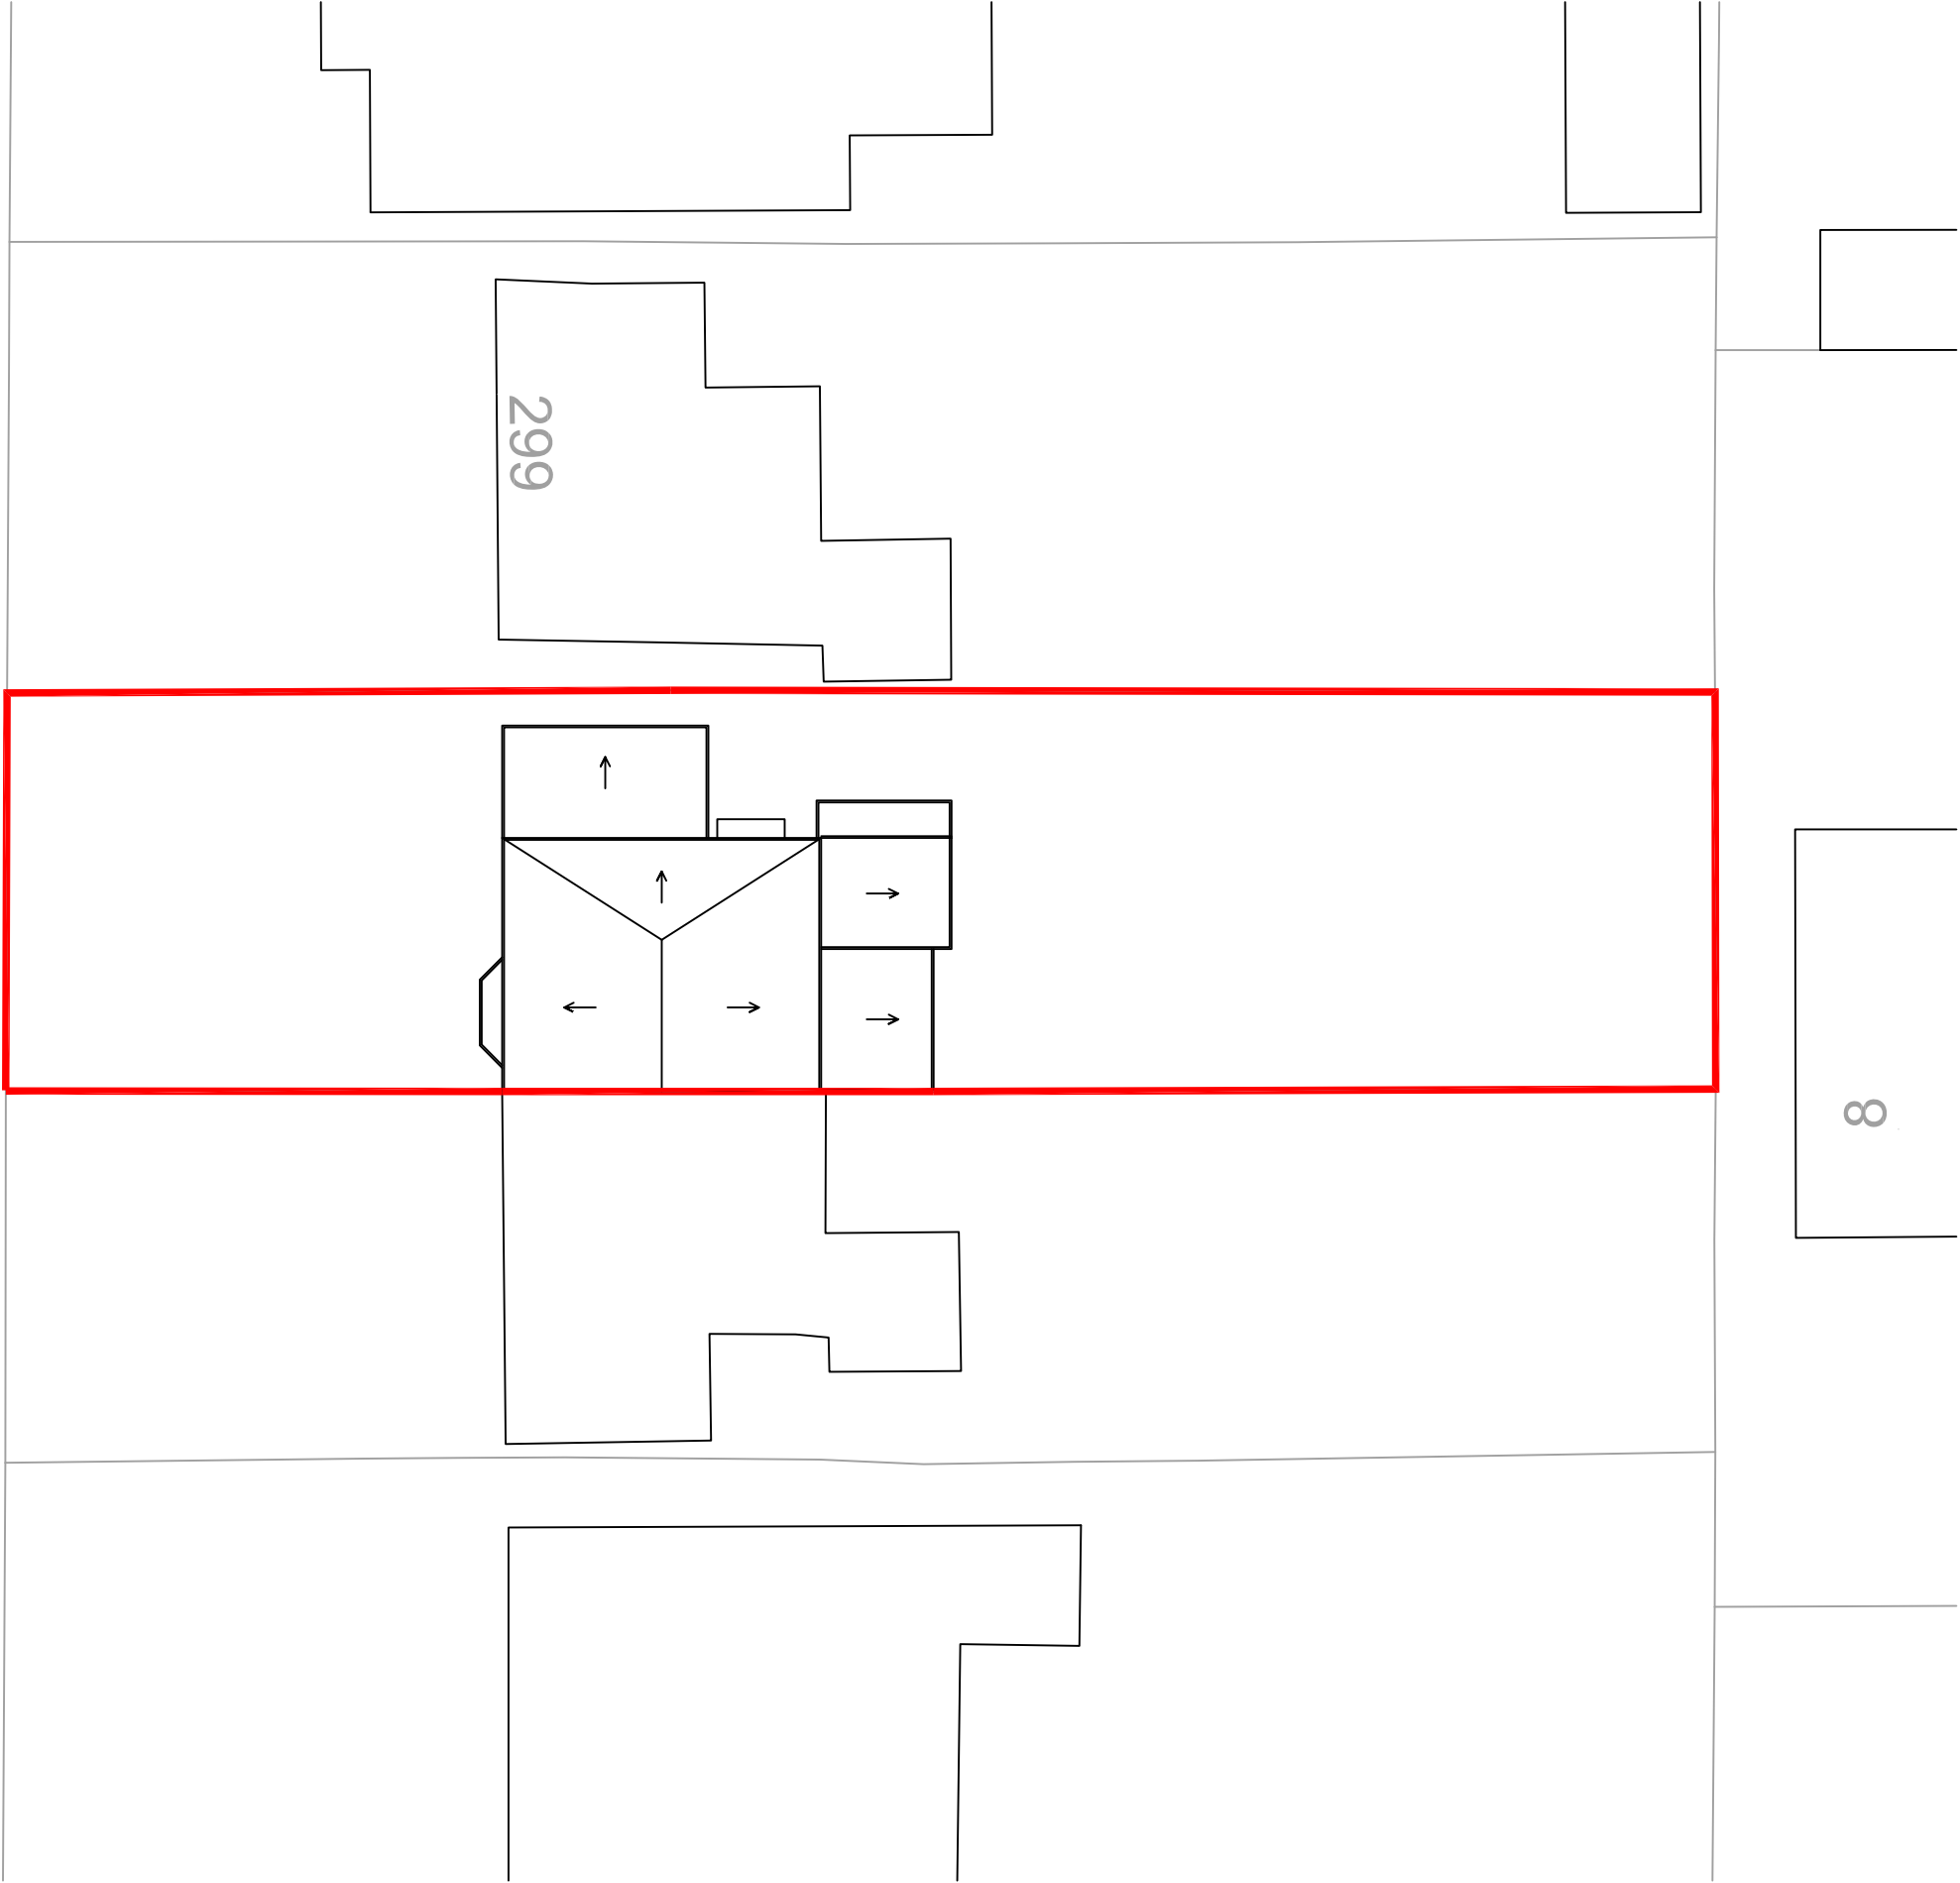

Existing Site Plan

PROJECT:
301 Withington Road

DRAWING:
Site Location Plan

DATE:	DRAWN BY:	CHECKED BY:
Aug 24	FA	AS
SCALE:	DRAWING NO:	REV:
1:200@A3	0-1	00