



Front Elevation

Section

Rear Elevation

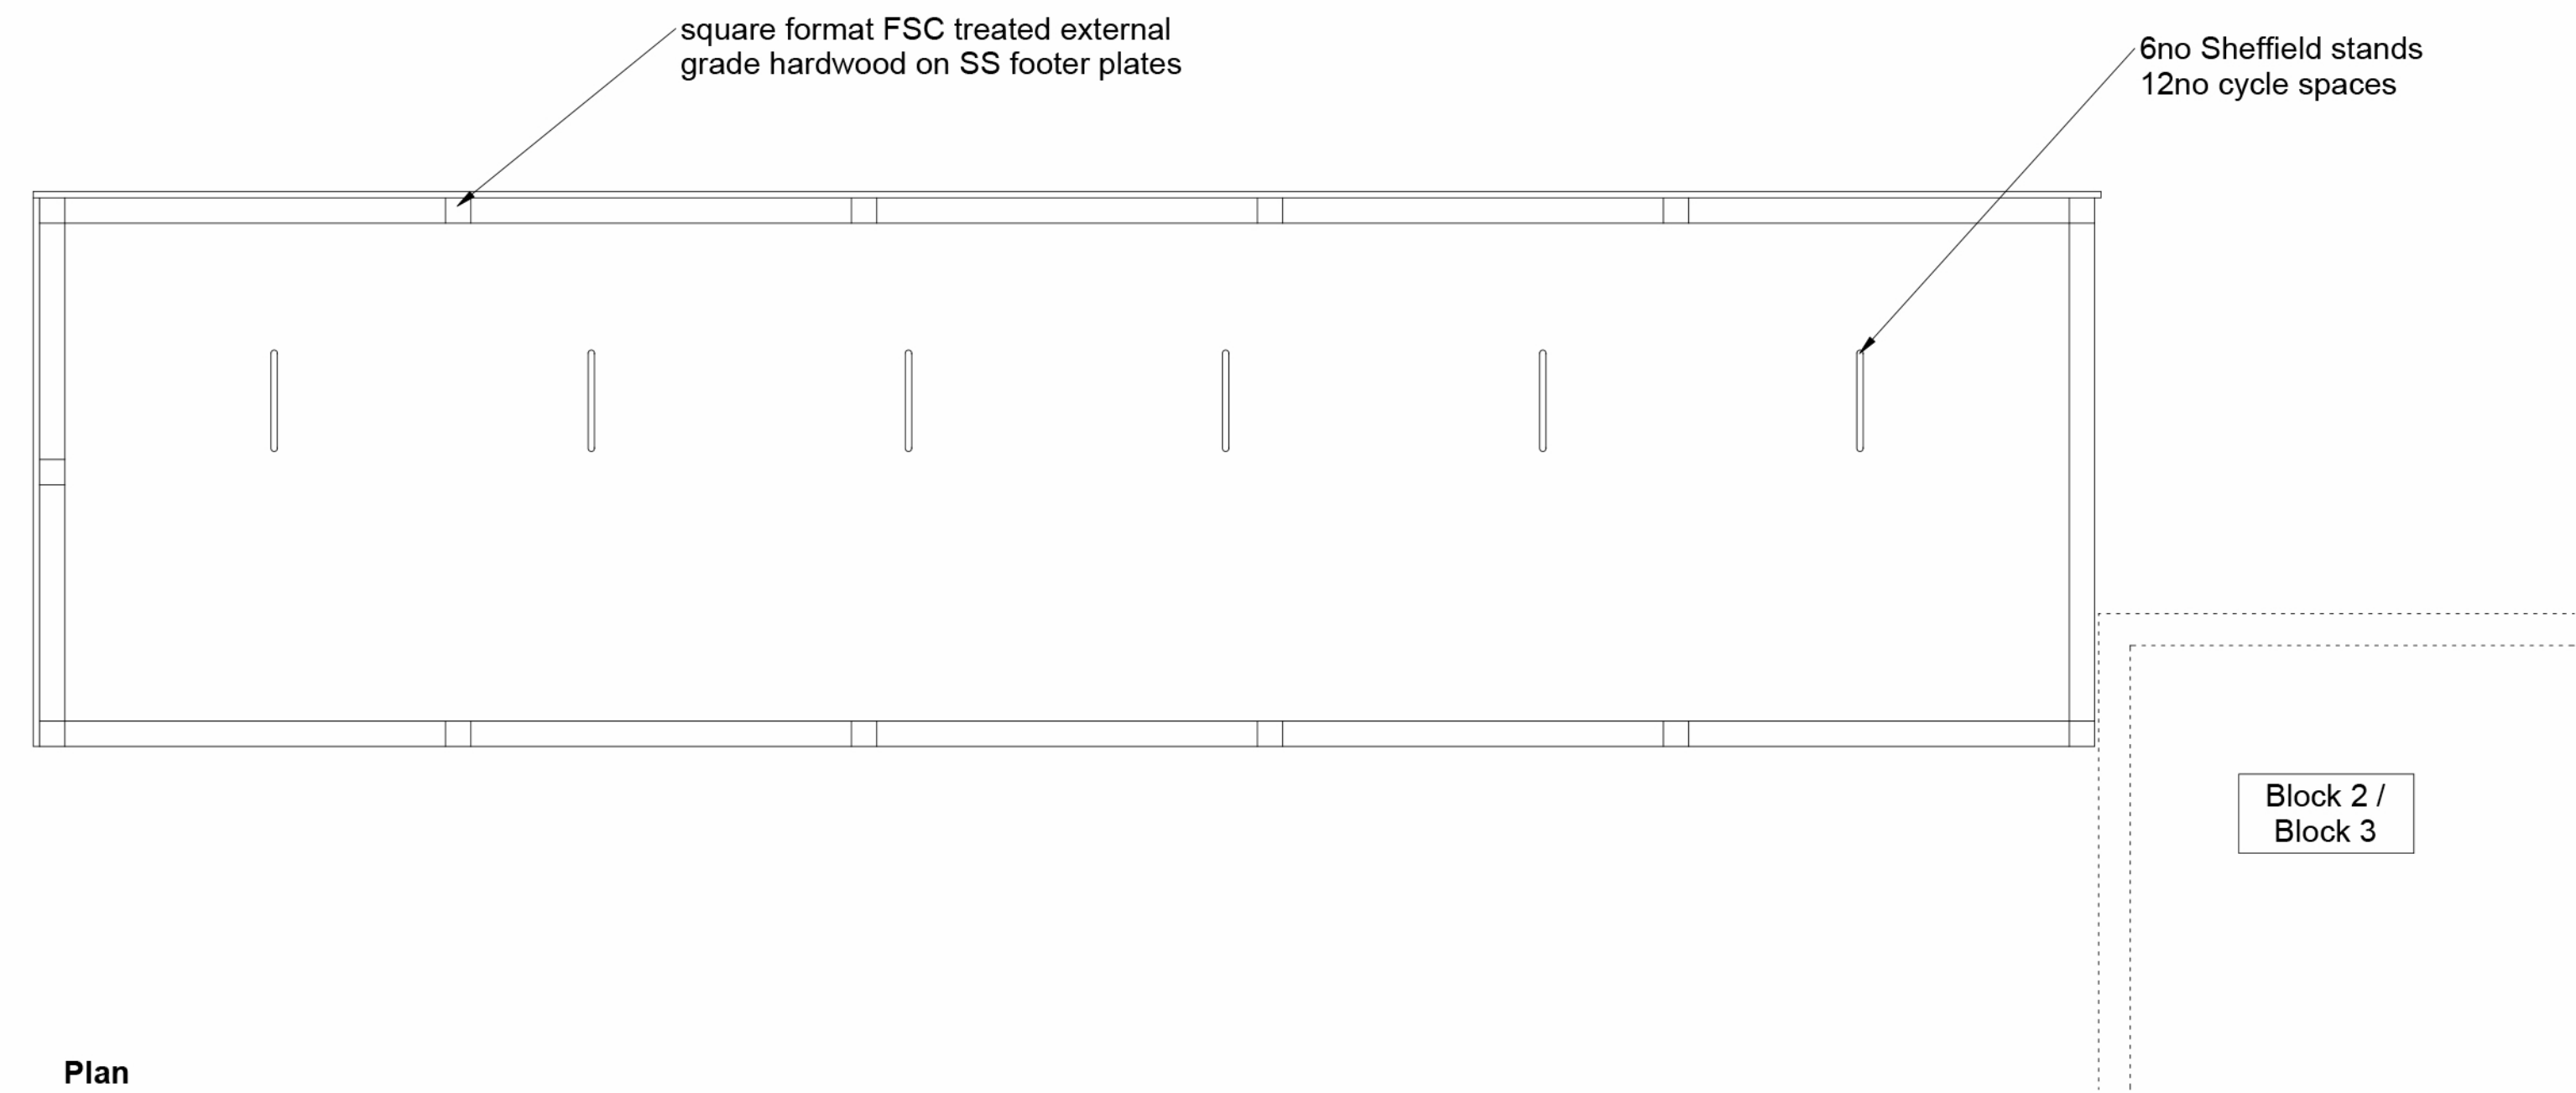

Plan

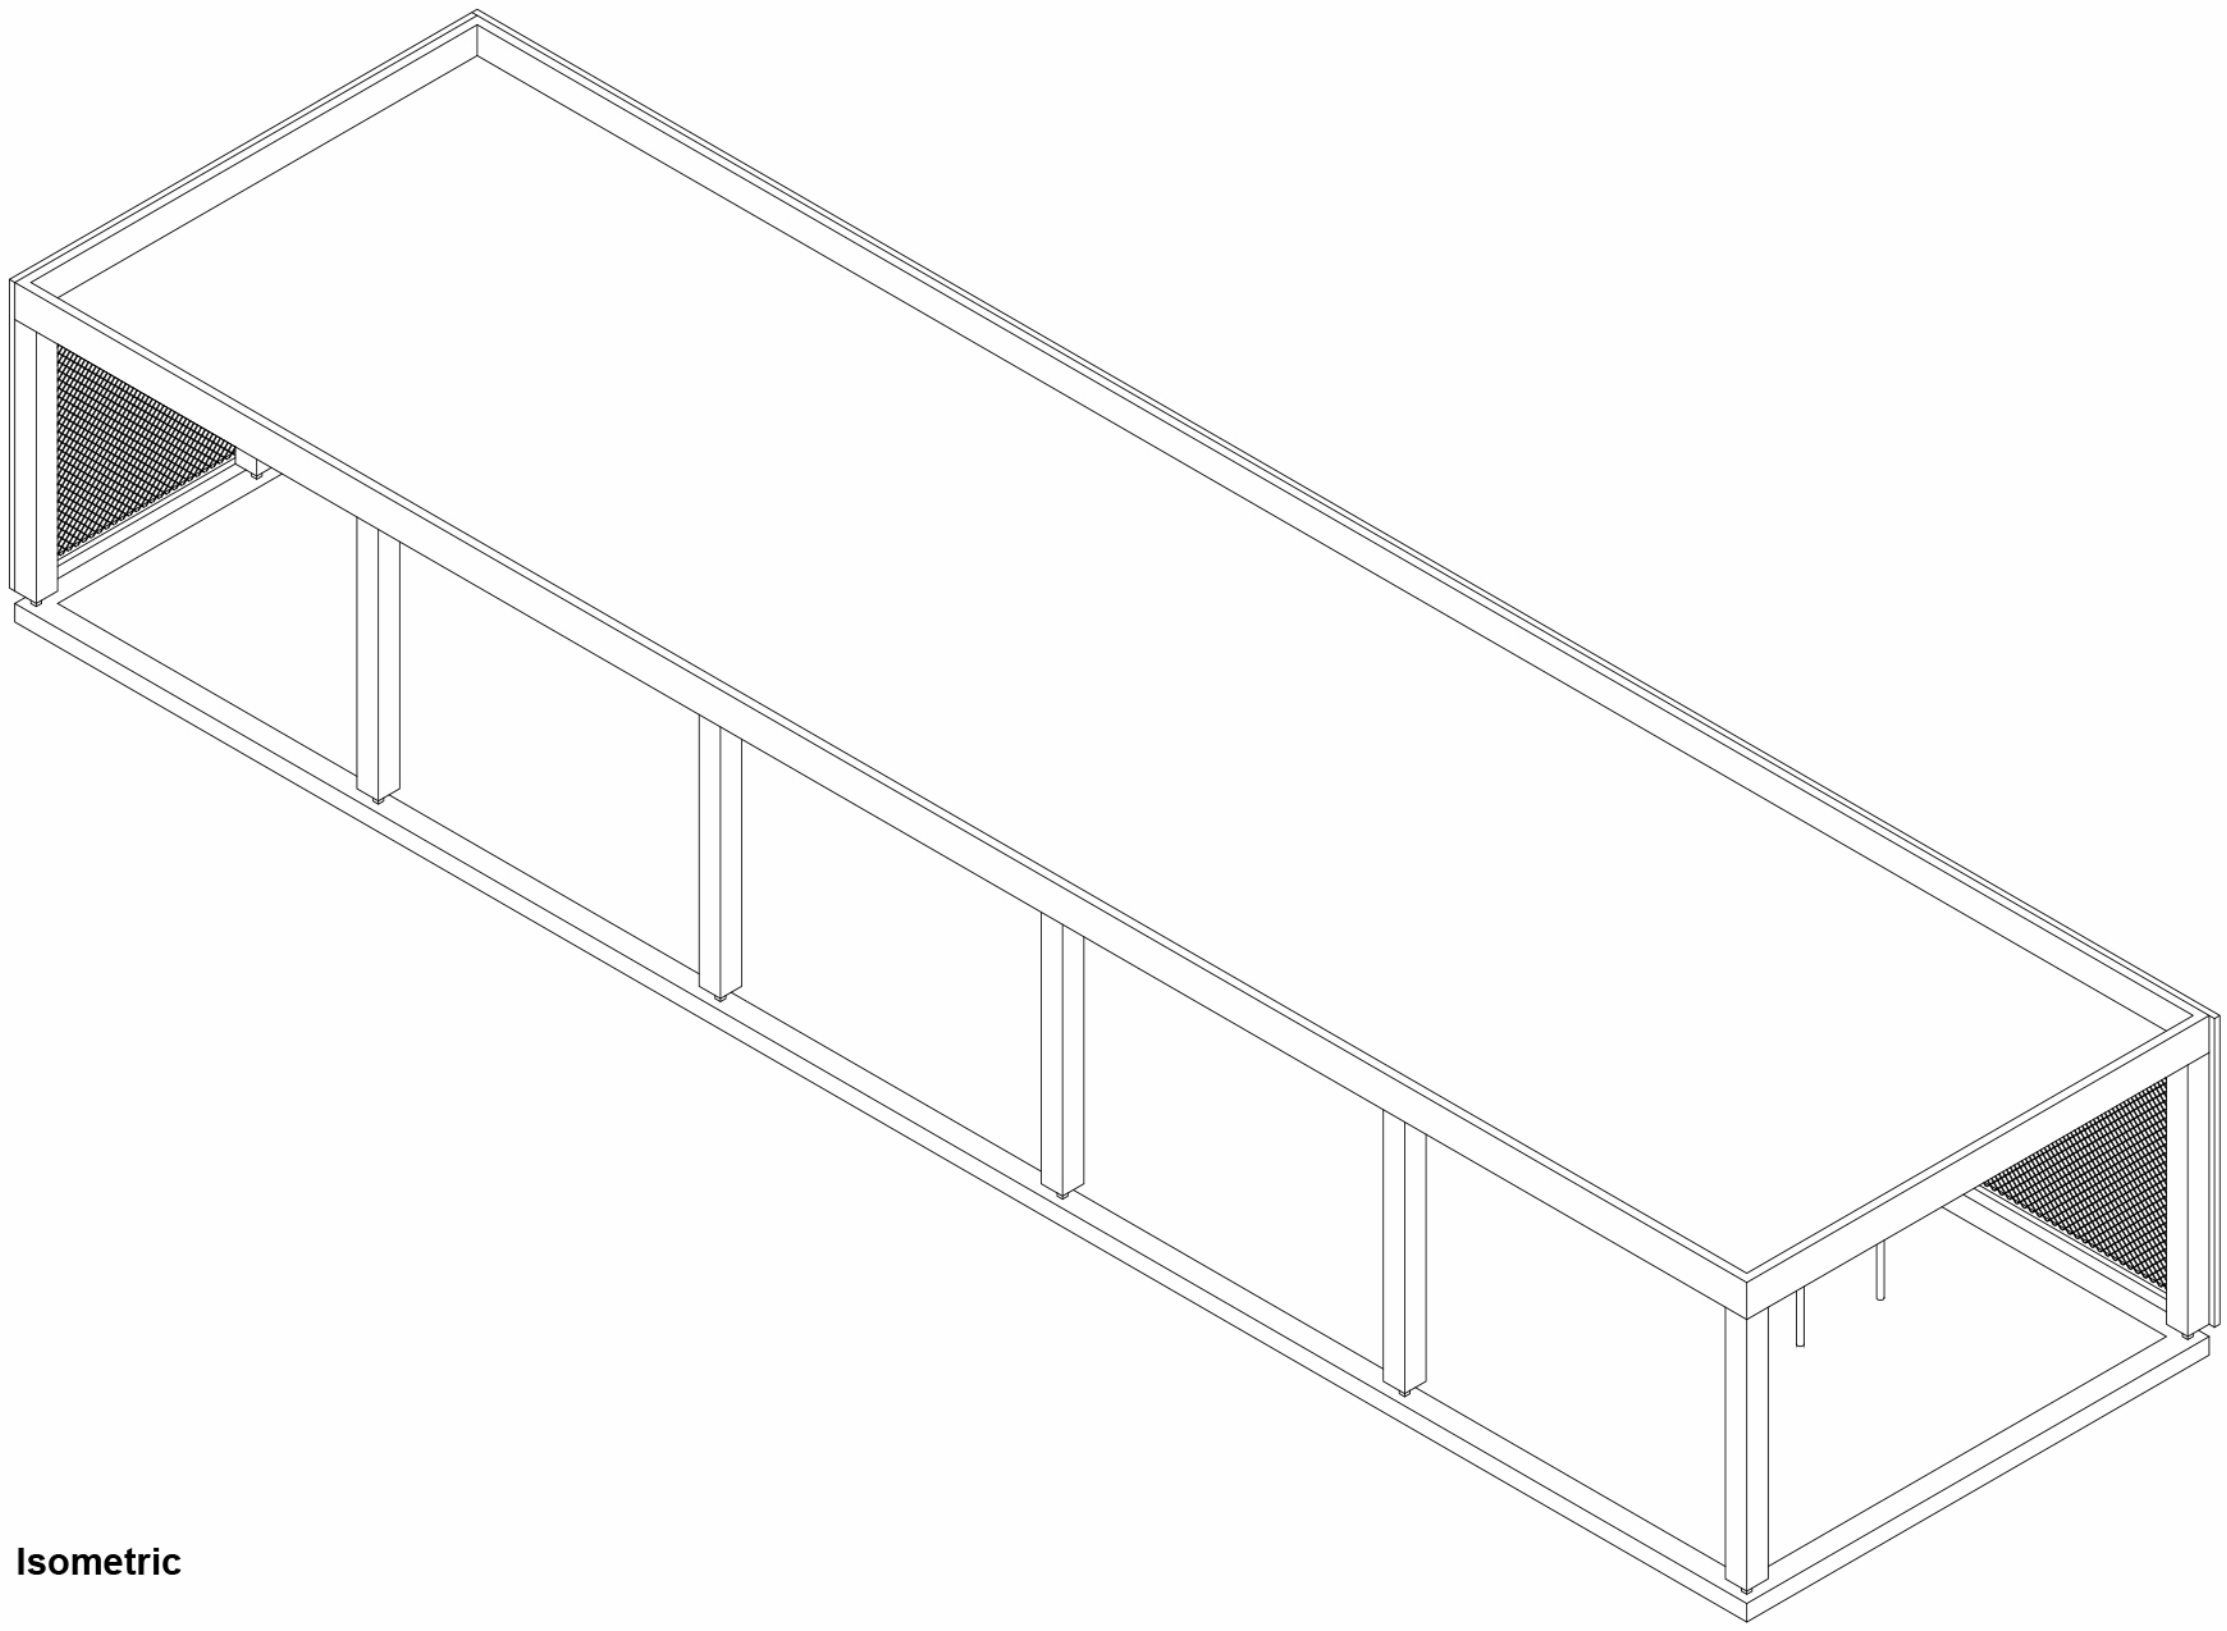

Isometric

All drawings to be read in conjunction with specifications, schedules and all other consultant information.

Do not scale from this drawing. Use written dimensions only. All dimensions to be checked on site. This drawing is based on dimensional survey information provided by others. Bell Phillips Architects cannot accept responsibility for the accuracy of this survey information.


Any errors or omissions to be reported to Bell Phillips Architects immediately, prior to work being carried out.

This drawing remains the copyright of Bell Phillips Architects.

Notes

- Design subject to SE input and coordination

Key Plan

 

P00	RB	Planning Issue	08/24
Rev	Issued by	Revision Description	Date
REVISIONS			

Project		0814 VICTORIA POINT 44 Hathersage Road, Manchester, M13 0FT		Unit 305, Metropolitan Wharf 70 Wapping Wall London E1W 3SS		bell phillips T E W 020 7234 9330 info@bellphillips.com www.bellphillips.com	
Title		Open Cycle Store		Status		PLANNING	
Date	Drawn	Checked	Scale at A1	Drawing Number		Revision	
07/24	AW	RB	1 : 50	0814-BPA-ZZ-ZZ-DR-A-4325		P00	