


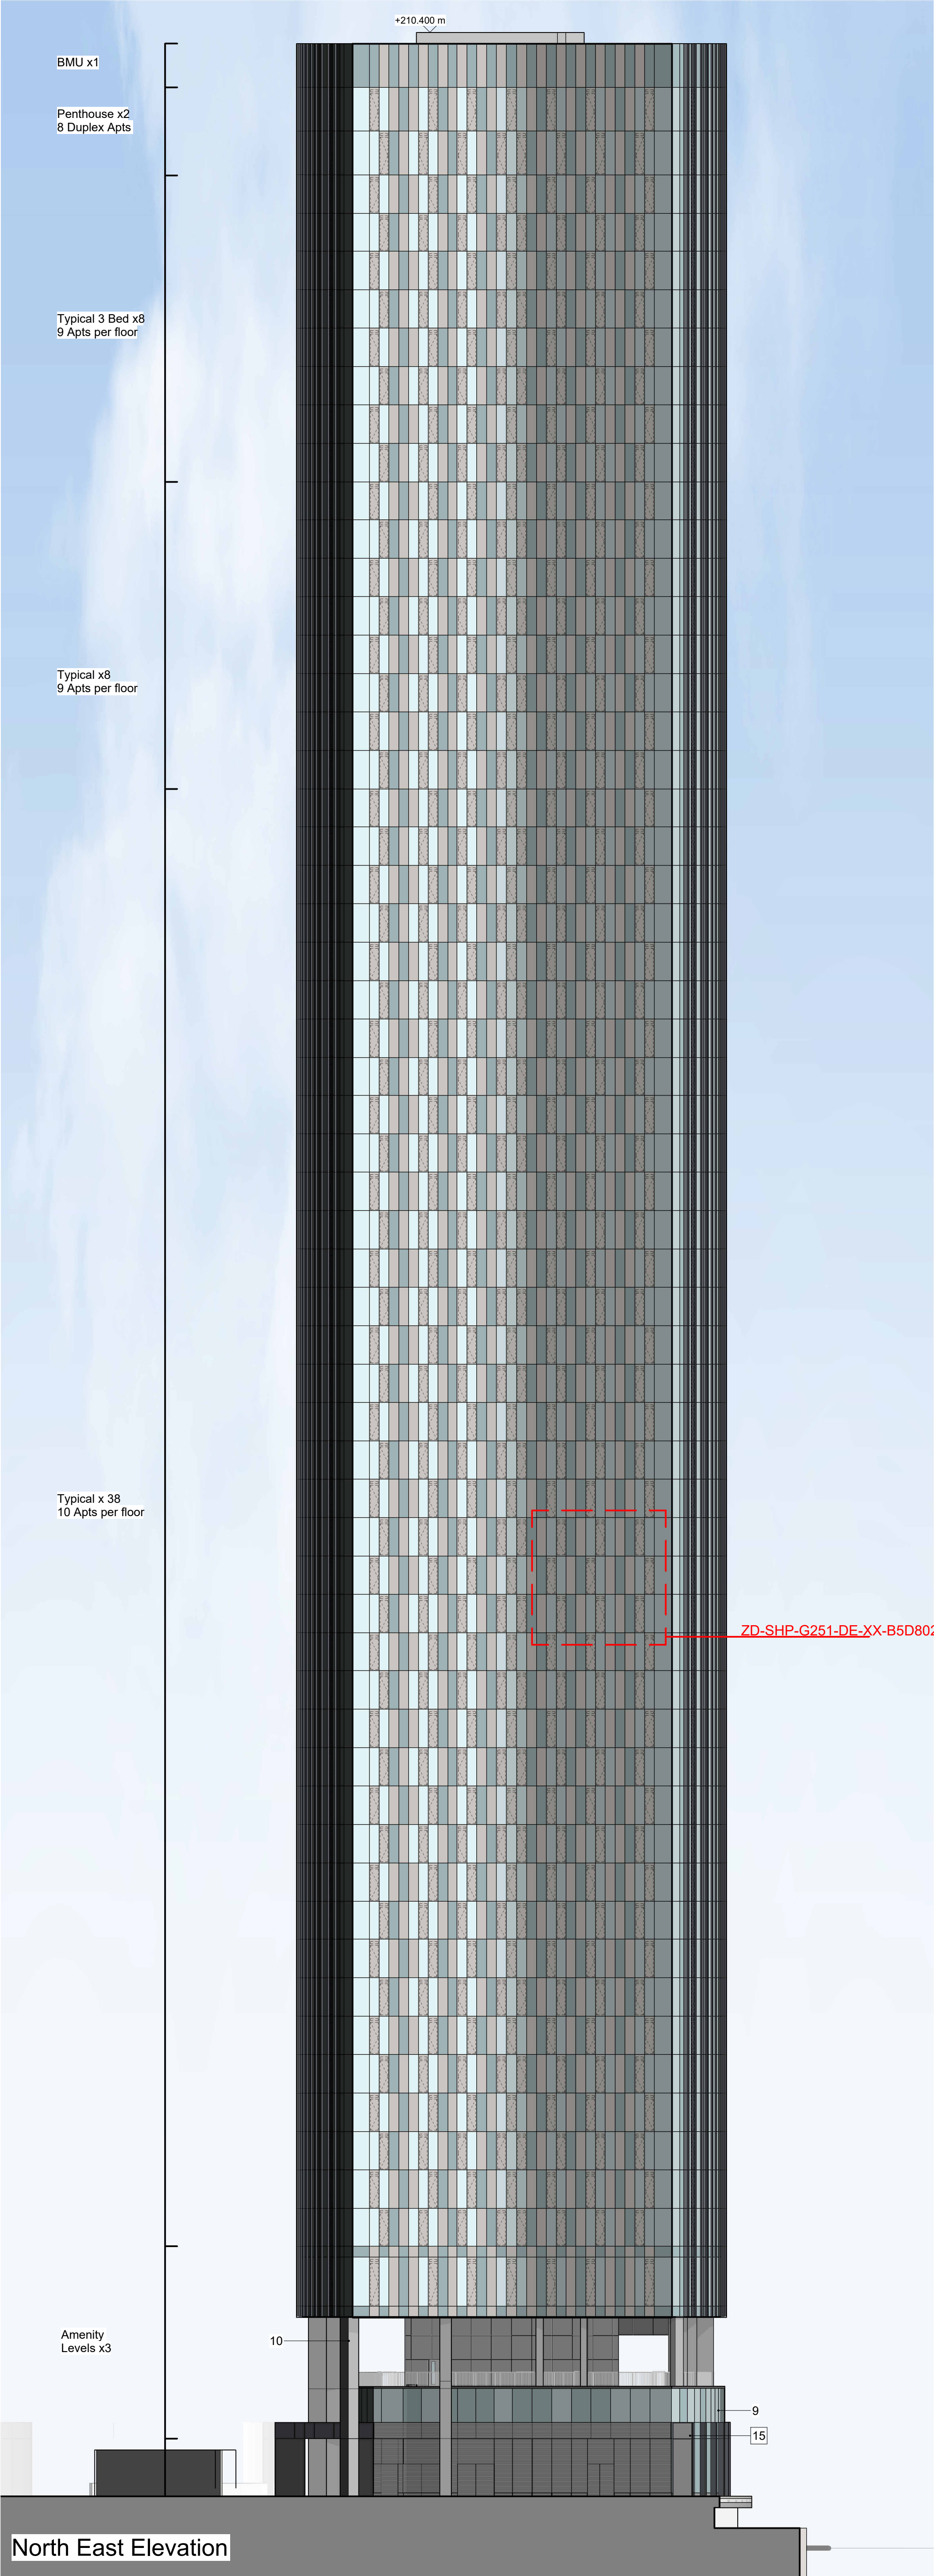

North East Elevation



South East Elevation

|   |     |            |                    |                                                                                        |                 |  |                                |  |   |              |
|---|-----|------------|--------------------|----------------------------------------------------------------------------------------|-----------------|--|--------------------------------|--|---|--------------|
| <div>This drawing is copyright<br/>Do not scale off dimensions.</div> <div>All dimensions to be checked on<br/>site by contractor.</div> <div>Contractor to report any dimensional<br/>discrepancies, errors or omissions<br/>prior to commencing on site.</div> | Rev | Date       | Description        | <div>For key refer to D2 elevations (10364-D2-SHP-G200-EL-XX-B5D801)</div> <div></div> | Project Title   |  | Drawing Title                  |  | <div></div> <div>Manchester<br/>+44 (0)161 835 2345</div> <div>London<br/>+44 (0)20 7549 4000</div> |              |
|   | P01 | 2021-10-19 | Planning Issue     |                                                                                        | Trinity Islands |  | Building D1                    |  |   |              |
|   | P02 | 2023-06-23 | NMA Issue          |                                                                                        | Trinity Way     |  | Tower Elevations               |  |   |              |
|   | P03 | 2024-08-23 | Planning NMA Issue |                                                                                        | Manchester      |  | Sheet 01                       |  |   |              |
|   |     |            |                    |                                                                                        |                 |  | Project No                     |  |   | Scale        |
|   |     |            |                    |                                                                                        |                 |  | 10364                          |  |   | 1 : 250 @ A1 |
|   |     |            |                    |                                                                                        |                 |  | Status                         |  |   | Revision     |
|   |     |            |                    |                                                                                        |                 |  | Planning Issue                 |  |   | P03          |
|   |     |            |                    |                                                                                        |                 |  | 10364-D1-SHP-G200-EL-XX-B5D801 |  |   |              |
|   |     |            |                    |                                                                                        |                 |  |                                |  |   |              |