




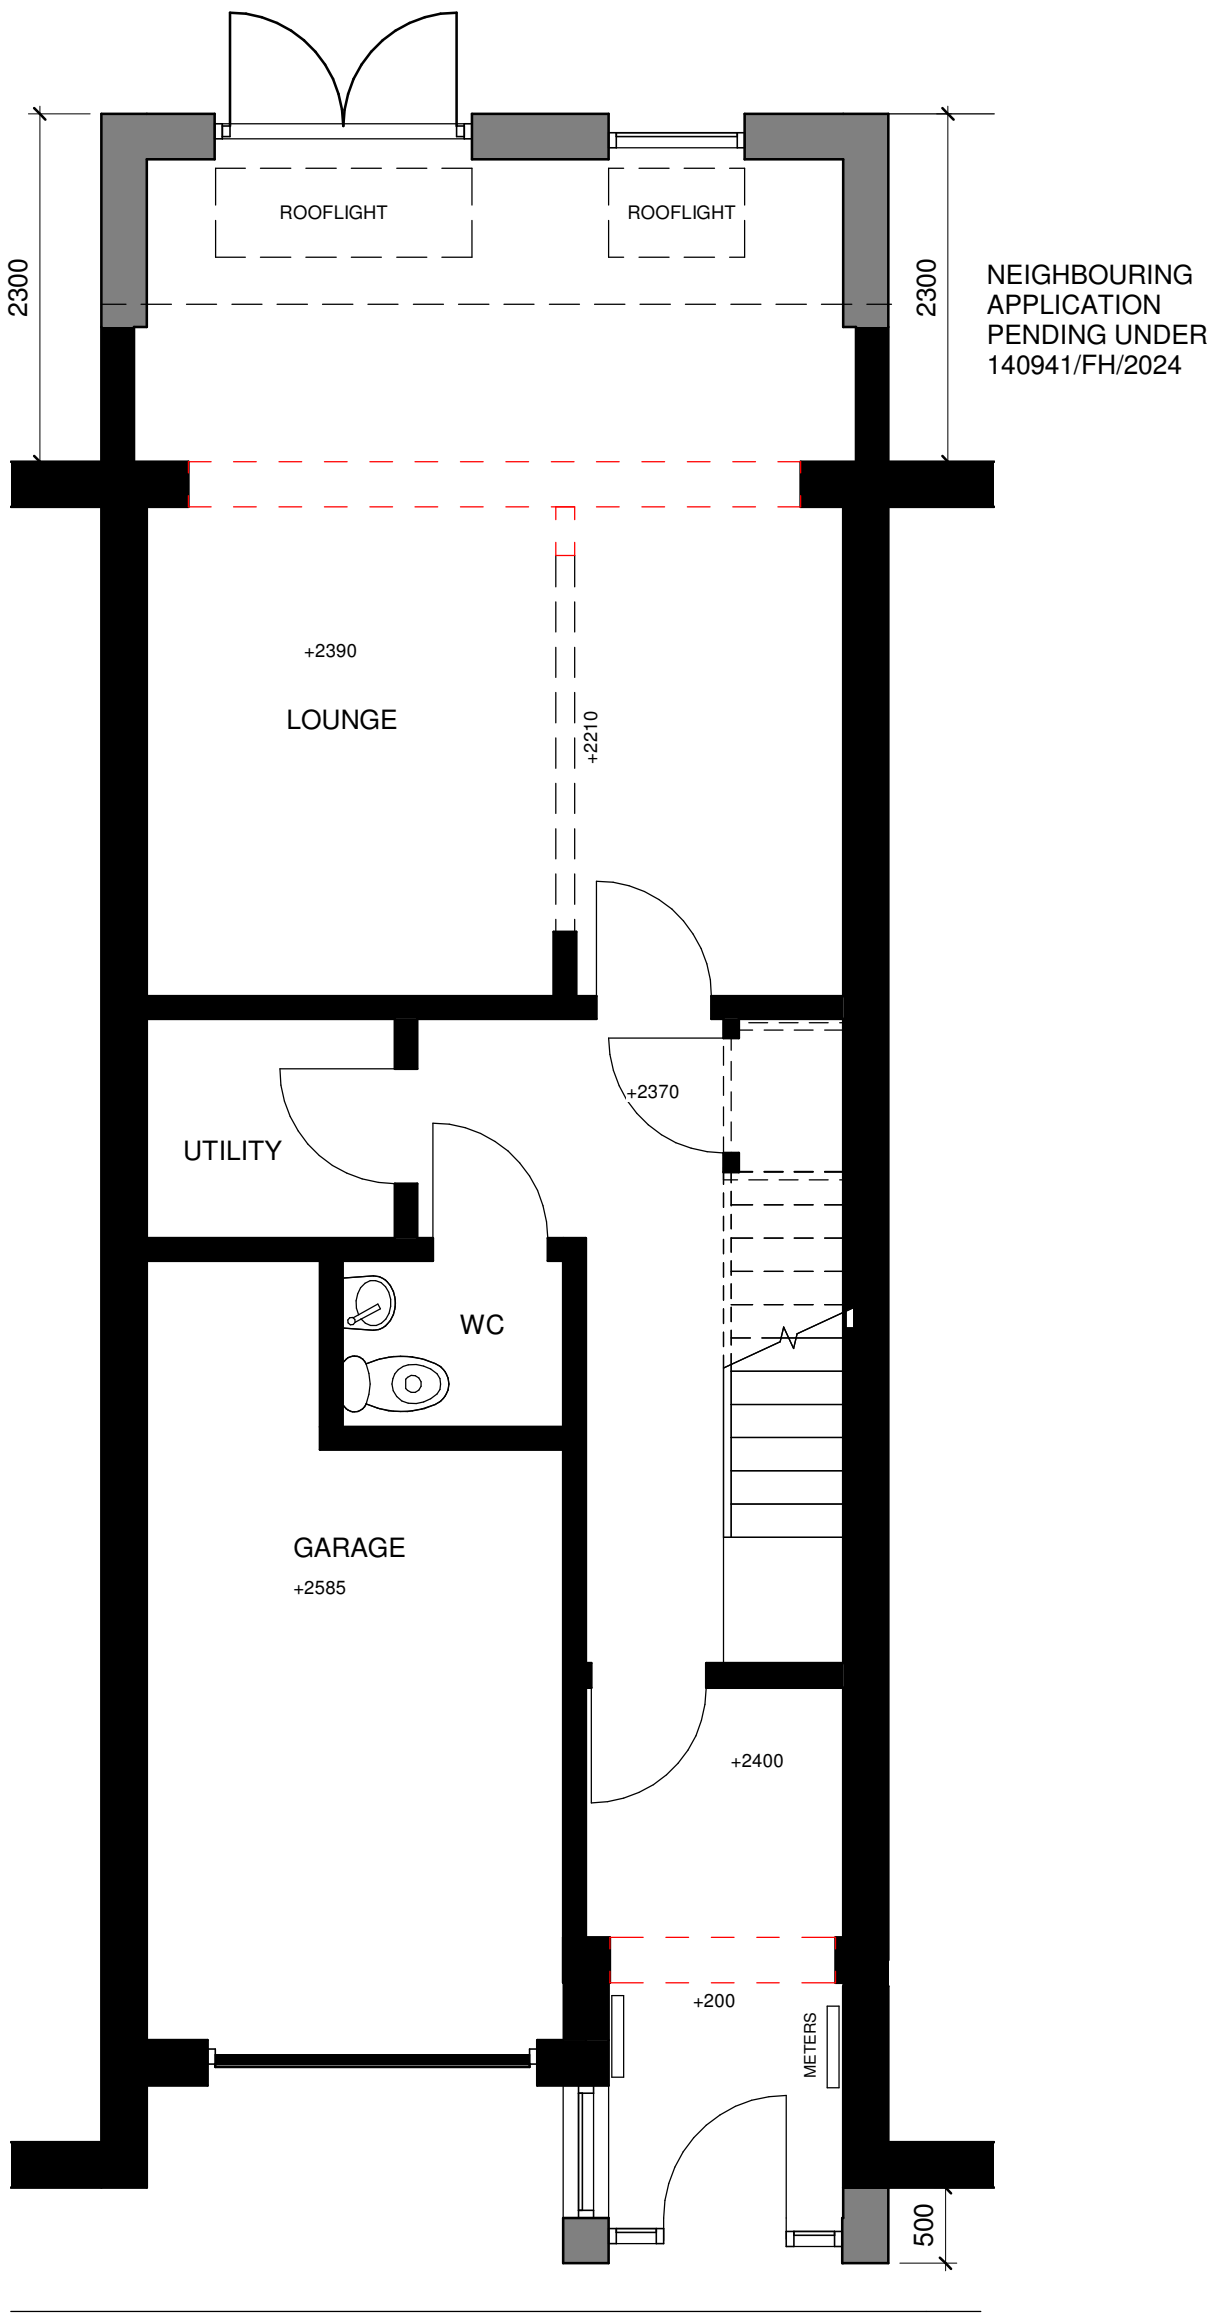


Ground Floor Plan
1 : 50

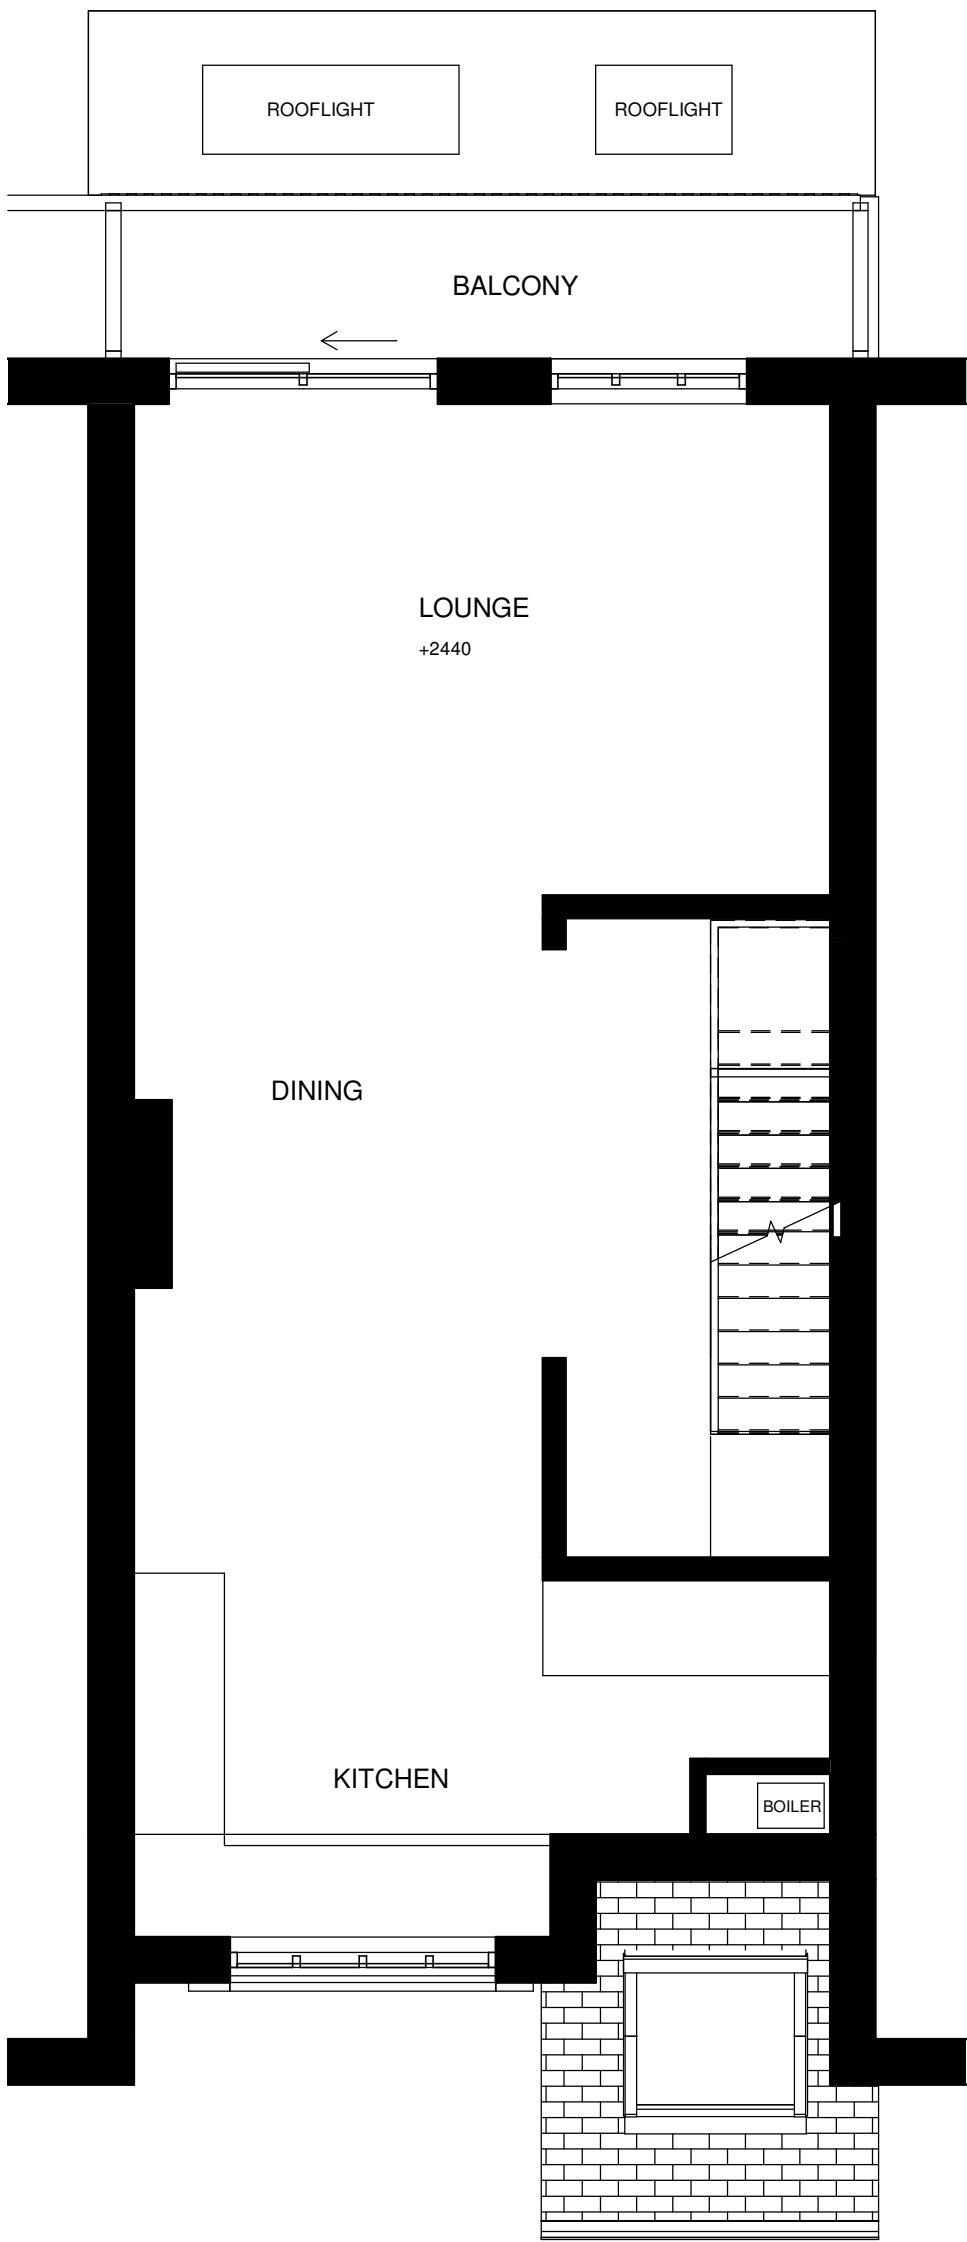


First Floor Plan
1 : 50

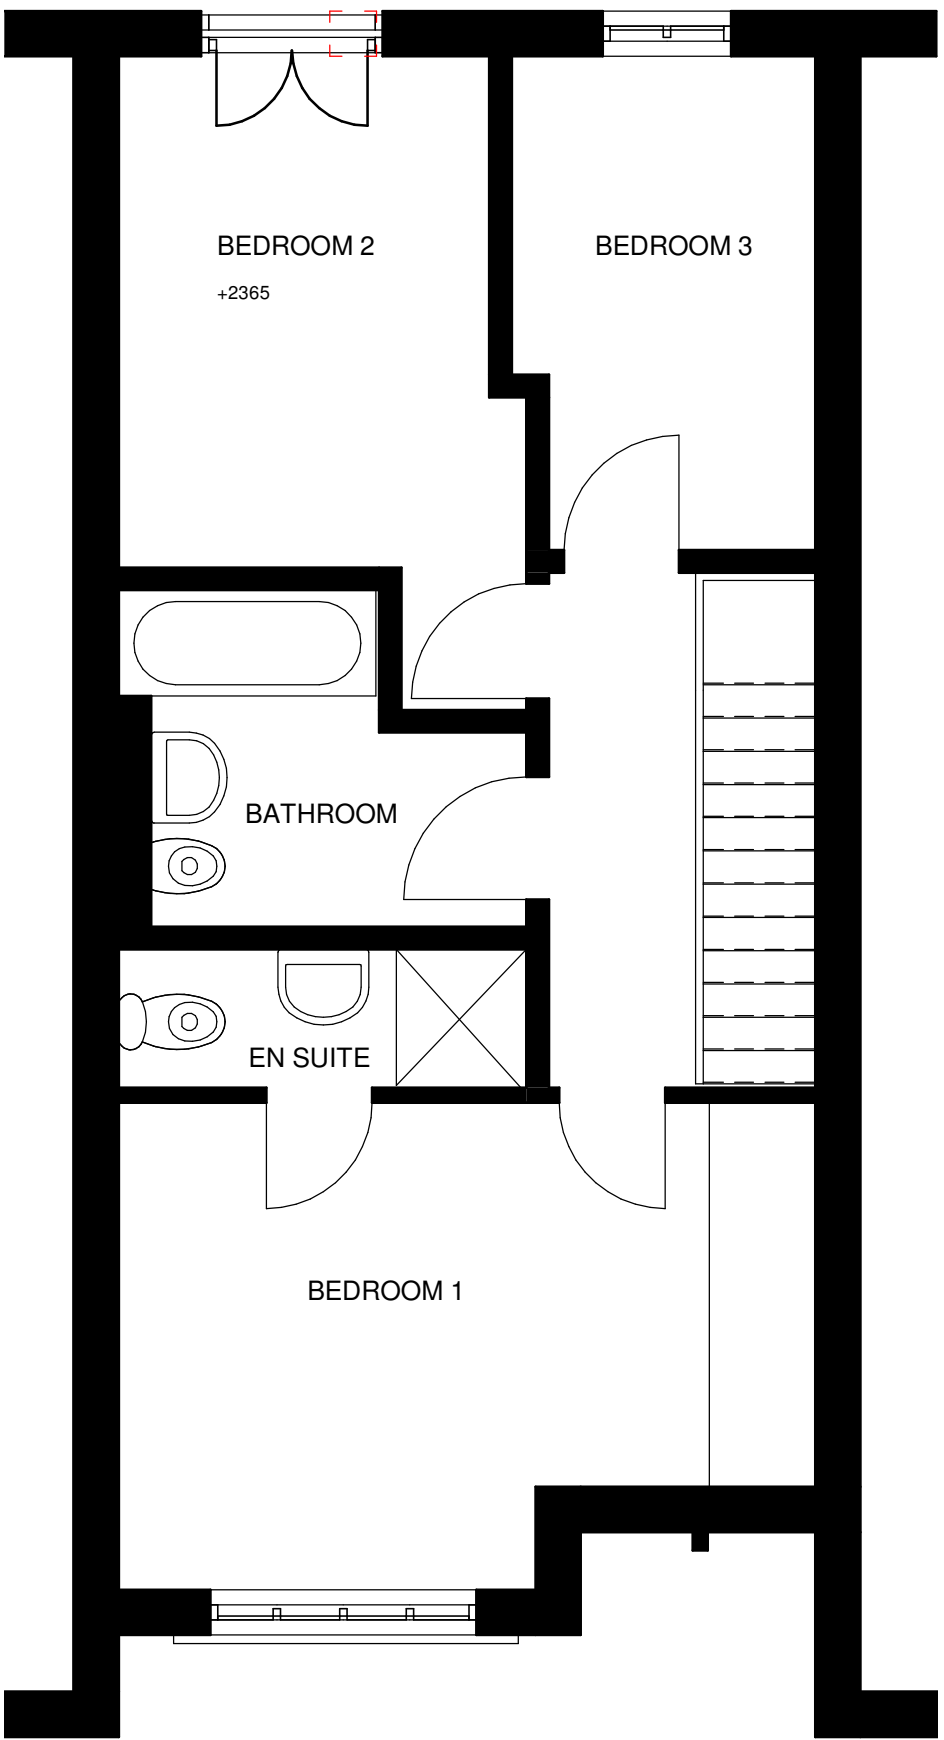


Second Floor
1 : 50

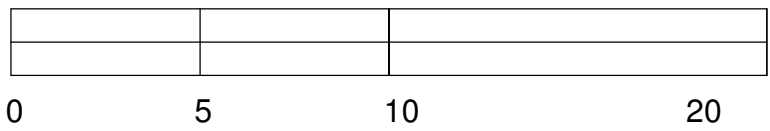

SCALE BAR 1:200

 

SCALE BAR 1:50

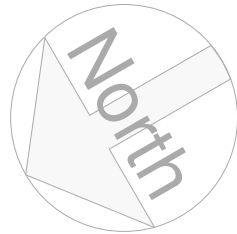

NORTHEDGE

Project:
161 Palatine Road,
Didsbury

Drawing Title:
Proposed Floor Plans

Scale: 1 : 50@A1 Status: Concept

Drawing Number: 24-40-20-001 Revision: R2

Rev	Description	Issue Date
R1	Initial Issue	03.09.24
R2	Updated	12.09.24