


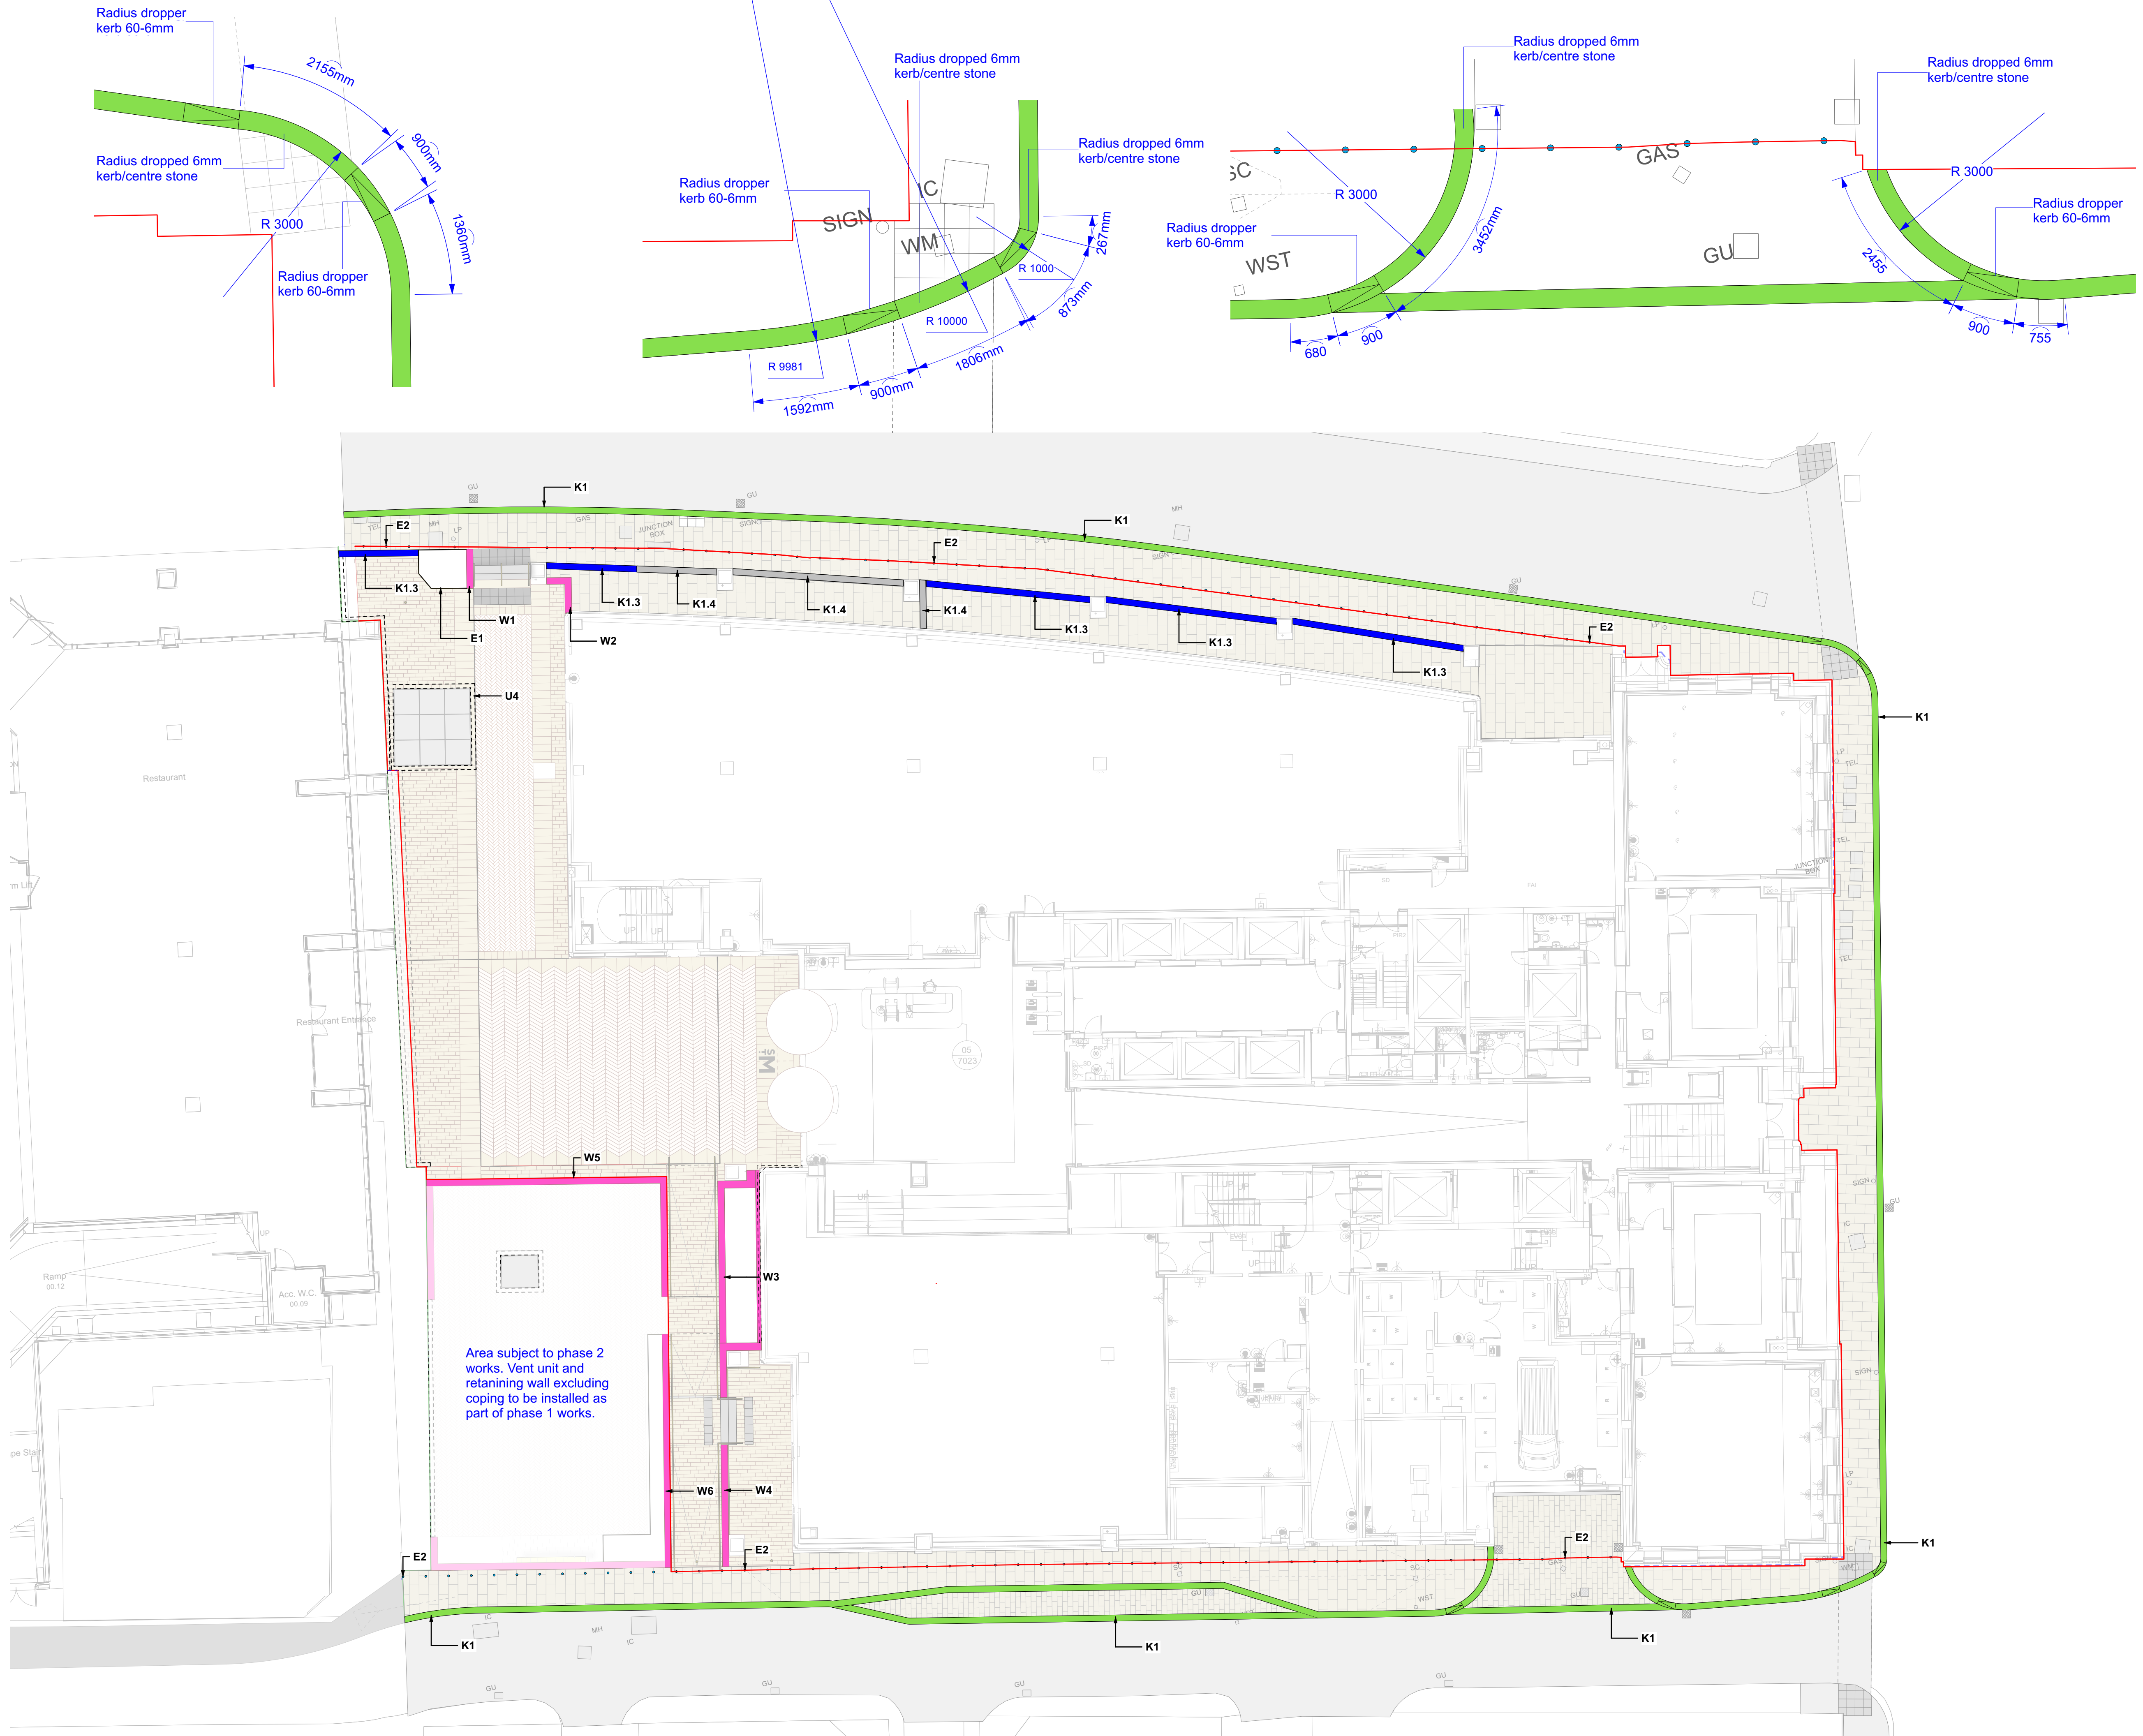

THIS DRAWING IS COPYRIGHT PROTECTED AND MAY NOT BE REPRODUCED IN WHOLE OR PART WITHOUT WRITTEN AUTHORITY FROM THE OWNER.

- NOTES:
1. Do not scale from this drawing.
 2. Always work to noted dimensions.
 3. All dimensions are in millimetres unless otherwise stated.
 4. All setting out, levels and dimensions to be agreed on site.
 5. The dimensions of all materials must be checked on site before being laid out.
 6. This drawing must be read with the relevant specification clauses and detail drawings.
 7. Order of construction and setting out to be agreed on site.

0 1 2 3 4 5
Scale Bar (m)

BOUNDARY KEY

Phase 1 Boundary

KERBS & EDGINGS KEY

- E1 Planter Edge
Location: To Bootle Street approaches and within seating terraces (F3.3).
Refer to 63068-PLA-EX-ZZ-DR-L-5000 for further details
Q10/135
- E2 Demarcation Studs
Location: To Jackson's Row 278 Boundary line
Refer to STM-PIE-EX-ZZ-DR-5001 for further details
Q50/415
- K1 S278 Kerbs and Edges
Location: To adopted footpaths
Refer to Curtins drawings for further details
Q10/120
- K1.3 K1.3 Yorkstone Flush Kerb
Size: 300mmW x 900mmL x 150mmD. Nominal 6mm upstand.
Refer to 63068-PLA-EX-ZZ-DR-L-5100 for further details
Q10/125
- K1.4 K1.4 Limestone Edge - Carlow Black
Size: 350mmW x 1000mmL x 150mmD. 120-130mm upstand.
Refer to Hardworks GA drawing for details
Q10/130
- W1 - 7 Limestone Clad Retaining Wall
Location: To main square and Abercromby Square
Refer to drawings 63068-PLA-EX-ZZ-DR-L-5110 to 7018 for further details
F21/119
- U1 - 4 Concrete Upstand wall edge
Refer to Curtins drawings for details.
Q10/140

S3-P06	05.08.2024	Amendments following GA updates	YH	MS
S3-P05	29.07.2024	Phase 1 boundary amendment	YH	MS
S3-P04	04.07.2024	Radius update	YH	MS
S3-P03	02.07.2024	Stage 4 Issue	YH	MS
S3-P02	07.06.2024	Stage 4 Issue	SY	MS
S3-P01	10.05.2024	Coordination Issue	SY	KR

Revision	Date	Description	Drawn	Apprvd.
----------	------	-------------	-------	---------

Planit I.E. Limited
E: info@planit-ie.com W: planit-ie.com
MANCHESTER
2 Back Grafton St., Altrincham, WA14 1DY
T: 0161 928 9281

LONDON
Unit 6 Waterside, 44-48 Wharf Road, London, N1 7UX
T: 0207 253 5678
LIVERPOOL
Tempest 5.3, 12 Tithebarn Street, Liverpool, L2 2DT
T: 0151 363 1230

Client Relentless

Project St. Michael's, Manchester.

Drg Title Kerbs & Edgings - Ground Floor Plan

Created on 10.05.24 Created by SY Approved by MS

Scale 1:150 Size A1 Workstage STAGE 4

Drg No. 63068-PLA-EX-ZZ-DR-L-1102 Suitability S3 Revision P06