




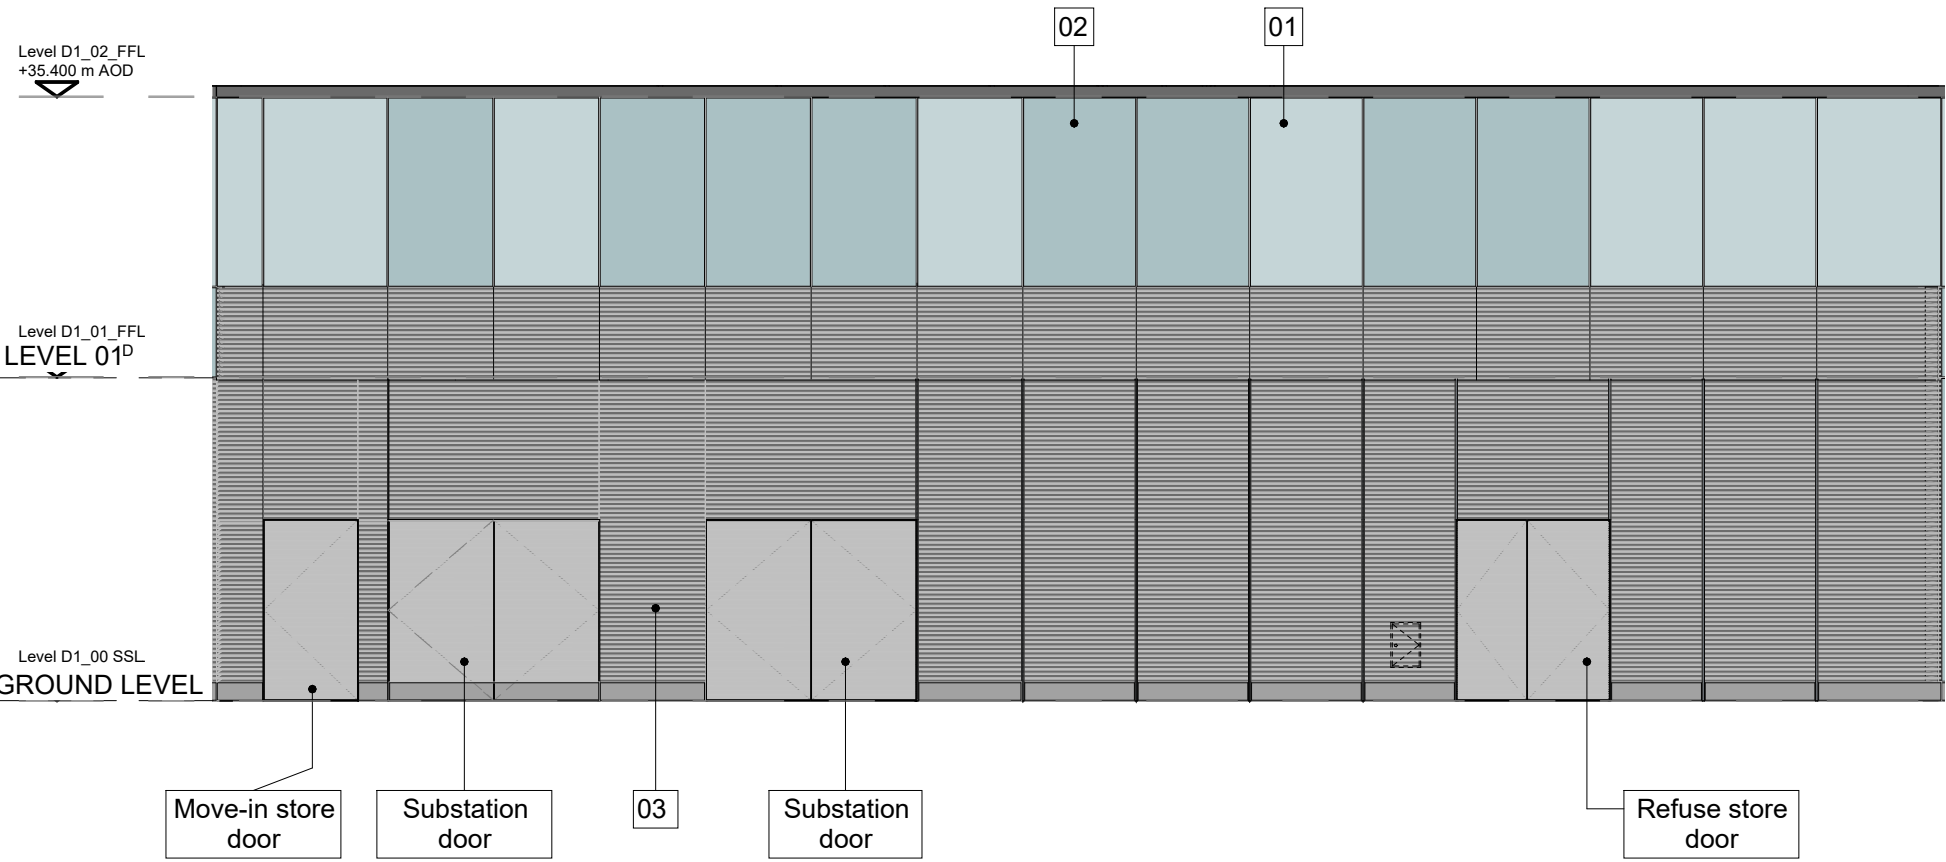


Podium North East Elevation 01

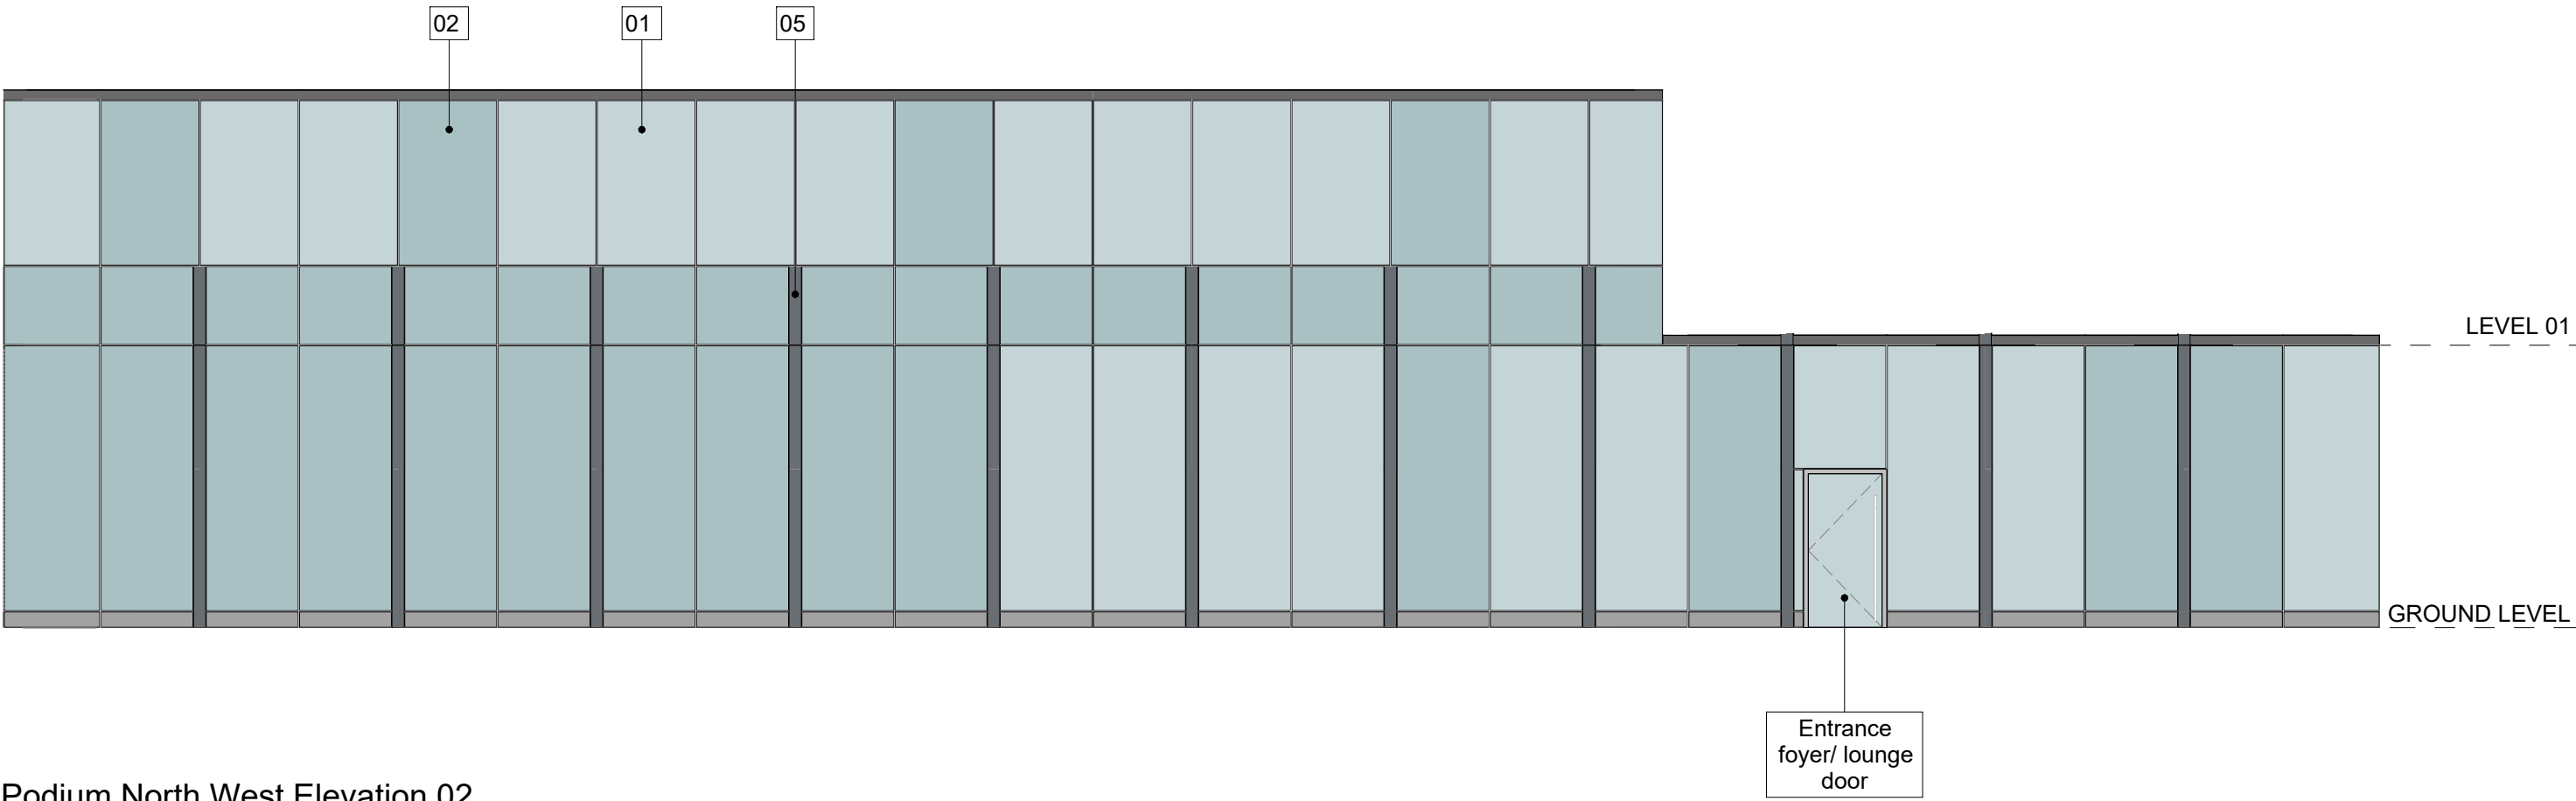


Podium North West Elevation 02

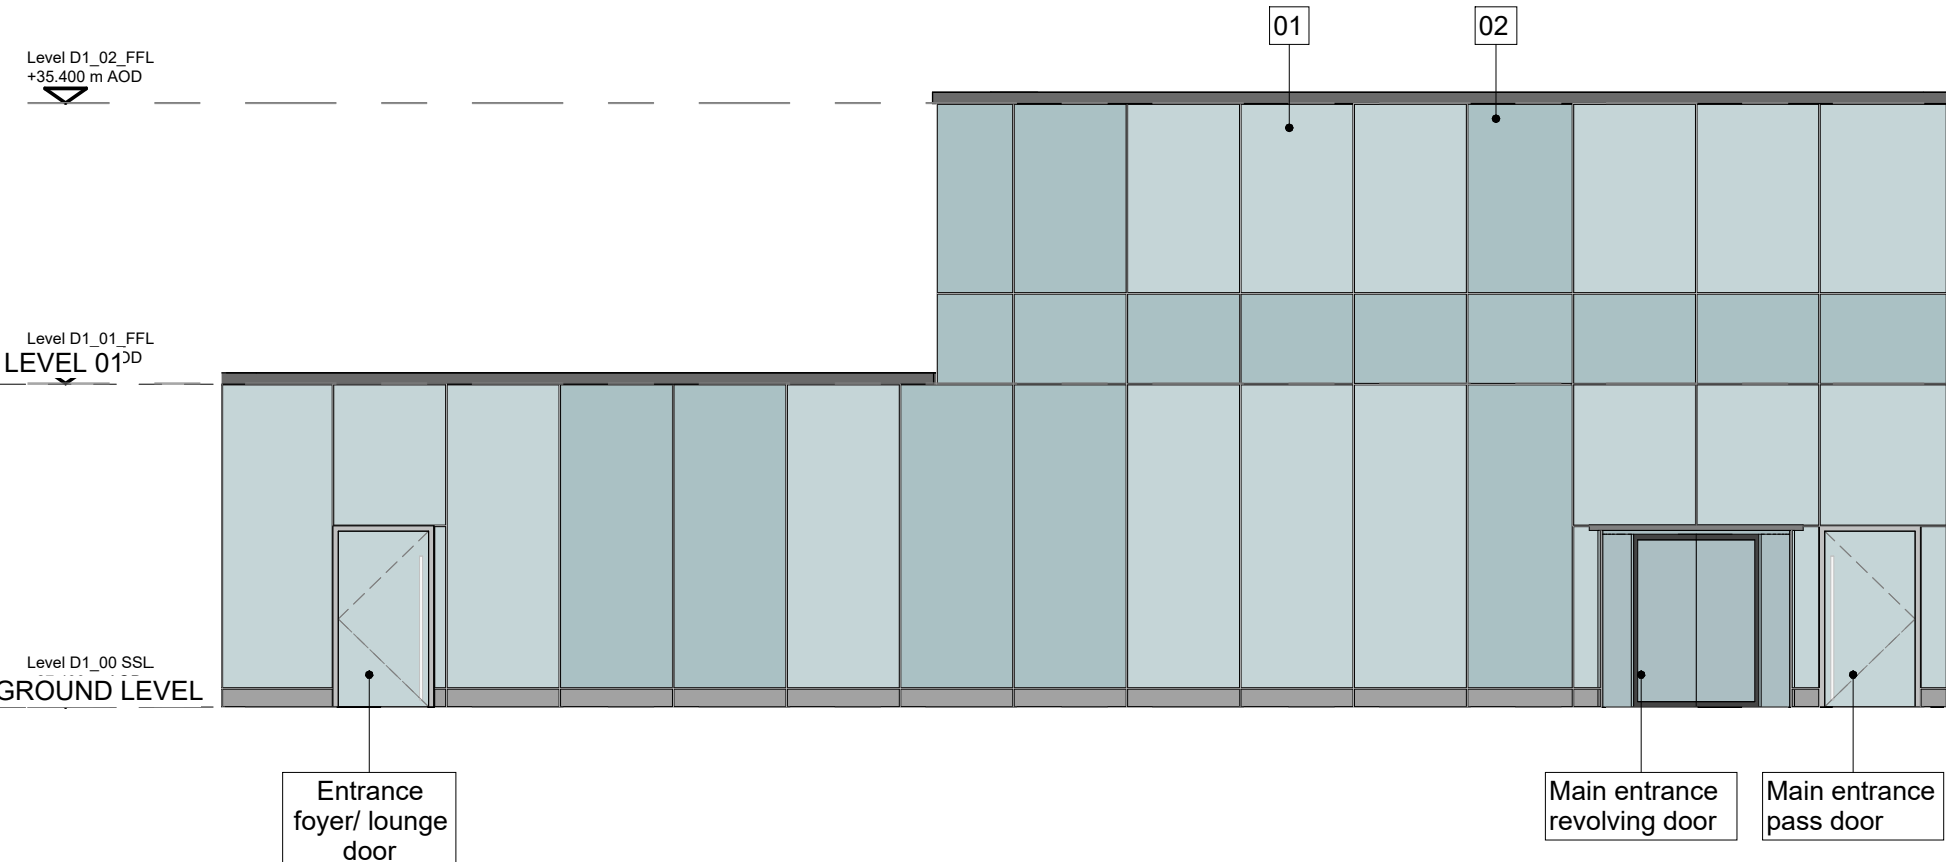


Podium South West Elevation 03

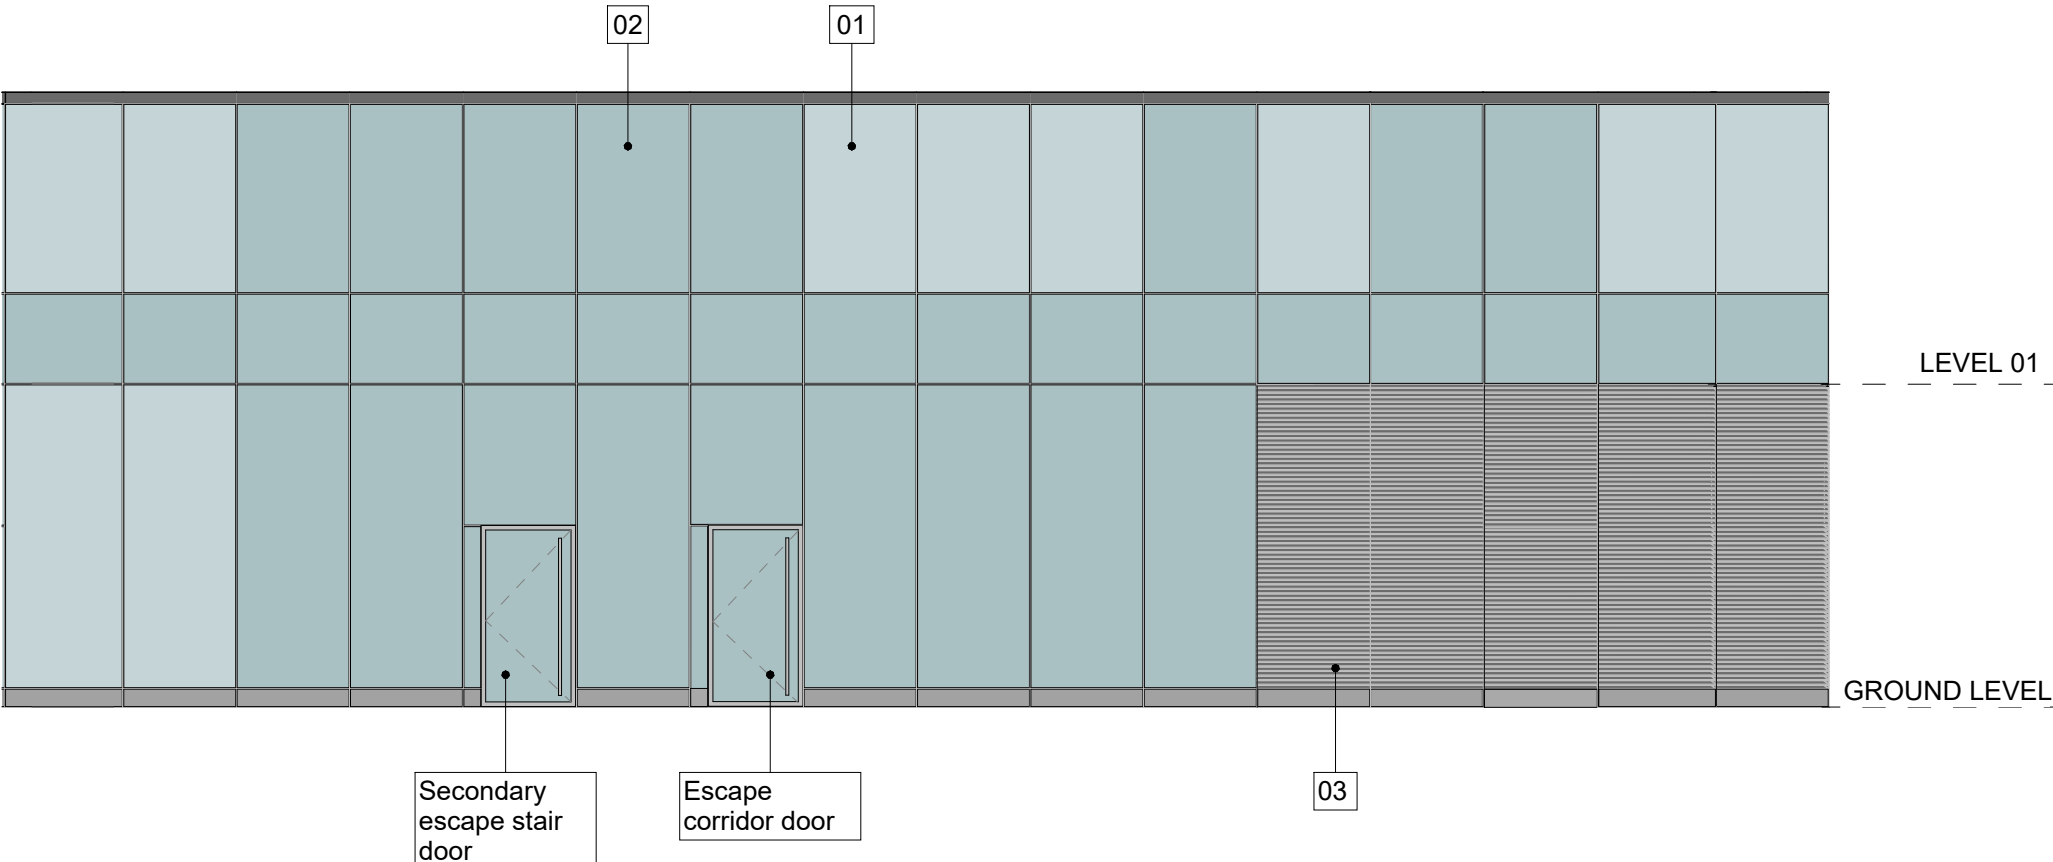

Podium South East Elevation 04

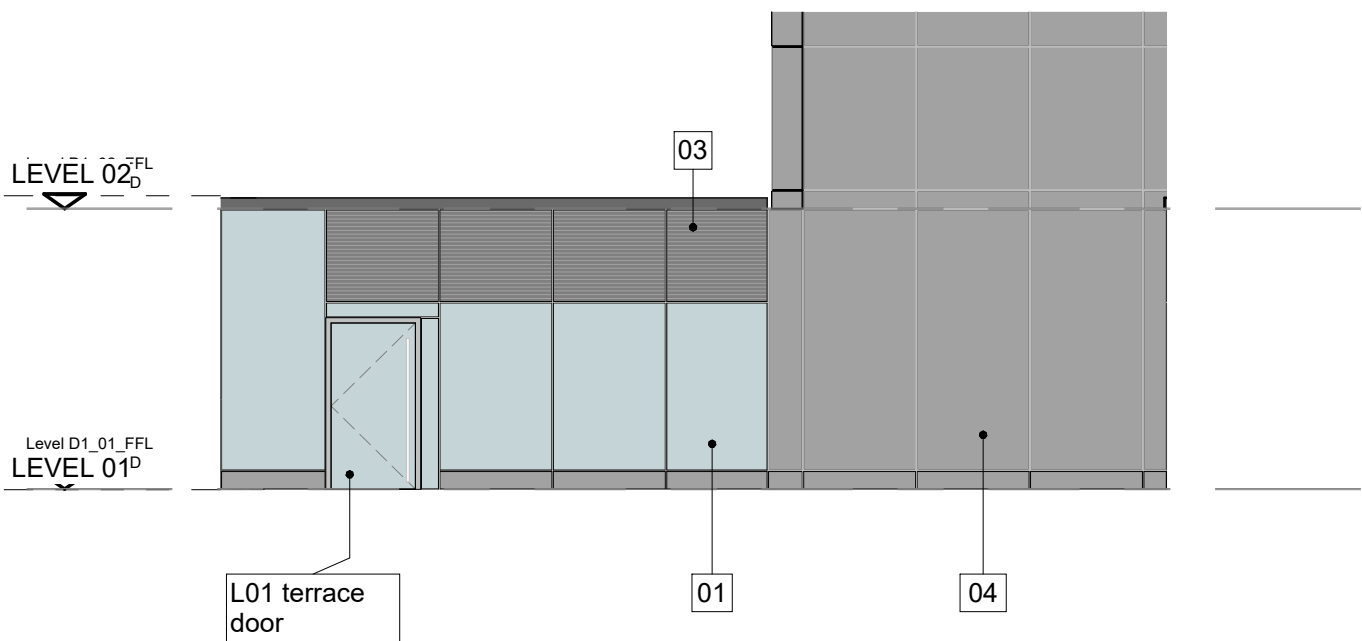

L01 Terrace Podium South West Elevation 05

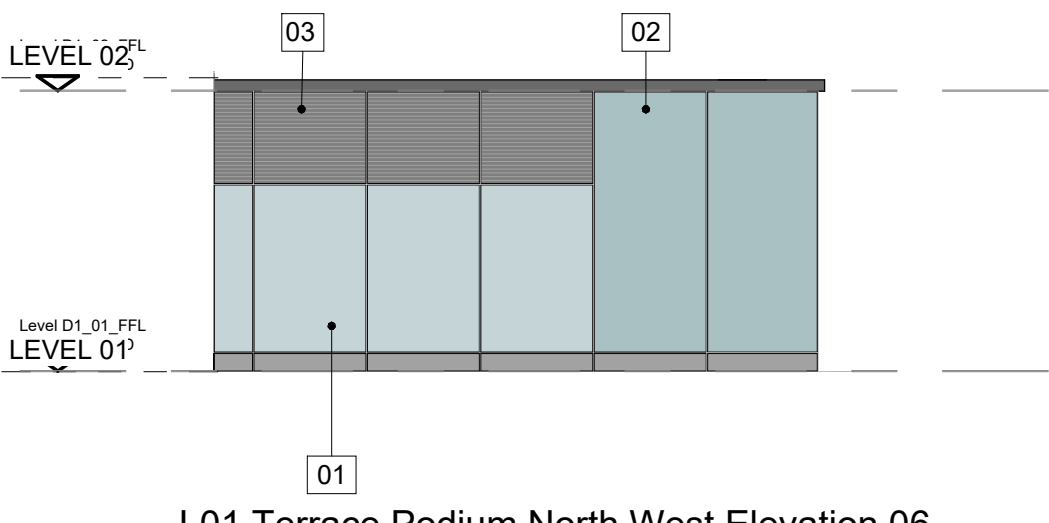


L01 Terrace Podium North West Elevation 06

Key

GLASS / PANEL TYPES

- 01 - Glazed panel - clear
- 02 - Glazed panel - opaque (back painted)
- 03 - Aluminium louvre
- 04 - Rainscreen Panel - powder coated aluminium
- 05 - Aluminium fin

Elevation Key Plan
(Level 01)

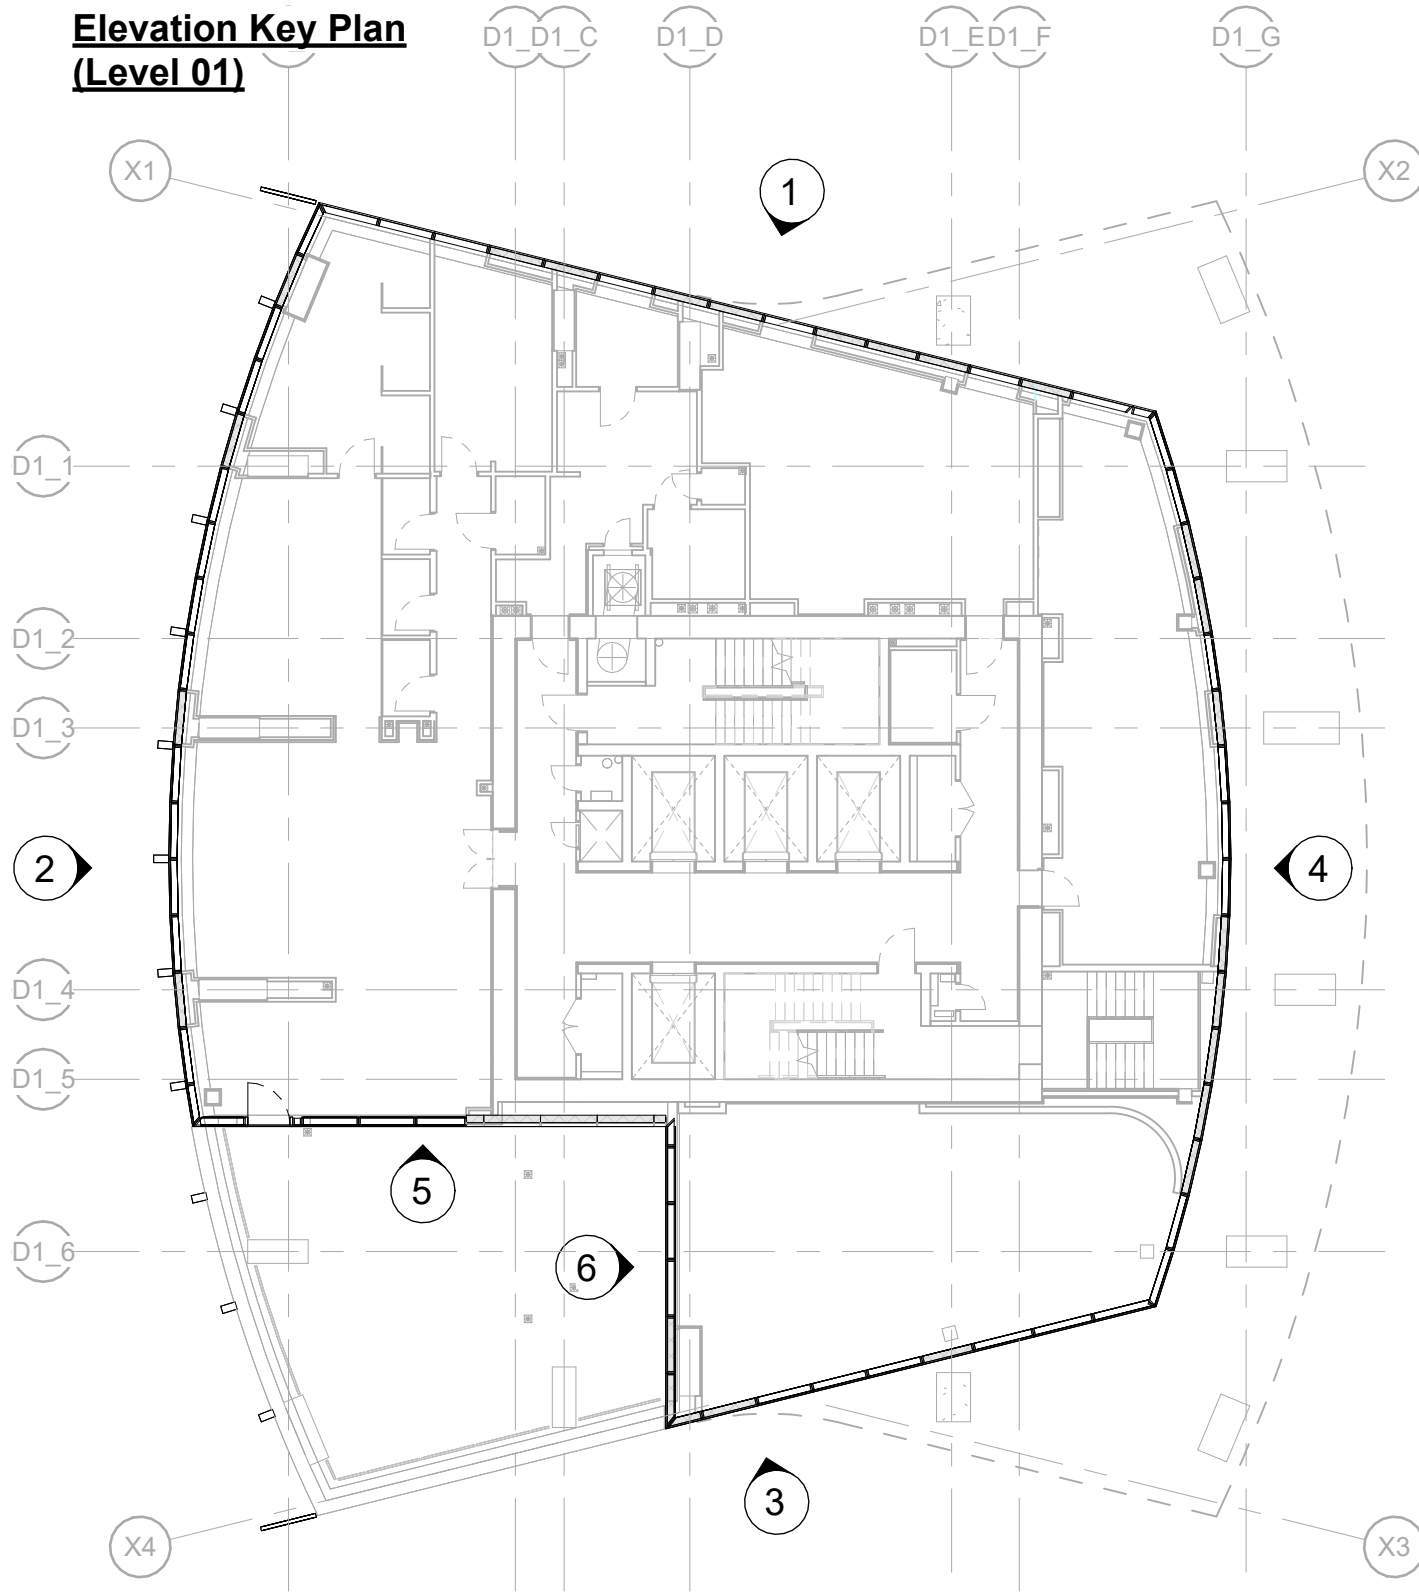


This drawing is copyright
Do not scale off dimensions.

All dimensions to be checked on
site by contractor.

Contractor to report any dimensional
discrepancies, errors or omissions
prior to commencing on site.

NORTH:

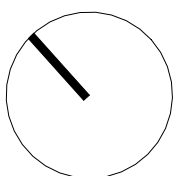

Rev	Date	Description
P01	2024-08-23	Planning Issue

Project Title
Trinity Islands
Trinity Way
Manchester

Status
Planning Issue

Drawing Title
Site D Building D1
Facade Podium Cladding Elevations
Ground Level to 01

Project No 10364	Scale 1:100	1:200 @ A3 @ A1 Revision P01
---------------------	----------------	---------------------------------------

10364-D1-SHP-G251-EL-GRD-B5D801

simpsonhaugh

Manchester
+44 (0)161 835 2345

London
+44 (0)20 7549 4000