


REVISION	DATE	DESCRIPTION
A	05/05/23	PLANNING AMMENDMENTS




COURTYARD KEY ELEVATION

1:20 @ A3

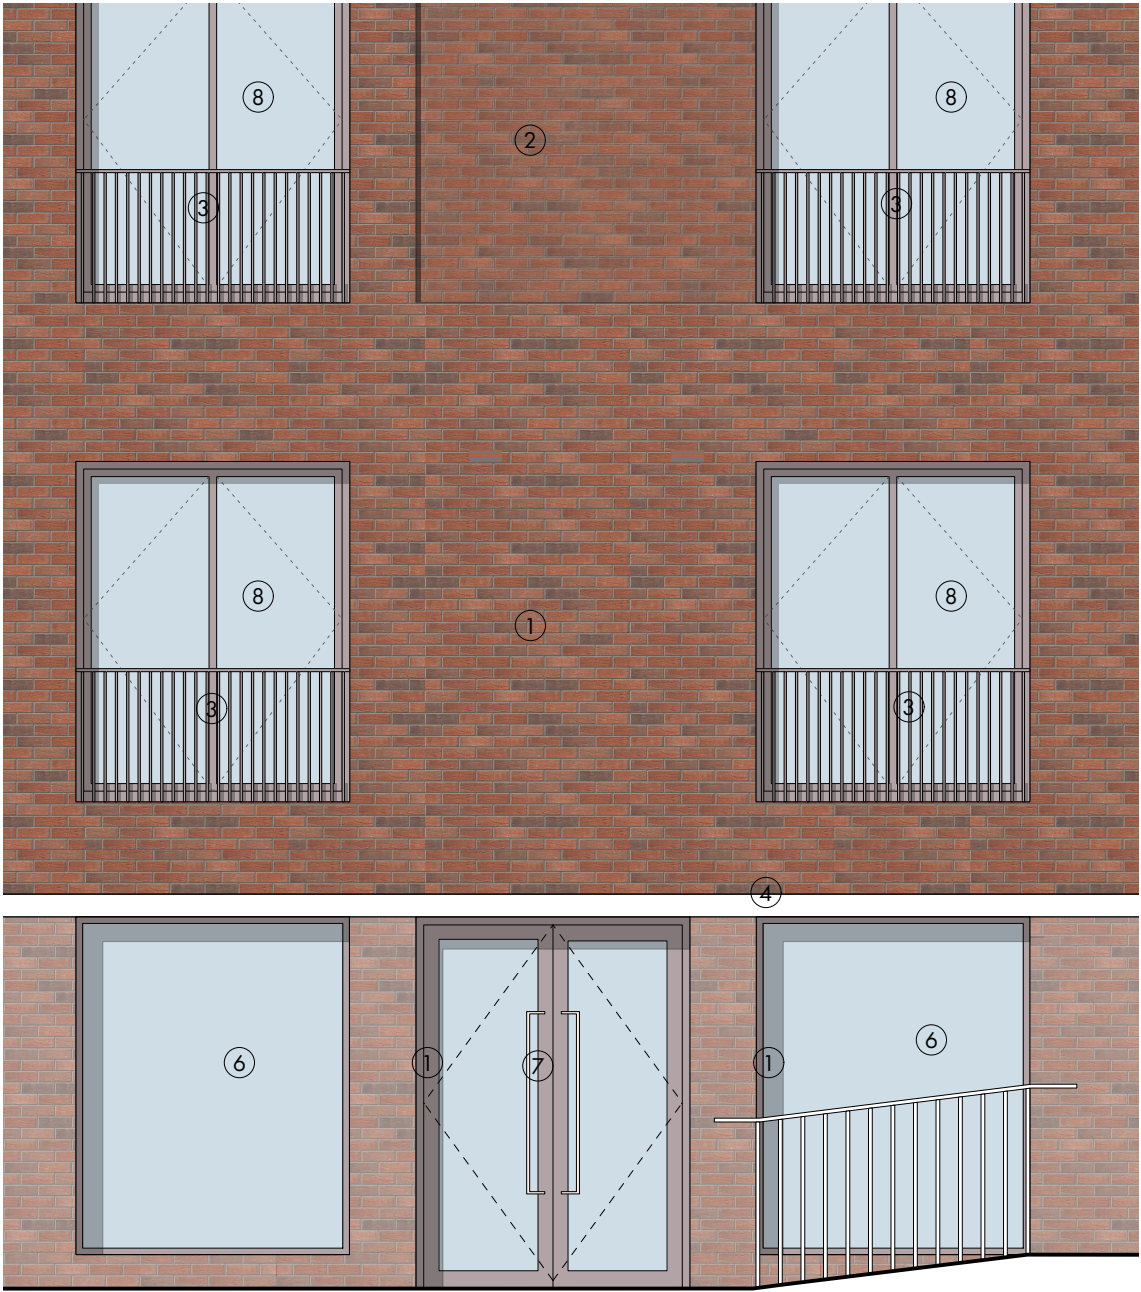

PROPOSED COURTYARD BAY STUDY

1:50 @ A3

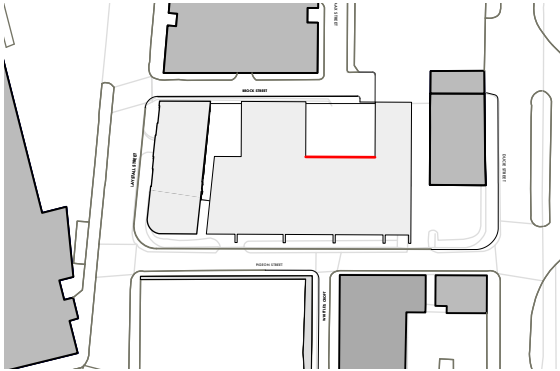

KEY SITE PLAN



- ① RED BRICK IN STRETCHER BOND.
- ② RED BRICK RECESSED 30MM WITH RACKED MORTAR JOINTS. SEE IMAGE BELOW FOR PRECEDENT.
- ③ PPC ALUMINIUM JULIET BALCONY
- ④ PRE-CAST BEAM
- ⑤ SINGLE WINDOW TO FLATS
- ⑥ LARGE WINDOW TO INTERNAL FOYER
- ⑦ DOUBLE DOORS TO INTERNAL FOYER
- ⑧ DOUBLE WINDOW UNIT TO FLAT

OMIArchitects

PROJECT Laystall St
 DATE FEB' 21
 SCALE 1:50
 DWG No. 1383 / L 0120

PROPOSED SECONDARY ELEVATION BAY STUDY
 COURTYARD, LOMAX AND LAYSTALL