





Proposed Front Elevation Block 1

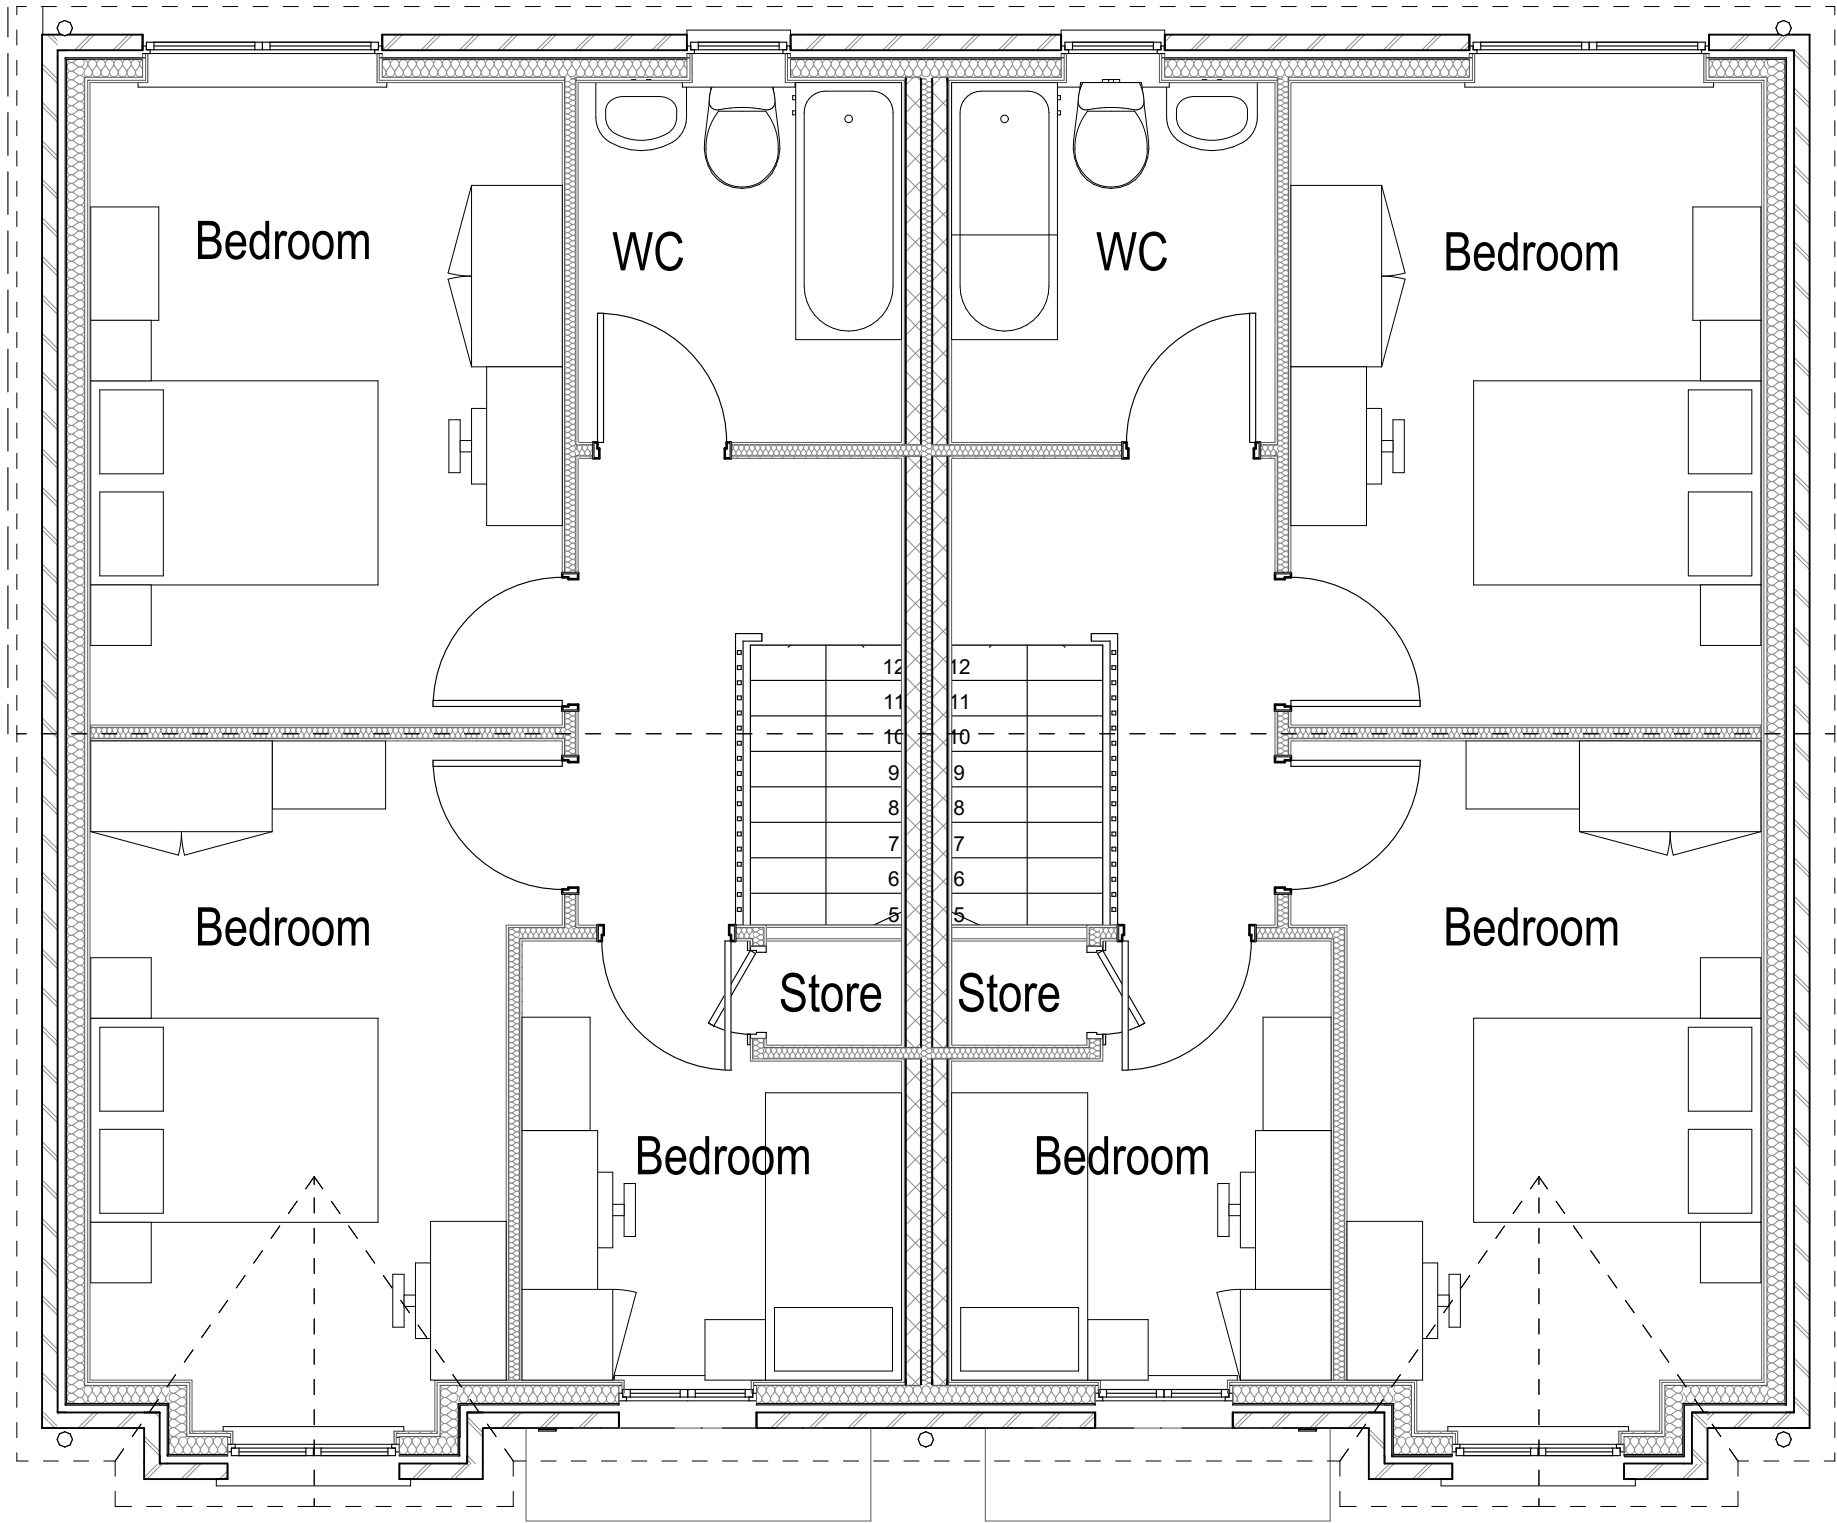

2 First Floor 1:50

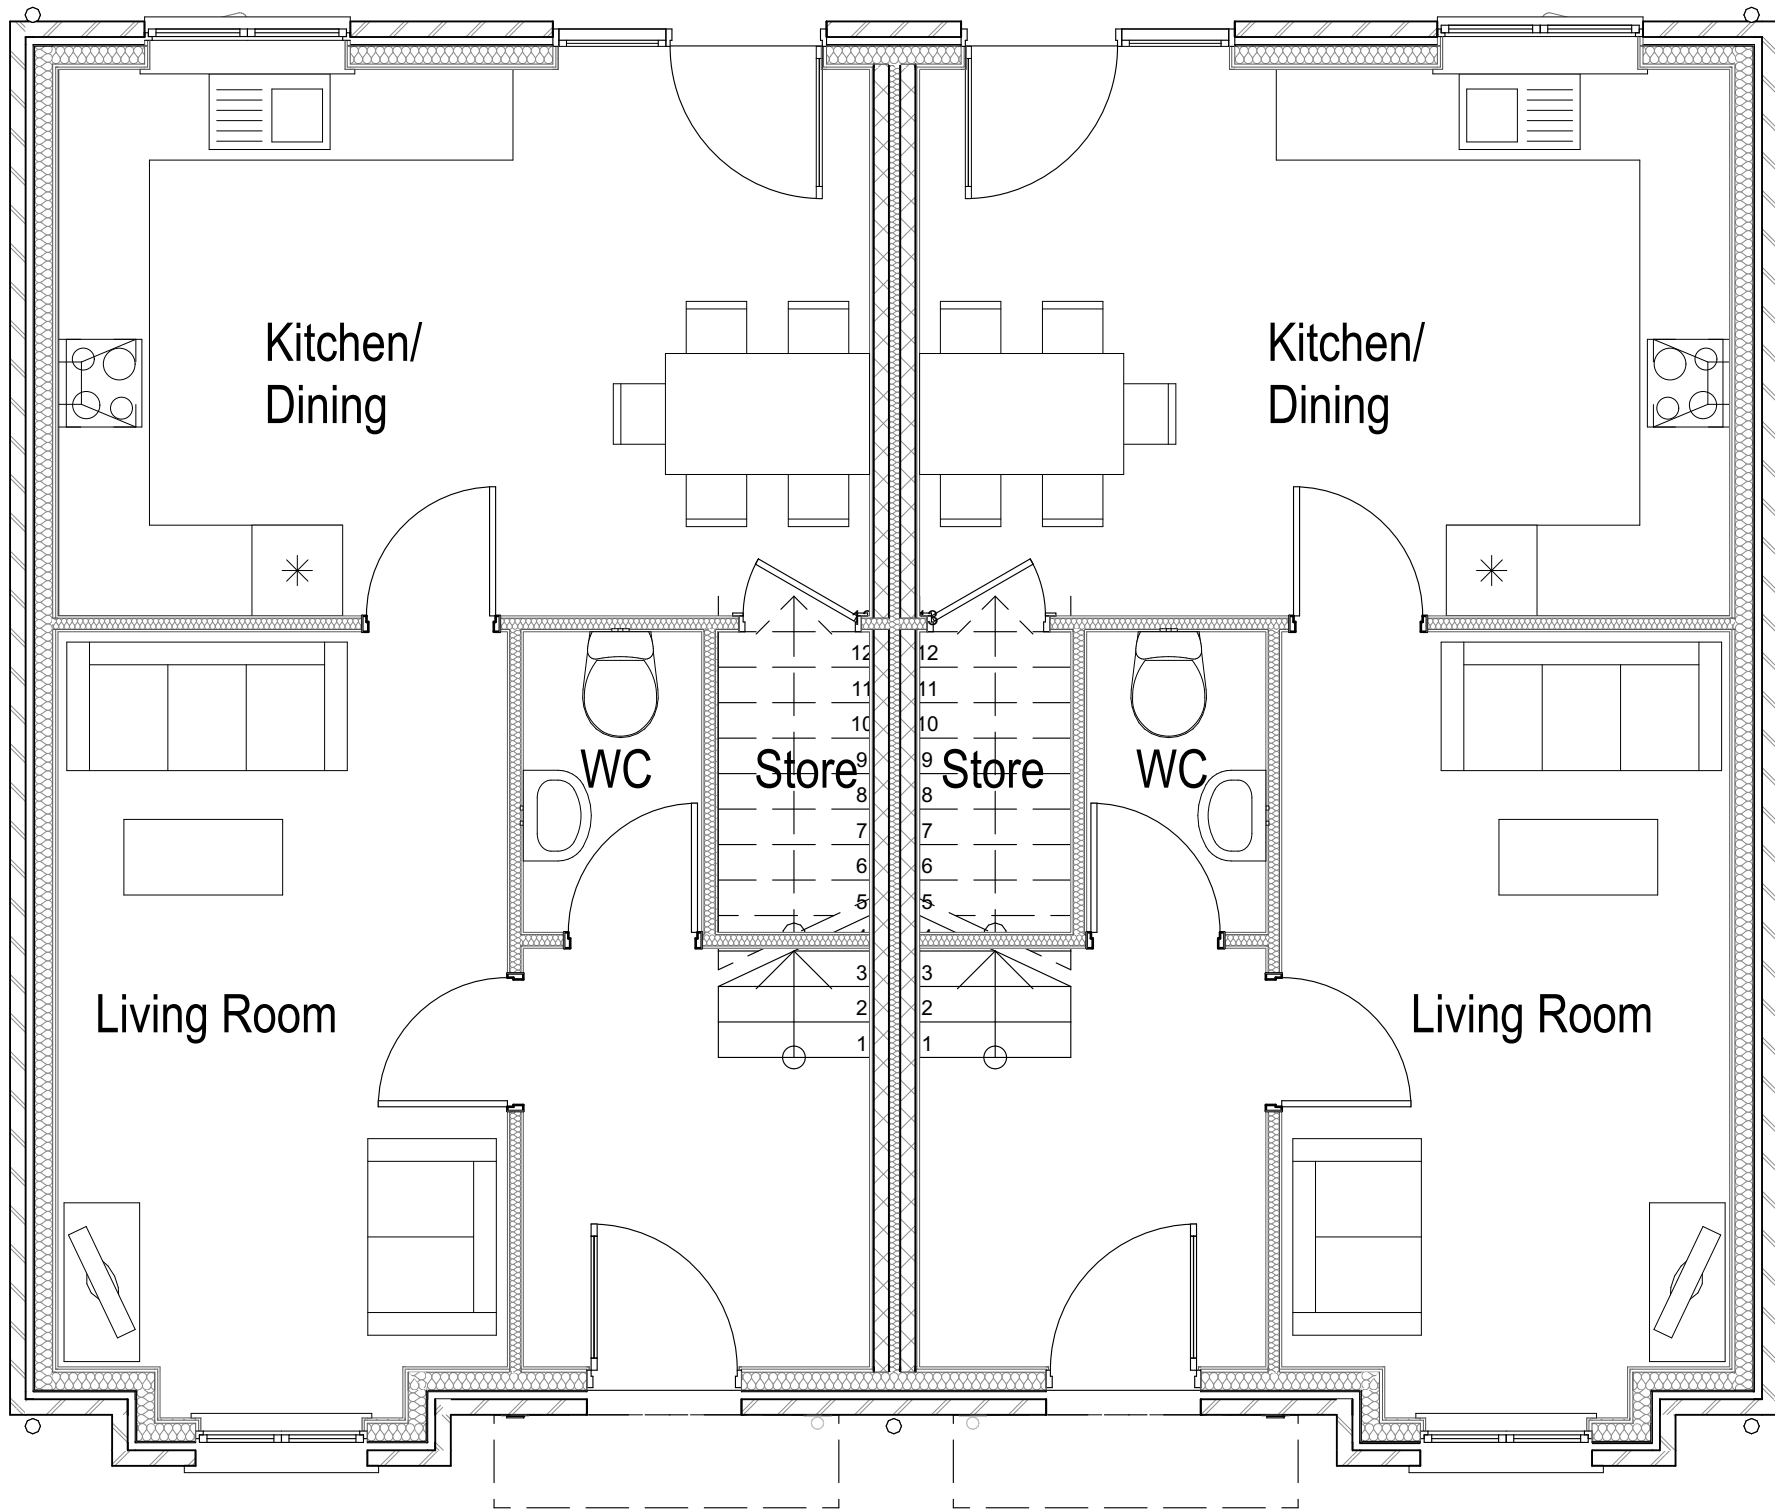

1 Ground Floor 1:50

B		Revisions updated after charges per planners comments		10.03.23		CM
A		Revisions updated after charges per planners comments		27.02.23		CM
DESIGNATION		DETAIL OF REVISION		DATE		INITIALS

PROJECT		TITLE		SIZE		STATUS	
Charlestown, Benmore Road		3B 5P - Unit Type 1 - Blocks		A1		PLANNING	
- P500 Phase 1 Site		1,2,6,8					
Manchester							

JOHN McCALL ARCHITECTS LTD		DRAWN BY		CHECKED		DATE	
No. 1 Arts Village, Henry Street, Liverpool L1 5BS Tel: 0151 707 1818 Fax: 707 1819		CM		DS		NOV 22	
4a Rock Mill Lane, New Mills, SK22 3BN e-mail: admin@John McCall.co.UK						SCALE (1:100)	
						1:50	