



The Contractor is responsible for checking dimensions and any discrepancy, to be verified with the Architects before proceeding. Figured dimensions to be worked to only. Subject to all Local Authority and Statutory approvals.
DO NOT SCALE


PLANNING

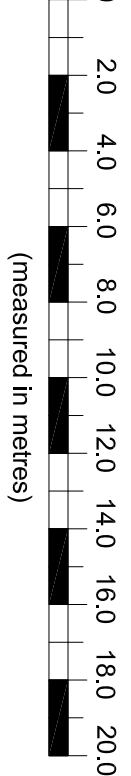

1:200

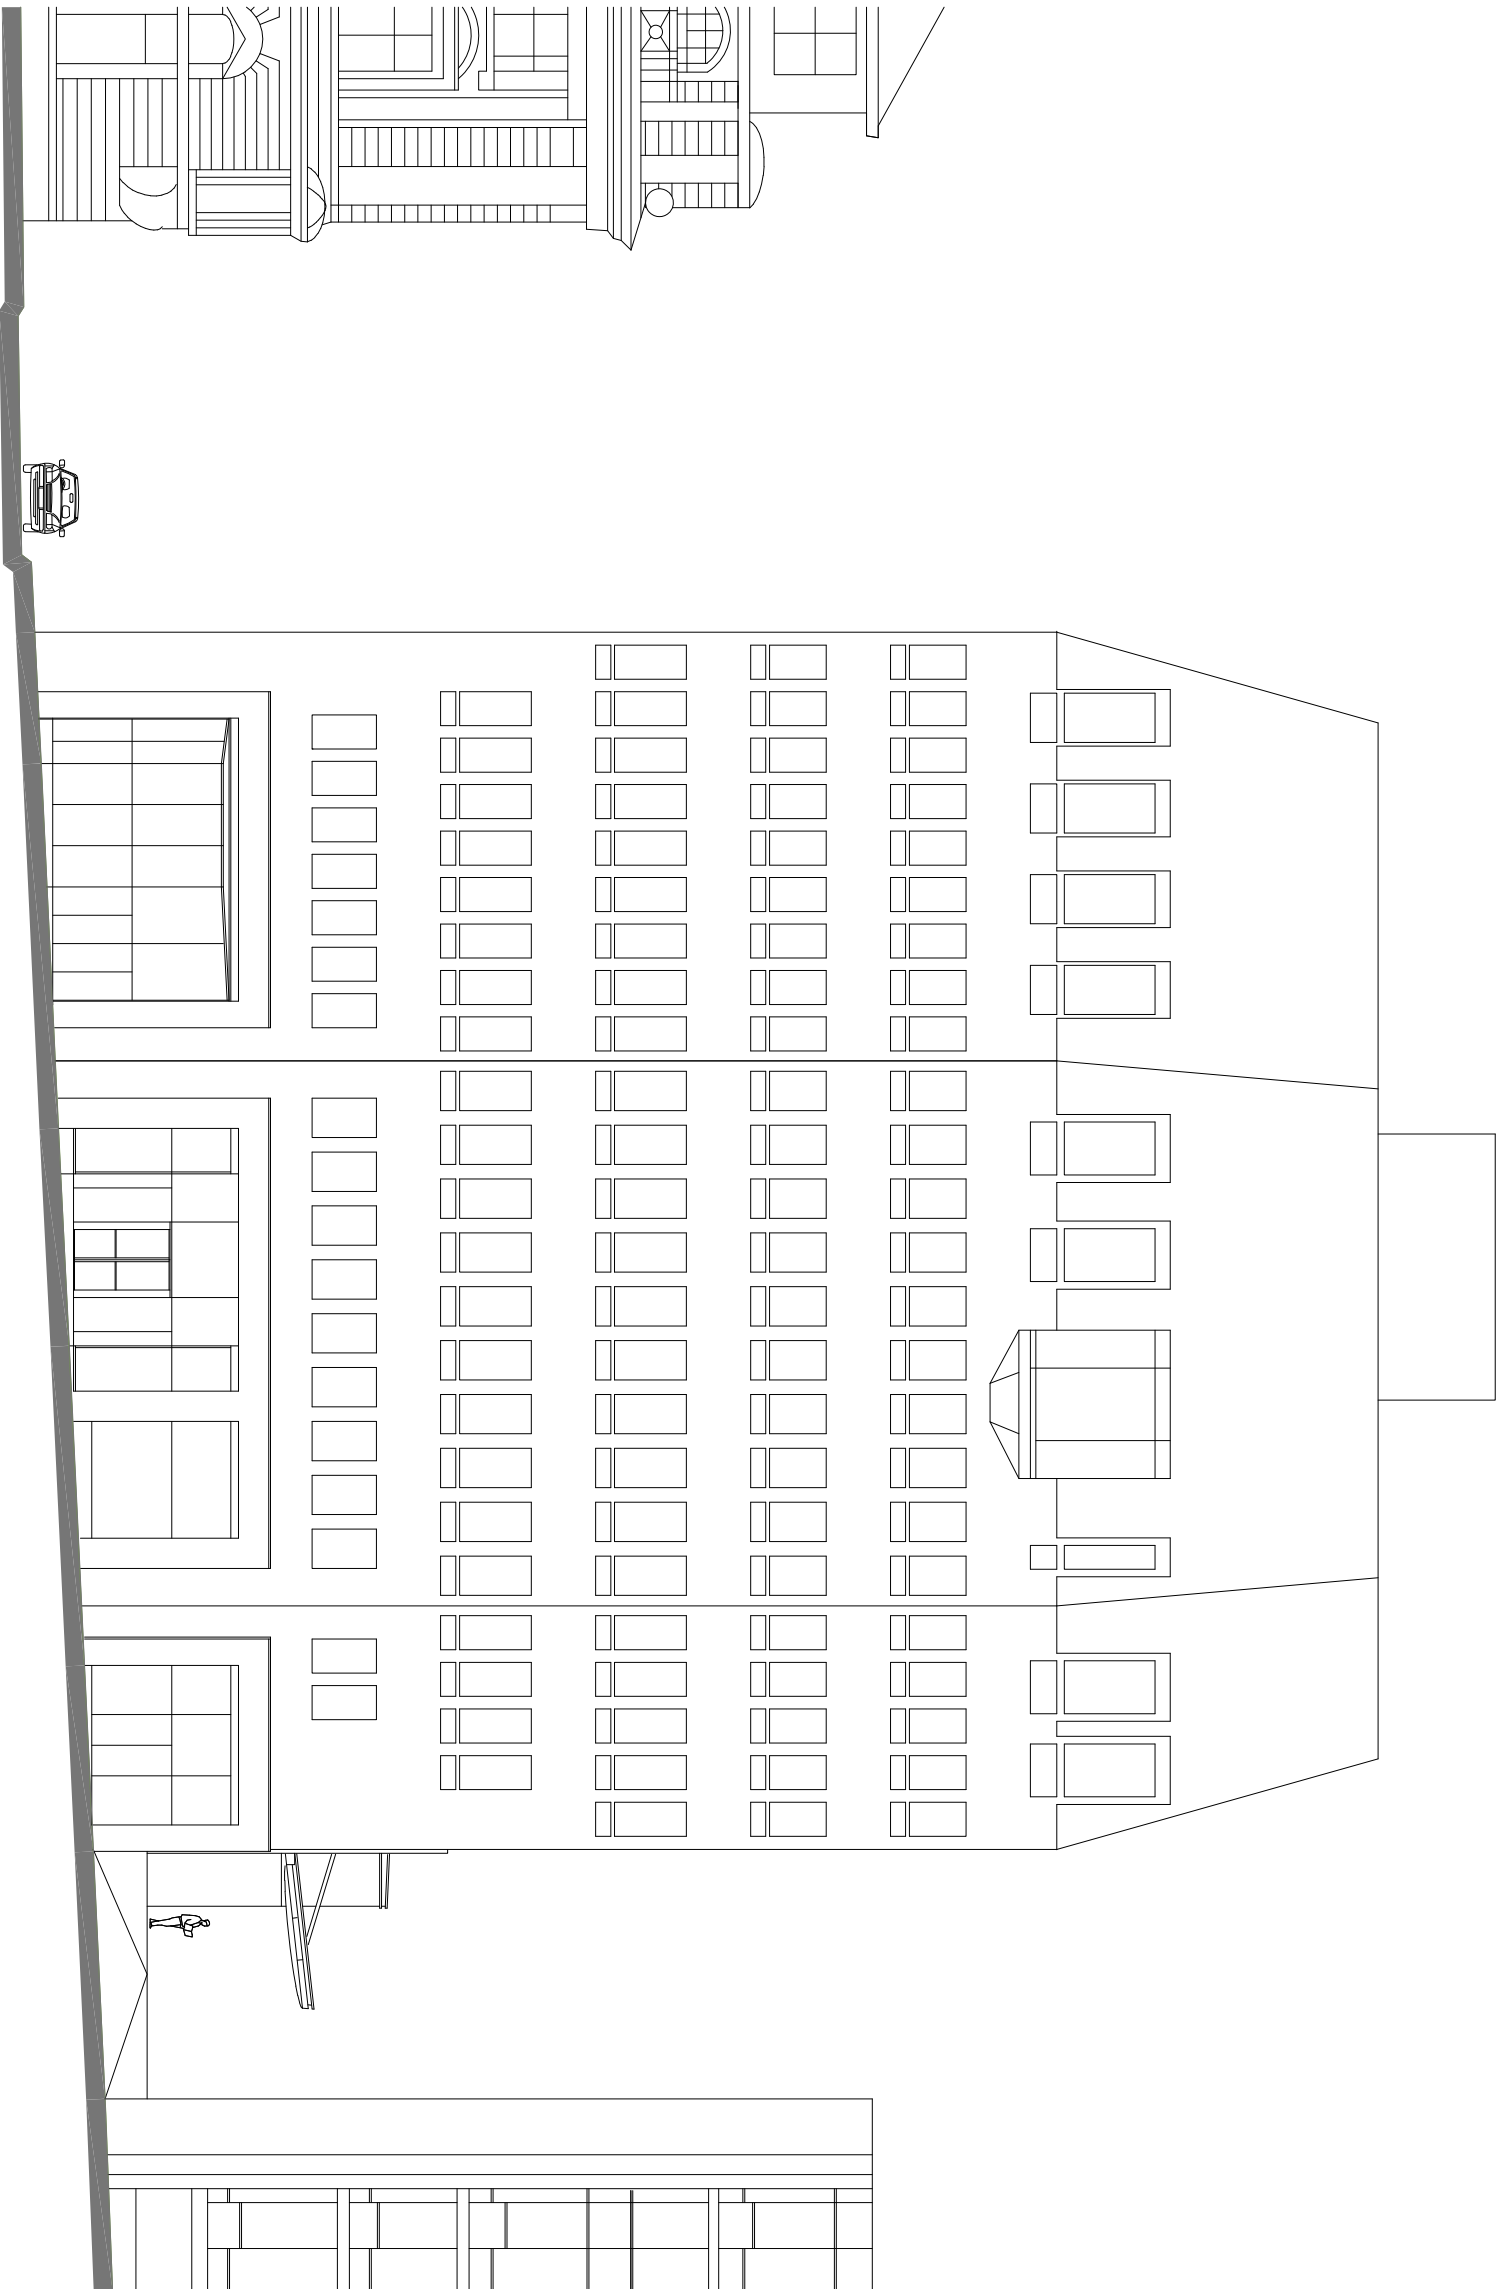


EXISTING SOUTH ELEVATION
KING STREET

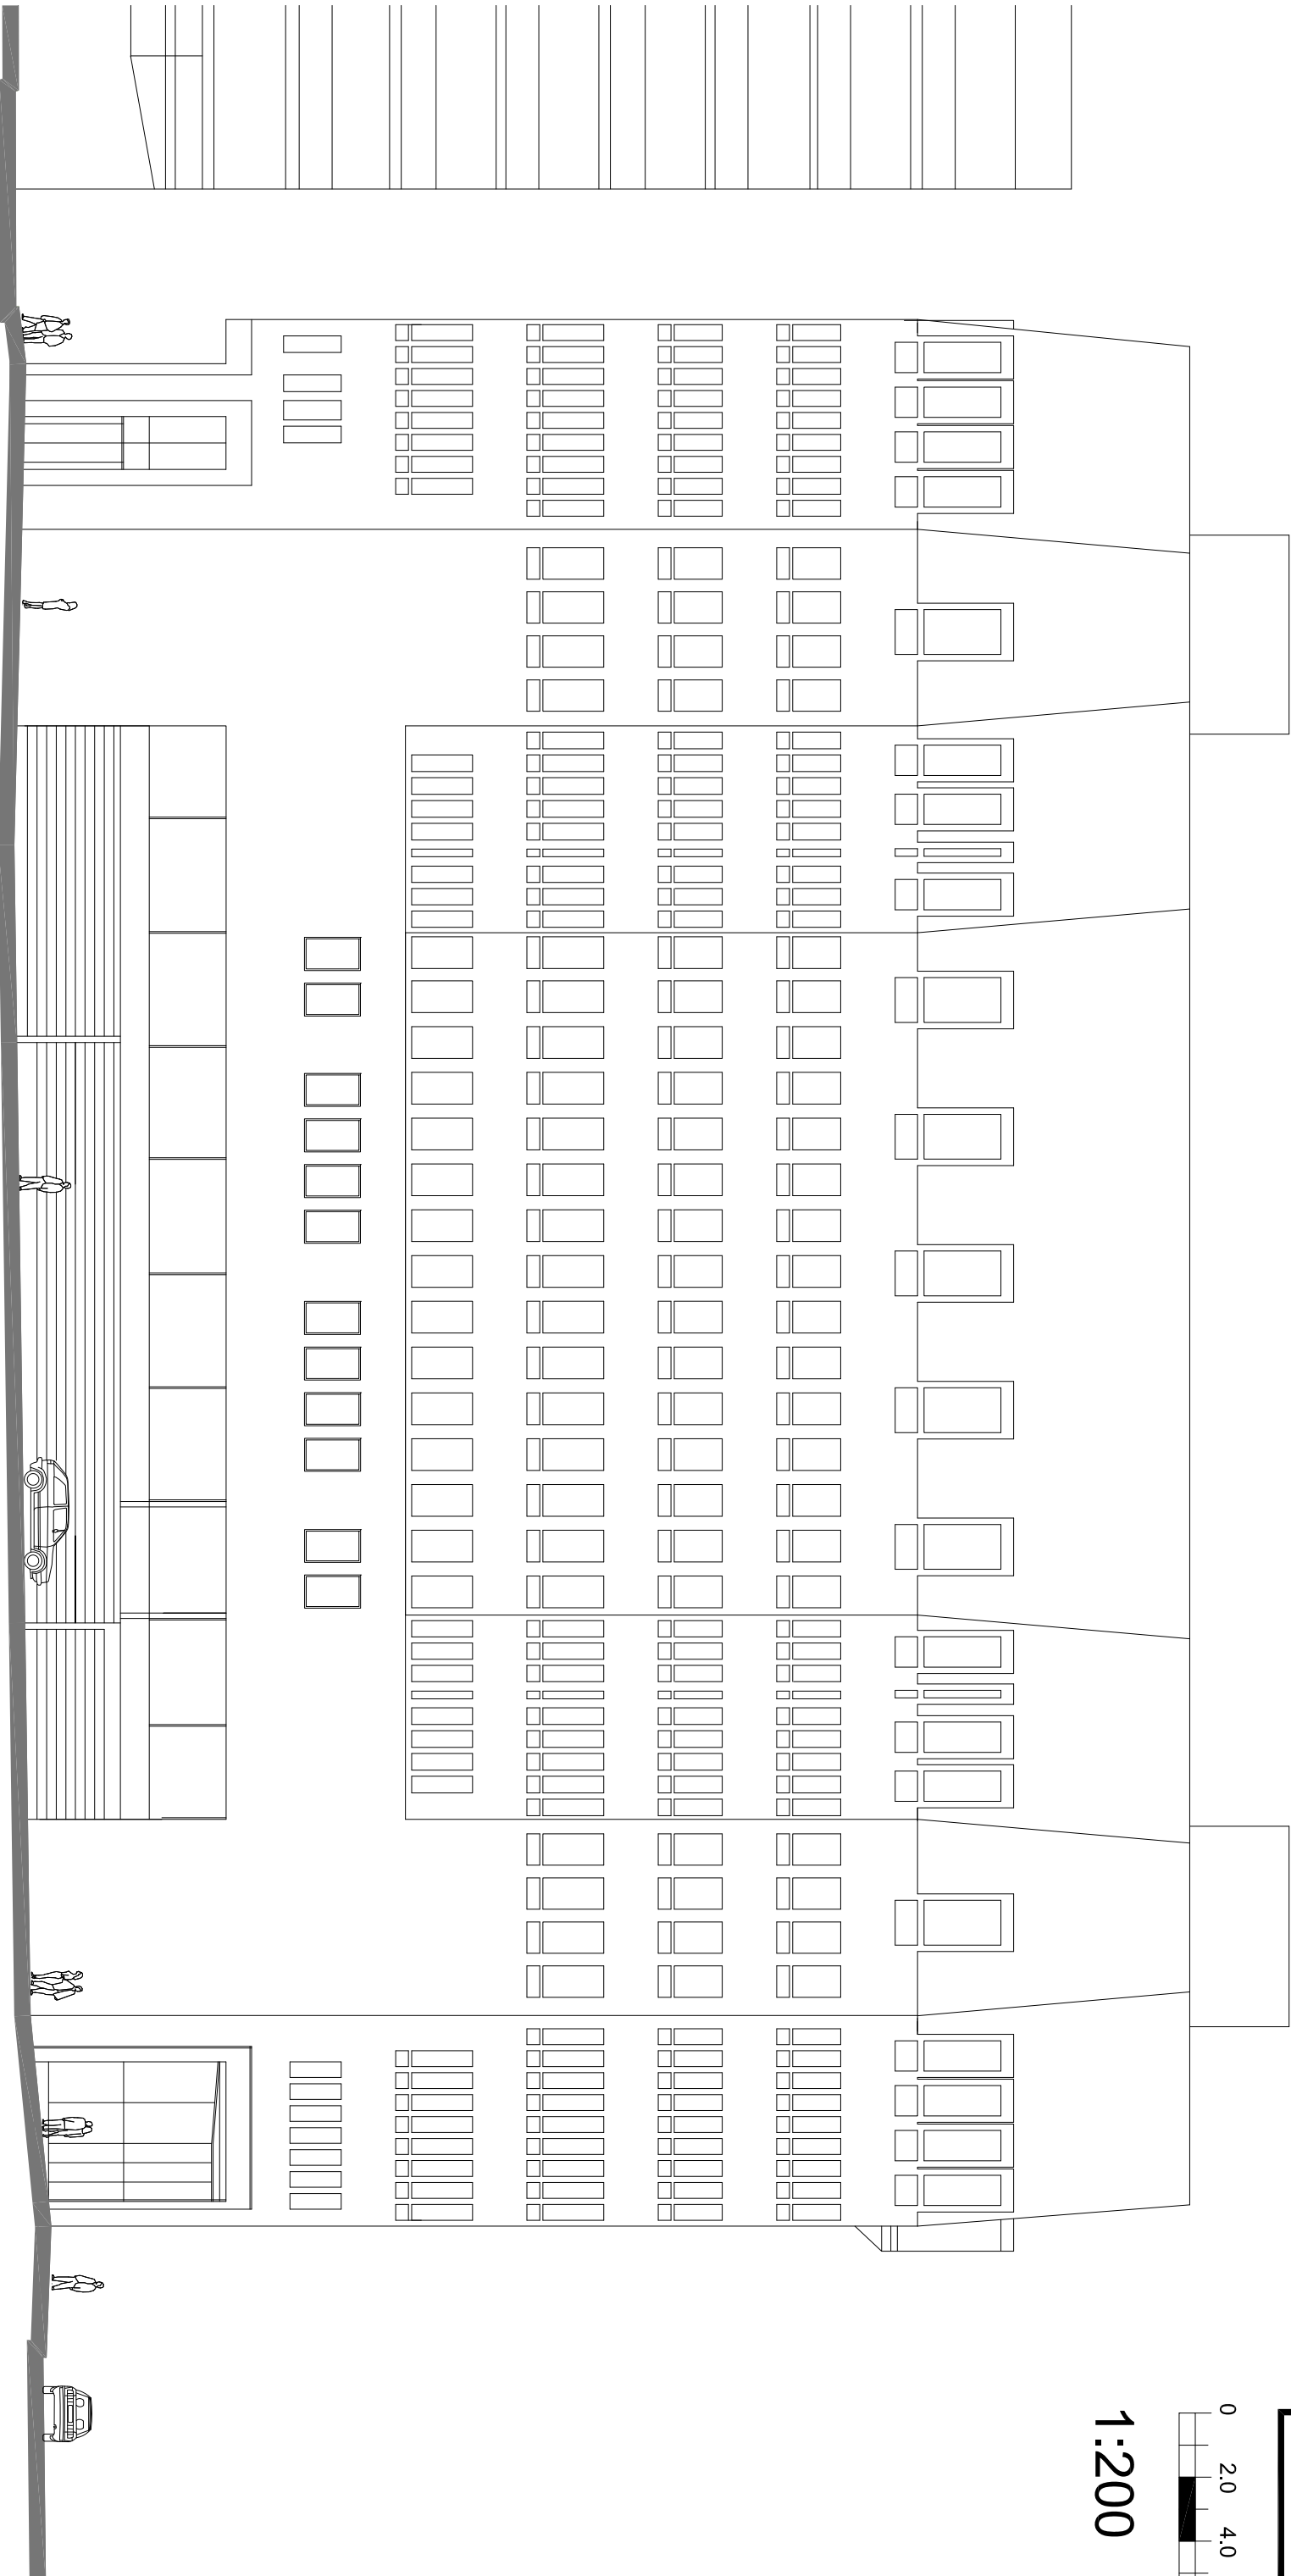

EXISTING WEST ELEVATION
CHEAPSIDE



EXISTING EAST ELEVATION
PALL MALL

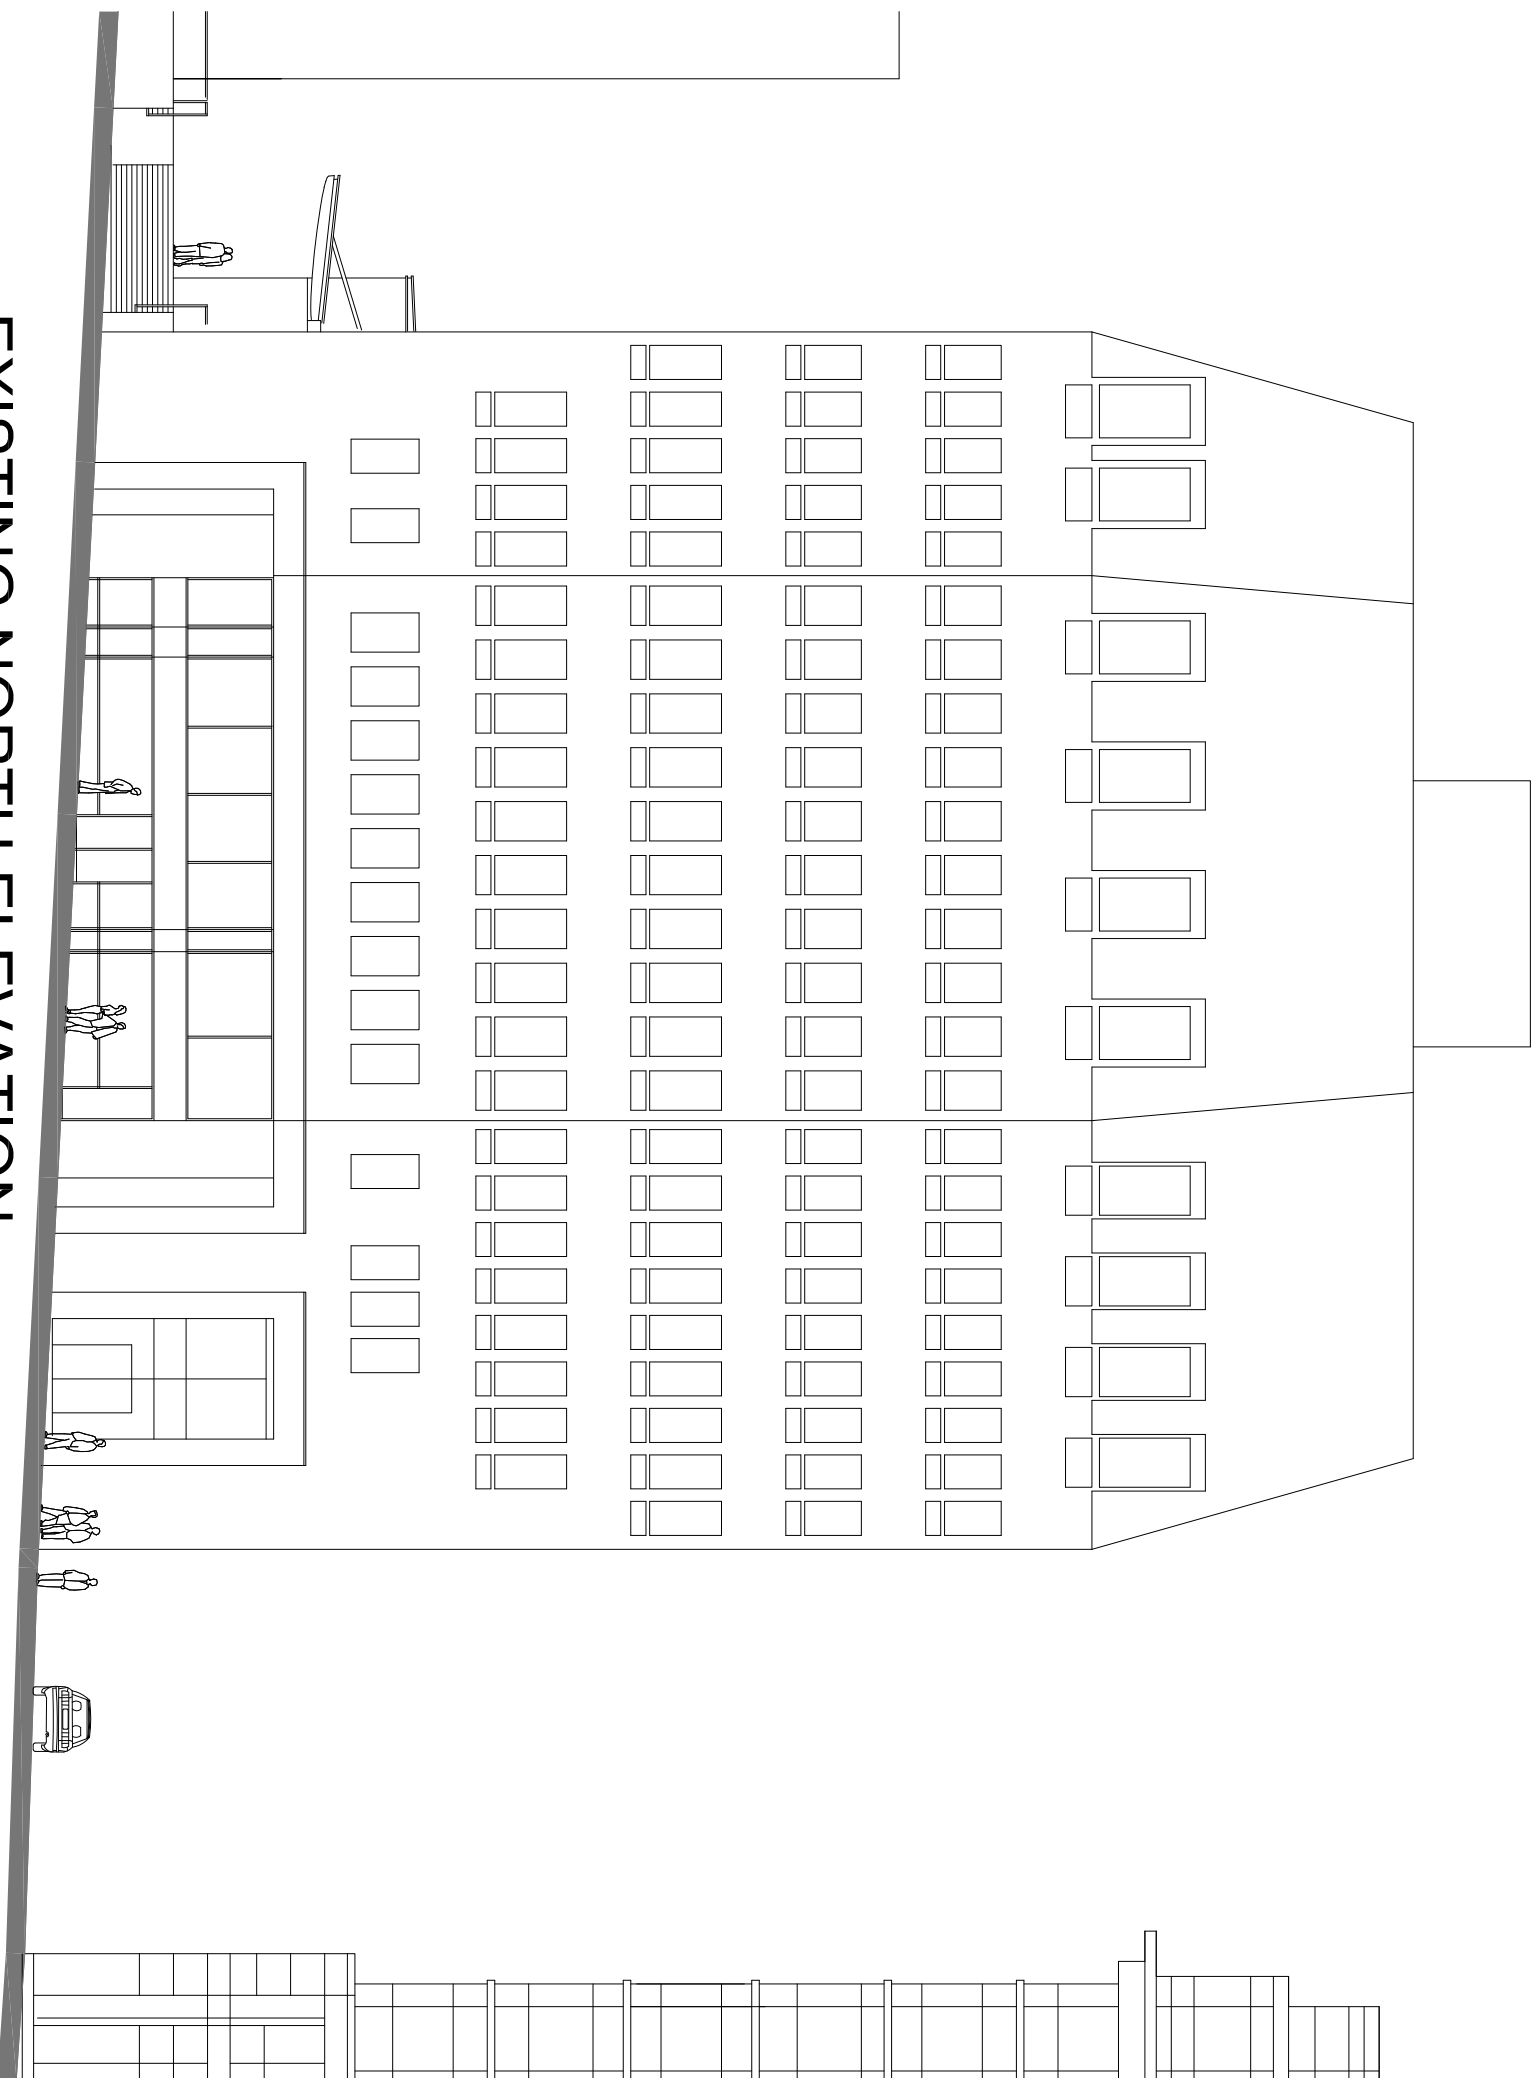

EXISTING NORTH ELEVATION
CHAPEL WALKS

REV	DESCRIPTION	DATE

EMERSON HOUSE, HEYES LANE,
ALDERLEY EDOE,
CHESHIRE SK9 7LF
Tel: (01223) 584900, Fax: (01223) 582276



Location
**55 KING STREET
MANCHESTER**

Title
EXISTING ELEVATIONS

Scale
1:200 @ A1

Drawn
L.P.S.

Checked
21.02.23

Drawing no.

55-PL-2020