


Key

Site boundary

Original Cast Iron Beams
(Currently boxed in plasterboard)


Areas of demolition of 1990's renovation

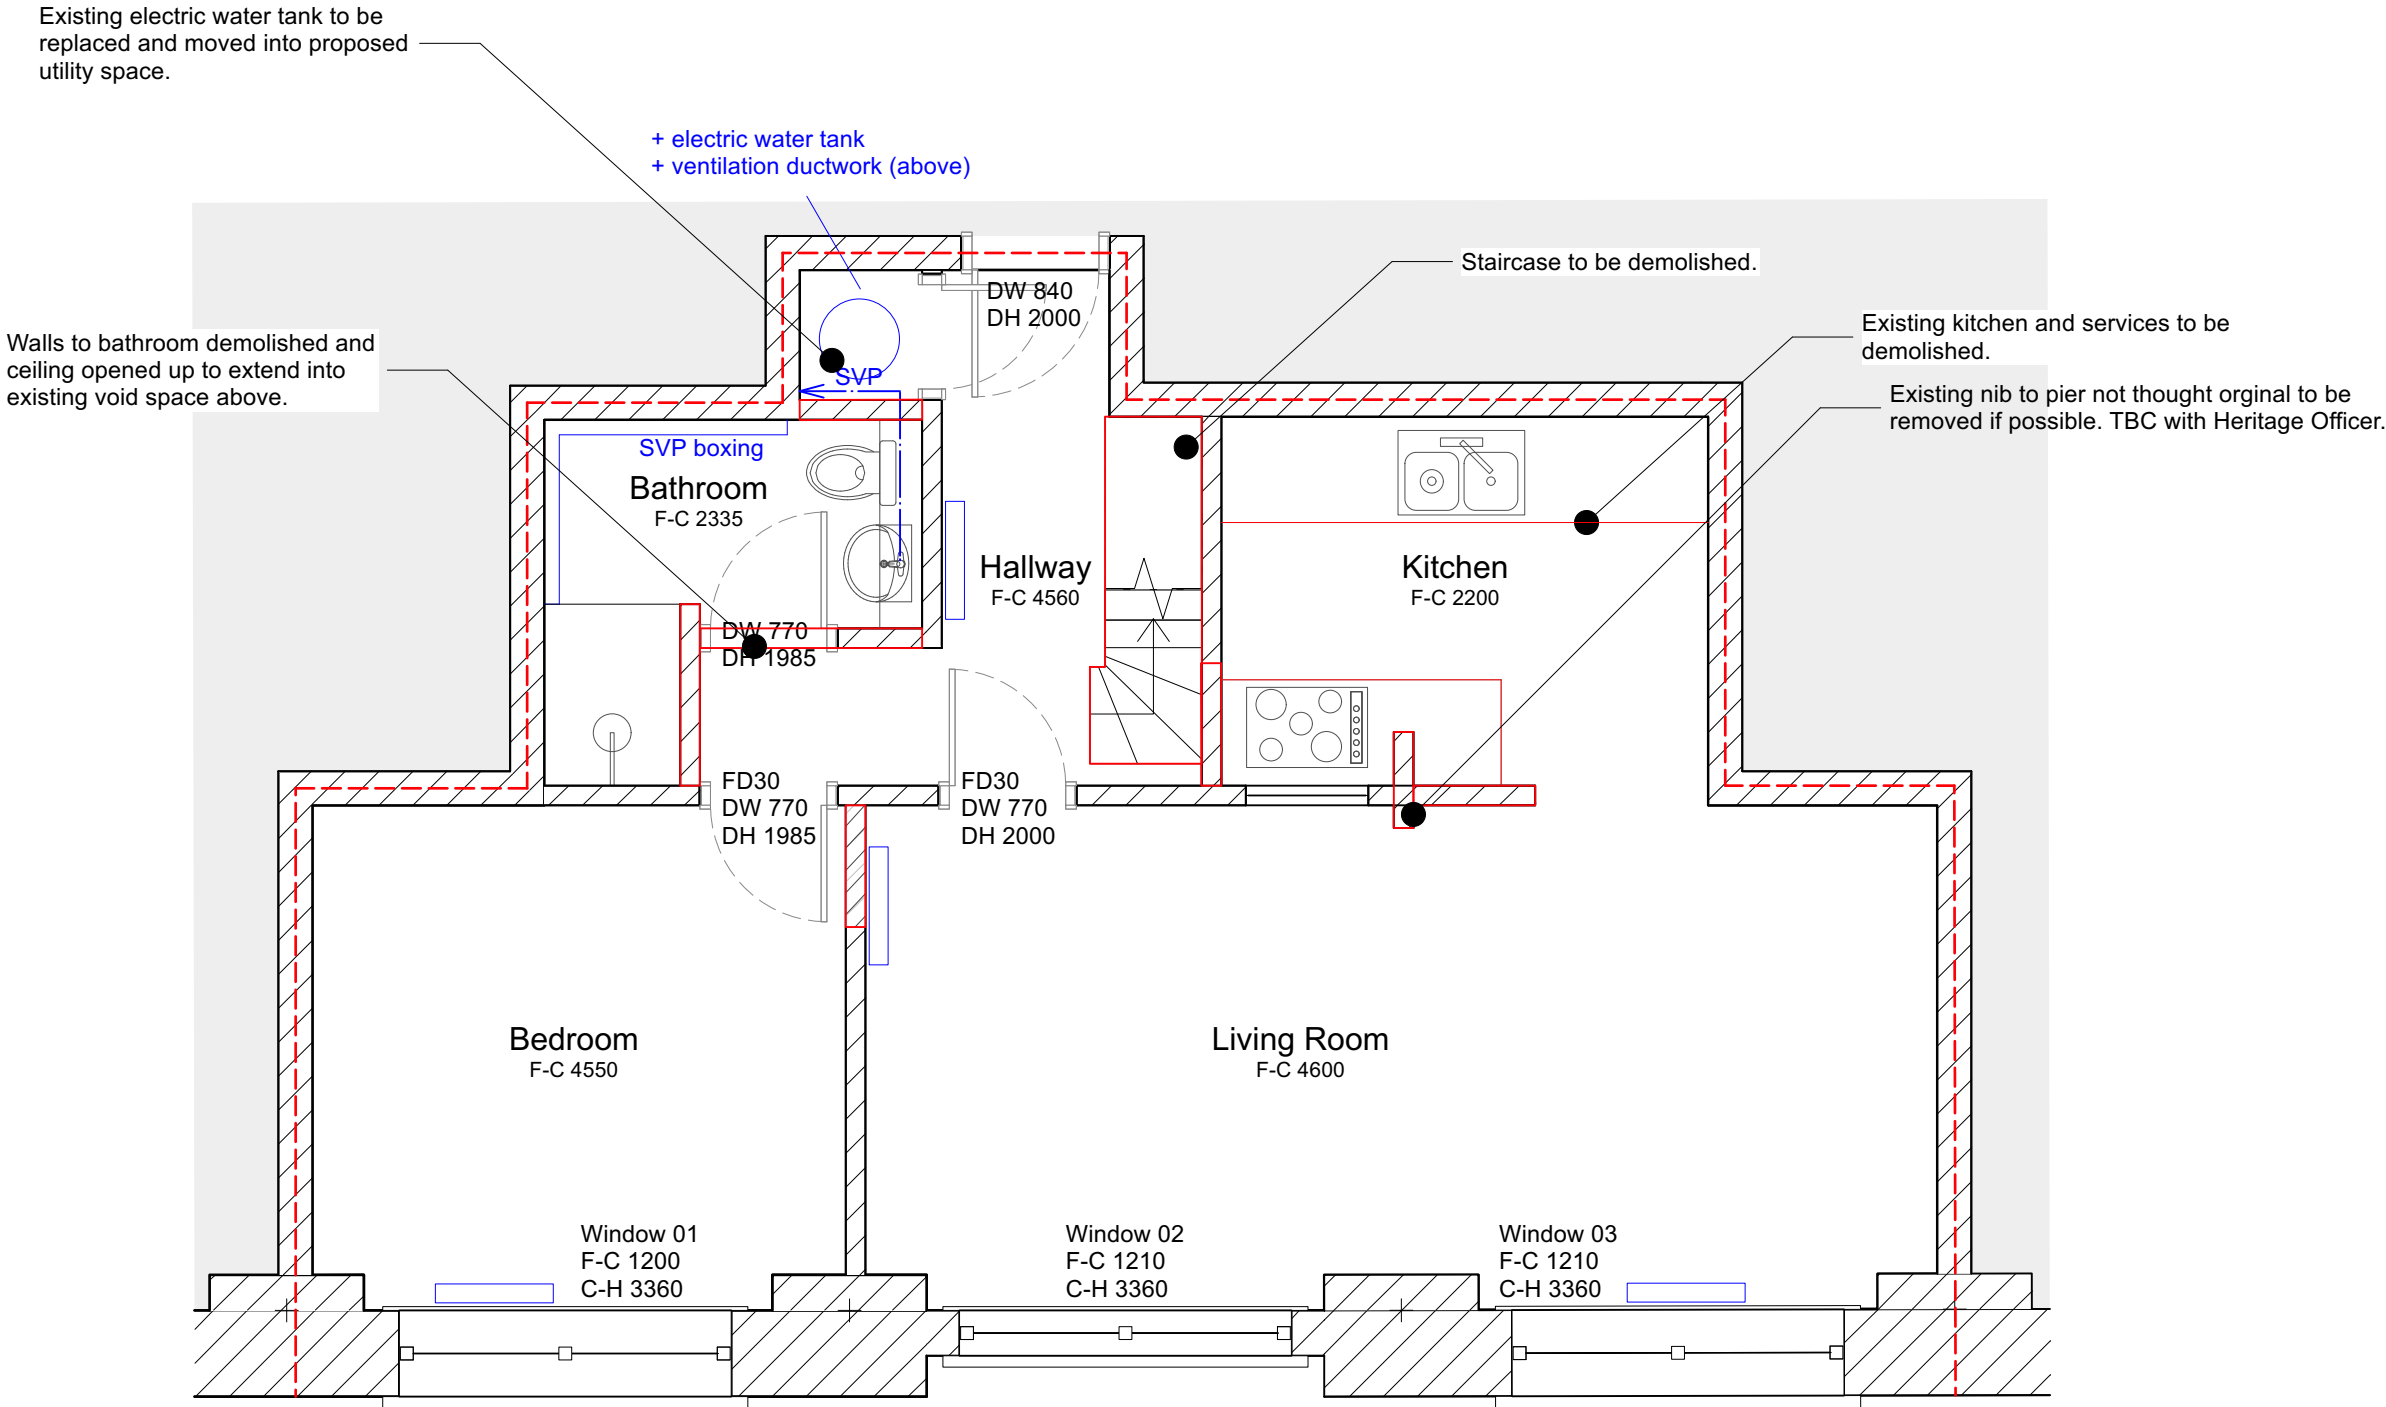

NOTES

- Window dimensions are to the structural opening sizes. Dimensions are for quotation purposes only - not for manufacturer. To be checked on site.

REVISIONS		
10.07.24	*	Planning Submission
01.08.24	A	Planning Alterations

 

Notes

© Editorial Studio Ltd. All rights as per the Copywrite and petents Design Act 1988 have been asserted.

All dimensions to be checked on site.

Key


Site boundary

Original Cast Iron Beams
(Currently boxed in plasterboard)

Areas of demolition of 1990's renovation

Pendant Light


Spot light

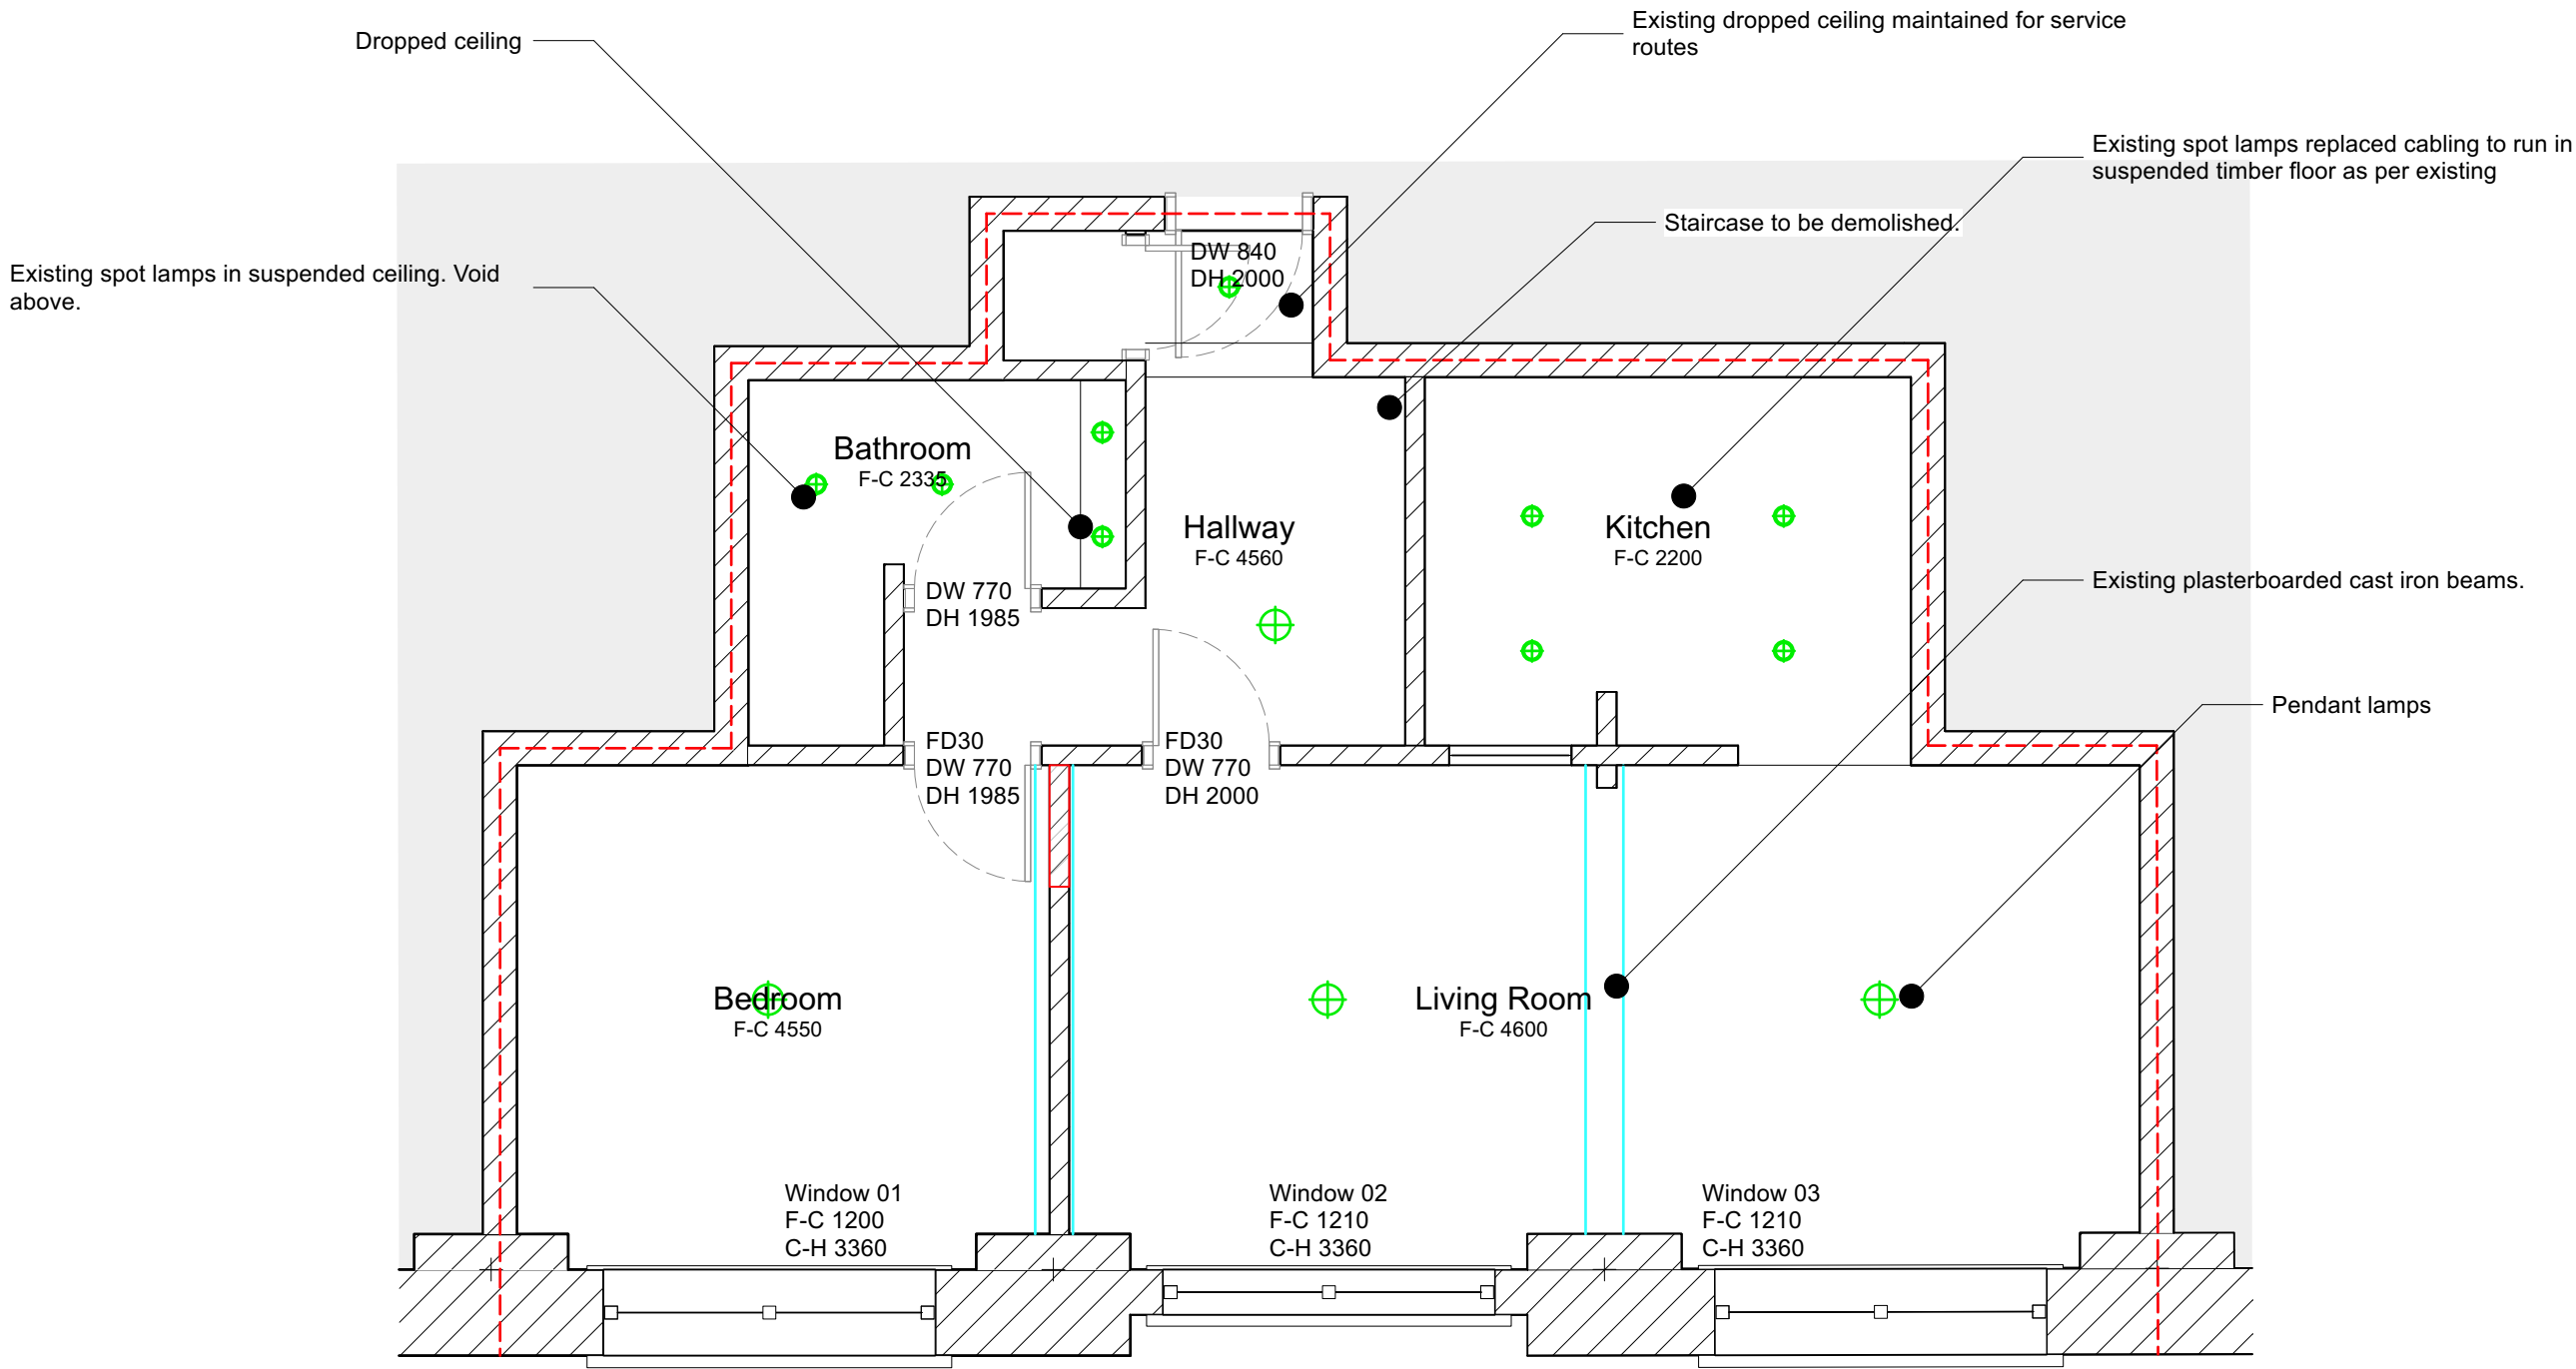

NOTES

- Window dimensions are to the structural opening sizes. Dimensions are for quotation purposes only - not for manufacturer. To be checked on site.

REVISIONS		
10.07.24	*	Planning Submission
01.08.24	A	Planning Alterations

 

EDITORIAL
STUDIO


Drawing
Existing Lower
Reflected Ceiling Plan
Project
Lexington
Contact
post@editorialstudio.com
Scale
1:50 @ A3
Date
01.08.24
Drawing No.
087_L02_RC.A

Key

Site boundary

Original Cast Iron Beams
(Currently boxed in plasterboard)

Areas of demolition of 1990's renovation

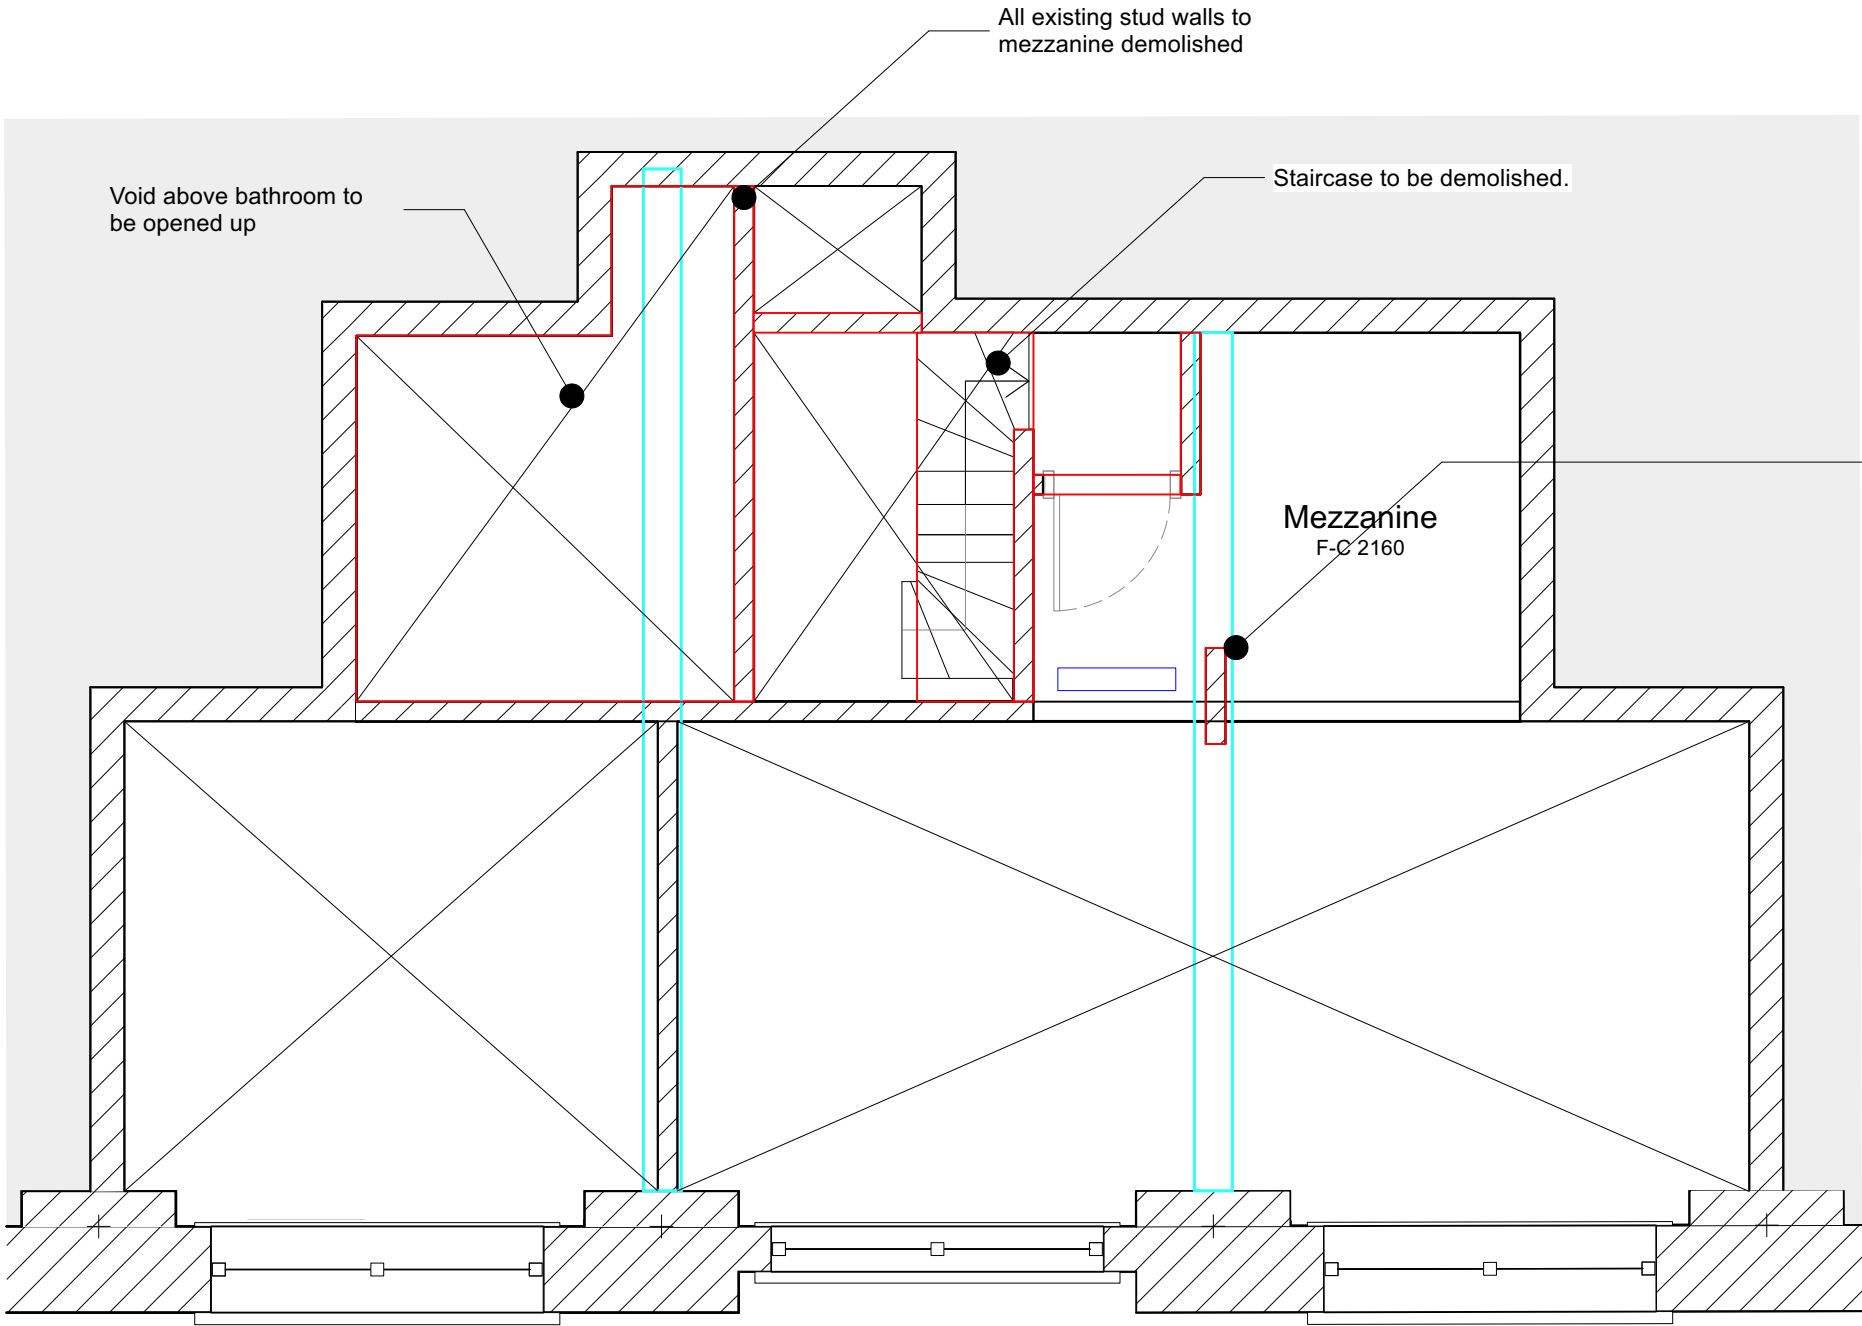

NOTES

- Window dimensions are to the structural opening sizes. Dimensions are for quotation purposes only - not for manufacturer. To be checked on site.

REVISIONS		
10.07.24	*	Planning Submission
01.08.24	A	Planning Alterations

FOR INFORMATION

0

0.5

1 m

EDITORIAL
STUDIO

Drawing

Existing Mezzanine Floor Plan

Project

Lexington

Contact

post@editorialstudio.com

Scale
1:50 @ A3

Date
01.08.24

Drawing No.
087_L02_02_A

Notes

© Editorial Studio Ltd. All rights as per the Copywrite and petents Design Act 1988 have been asserted.

All dimensions to be checked on site.

Key


Site boundary

Original Cast Iron Beams
(Currently boxed in plasterboard)

Areas of demolition of 1990's renovation

Pendant Light

Spot light

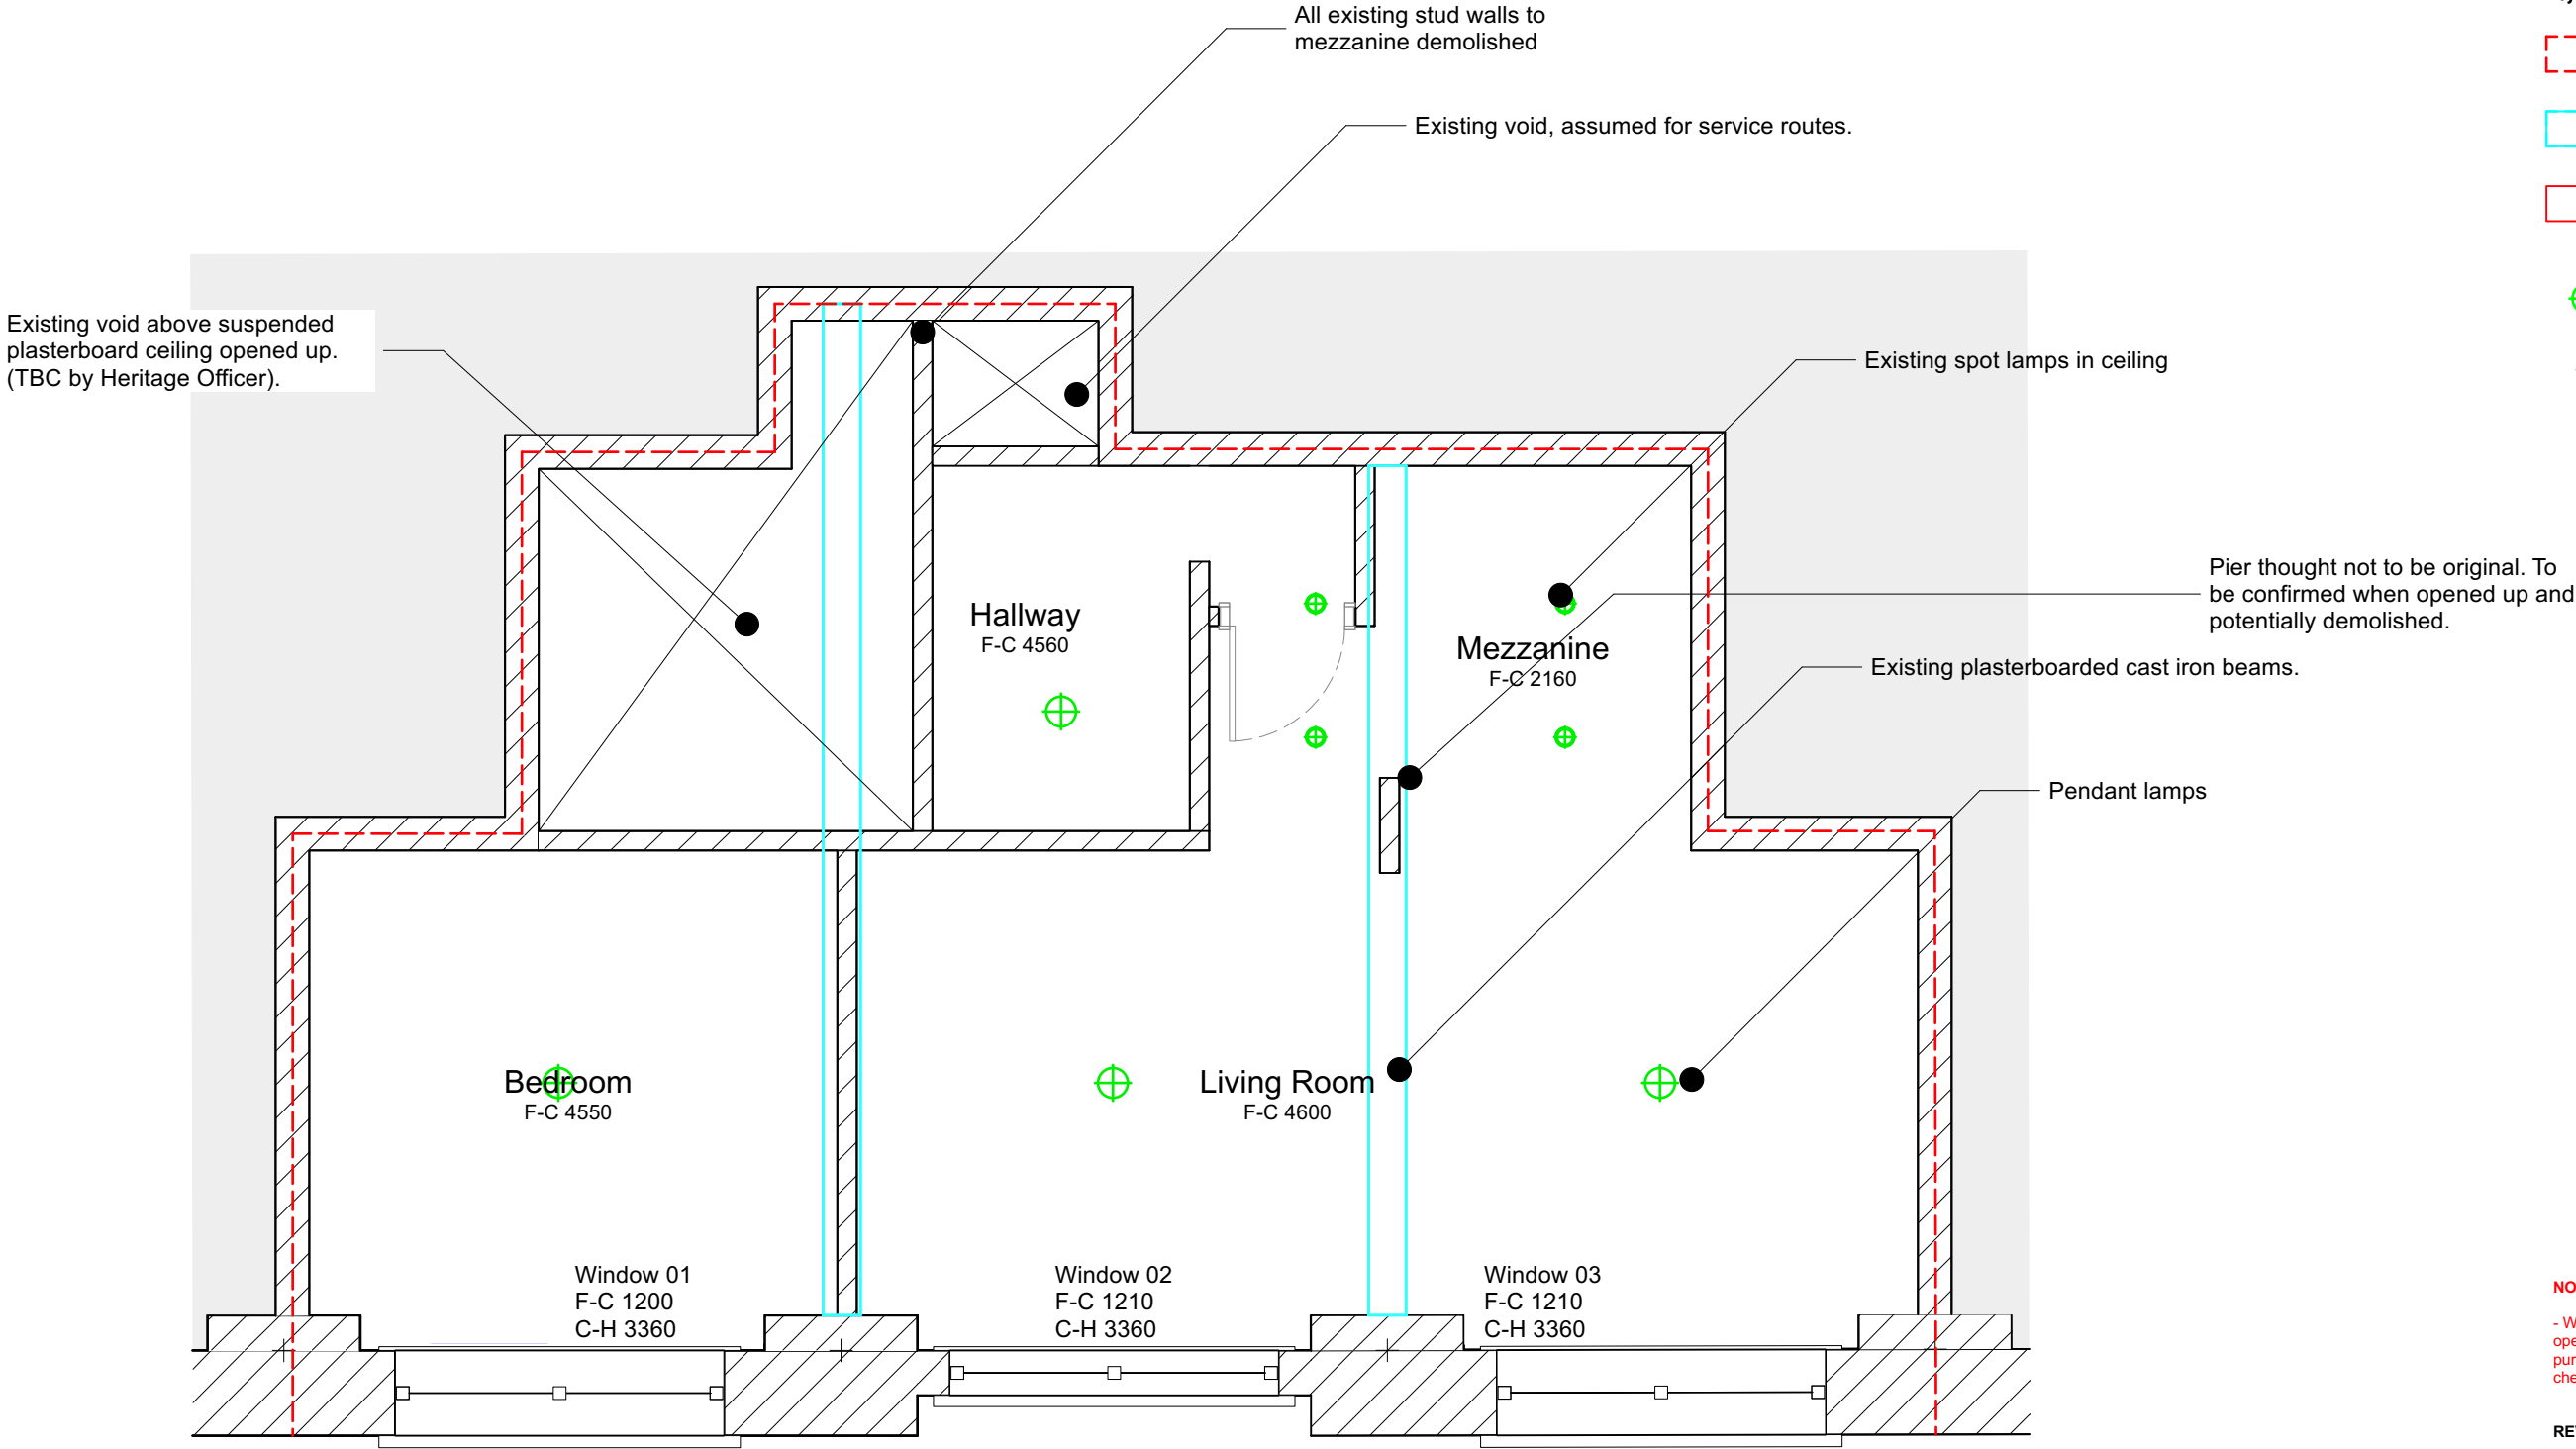


NOTES

- Window dimensions are to the structural opening sizes. Dimensions are for quotation purposes only - not for manufacturer. To be checked on site.

REVISIONS		
10.07.24	*	Planning Submission
01.08.24	A	Planning Alterations

FOR INFORMATION

 

EDITORIAL
STUDIO

Drawing
Existing Mezzanine
Reflected Ceiling Plan
Project
Lexington
Contact
post@editorialstudio.com
Scale
1:50 @ A3
Date
01.08.24
Drawing No.
087_L02_RC_A

Notes

© Editional Studio Ltd. All rights as per the Copyright and patents Design Act 1988 have been asserted.


All dimensions to be checked on site.

Key

Site boundary

Original Cast Iron Beams
(Currently boxed in plasterboard)

Areas of demolition of 1990's renovation

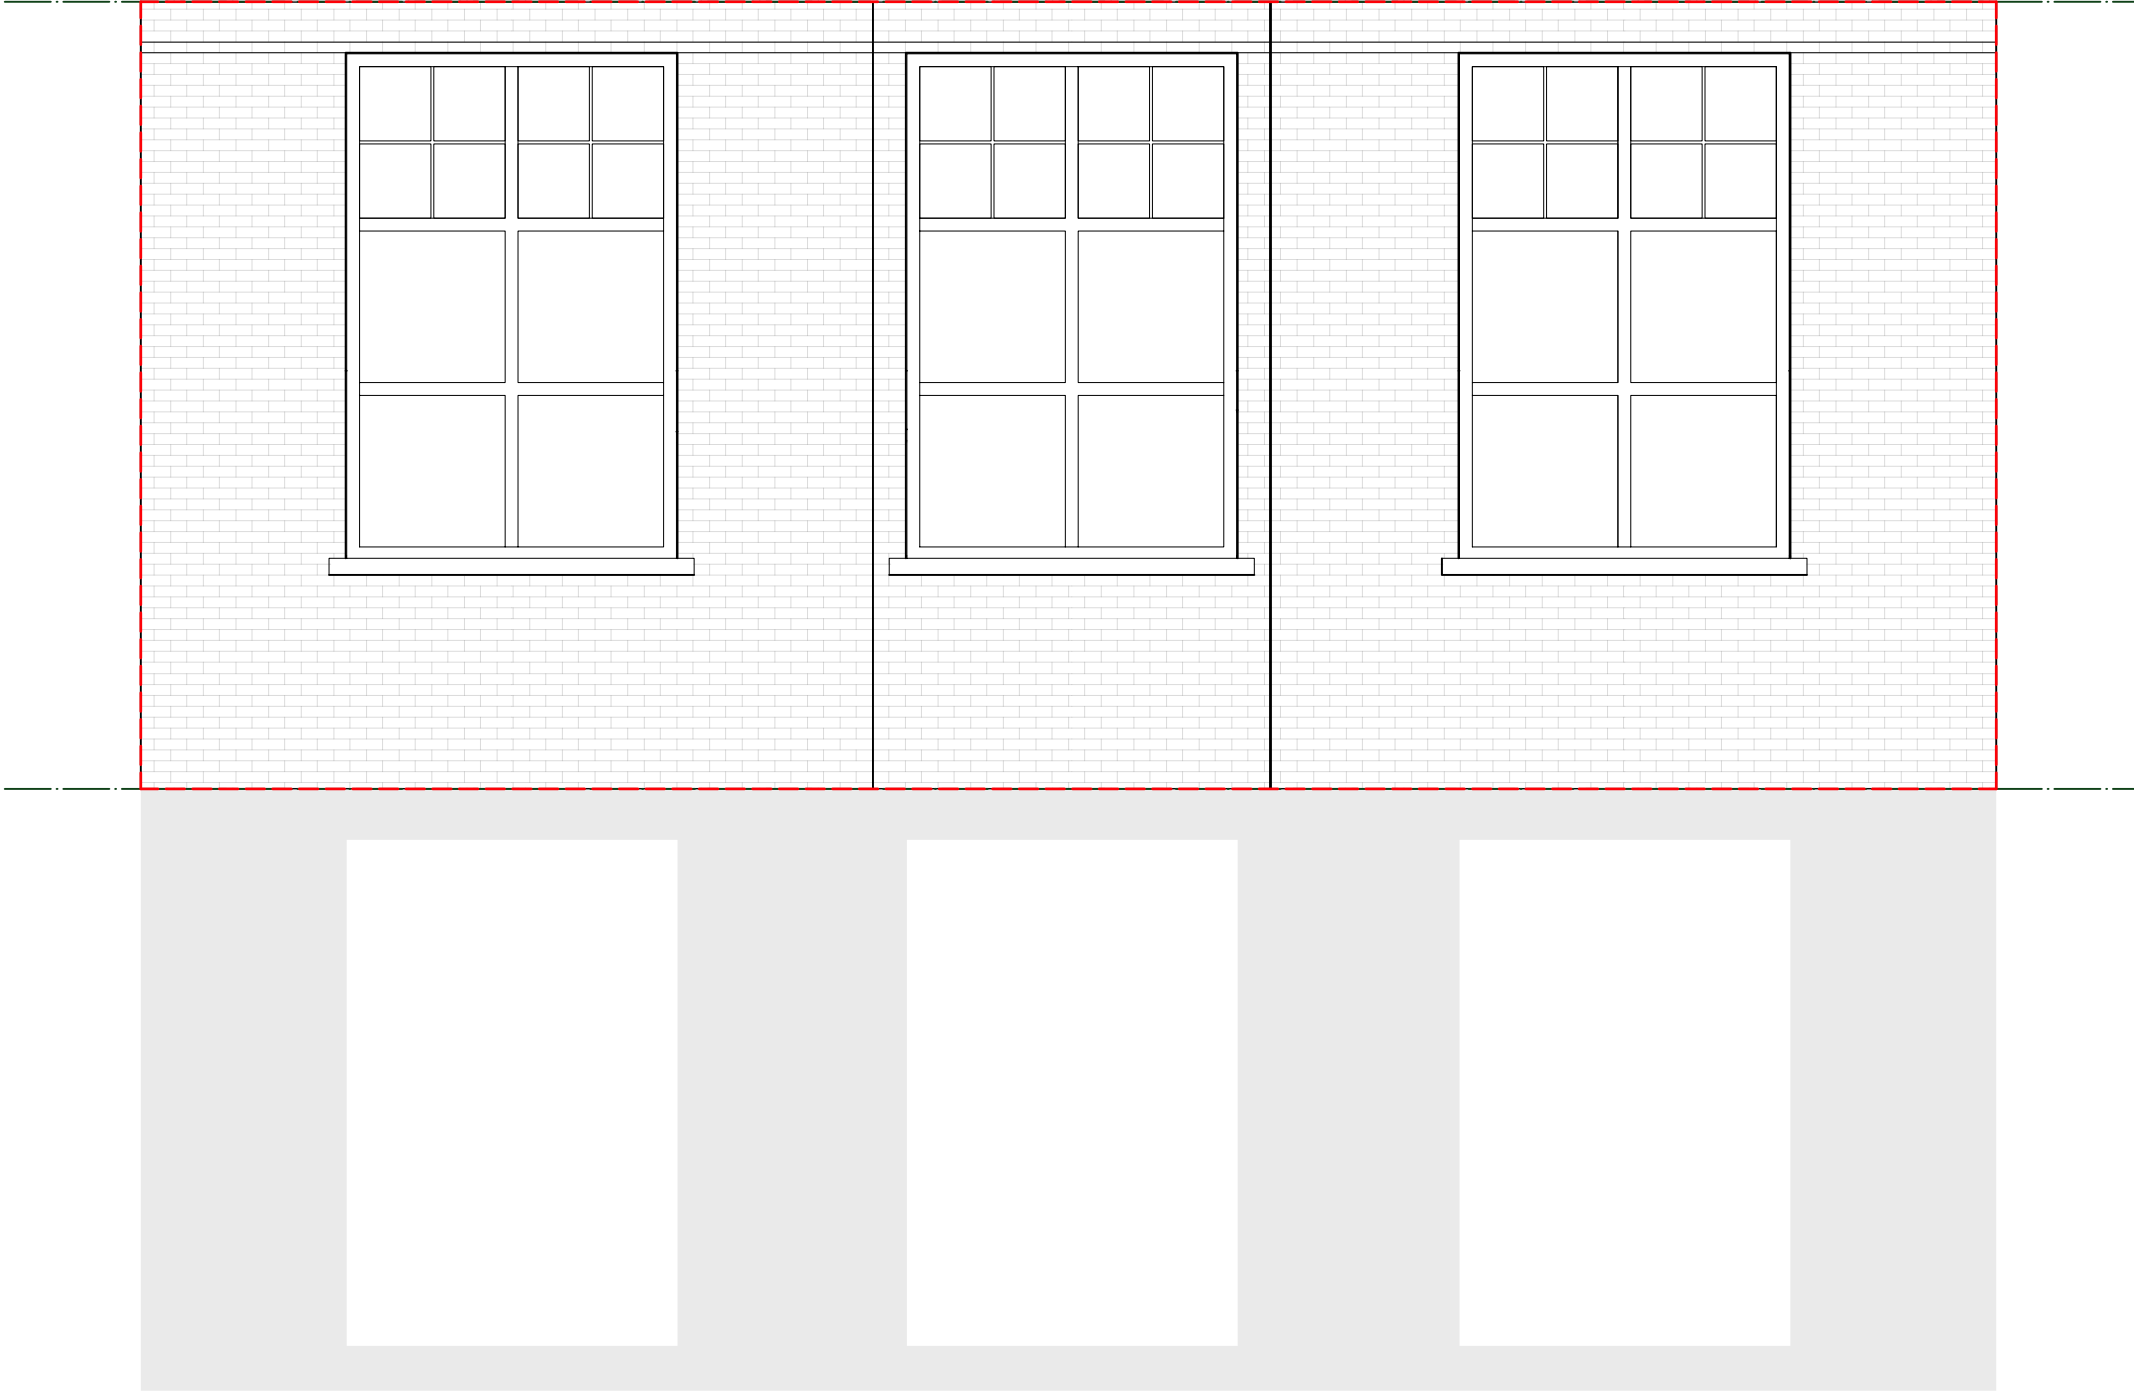

NOTES

- Window dimensions are to the structural opening sizes. Dimensions are for quotation purposes only - not for manufacturer. To be checked on site.

REVISIONS		
10.07.24	*	Planning Submission
01.08.24	A	Planning Alterations

FOR INFORMATION

00.51m

EDITIONAL
STUDIO


Drawing
Existing Front Elevation
Project
Lexington
Contact
post@editionastudio.com
Scale
1:50 @ A3
Date
01.08.24
Drawing No.
087_L05_01_A

Key

Site boundary

Original Cast Iron Beams
(Currently boxed in plasterboard)

Areas of demolition of 1990's renovation

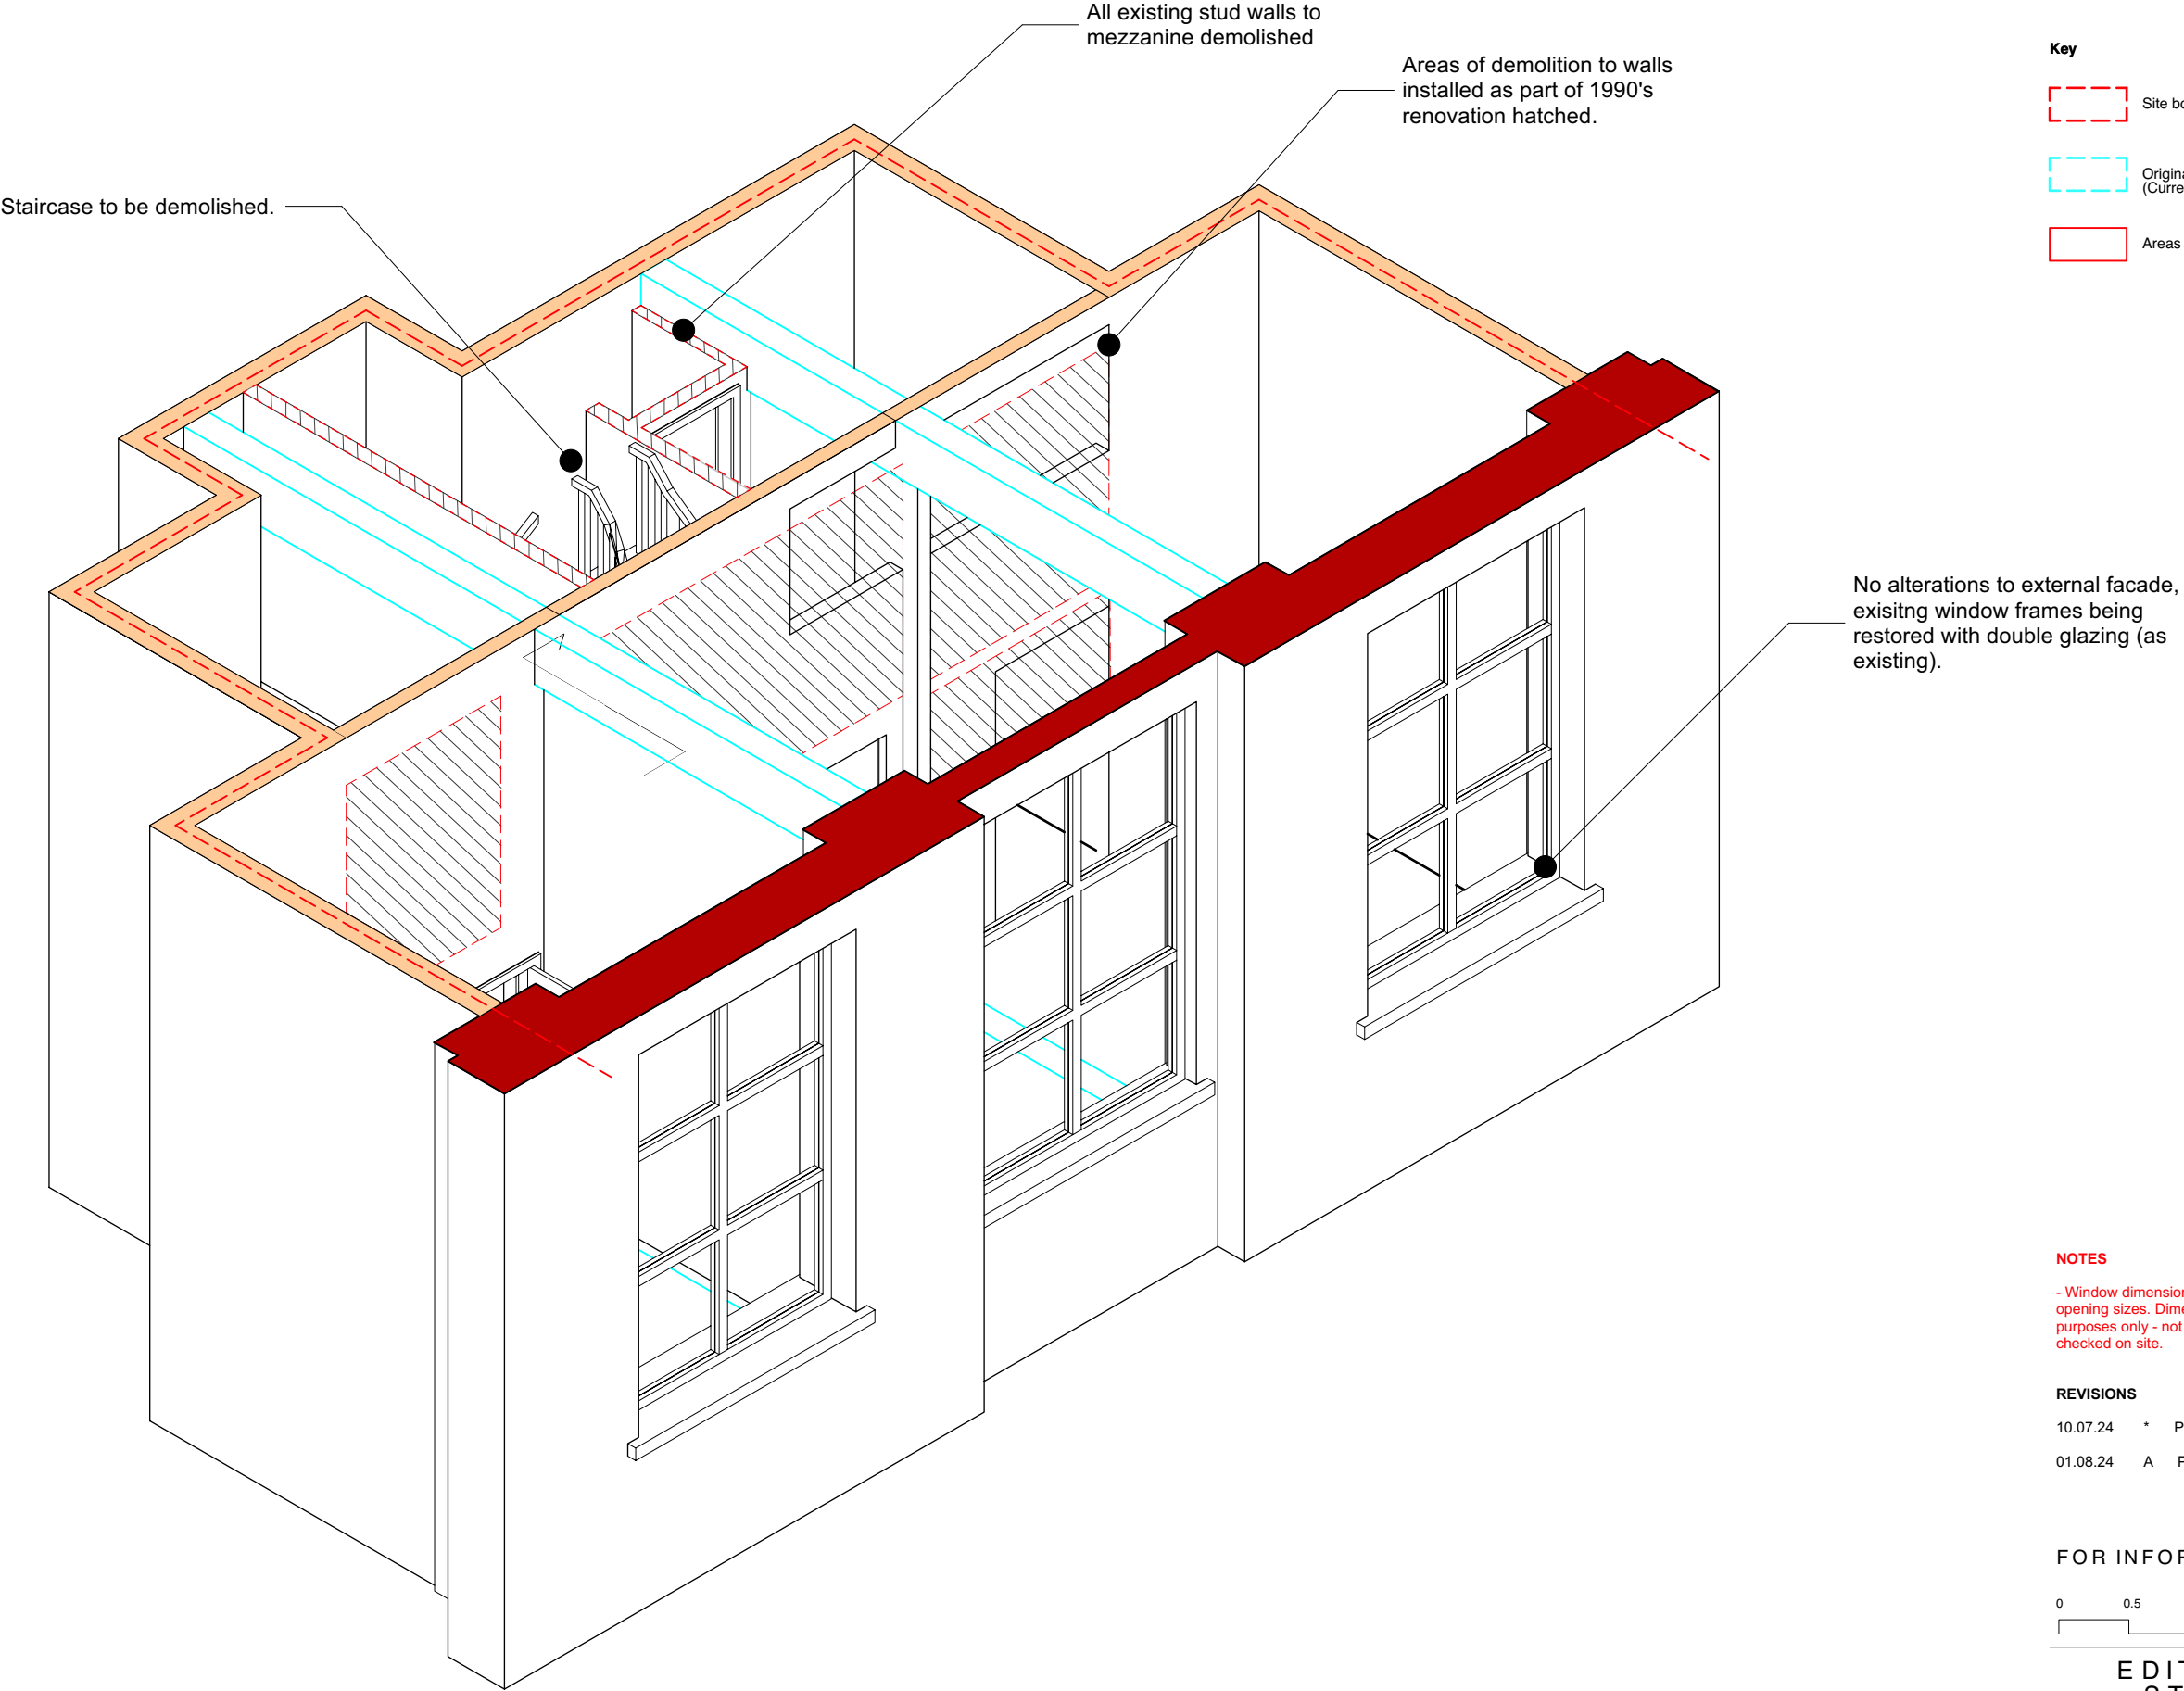

NOTES

- Window dimensions are to the structural opening sizes. Dimensions are for quotation purposes only - not for manufacturer. To be checked on site.

REVISIONS		
10.07.24	*	Planning Submission
01.08.24	A	Planning Alterations

