


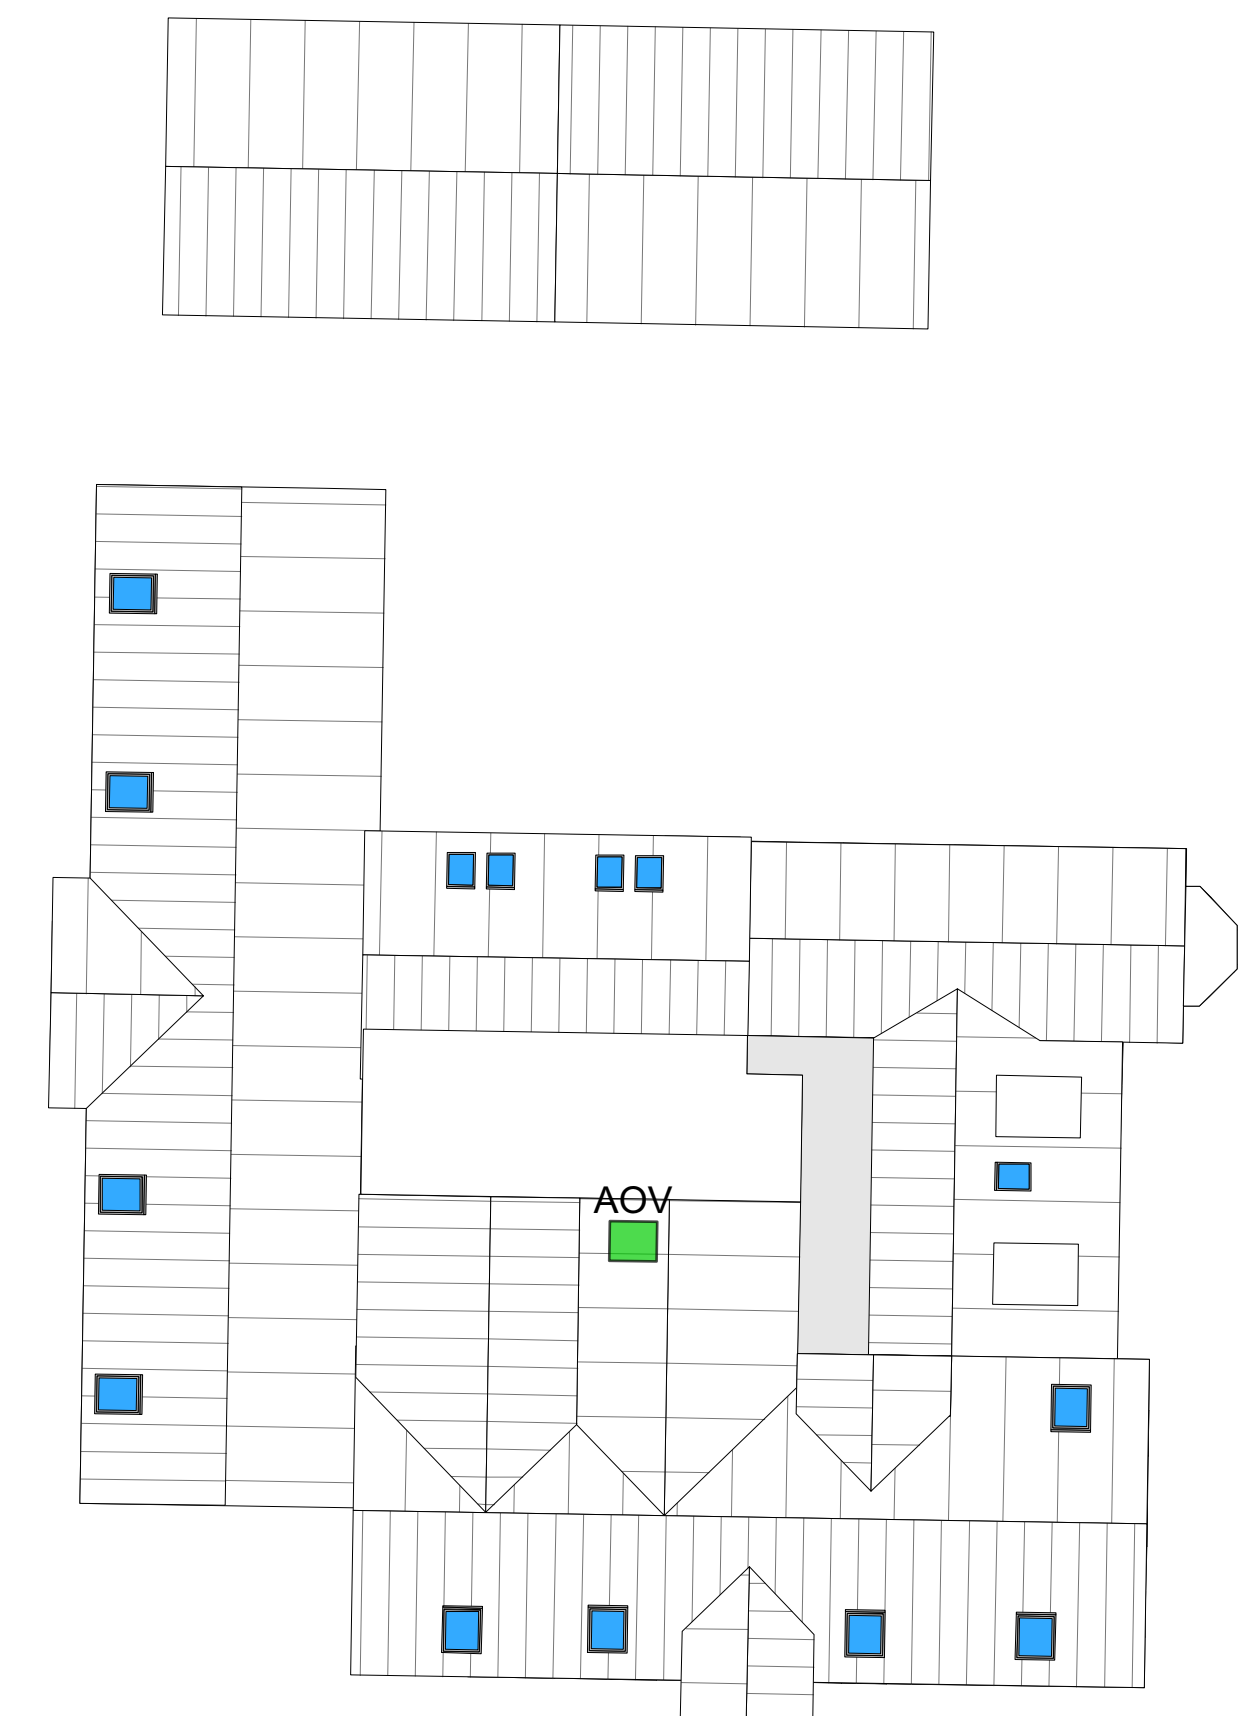

ROOF PLAN
1:200

- CENTRE PIVOT ROOF LIGHTS
- ALL WINDOWS ON FACADES WILL BE CLEANED BY POLE. POLE CLEANING CAN REACH UP TO 19M.



SOUTH ELEVATION
1:200



NORTH ELEVATION
1:200



WEST ELEVATION
1:200



EAST ELEVATION
1:200



EAST ELEVATION
1:200



EAST ELEVATION
1:200

MAINTENANCE PLAN
1:200@A1

IMPORTANT NOTES:

A	21/03/24	REVISED TO NEW DESIGN
REVISION	DATE	DESCRIPTION

CLIENT: VIEWS	
PROJECT: PROPOSED RESIDENTIAL DEVELOPMENT	
ADDRESS: 136 WITHINGTON ROAD, MANCHESTER, M16 8FD	
DRAWING TITLE: MAINTENANCE PLAN	
SCALE: 1:200@A1	DATE: JUNE 2022
DRAWING NO: A686_P_502A	

OLLIER SMURTHWAITE ARCHITECTS

40 King Street, Manchester, M2 6BA
T 0161 883 0838
F 0161 883 0839
E mail@olliersmurthwaite.com