

Dimensioning

Figured dimensions only to be taken from these designs and drawings. Work to annotated dimensions only. All dimensions to be checked on site. Architectural designers to be informed immediately of any discrepancies before work proceeds. Drawings are to be read in conjunction with relevant specifications, structural engineers and service engineers' drawings.

Rev	Description	Date
-	Issued to client for comments	02/06/23
A	Issued for Planning	08/06/23



SALEEM
ARCHITECTS

Client
Property Owner

Project
248 Middleton Road,
Manchester,
M8 4LY

Drawing Title
Location Plan

Revision


Scale
1:100 @ A3

Date
May 2023


Drawing No. :
Sheet 1




LOCATION PLAN
1:1250 @ A3

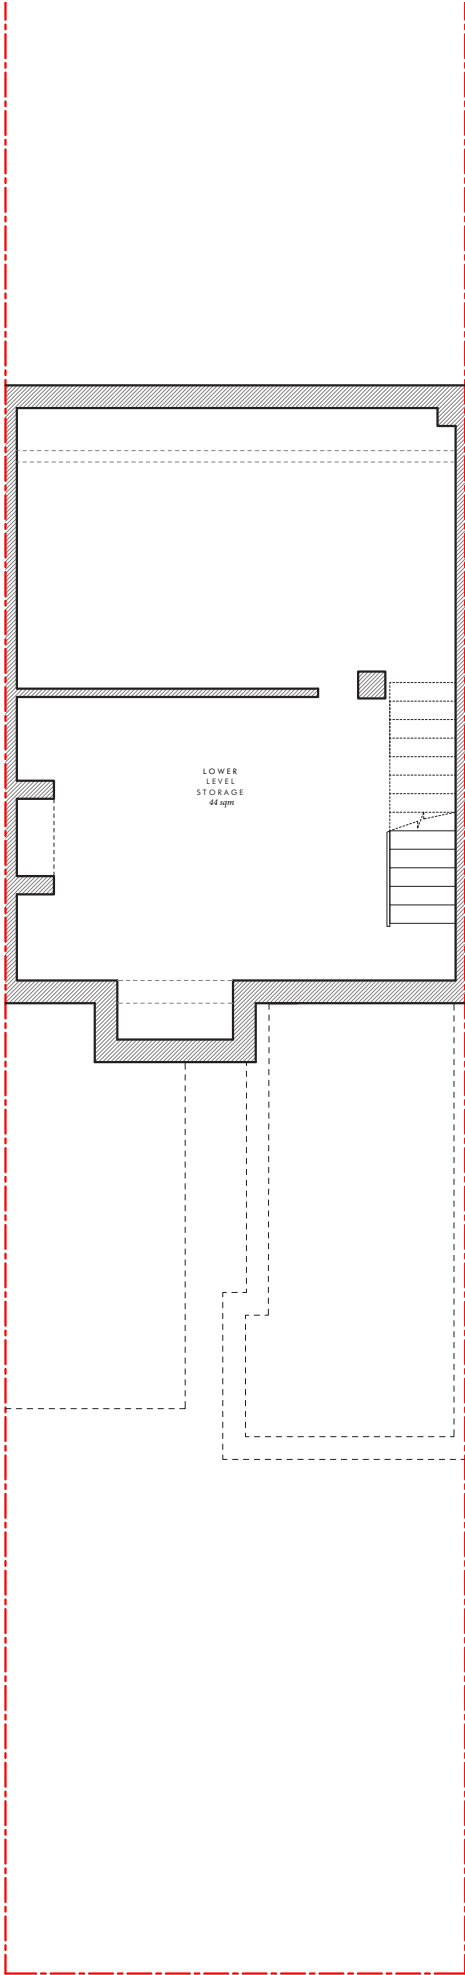


EXISTING BASEMENT PLAN
1:100 @ A3

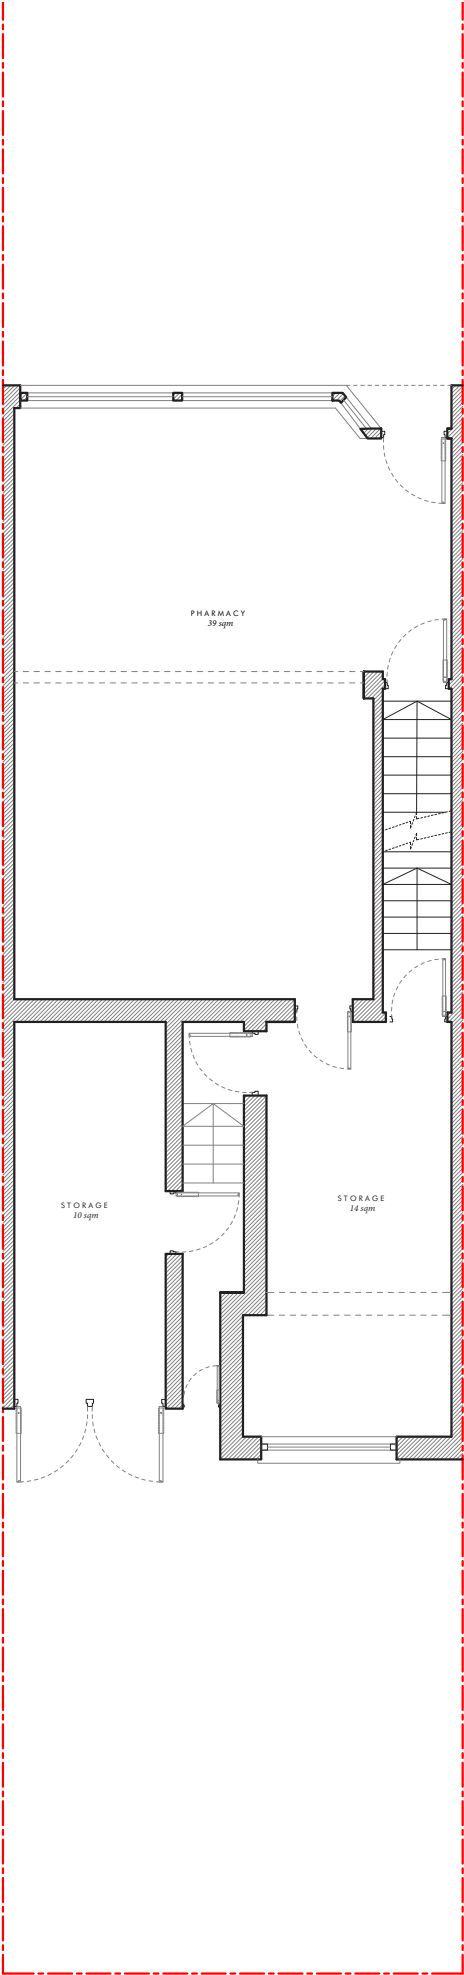

EXISTING GROUND FLOOR PLAN
1:100 @ A3

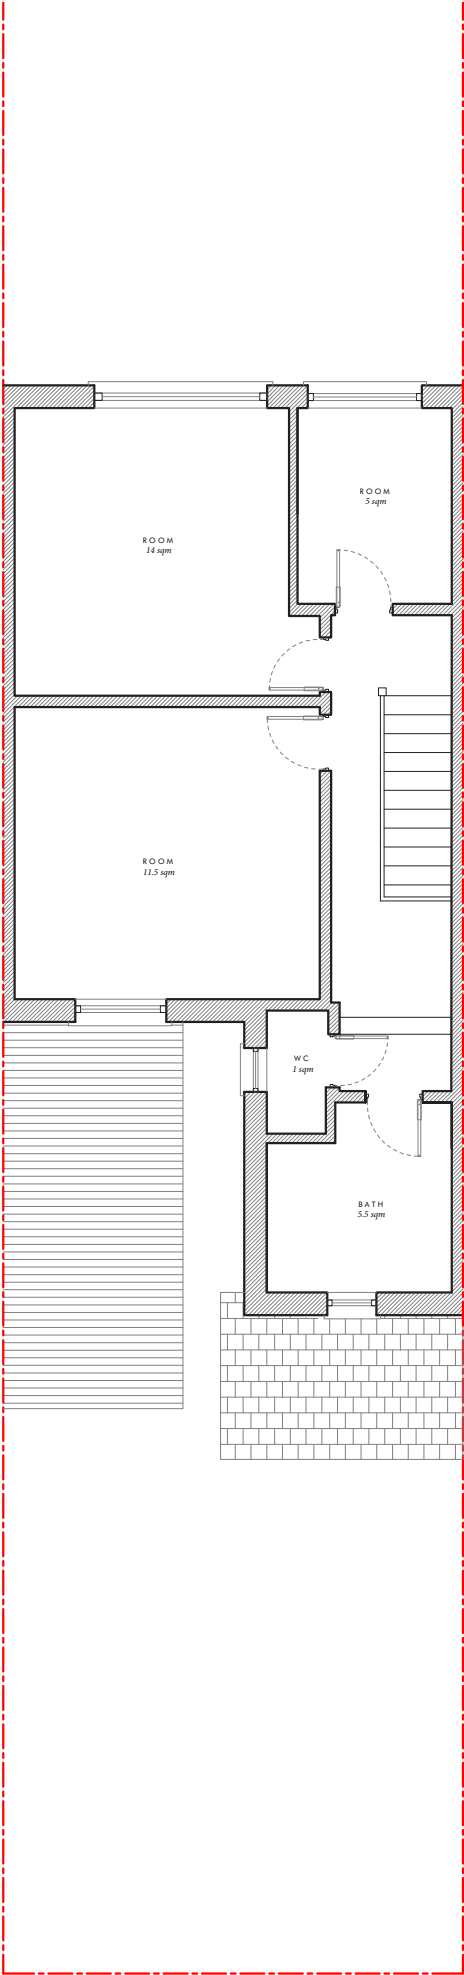

EXISTING FIRST FLOOR PLAN
1:100 @ A3

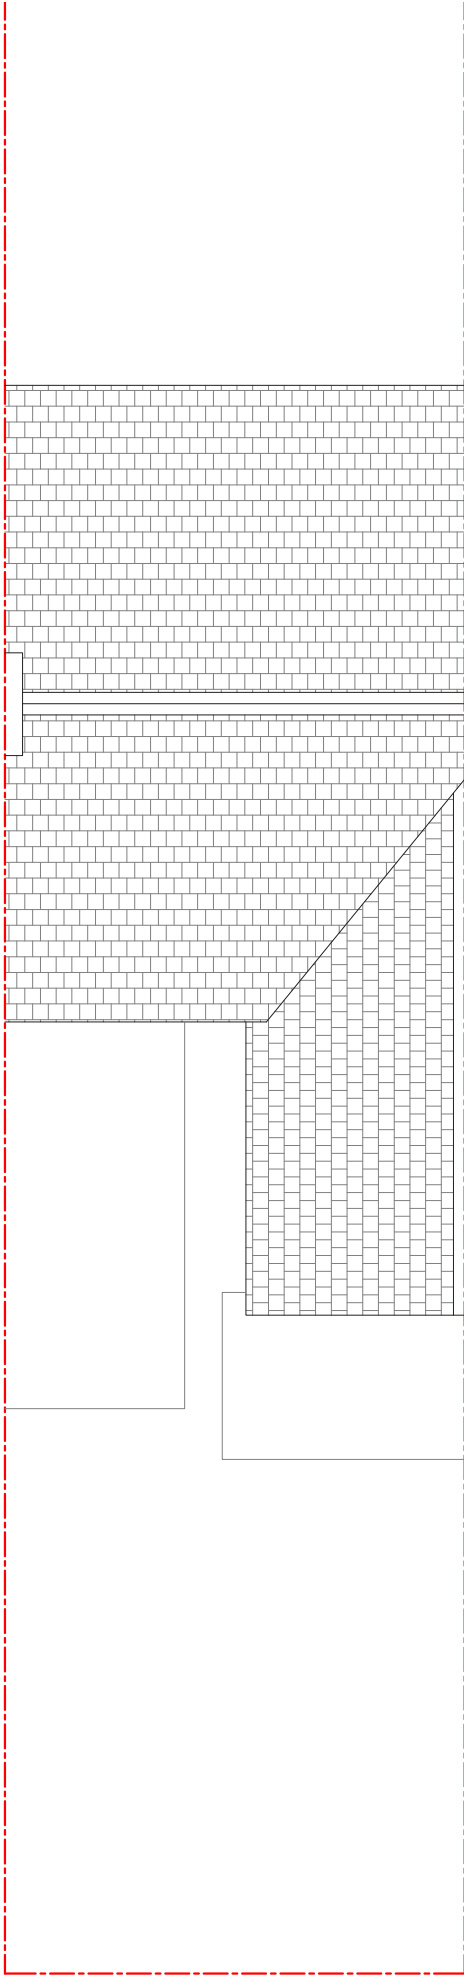

EXISTING ROOF PLAN
1:100 @ A3

Dimensioning

Figured dimensions only to be taken from these designs and drawings. Work to annotated dimensions only. All dimensions to be checked on site. Architectural designers to be informed immediately of any discrepancies before work proceeds. Drawings are to be read in conjunction with relevant specifications, structural engineers and service engineers' drawings.

Rev	Description	Date
-	Issued to client for comments	02/06/23
A	Issued for Planning	08/06/23



SALEM
ARCHITECTS

Client
Property Owner

Project
248 Middleton Road,
Manchester,
M8 4LY


Drawing Title
Existing Plans

Revision


Scale
1:100 @ A3

Date
May 2023


Drawing No. :
Sheet 2

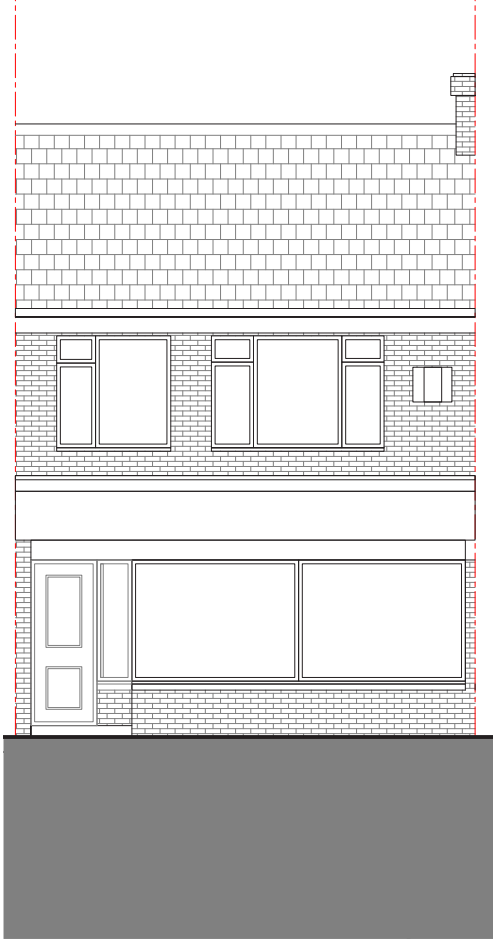


EXISTING FRONT ELEVATION
1:100 @ A3

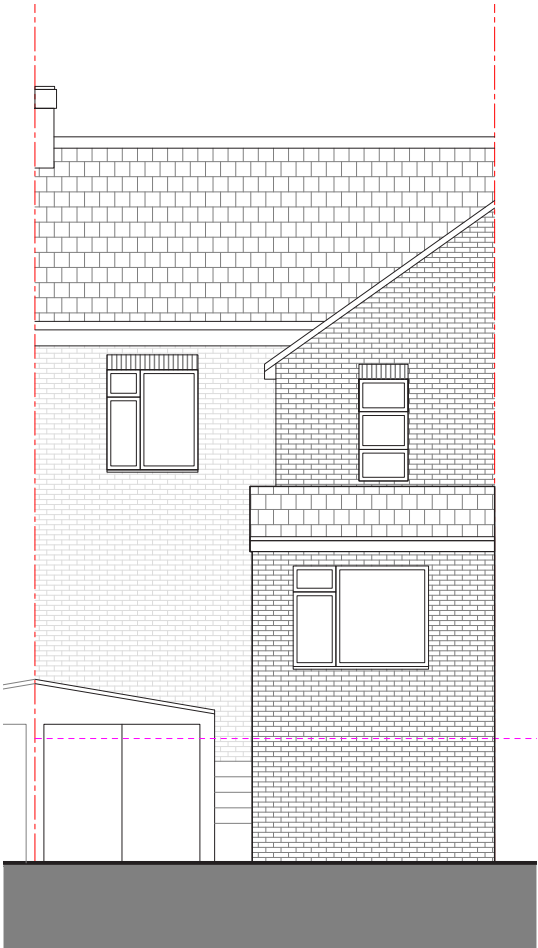

EXISTING REAR ELEVATION
1:100 @ A3

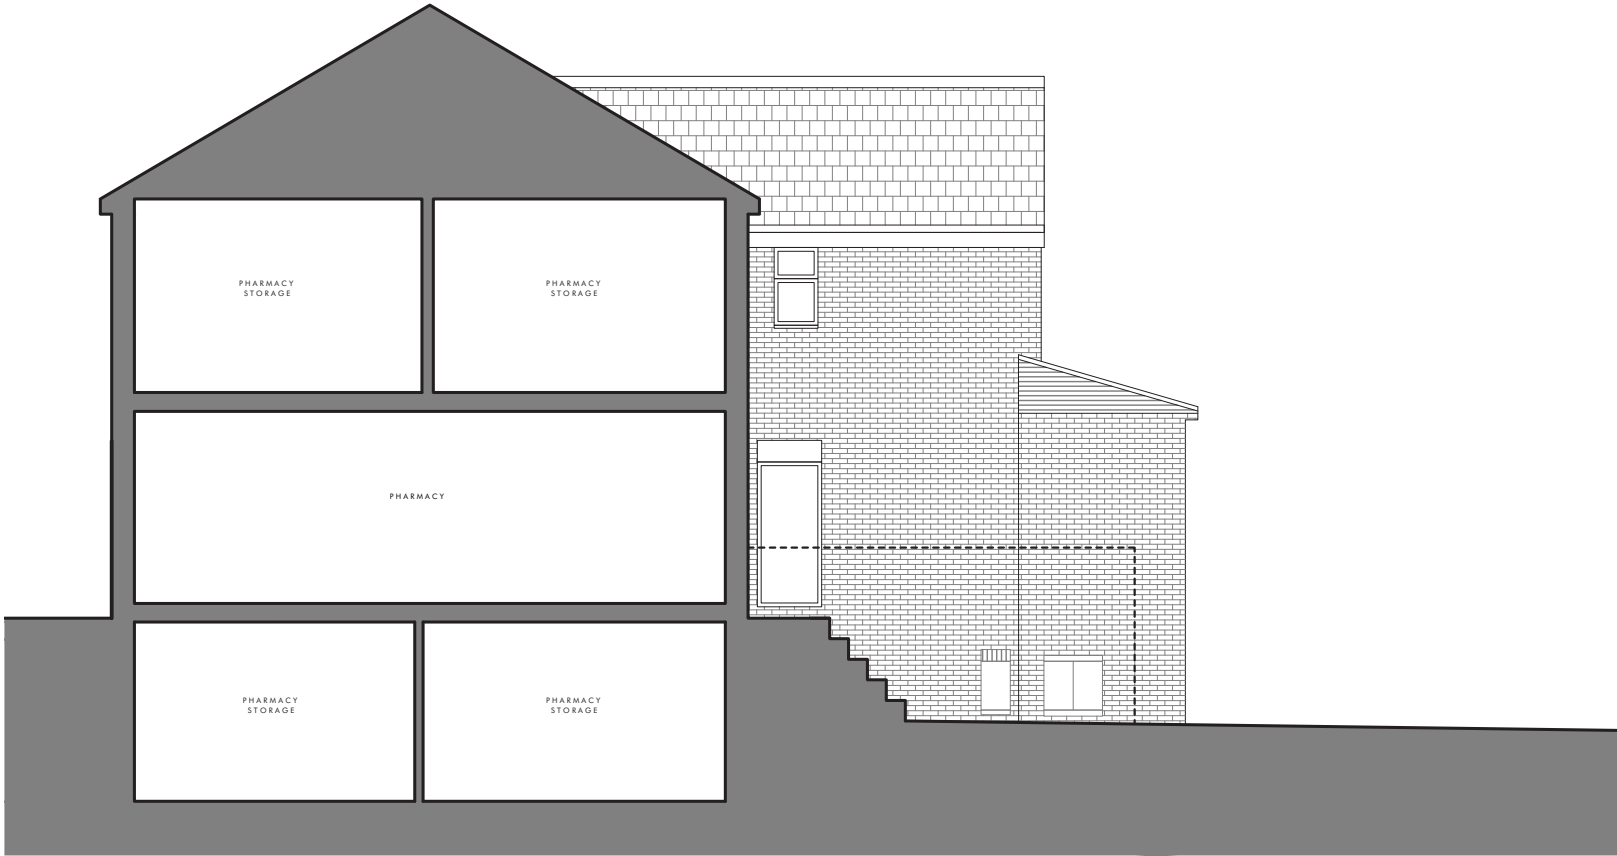

EXISTING SIDE ELEVATION
1:100 @ A3

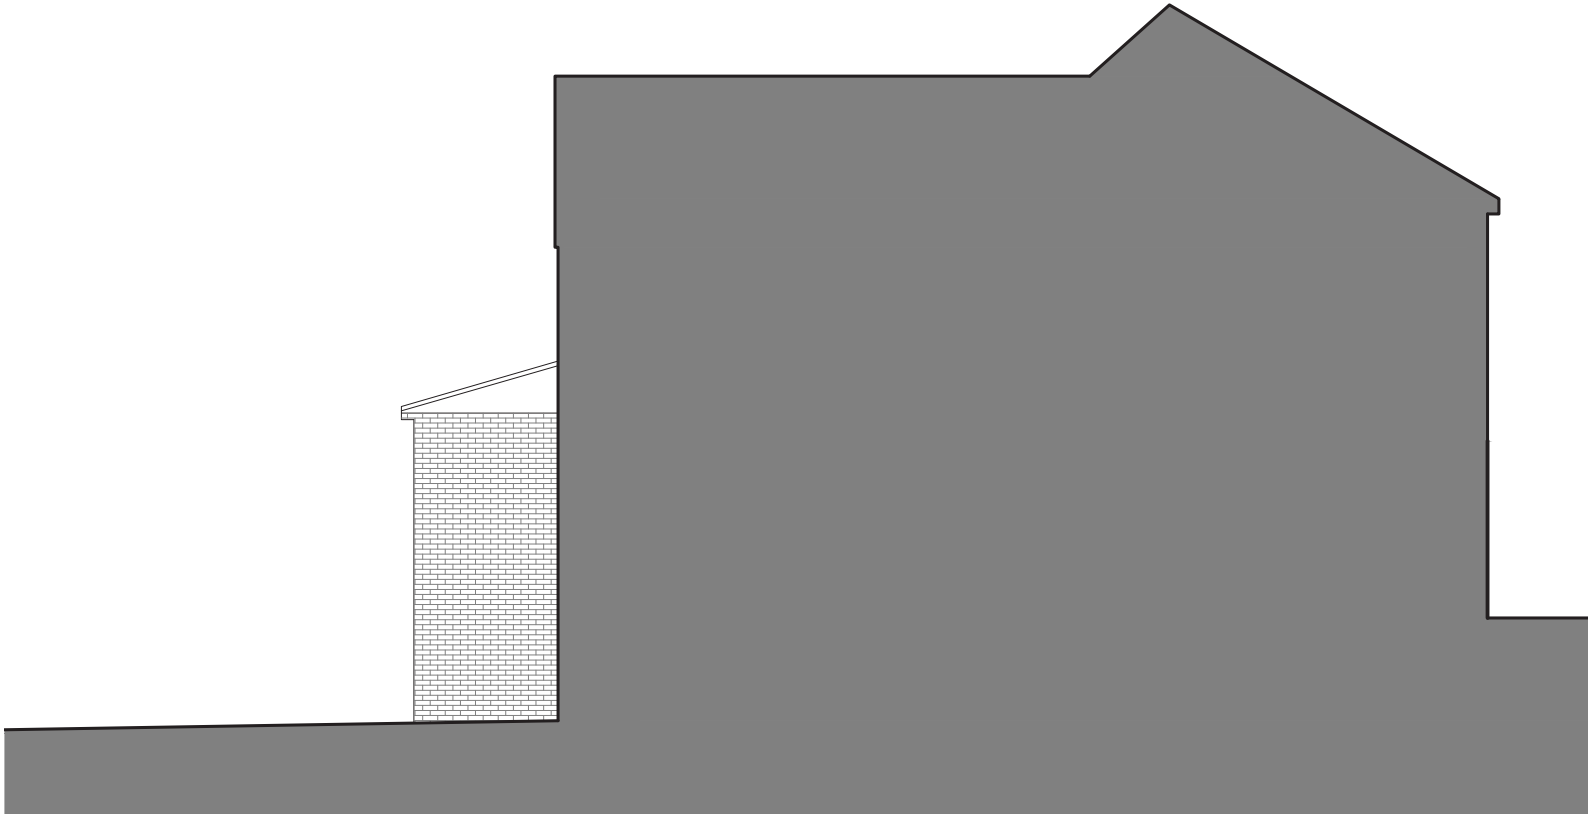

EXISTING SIDE ELEVATION
1:100 @ A3

Dimensioning

Figured dimensions only to be taken from these designs and drawings. Work to annotated dimensions only. All dimensions to be checked on site. Architectural designers to be informed immediately of any discrepancies before work proceeds. Drawings are to be read in conjunction with relevant specifications, structural engineers and service engineers' drawings.

Rev	Description	Date
-	Issued to client for comments	02/06/23
A	Issued for Planning	08/06/23



S A L E E M
ARCHITECTS

Client
Property Owner

Project
248 Middleton Road,
Manchester,
M8 4LY

Drawing Title	Revision
Existing Elevations	

Scale	Date
1:100 @ A3	May 2023

Drawing No. :
Sheet 3

Dimensioning

Figured dimensions only to be taken from these designs and drawings. Work to annotated dimensions only. All dimensions to be checked on site. Architectural designers to be informed immediately of any discrepancies before work proceeds. Drawings are to be read in conjunction with relevant specifications, structural engineers and service engineers' drawings.

Rev	Description	Date
-	Issued to client for comments	02/06/23
A	Issued for Planning	08/06/23
B	Revised Drawing	04/08/23
C	Note amended to 2B3P	23/08/23



SALEEM
ARCHITECTS


Client
Property Owner

Project
248 Middleton Road,
Manchester,
M8 4LY


Drawing Title	Revision
Proposed Plans	C

Scale
1:100 @ A3
Date
May 2023


Drawing No. :
Sheet 4

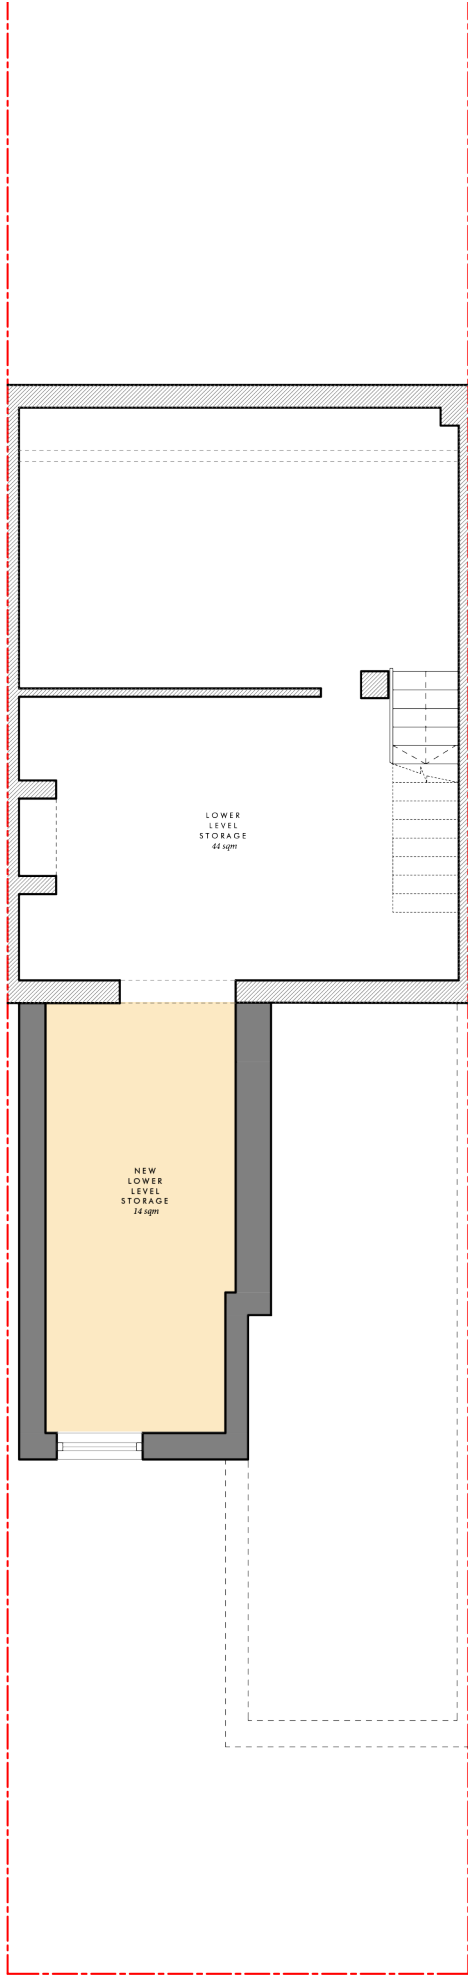


PROPOSED BASEMENT PLAN
1:100 @ A3

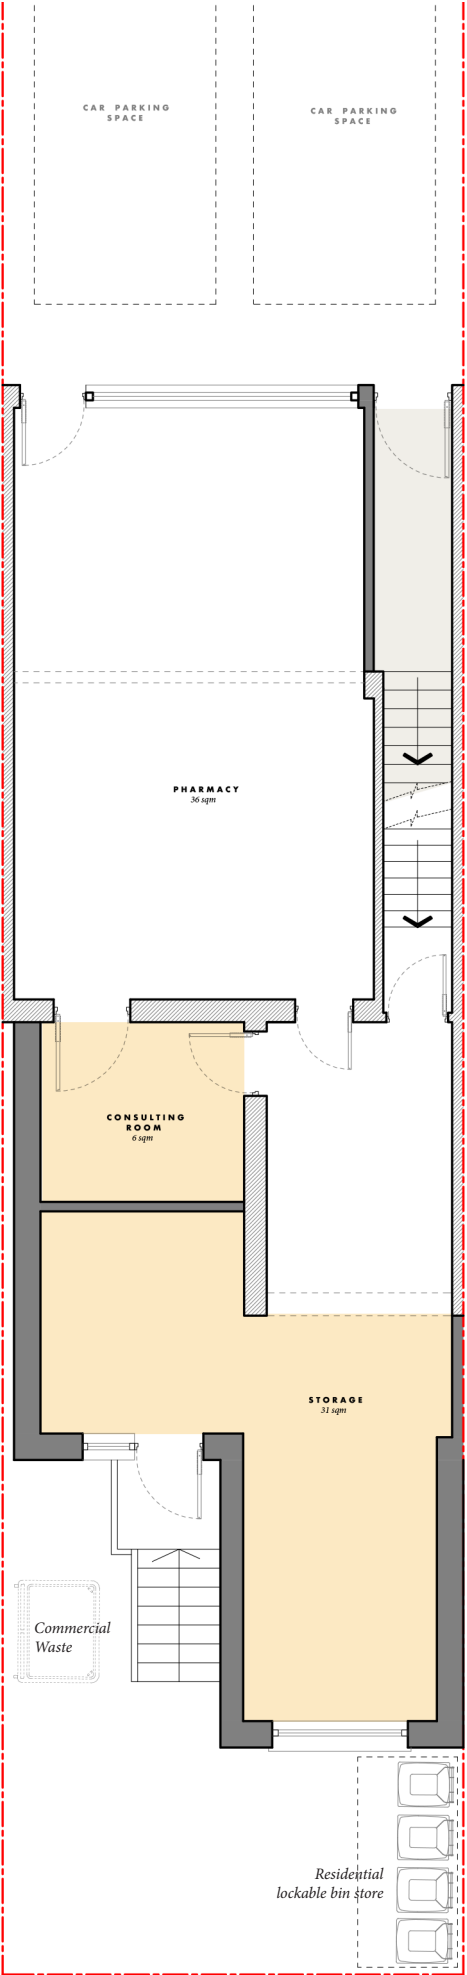


PROPOSED GROUND FLOOR PLAN
1:100 @ A3

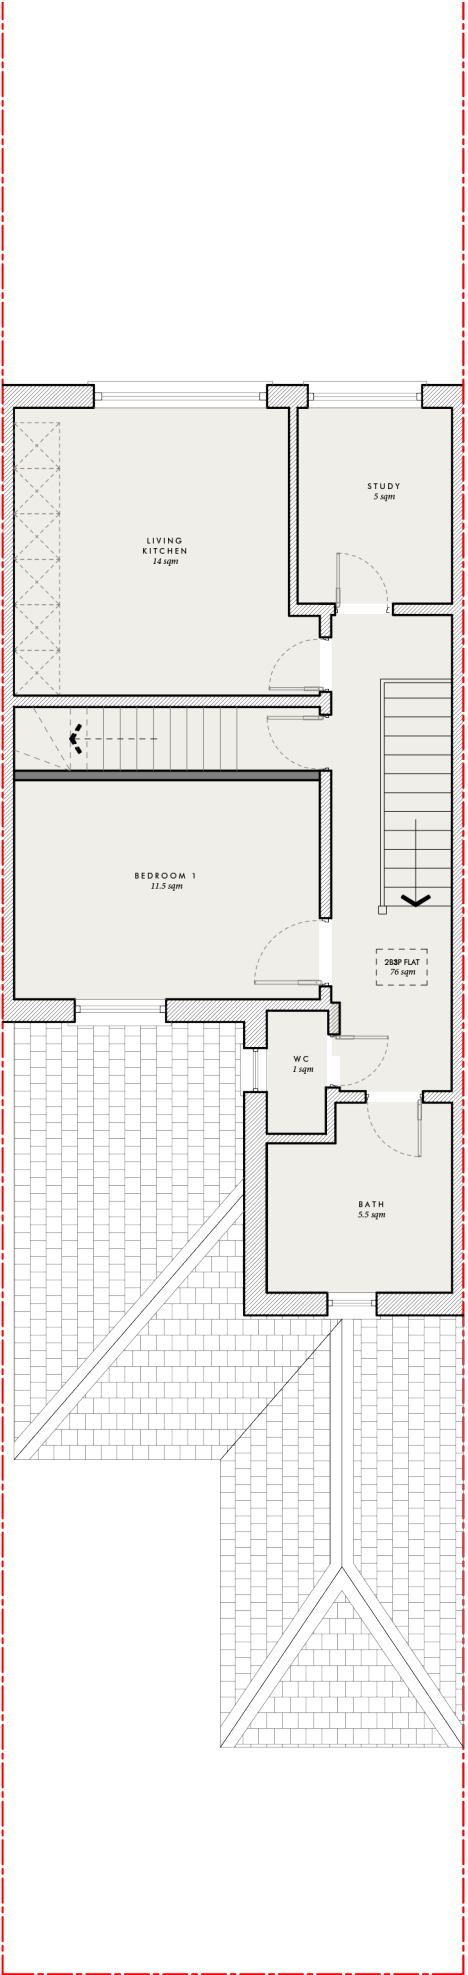

PROPOSED FIRST FLOOR PLAN
1:100 @ A3

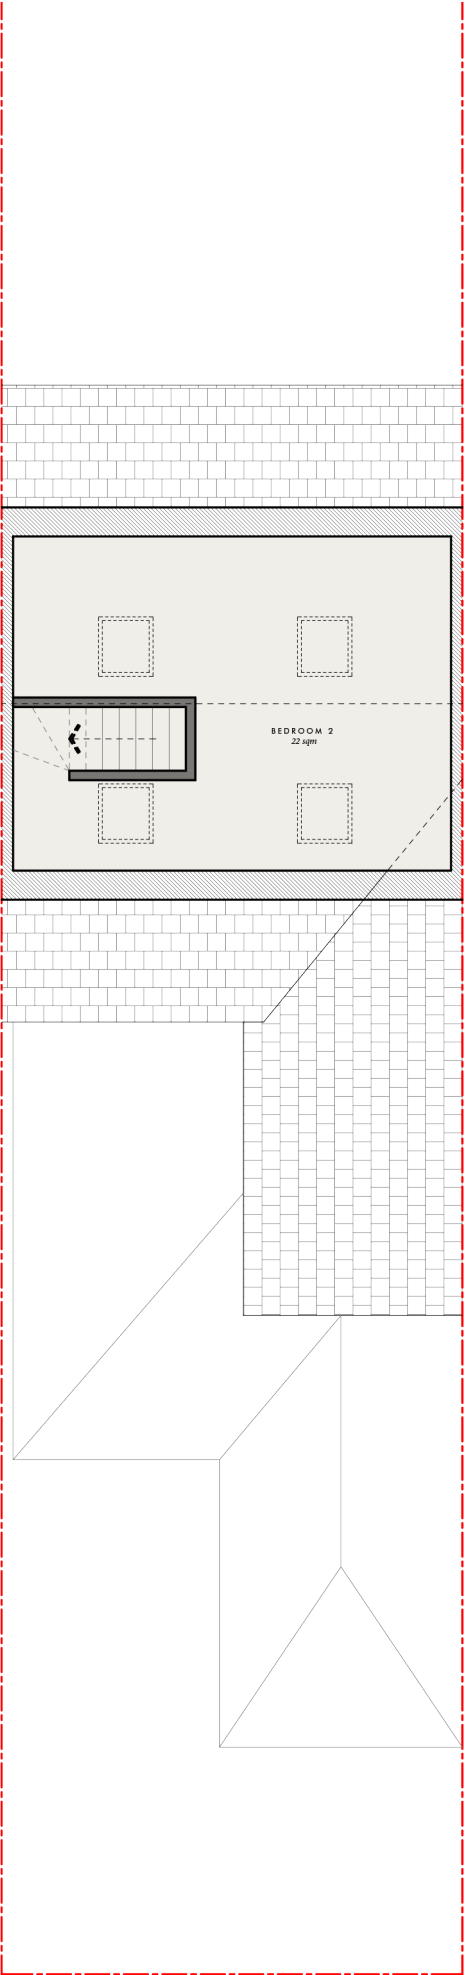


PROPOSED LOFT PLAN
1:100 @ A3

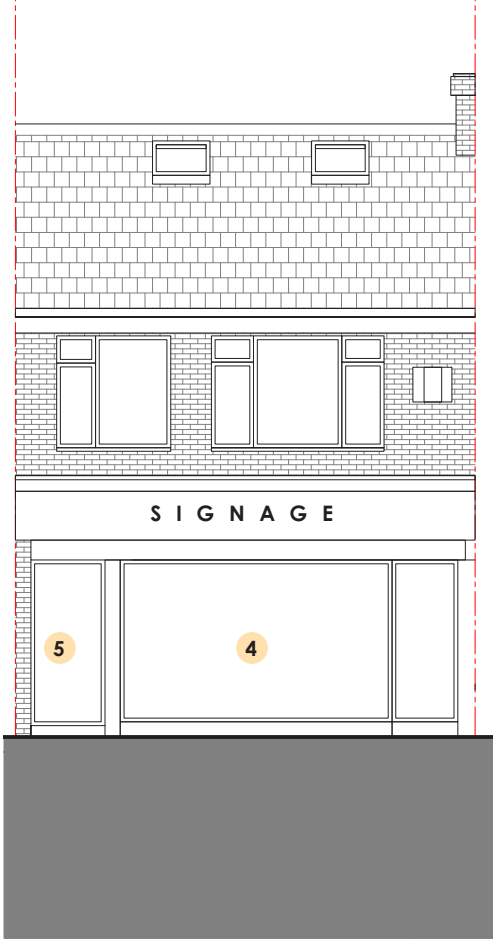

PROPOSED FRONT ELEVATION
1:100 @ A3




PROPOSED REAR ELEVATION
1:100 @ A3

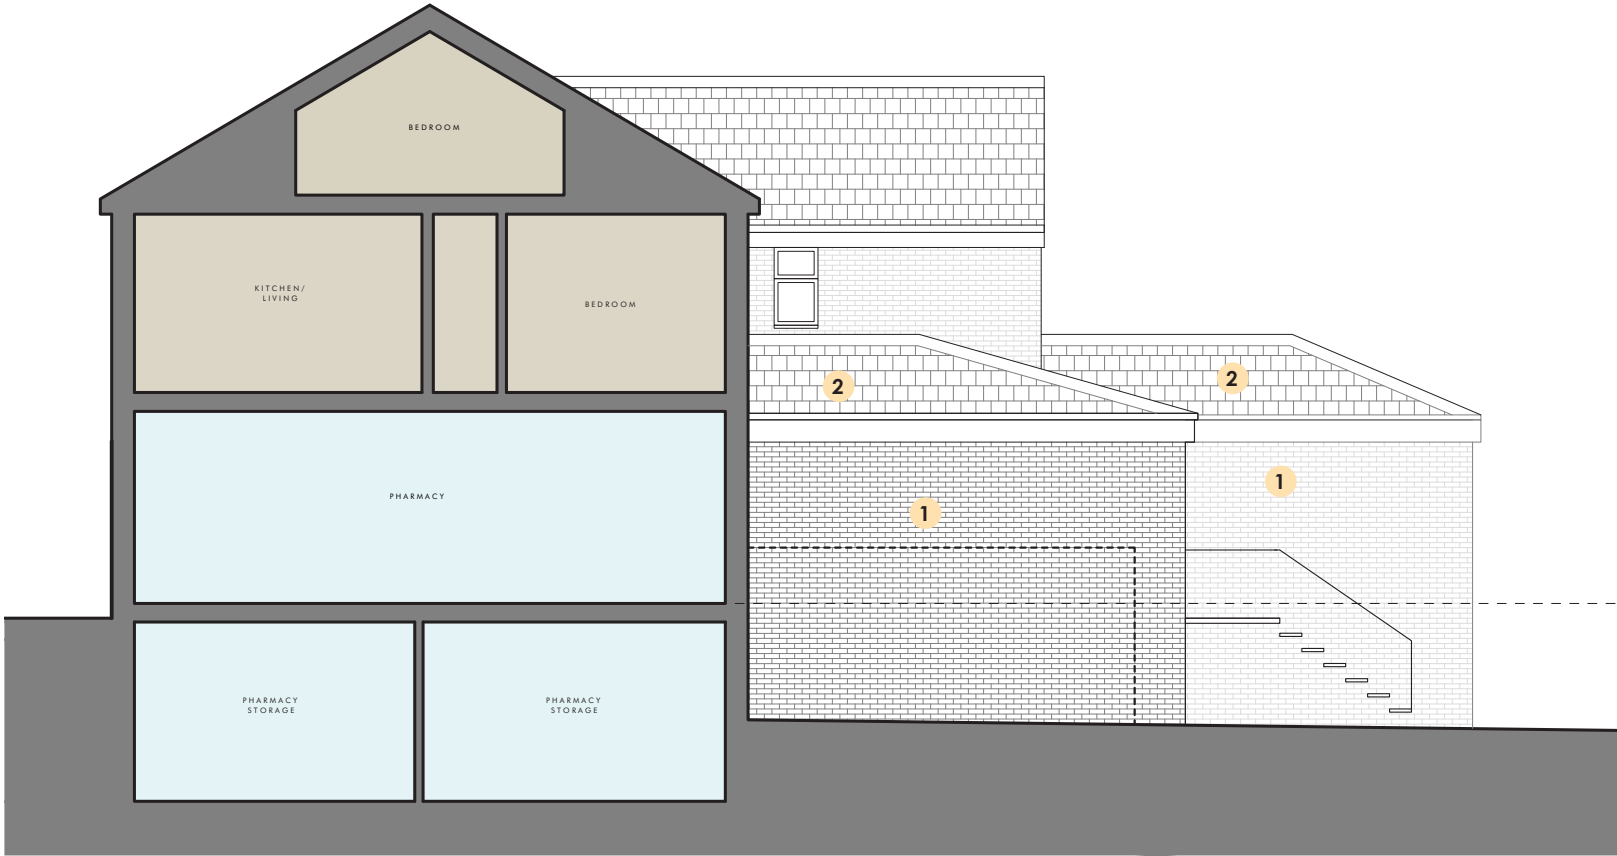

PROPOSED SIDE ELEVATION
1:100 @ A3

- Key
- 1 Brickwork to match existing
 - 2 Roof tiles to match existing
 - 3 PVC Window
 - 4 Glazed Shopfront
 - 5 Composite Door Entrance to Residential flat

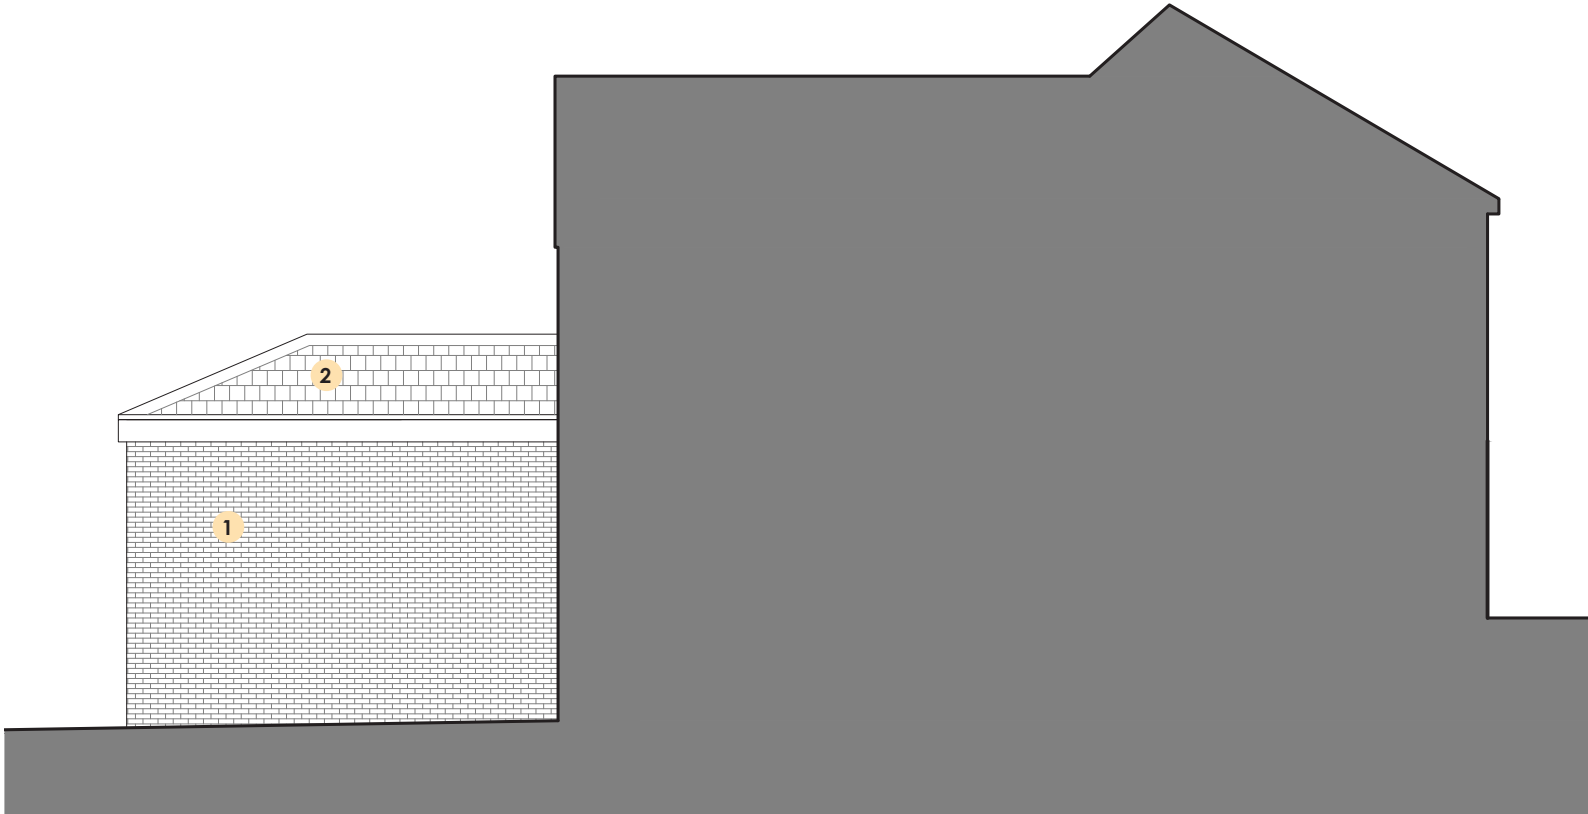

PROPOSED SIDE ELEVATION
1:100 @ A3

Dimensioning

Figured dimensions only to be taken from these designs and drawings. Work to annotated dimensions only. All dimensions to be checked on site. Architectural designers to be informed immediately of any discrepancies before work proceeds. Drawings are to be read in conjunction with relevant specifications, structural engineers and service engineers' drawings.

Rev	Description	Date
-	Issued to client for comments	02/06/23
A	Issued for Planning	08/06/23



SALEEM
ARCHITECTS

Client	Property Owner
Project	248 Middleton Road, Manchester, M8 4LY
Drawing Title	Proposed Elevations
Scale	1:100 @ A3
Drawing No. :	Sheet 5
Revision	Date May 2023