

AFR
STUDIO

173-A Dickenson Road, Longsight
Manchester, M13 0YN

PROJECT:

01 Holmfirth Street, Longsight,
Manchester M13 0NS, UK


DRAWING TITLE:

PROPOSED PLANS


DRG. NO : DR-03	CHECKED BY: AMJAD S TAHIR
DRG. SCALE: 1:50@A3	DATE: 7/12/2023

PURPOSE OF ISSUE	PLANING
------------------	---------


Do not scale from this drawing. All information should be checked by the contractor site before commencing work. Any discrepancies should be reported to the architect immediately. All rights are reserved and are not transferable. Unauthorized reproduction of this drawing are not permitted.

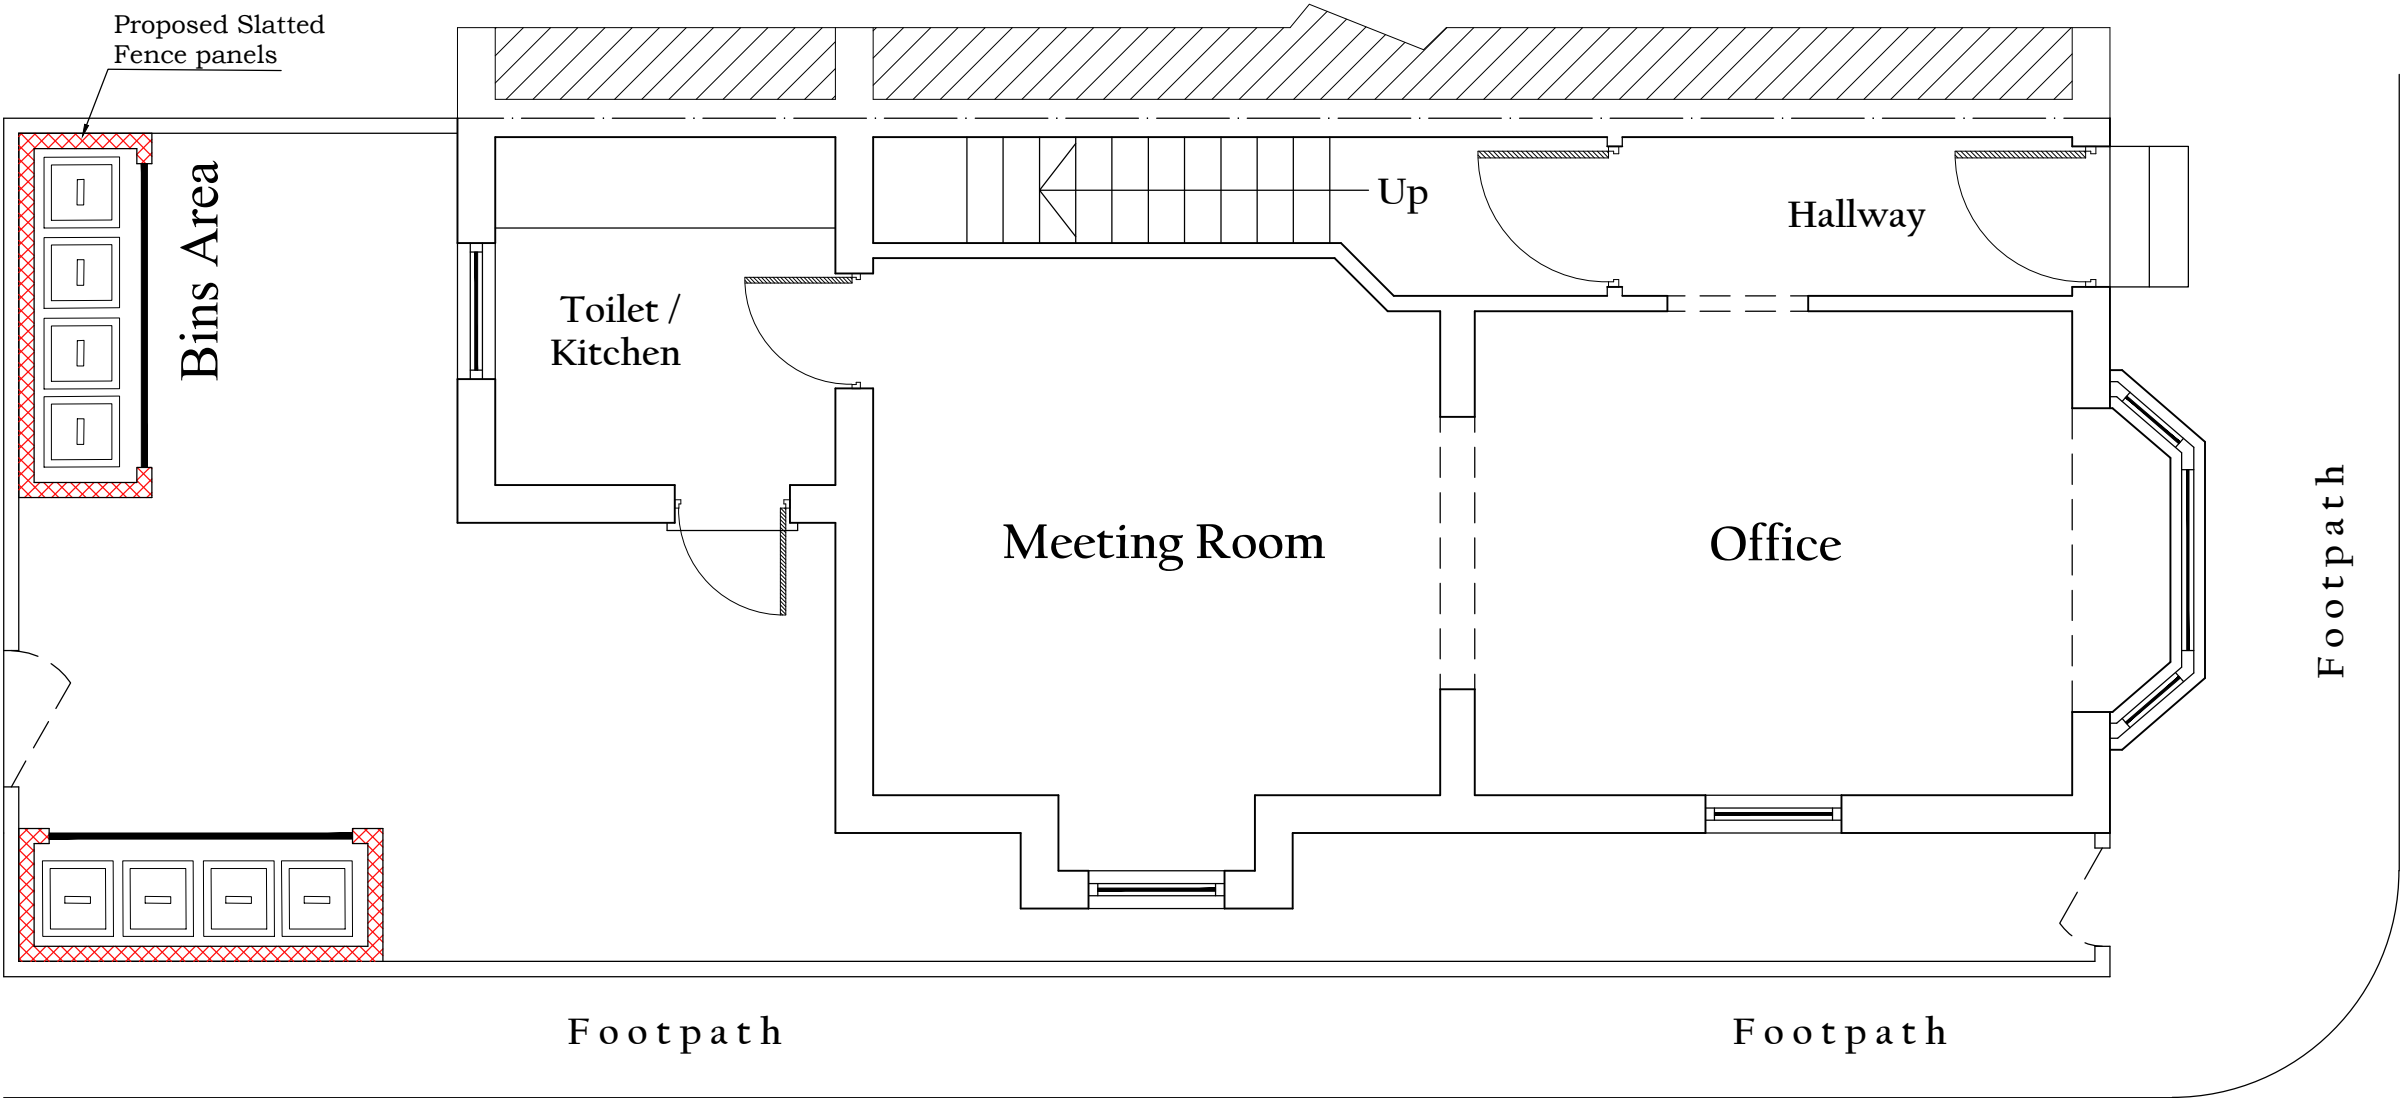

Proposed Ground Floor Plan

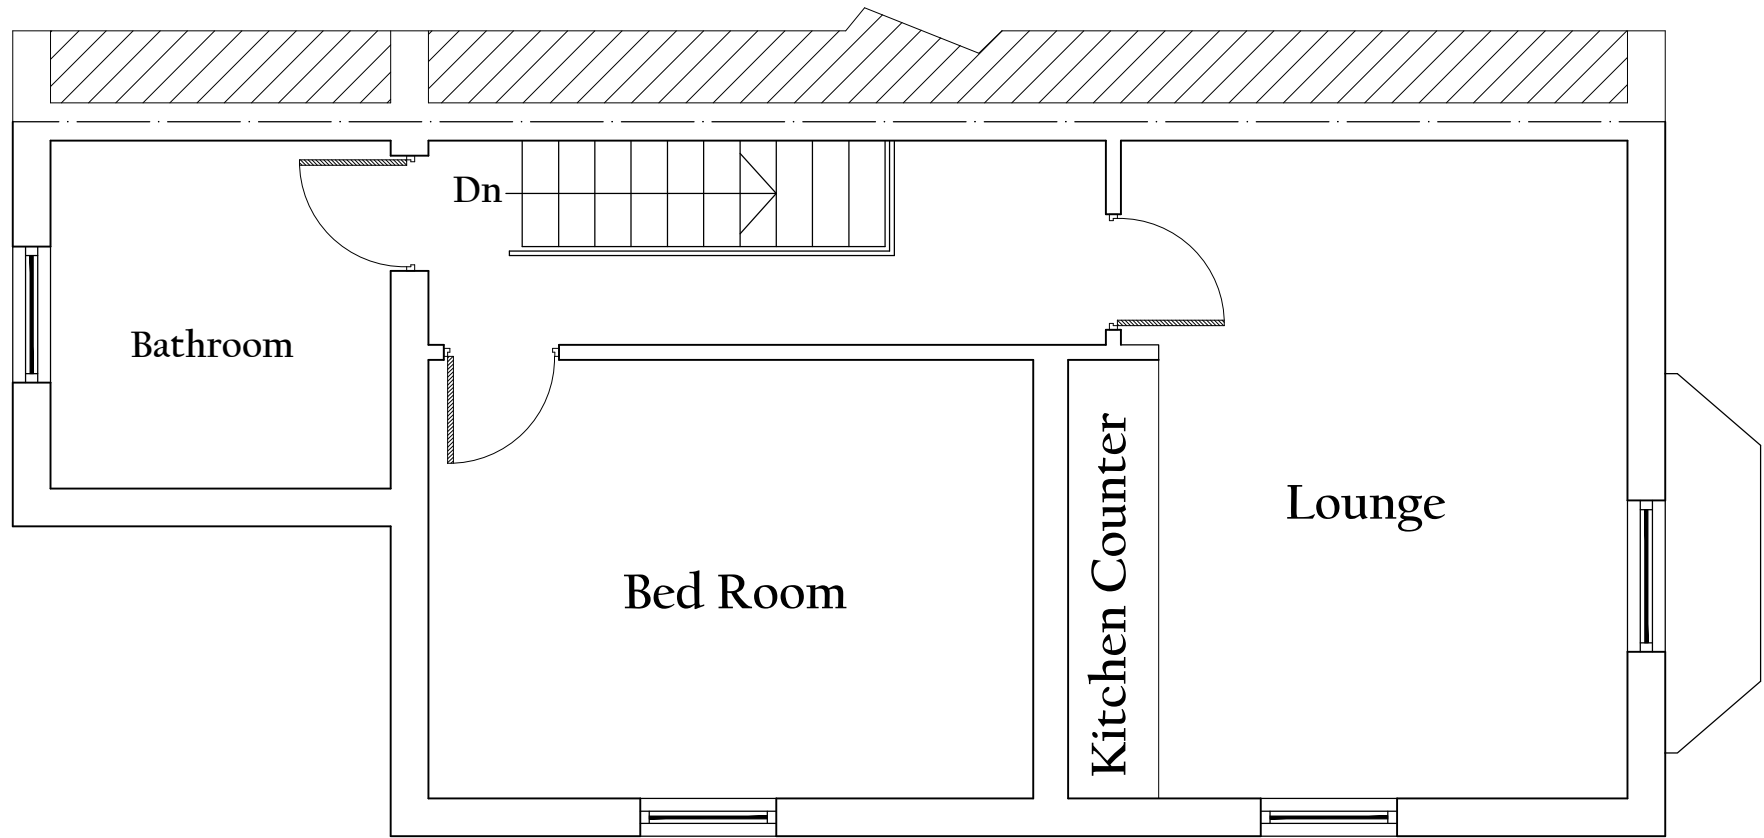

Proposed First Floor Plan

 

SCALE 1:50