



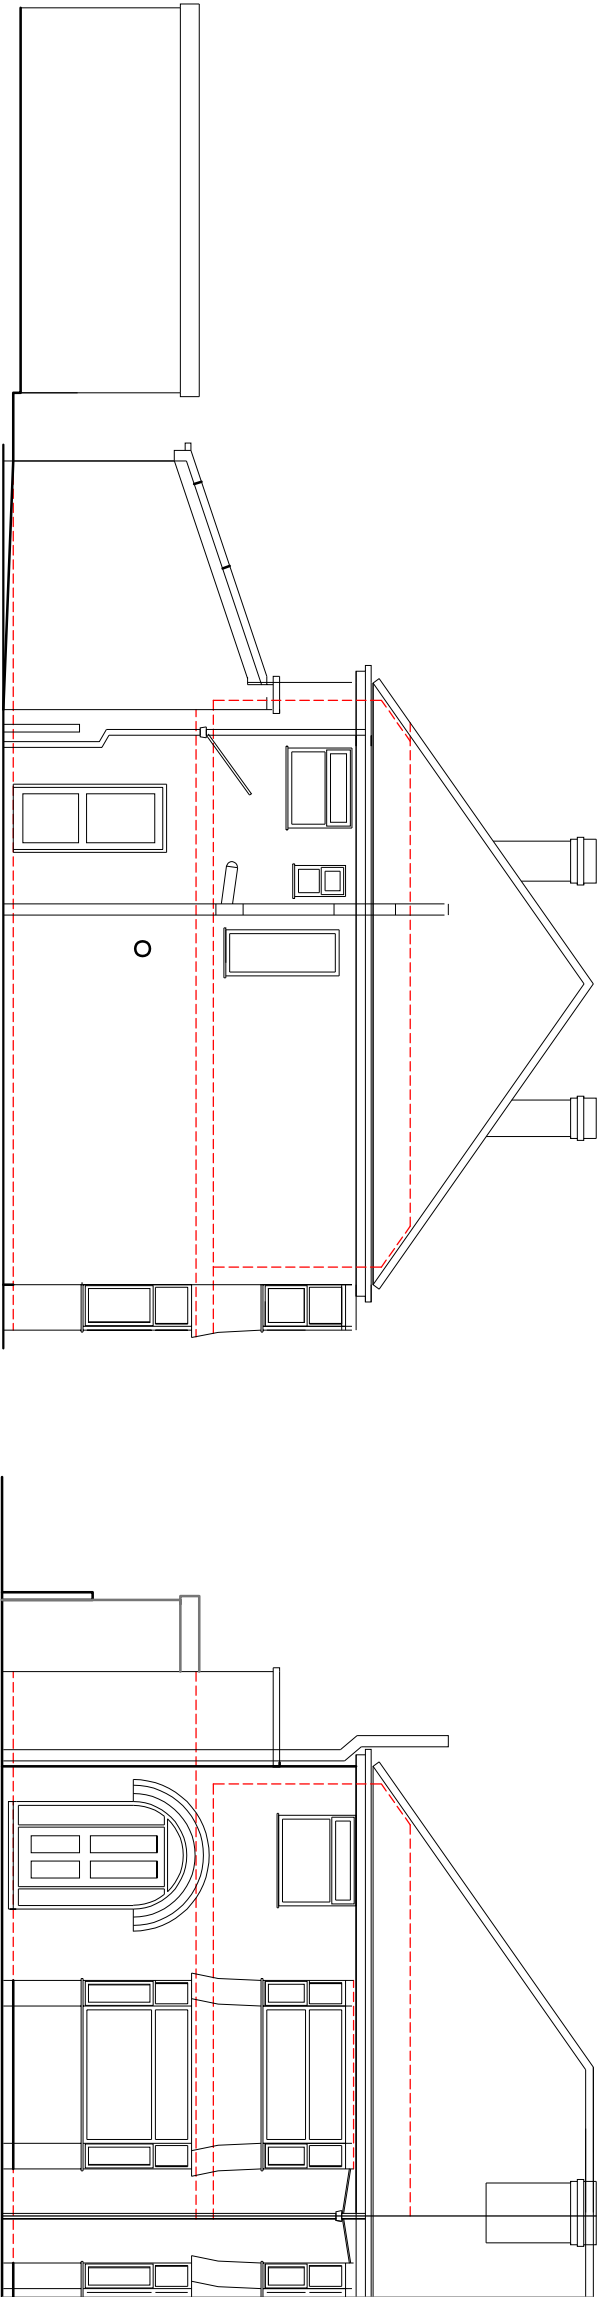


Side Elevation

Front Elevation

Existing external finishes:
Brown clay tiled roof.
Red/brown facing brick to front walls,
common brick to side/rear walls
White upvc framed windows
Black upvc rainwater goods, fascias
and bargeboards/ soffits

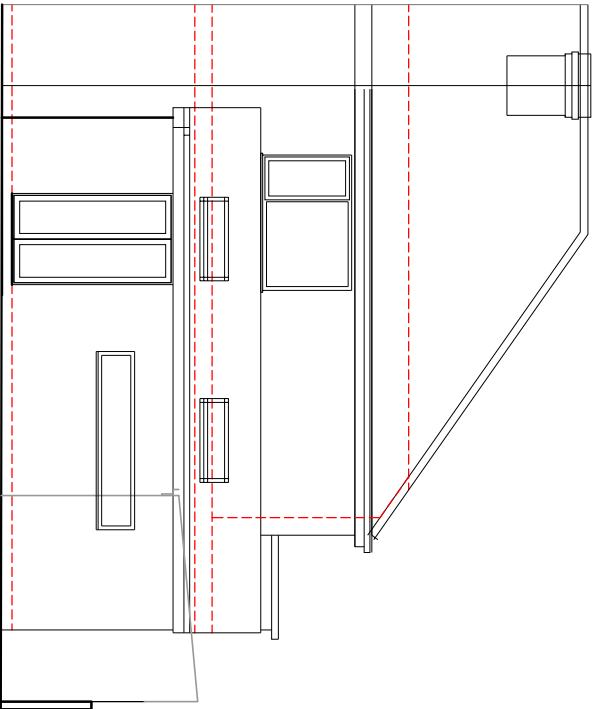

Rear Elevation

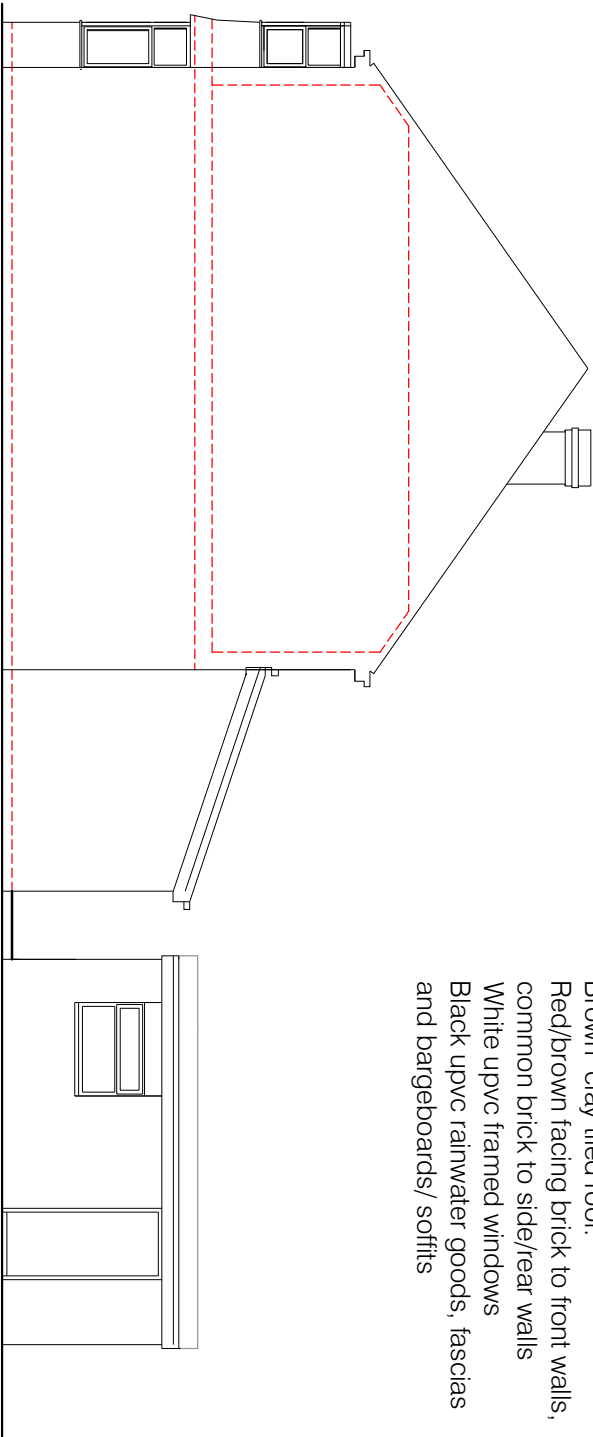

Part side Elevation

Simon R Miles

Chartered Architect

Didisbury

Manchester

T: 07778 137830

E: similesarchitect@gmail.com

Revision

Date

Revision note

Notes

Project:
27 Tuscan Road Didisbury

Title:

Elevations as existing

Drawing number:

23 381 PL101

Client:

Mr & Mrs Thornhill

Scale:
100@A3

Date:

28.02.2023

CAD Ref:

23 381

Drawn by:

SRM

SRM

Simon R Miles BA(Hons), AIA, ARMA
Chartered Architect