


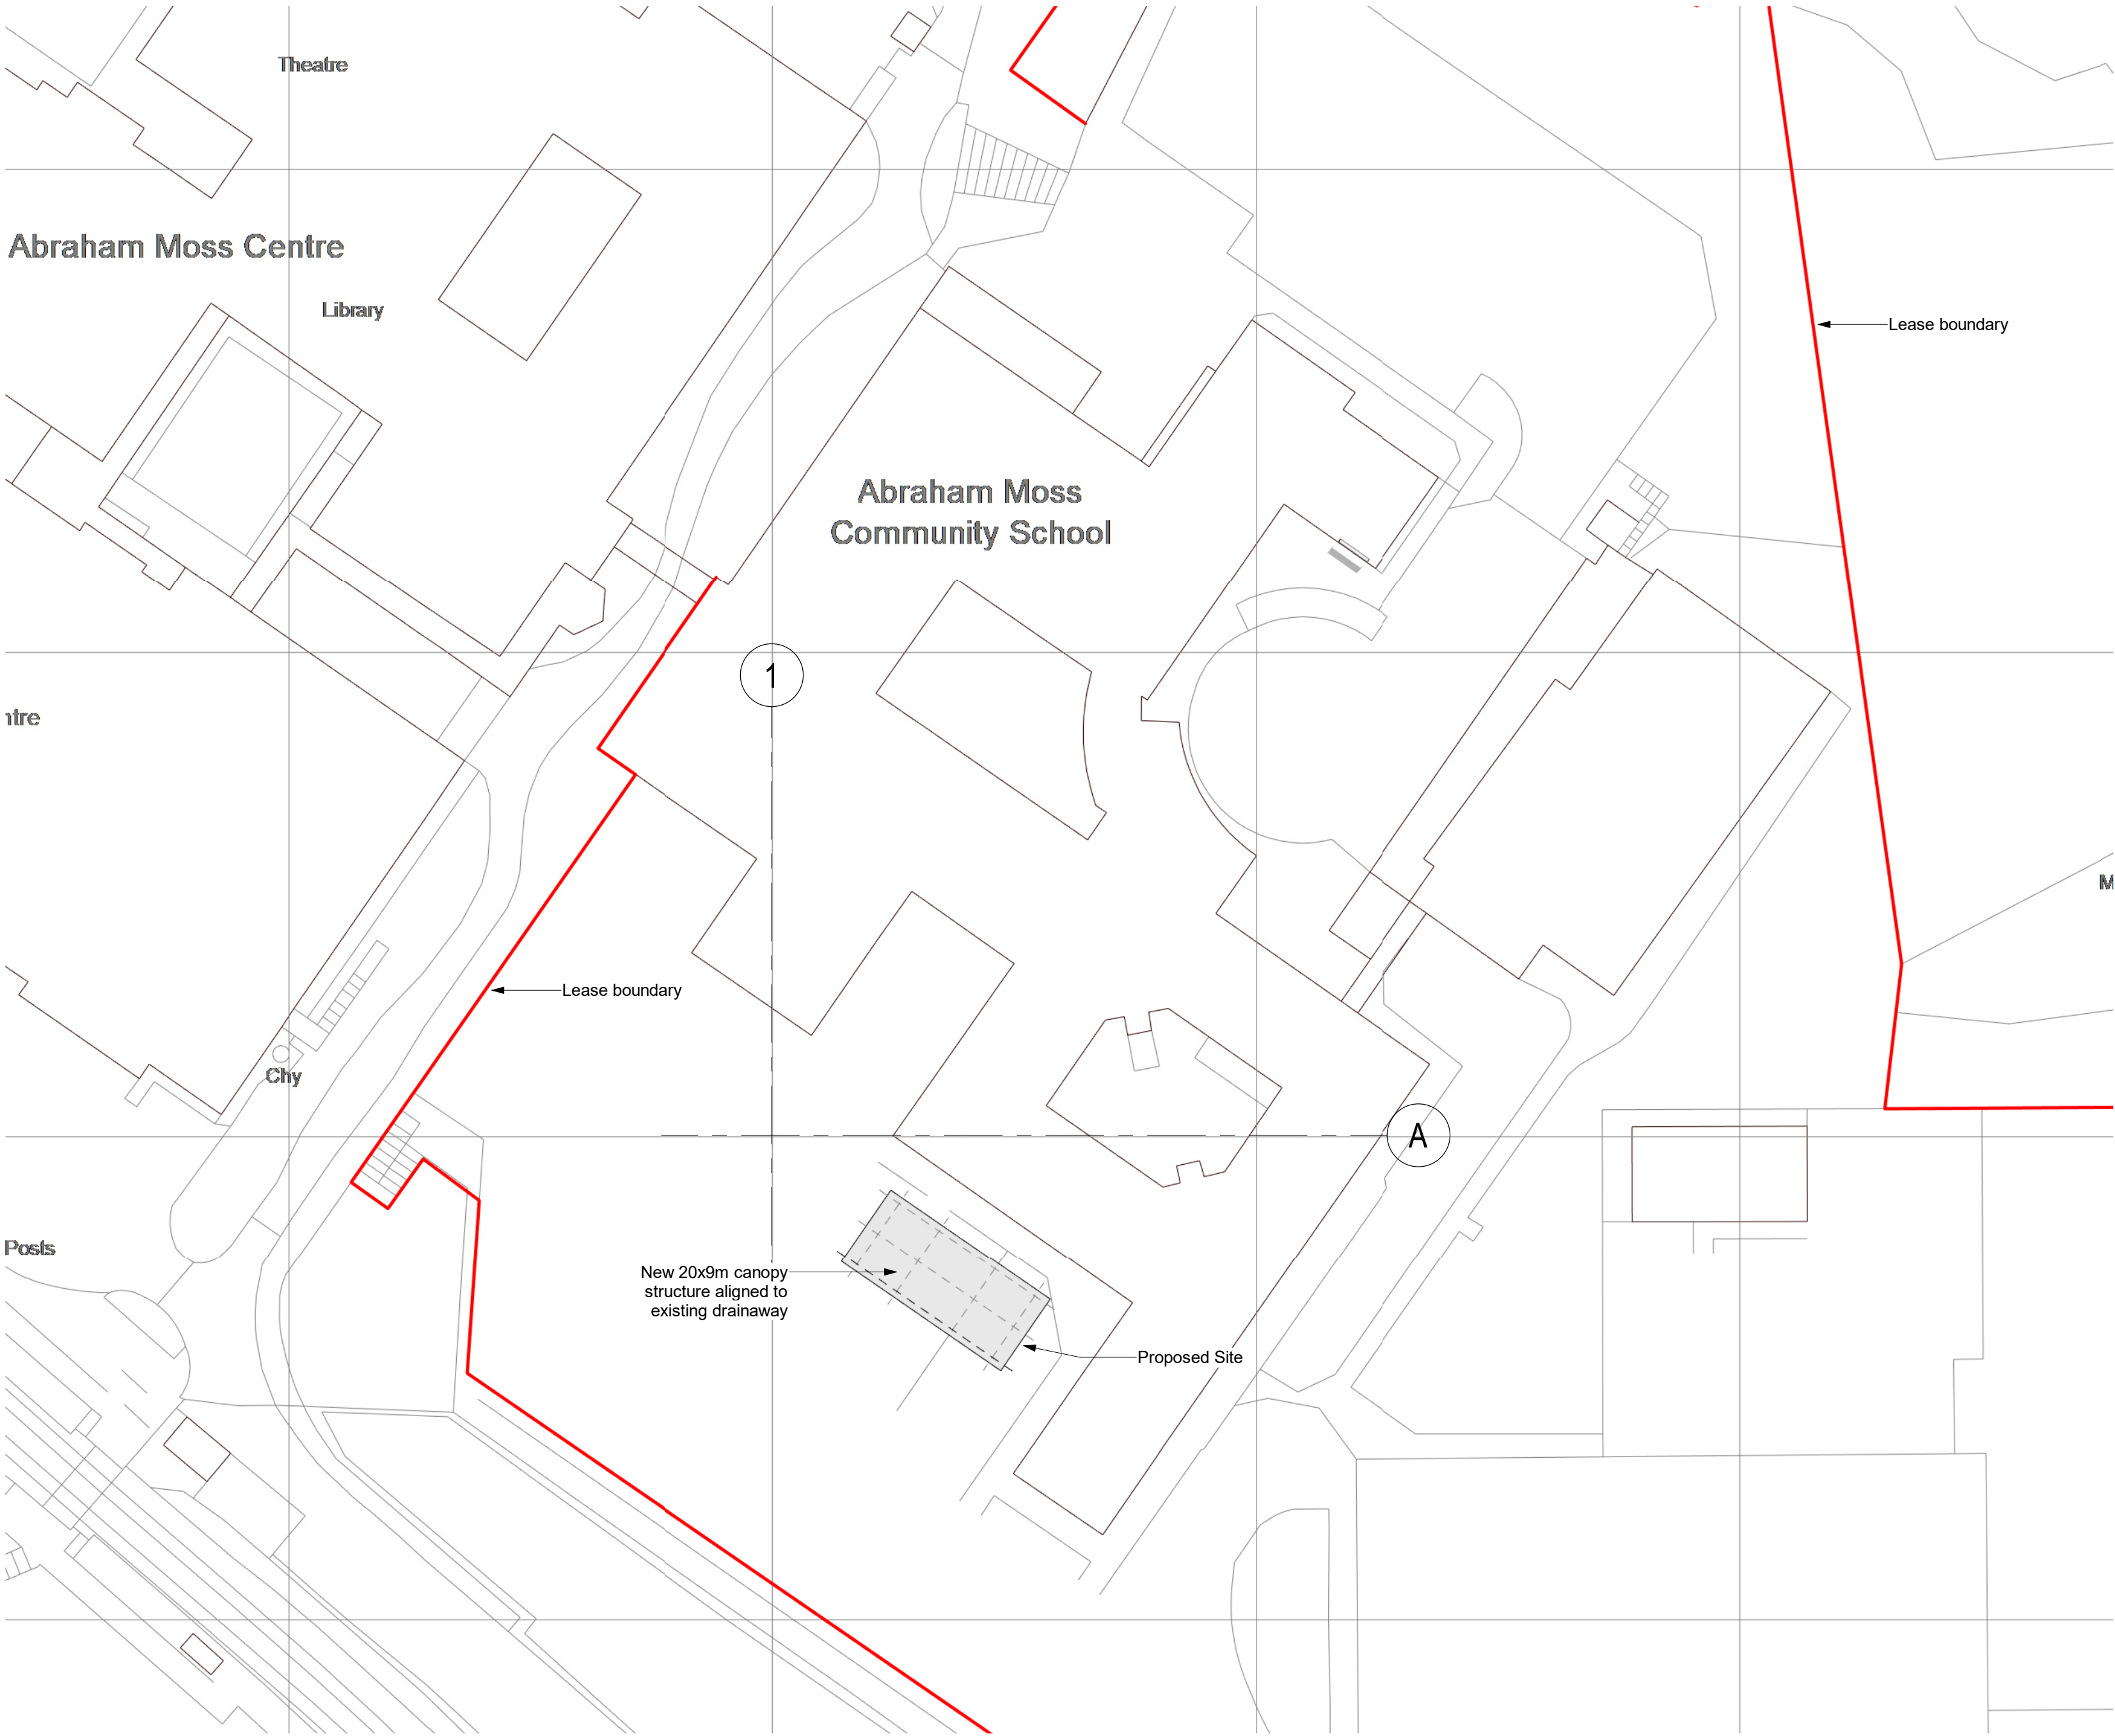

Proposed Site Plan (Canopy)

1 : 500 @ A2

©Copyright: All rights reserved. This drawing must not be reproduced without permission. Do not scale from this drawing. All dimensions are in millimetres unless otherwise stated. Any discrepancies should be reported to the Architect.


P02	Issue For Planning	30/10/23	CB	PEH
P01	Initial Issue for Comment	27/10/23	CB	PEH

Revision	Description	Date	Drawn	Checked
Halliday Meecham Architects Limited				
111 Piccadilly Manchester M1 2HY +44 (0)161 661 5566				
4 Devonshire Street London W1W 5DT +44 (0)203 440 5175				
hma@hallidaymeecham.com www.hallidaymeecham.com				

**HALLIDAY
MEECHAM
ARCHITECTS**

Client: Abraham Moss Community School					
Project: DT Abraham Moss					
Phase/ Location: Crescent Rd, Crumpsall, Manchester M8 5UF					
Drawing: Proposed Site Plan (Canopy)					

Scale @ A2	Scale @ A3	Date:	Drawn:	Checked:	Job No.	Drawing No.
1:500	N.T.S.	27.10.23	CB	PEH	5667	

 

Scale
1:500

Stage / Suitability: Planning	
Drawing Ref. 5667-HMA-AM-ZZ-DR-A-00003	Status: Revision P02