


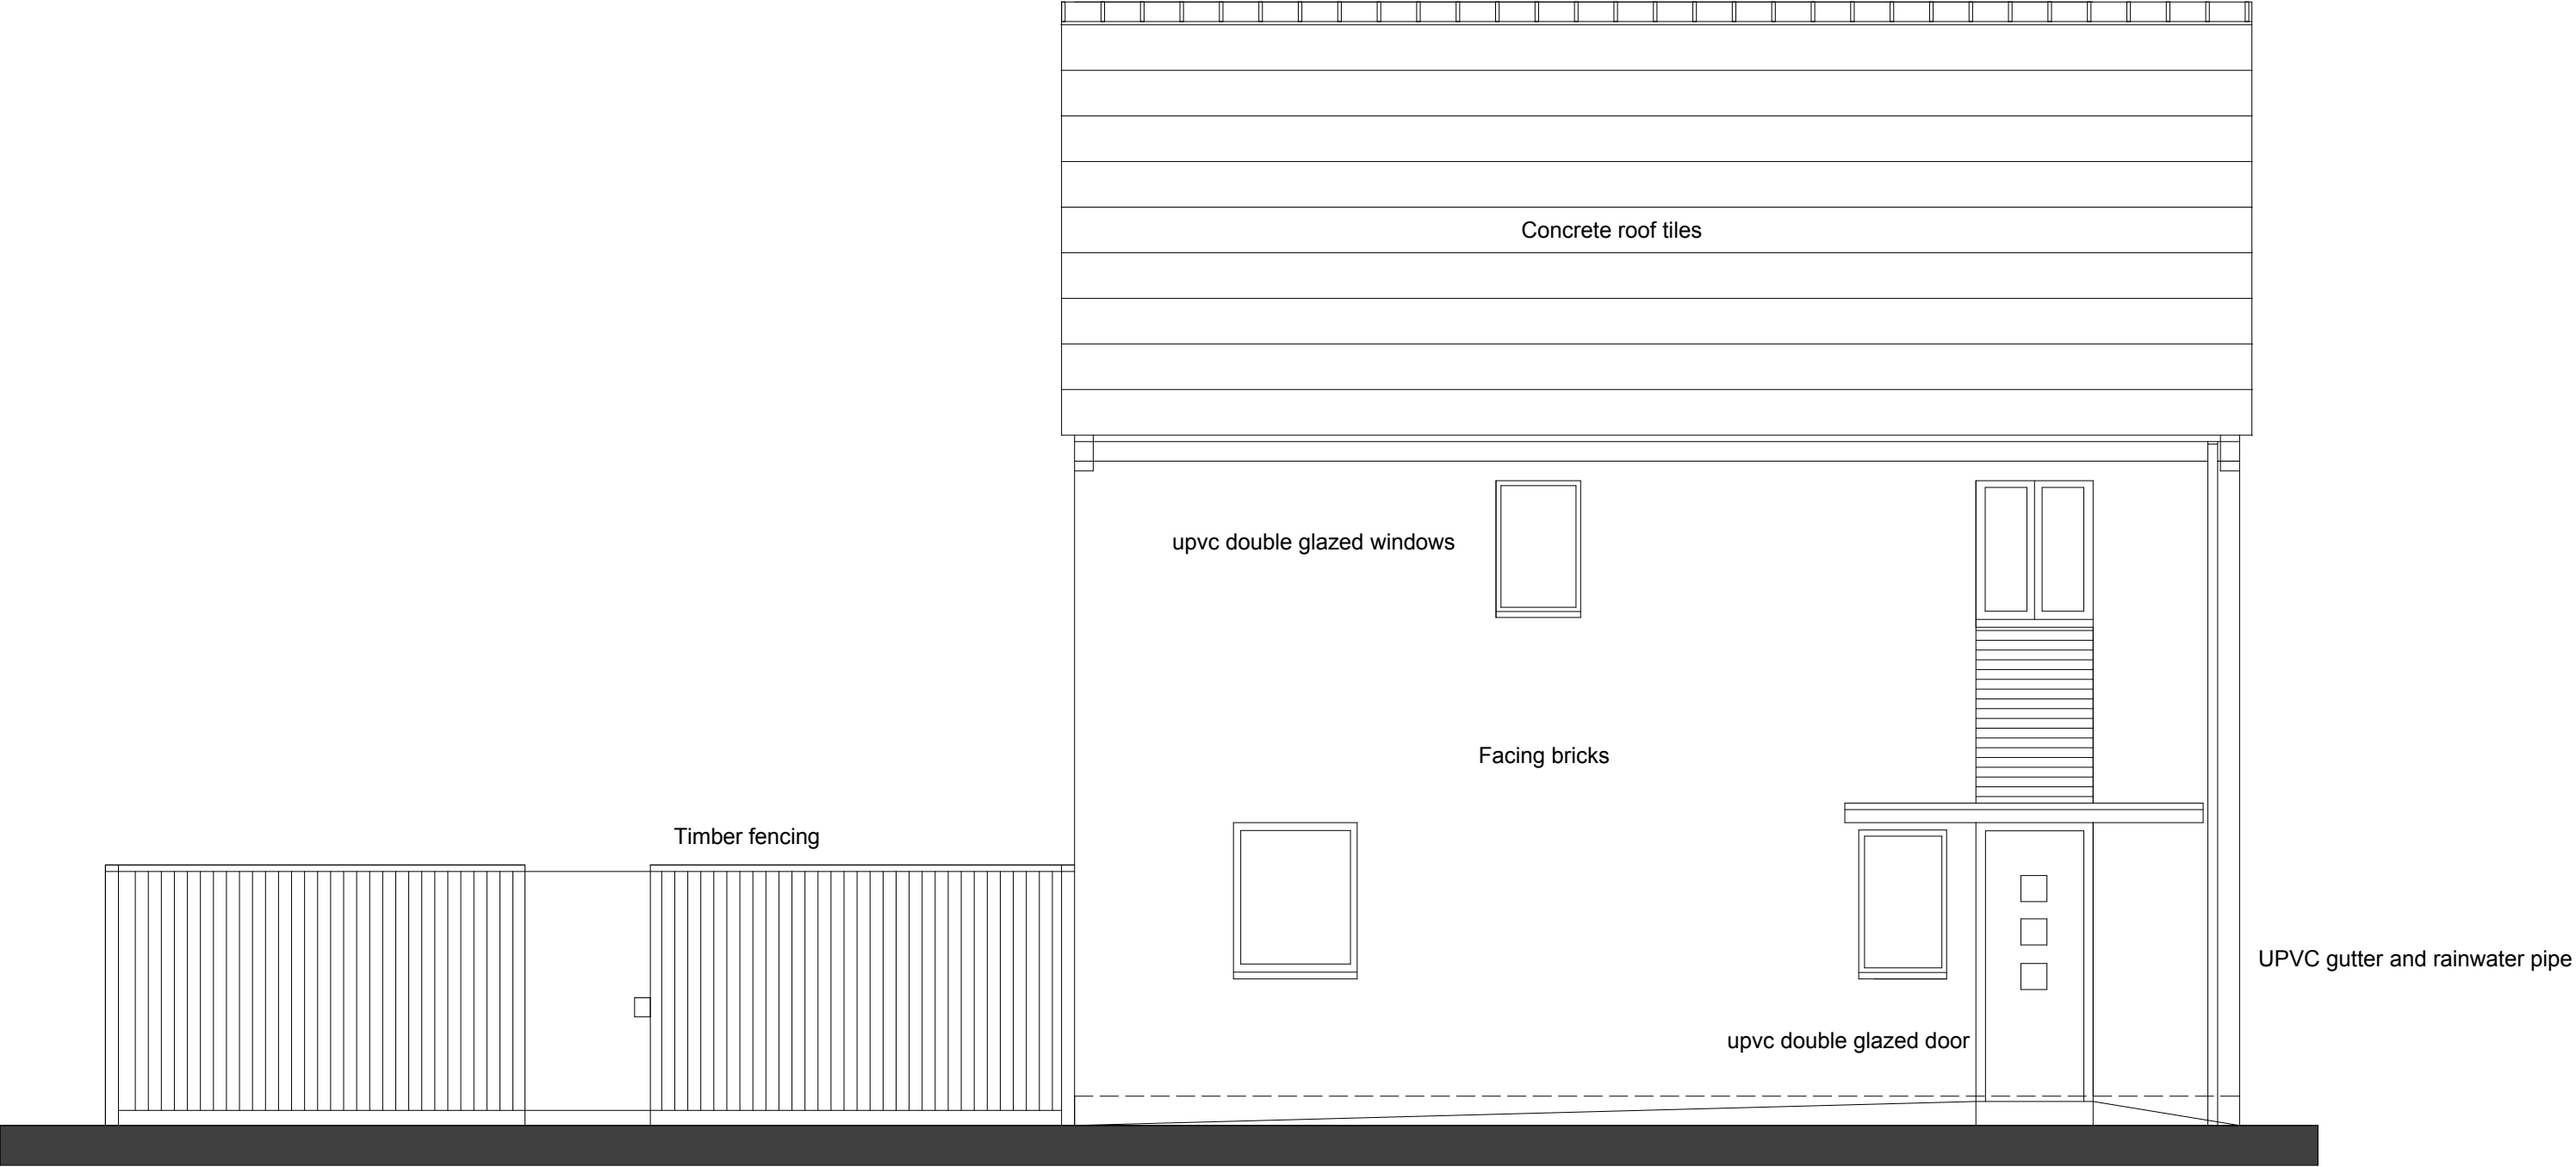

Existing South East Elevation

Drawing No: 04



A3 size paper for 1:50

23 Bosworth Street M11 3AP