






ARTIST IMPRESIONS nts

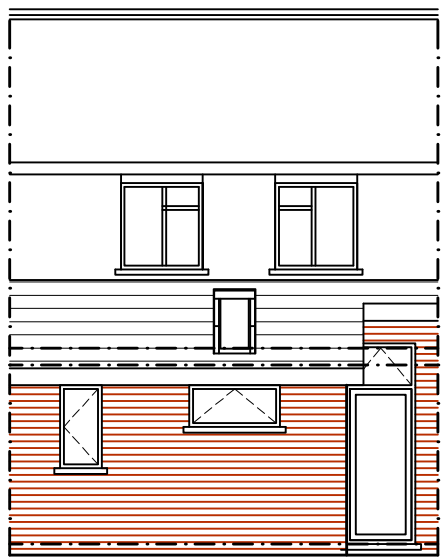


Proposed Rear Elevation (south east)
(Scale 1:100 @A1)

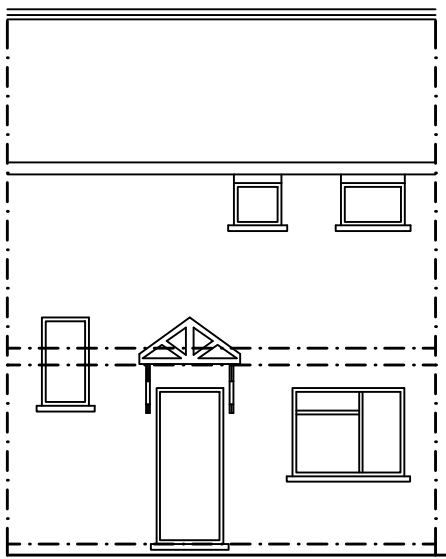


Proposed Front Elevation (south west)
(Scale 1:100 @A1)

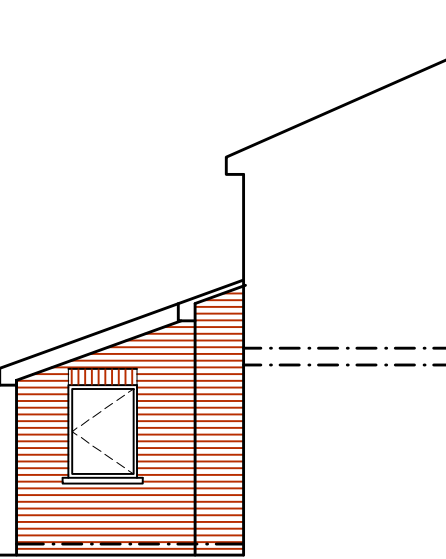


Proposed Side Elevation (north west)
(Scale 1:100 @A1)

 


Proposed Side Elevation (southeast)
(Scale 1:100 @A1)

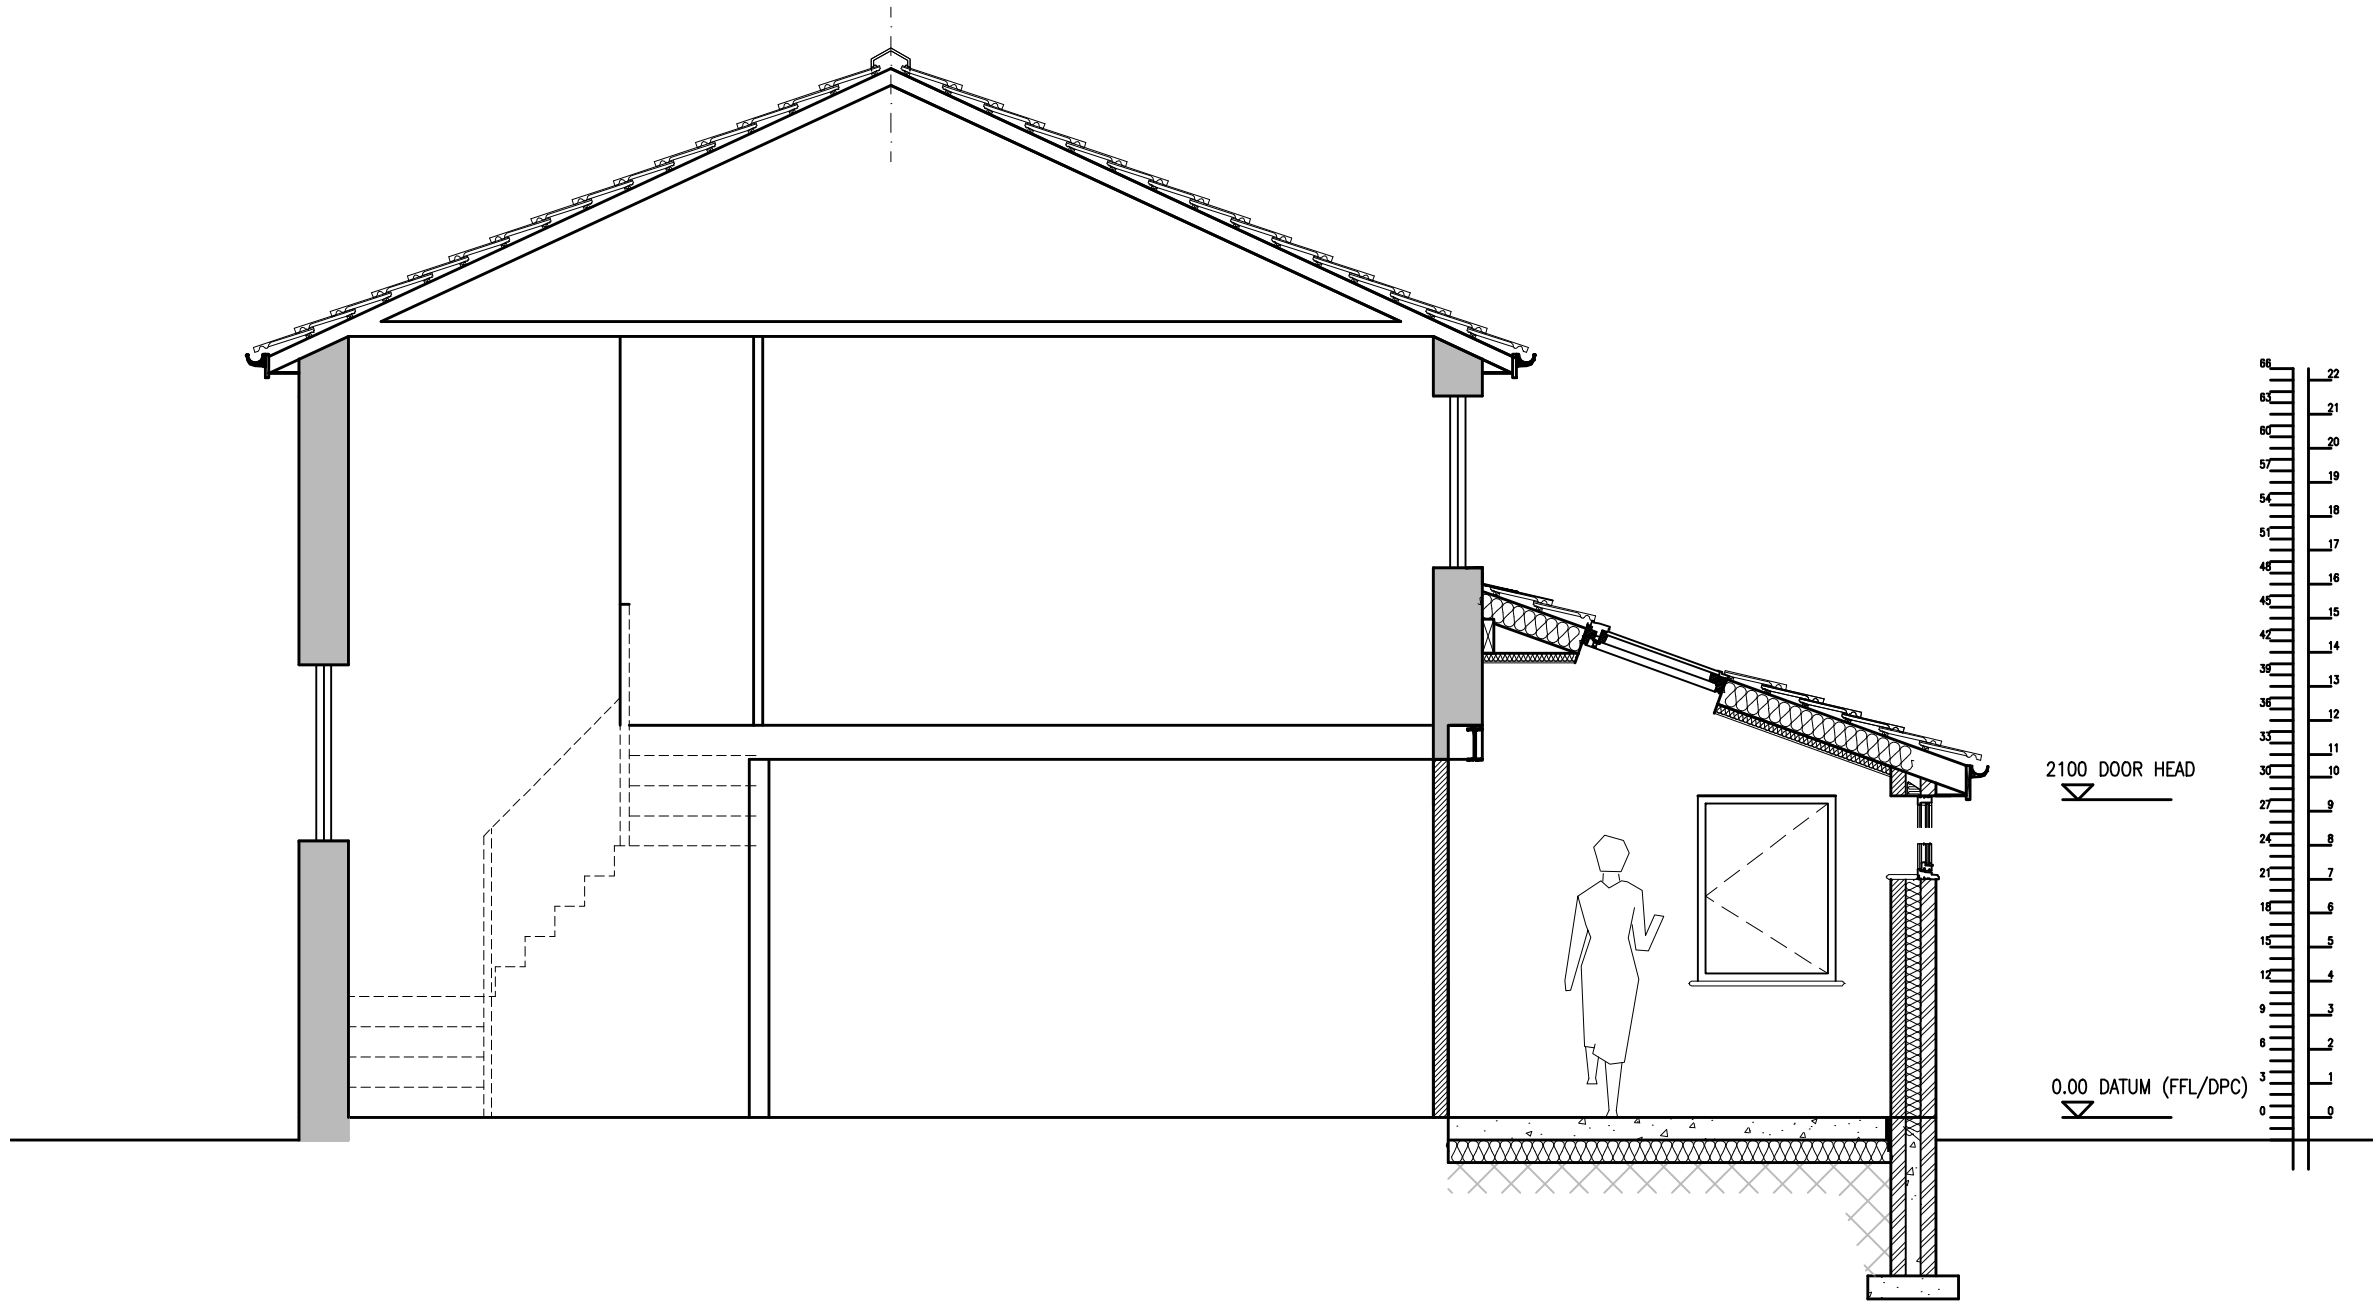

Proposed Section (A~A)
(Scale 1:50 @A1)

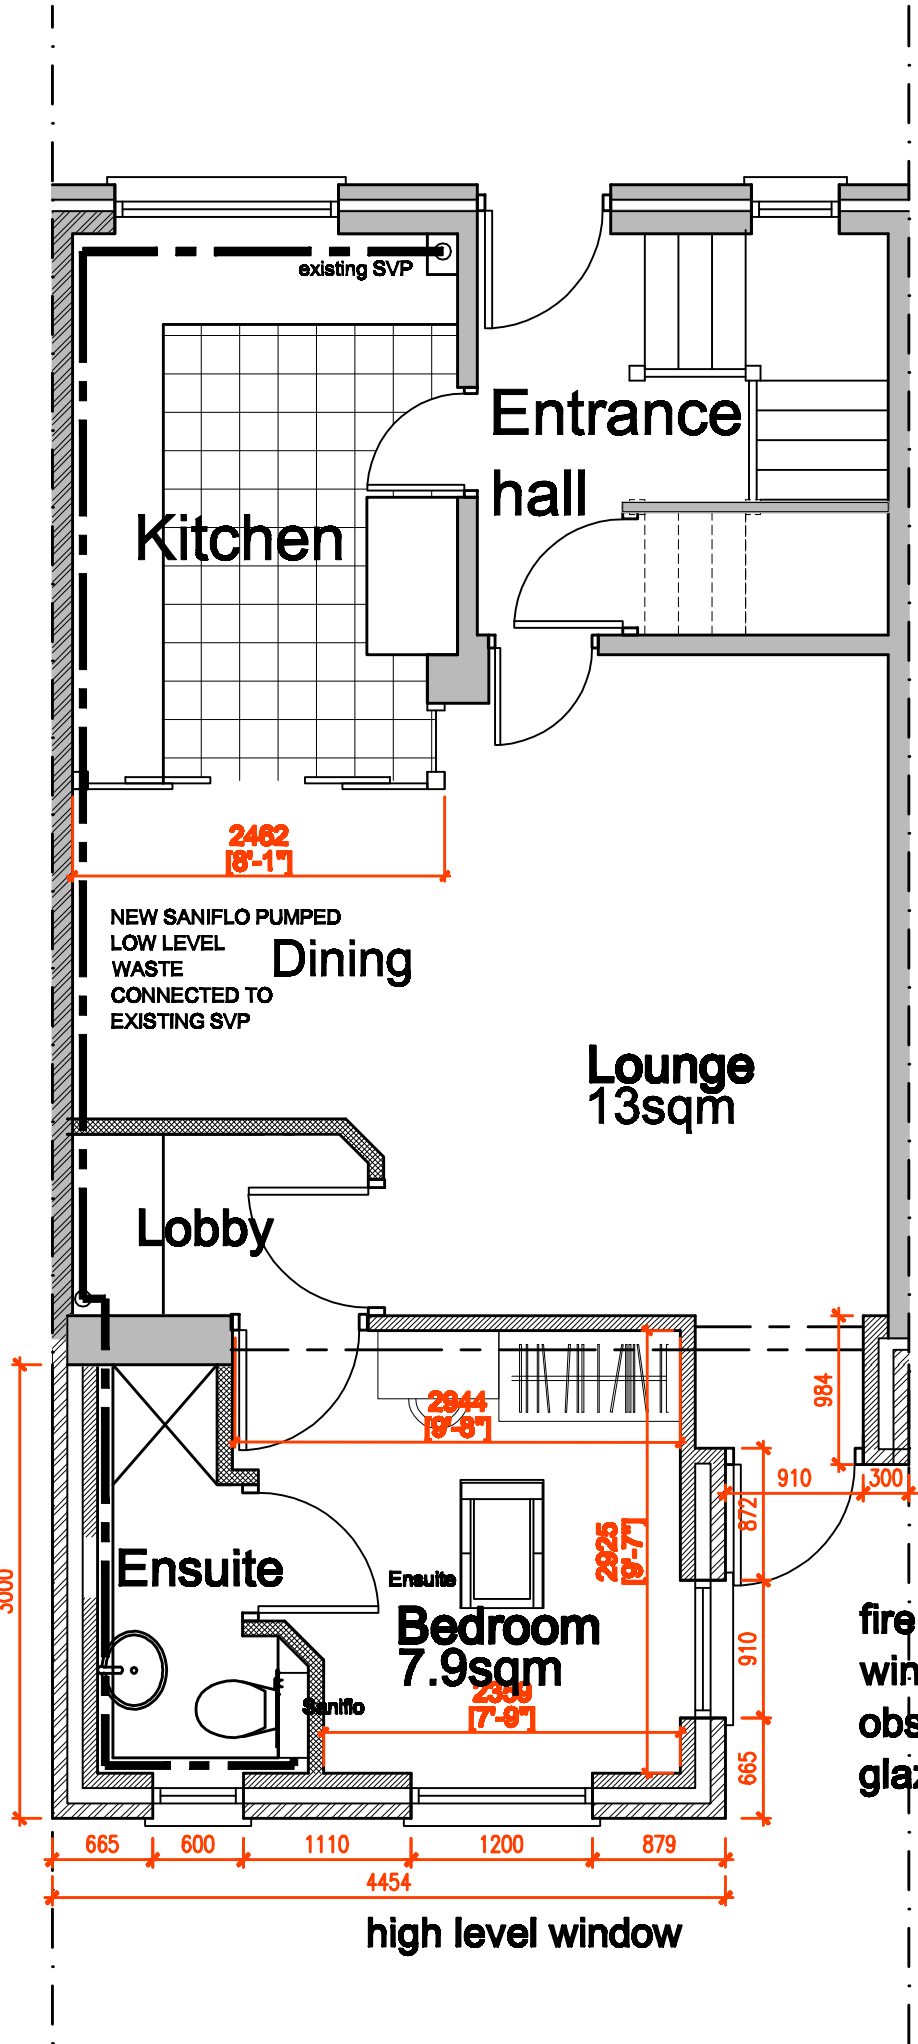

Proposed Ground floor plan
(Scale 150 @A1)

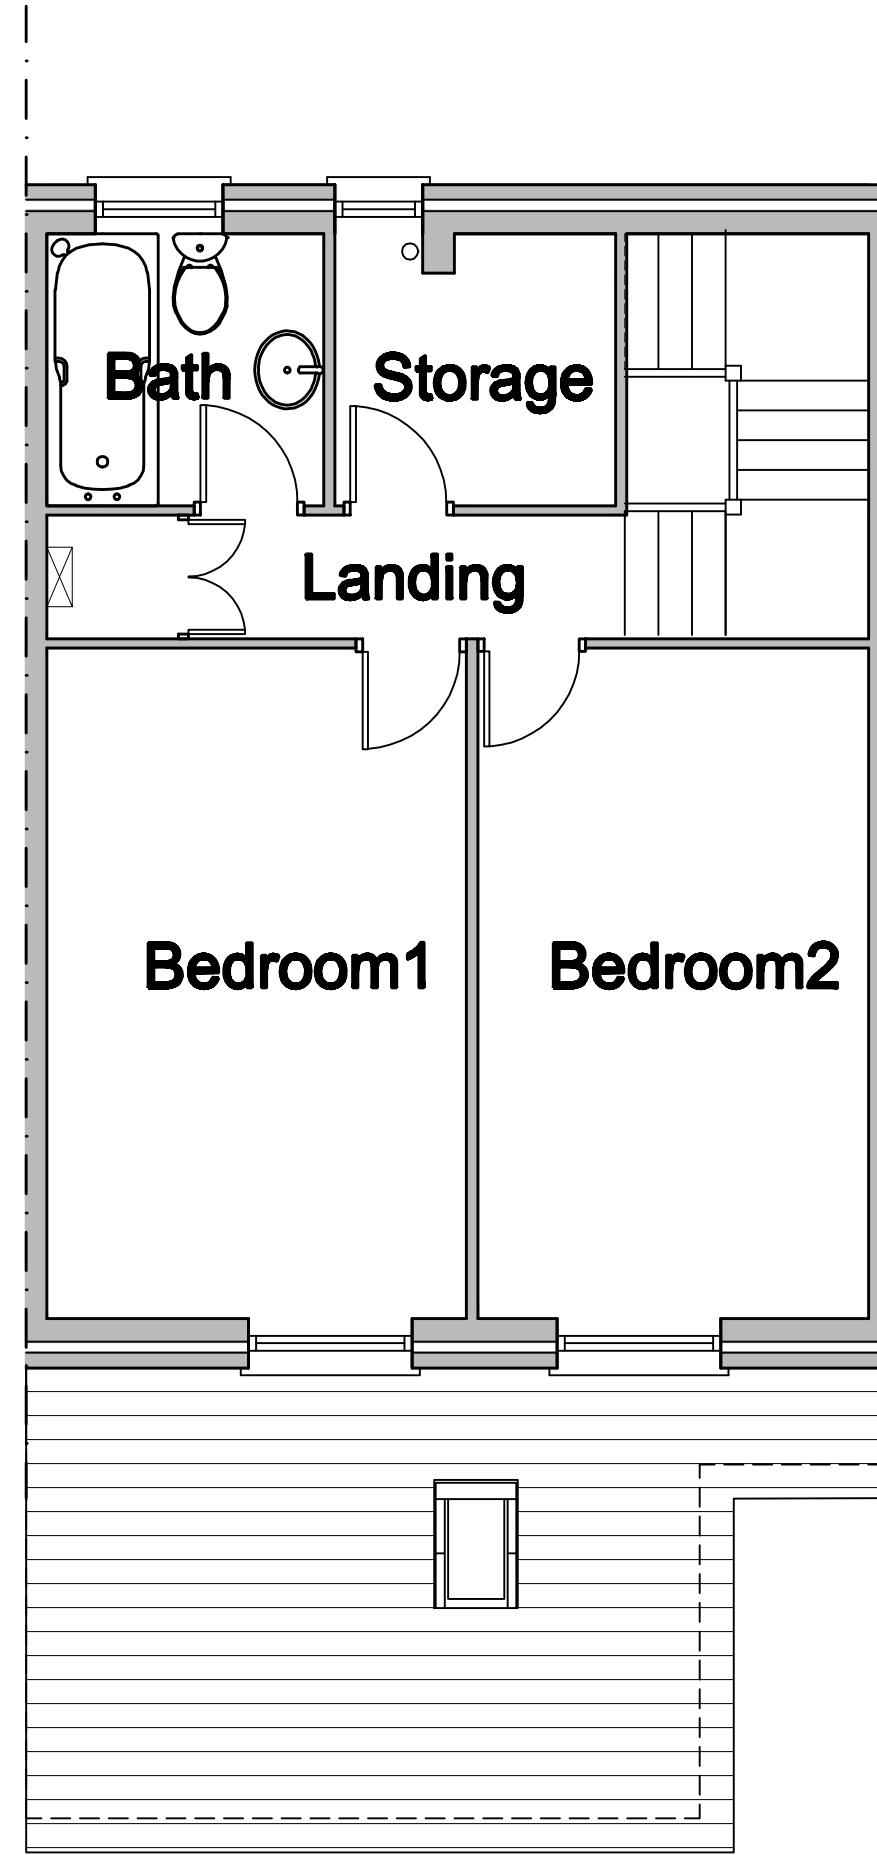

Propose First floor plan
(Scale 150 @A1)



Proposed Roof Plan
(Scale 150 @A1)

