



Ownership boundaries and title overlay drawings are produced using all reasonable endeavour and AGBCAD Services cannot be held responsible for any discrepancy of accuracy or scale of drawings supplied to them

KEY

EXTENT OF EXISTING DWELLING

EXTENT OF PROPOSED EXTENSION

SITE BOUNDARY

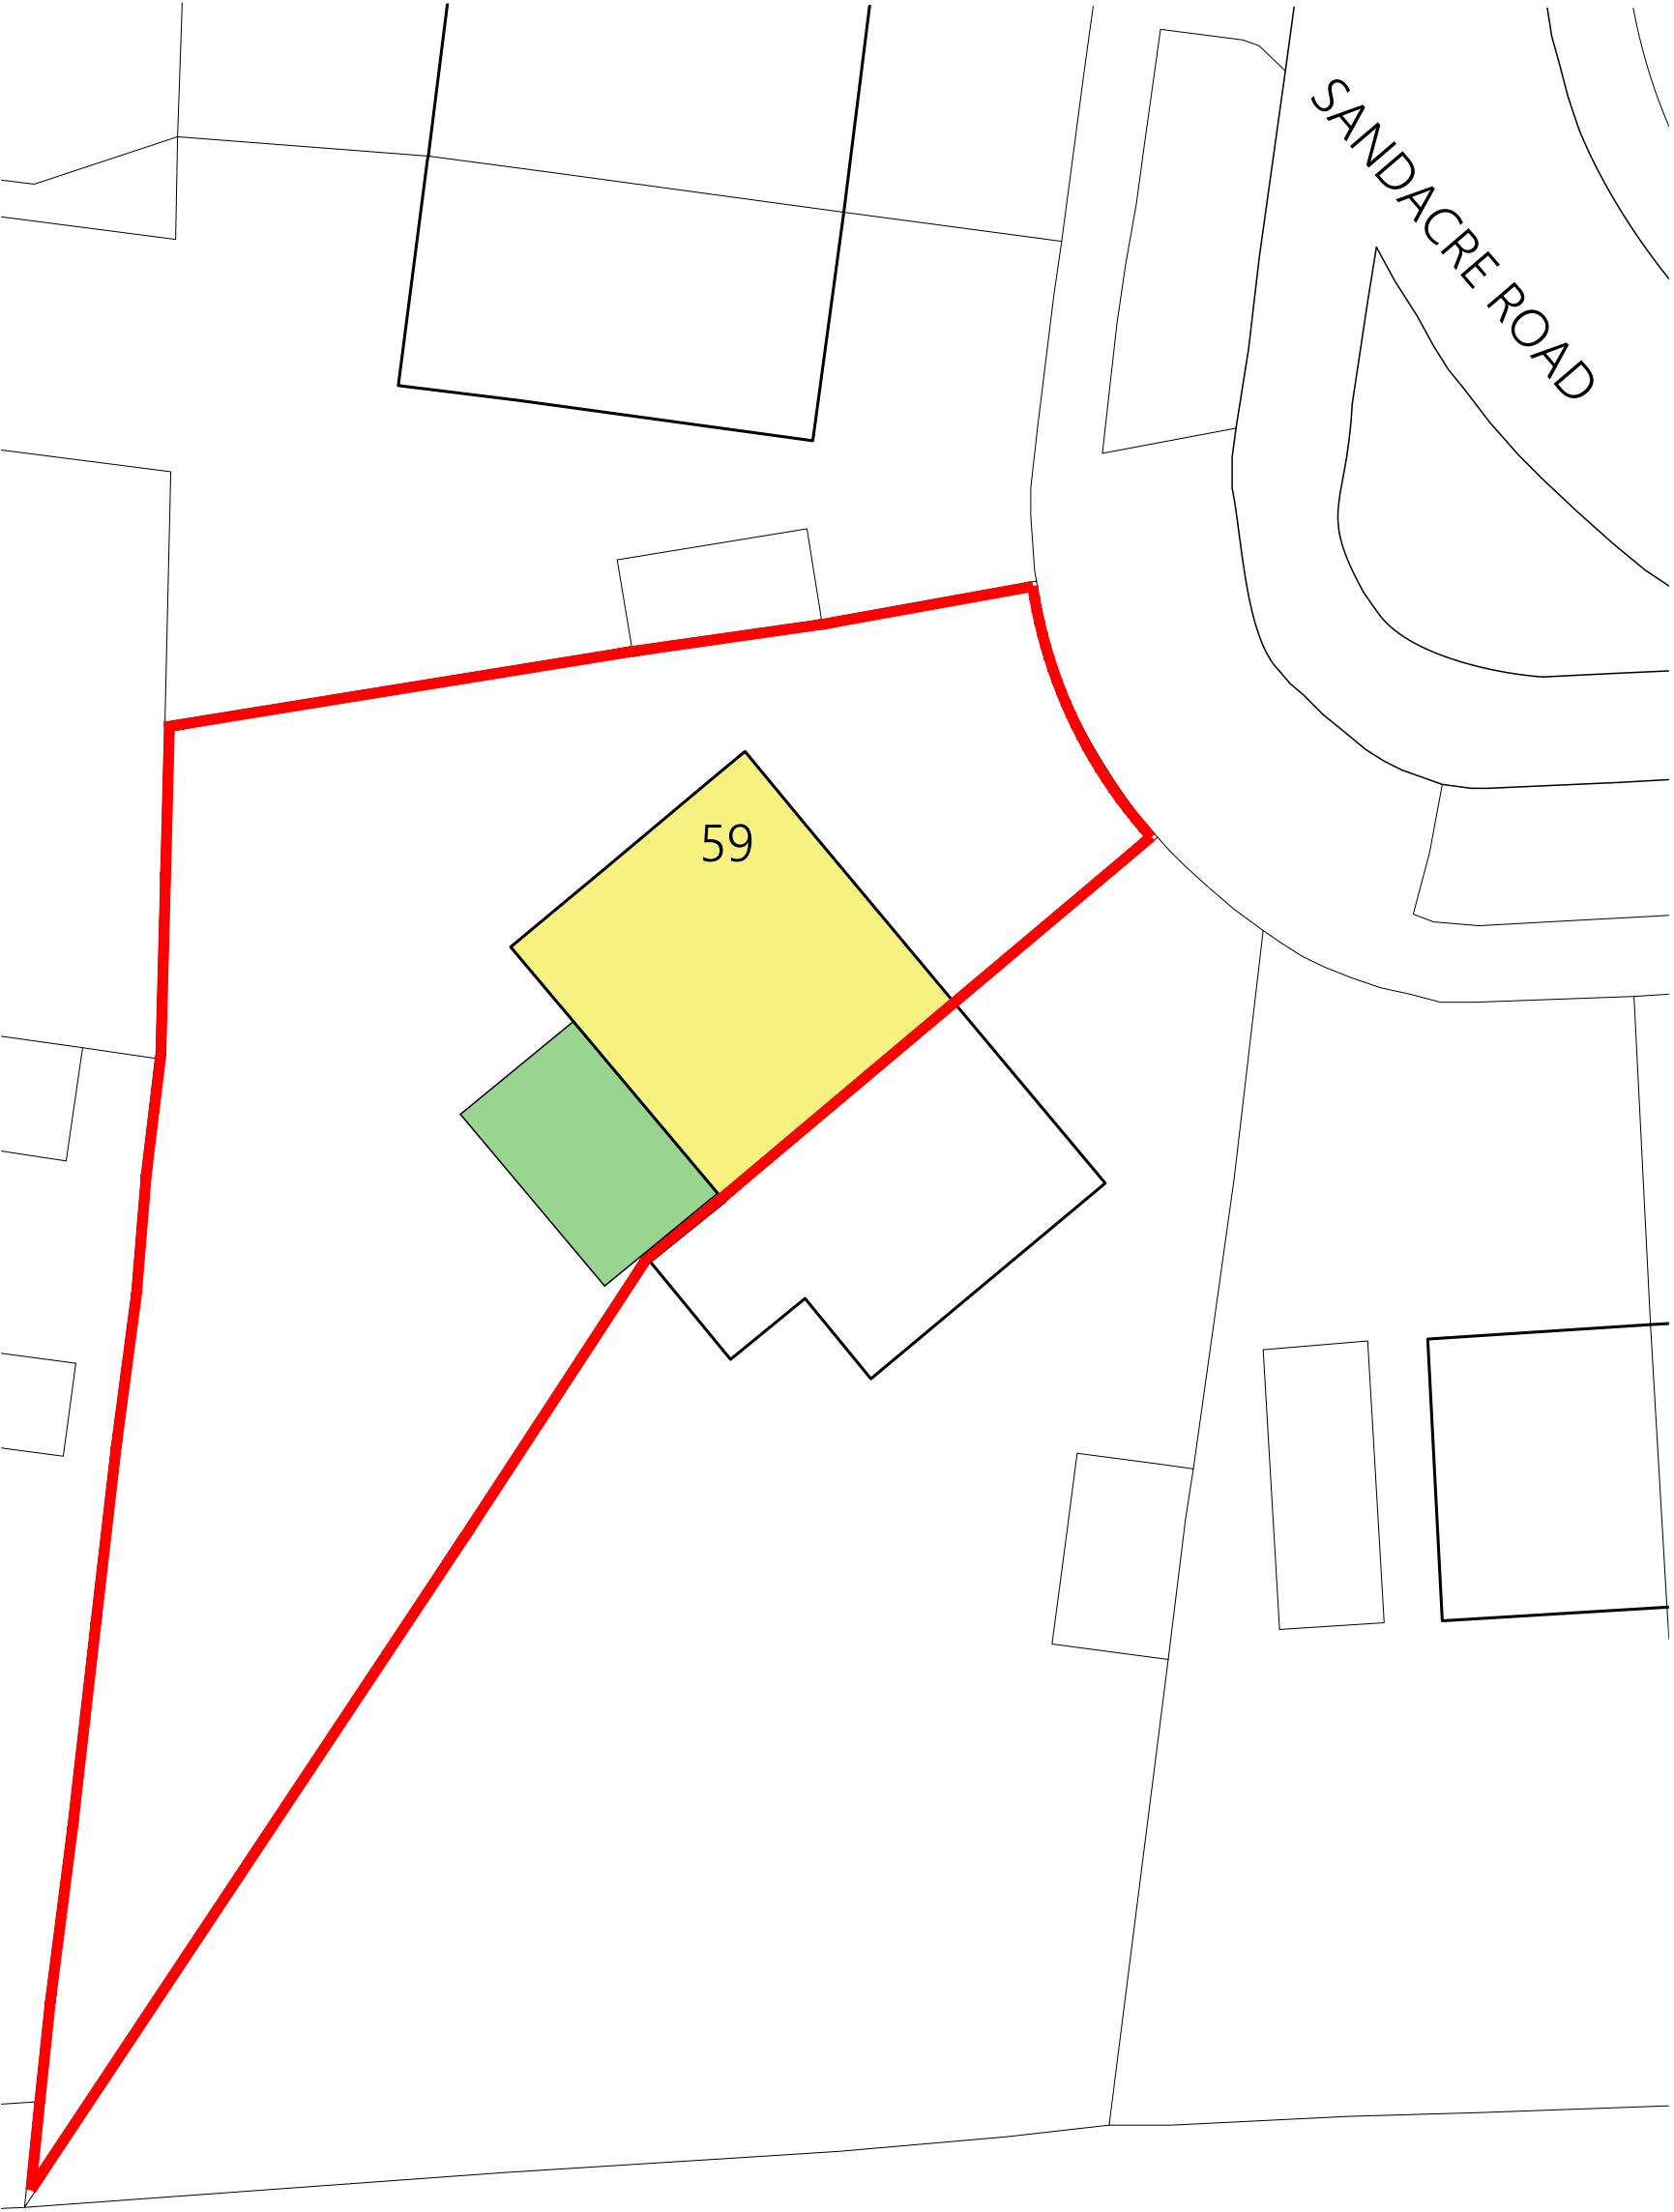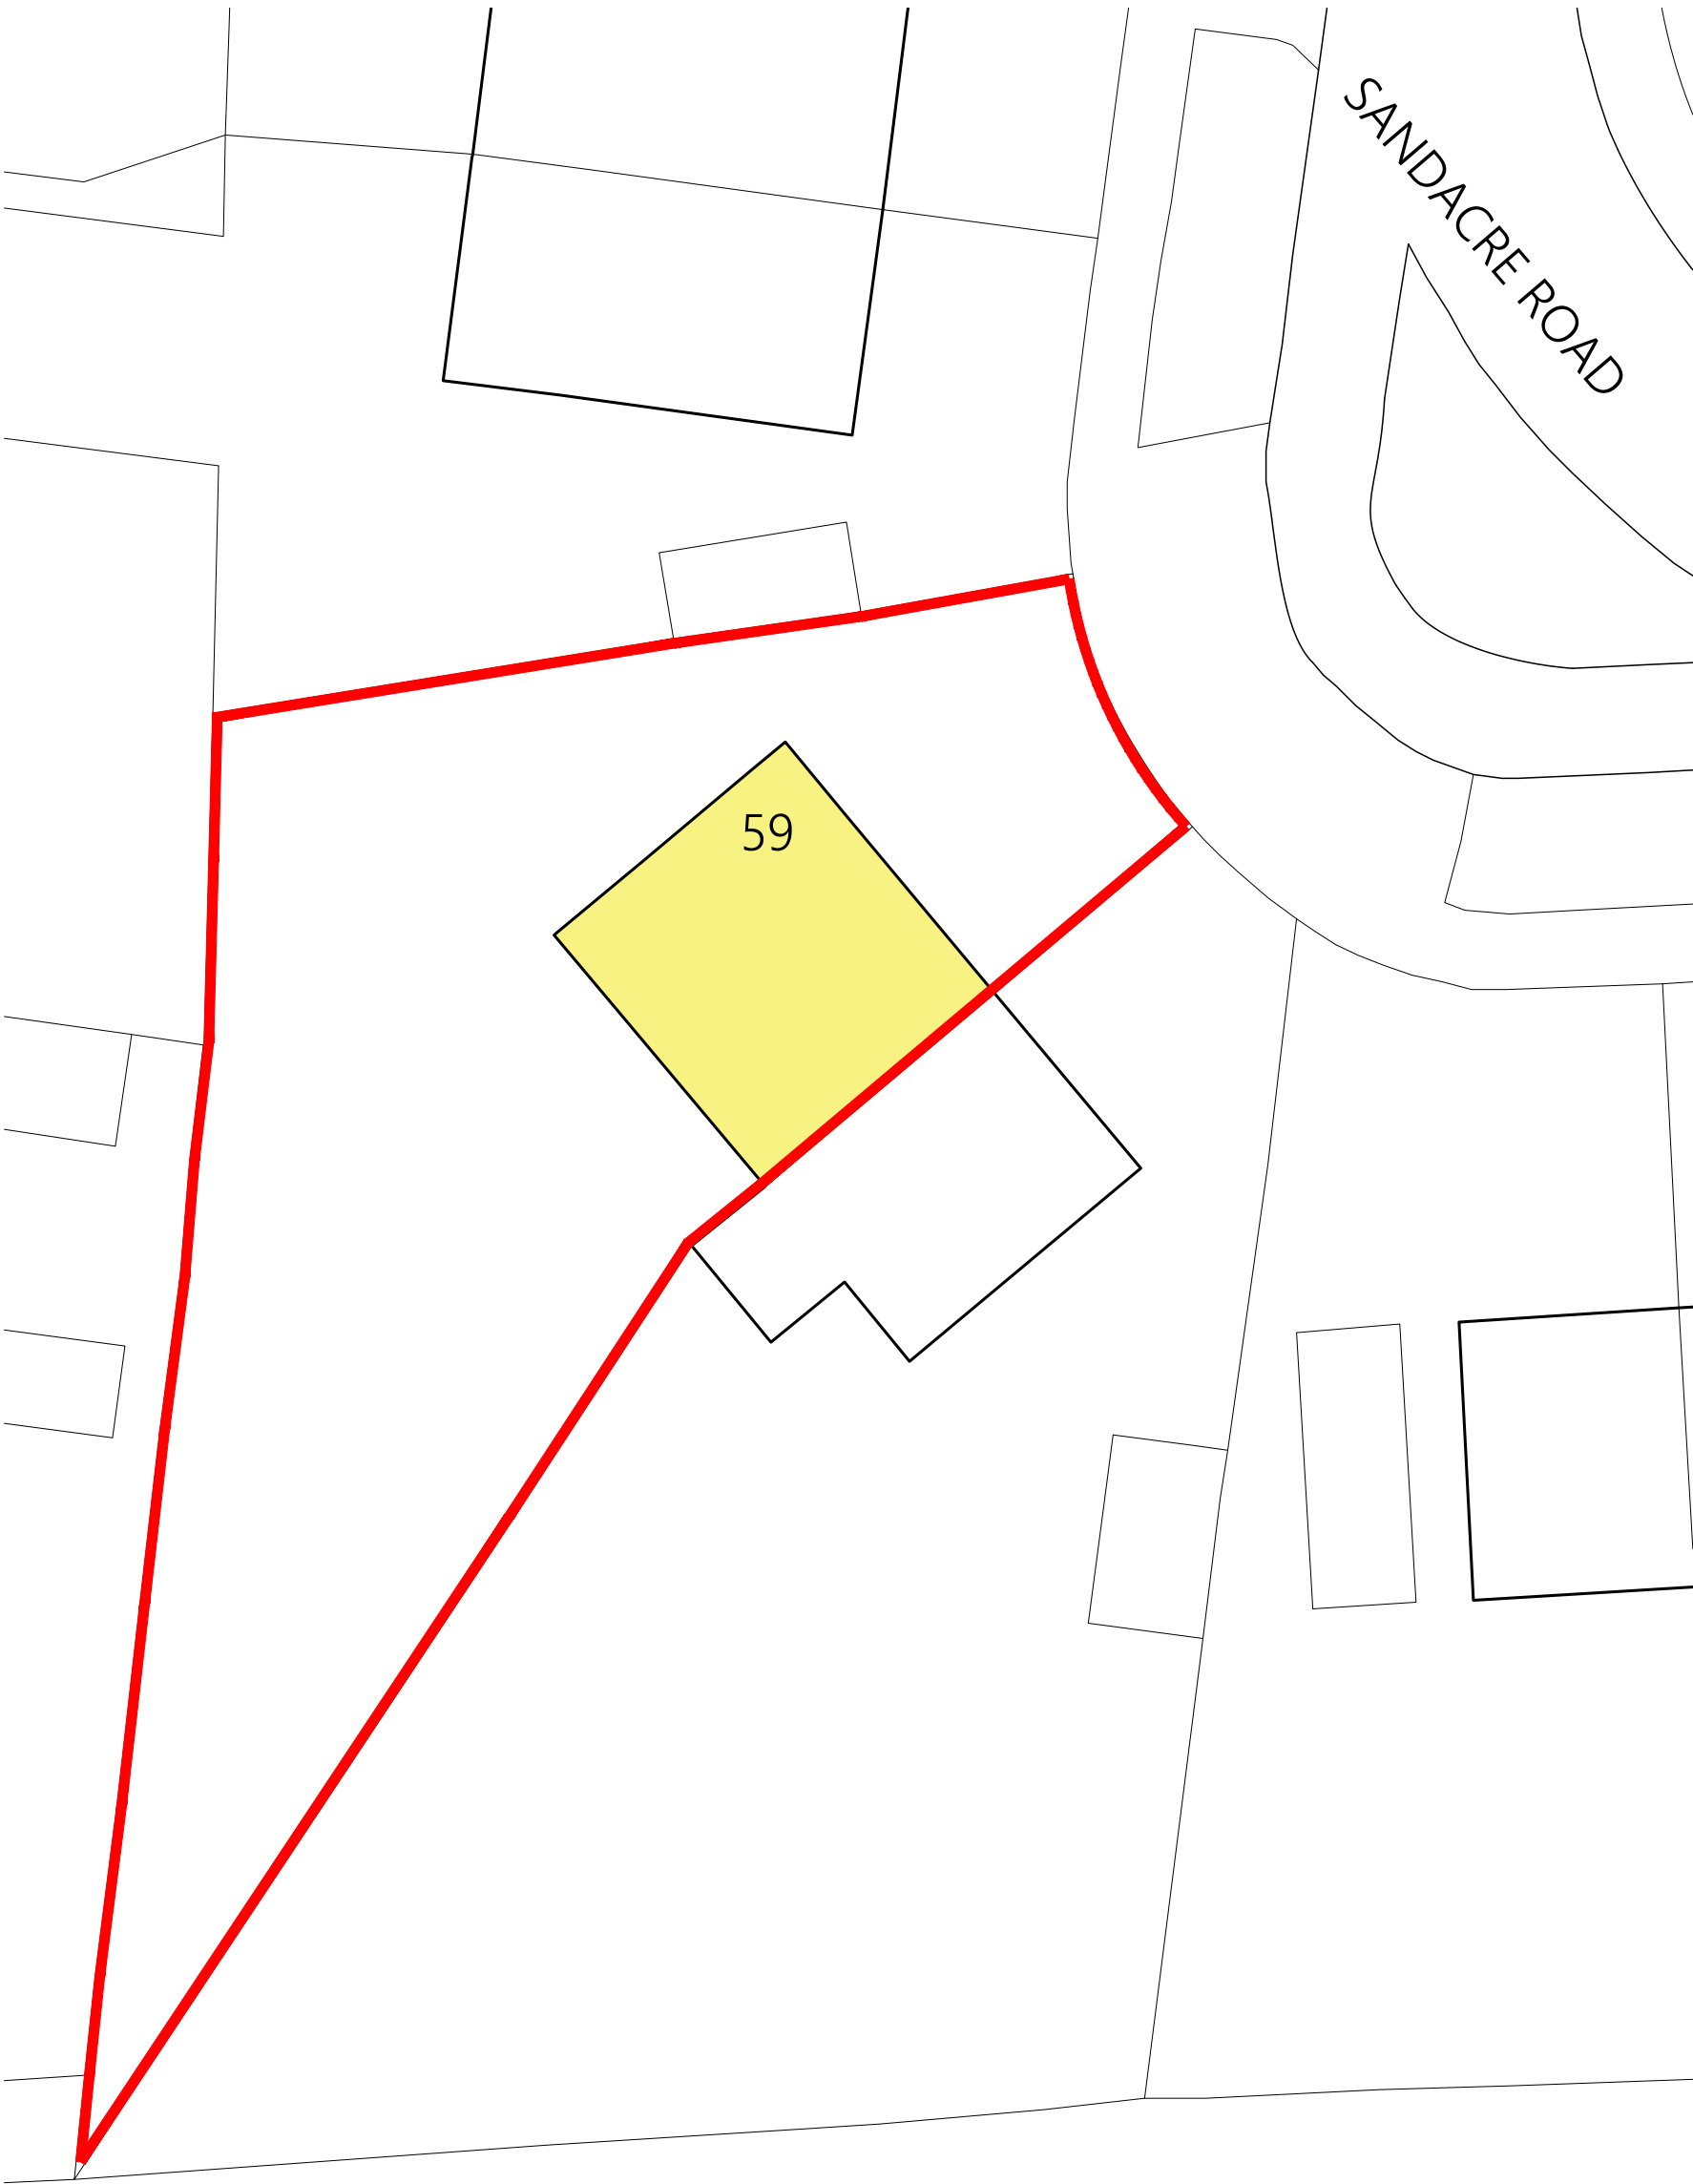

EXISTING BLOCK/SITE PLAN

PROPOSED BLOCK/SITE PLAN

PROJECT	59 Sandacre Road Wythenshawe M23 1AP		
CLIENT	Mr Milne		
STATUS	Information		
DRAWING	Block Plans		
DWG No.	2439-04	REV	
SCALE	1:200@A2	DATE	August '24
AGBCAD SERVICES		website: www.agbcad.co.uk email: info@agbcad.co.uk telephone: 07912 090 125 DO NOT SCALE FROM THIS DRAWING	